
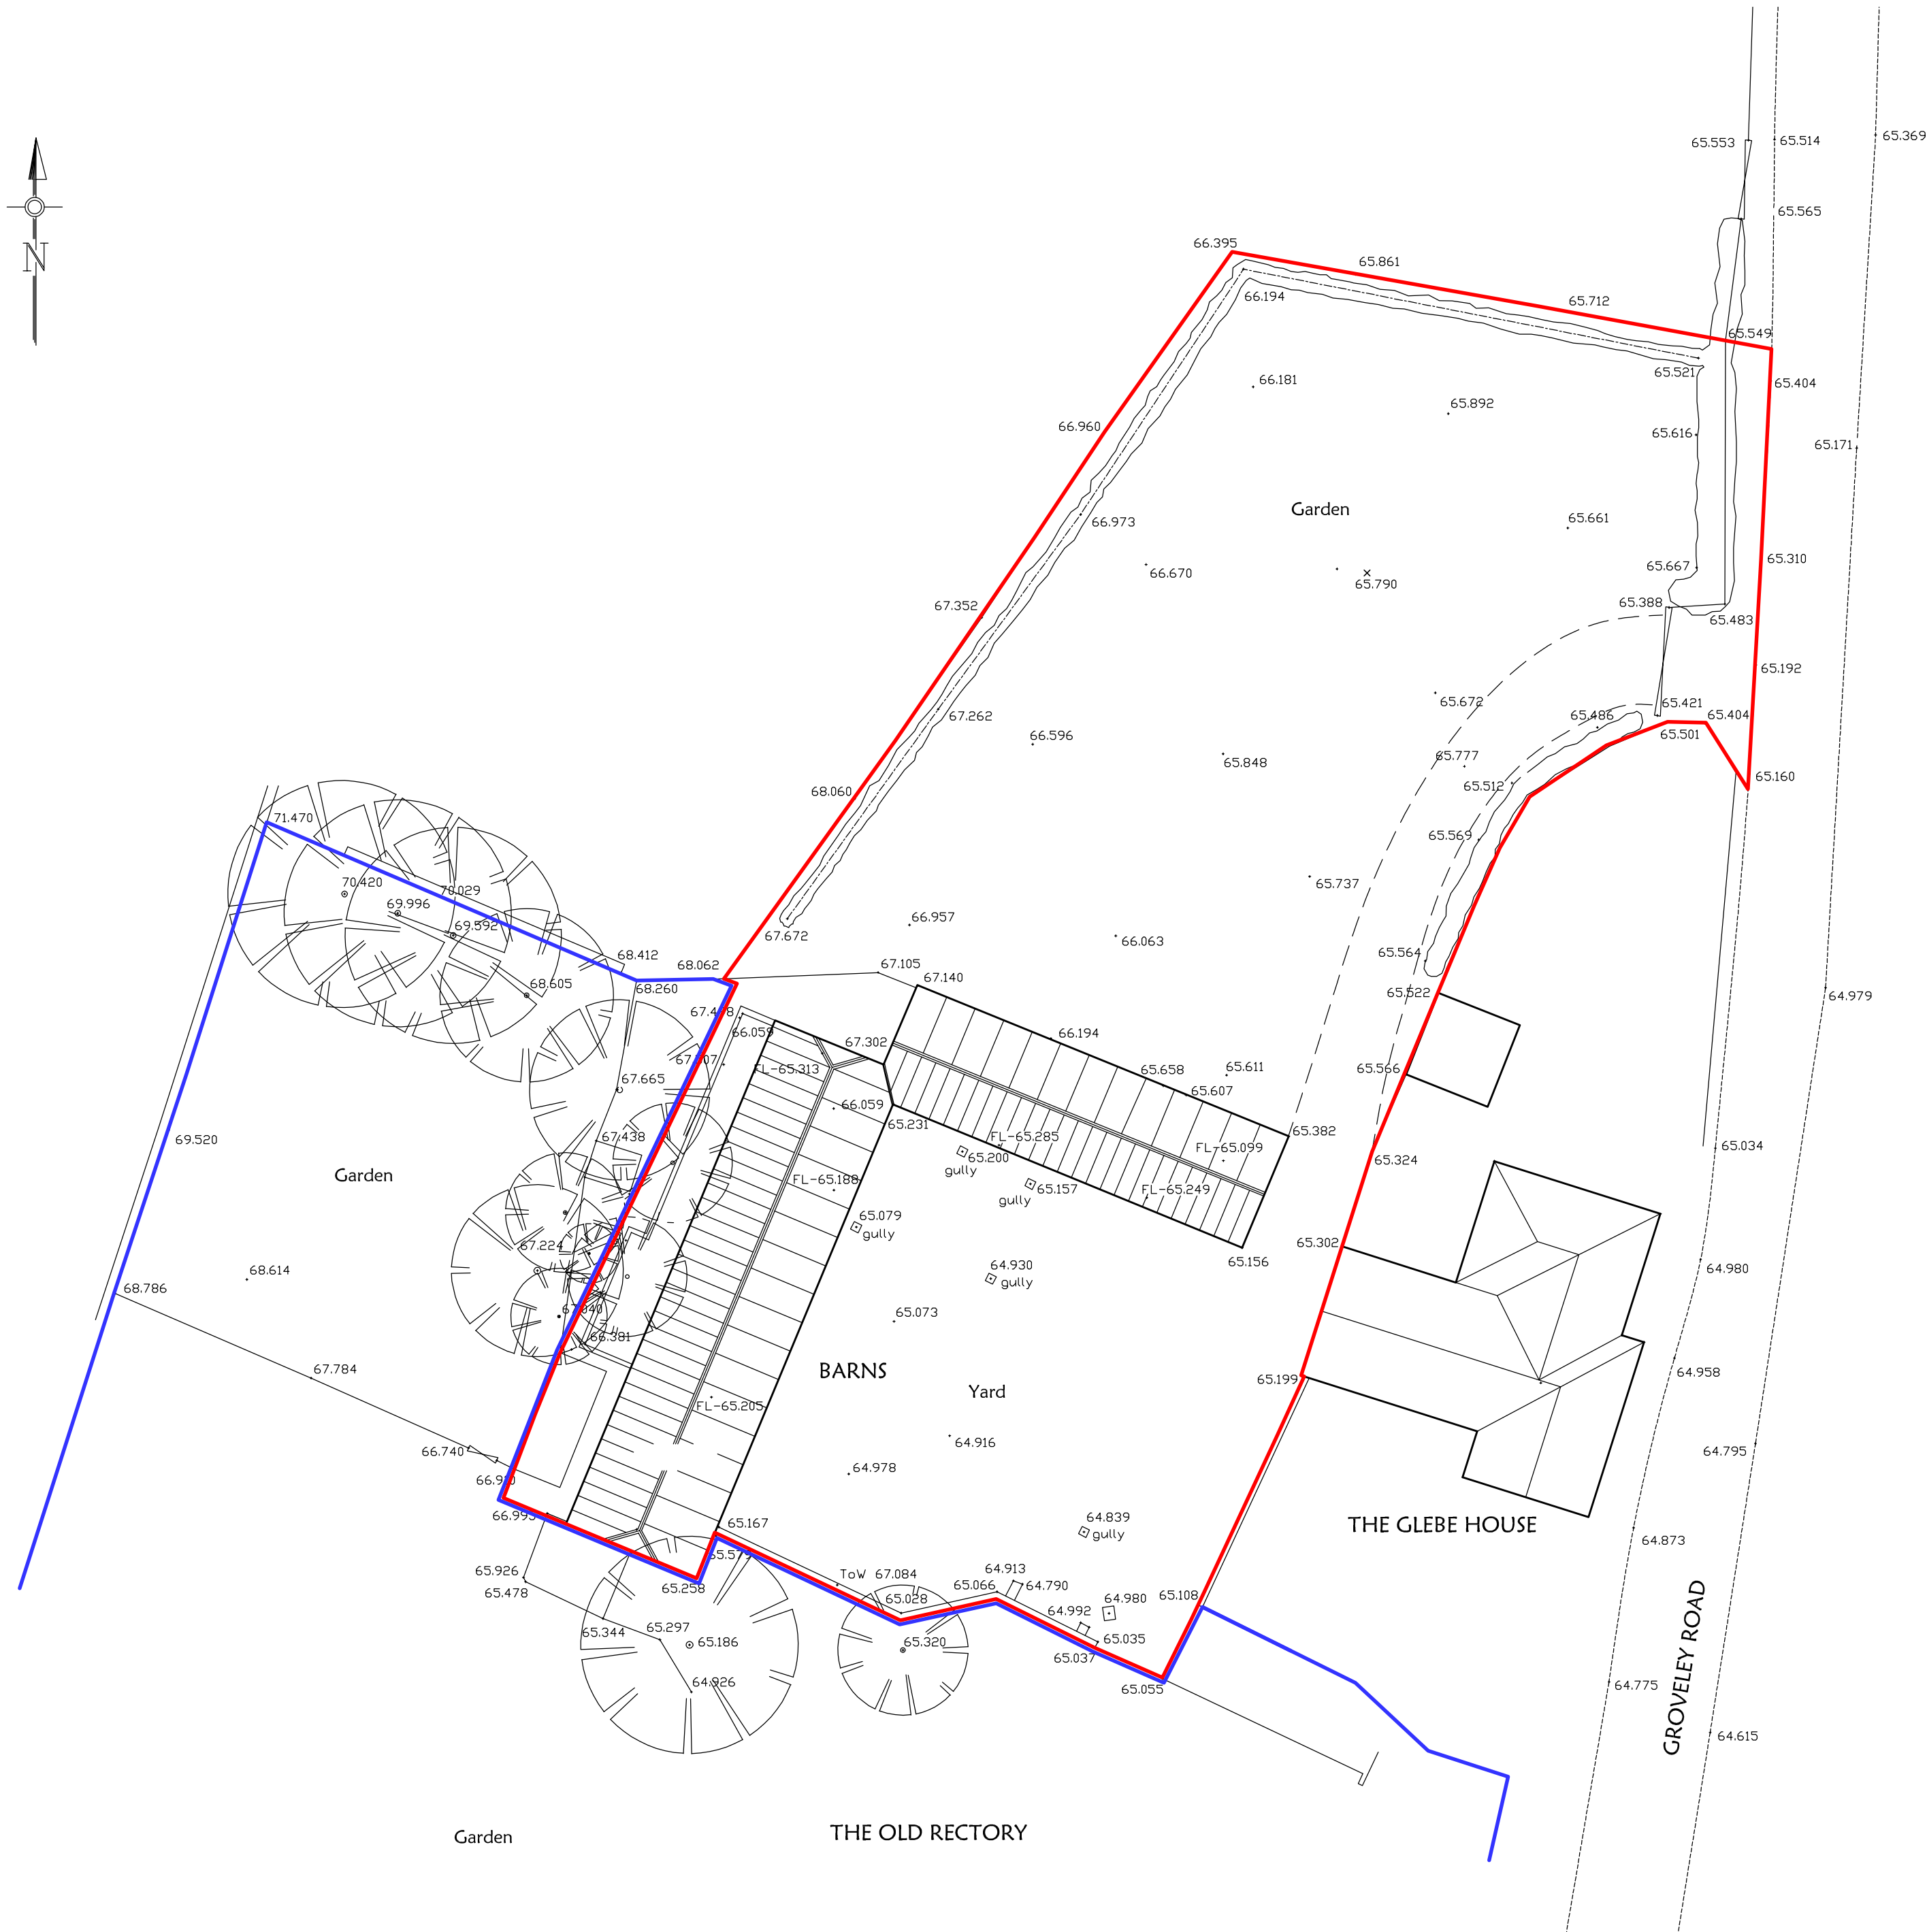


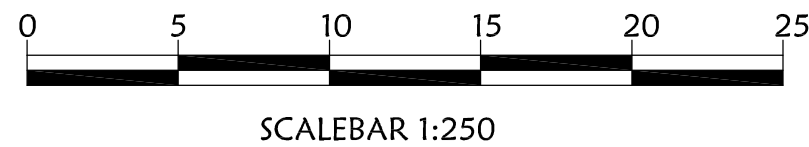

Project:	BARN AT THE OLD RECTORY BARFORD ST MARTIN		
Drawing Title:	EXISTING SITE PLAN		
Client:	MR AND MRS NOEL		
Singleton Design			
32 Castle Street, Newtown Tisbury, Wiltshire, SP3 6SN			
Tel. 01747 445045 e: <i>singleton.design@btinternet.com</i>			
Scale:	1:250 @ A2		
Dwg No:	P929/02	Rev:	