




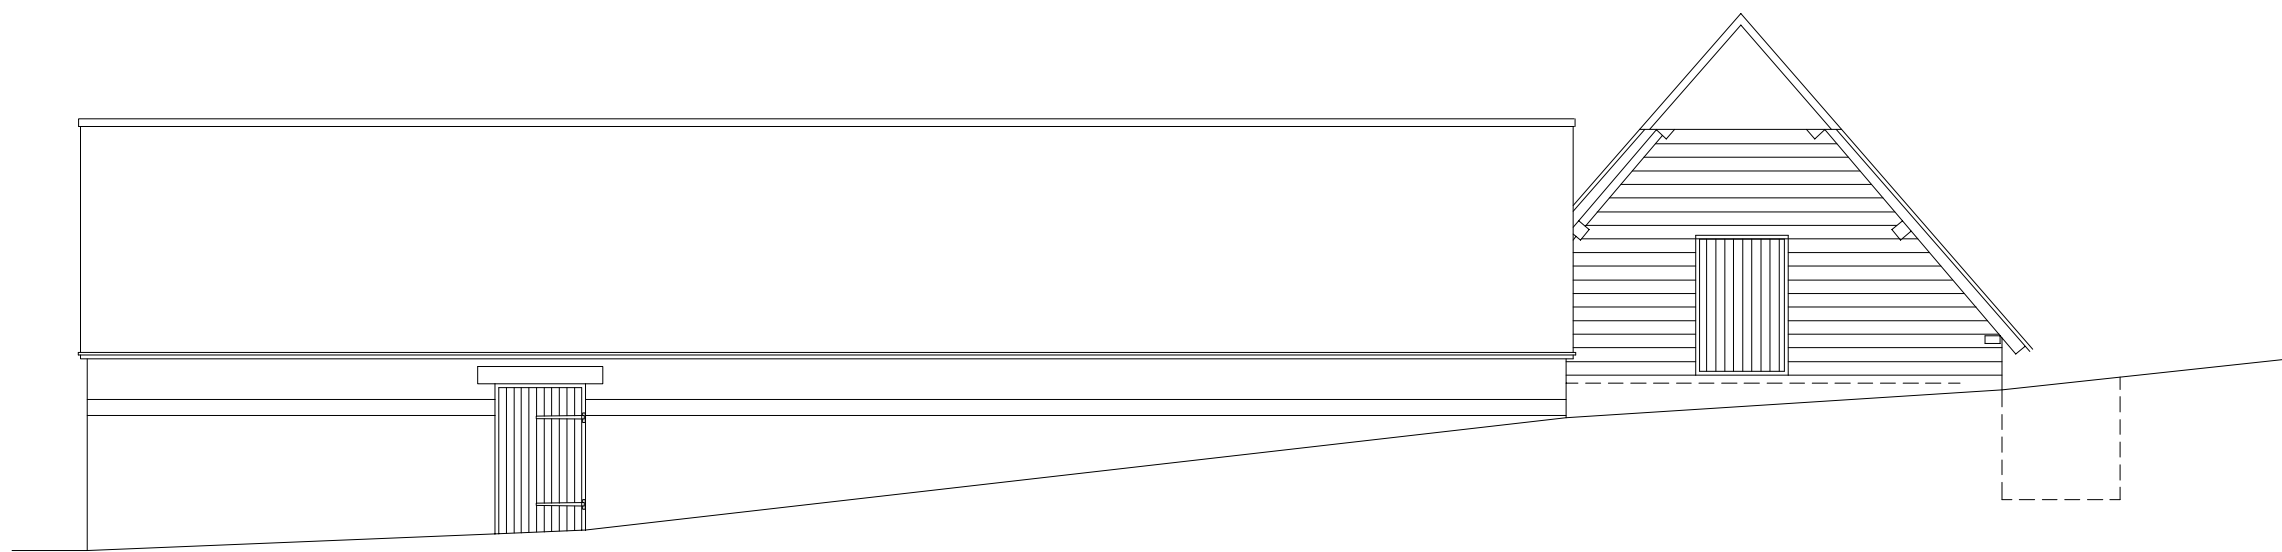

EXISTING SIDE ELEVATION

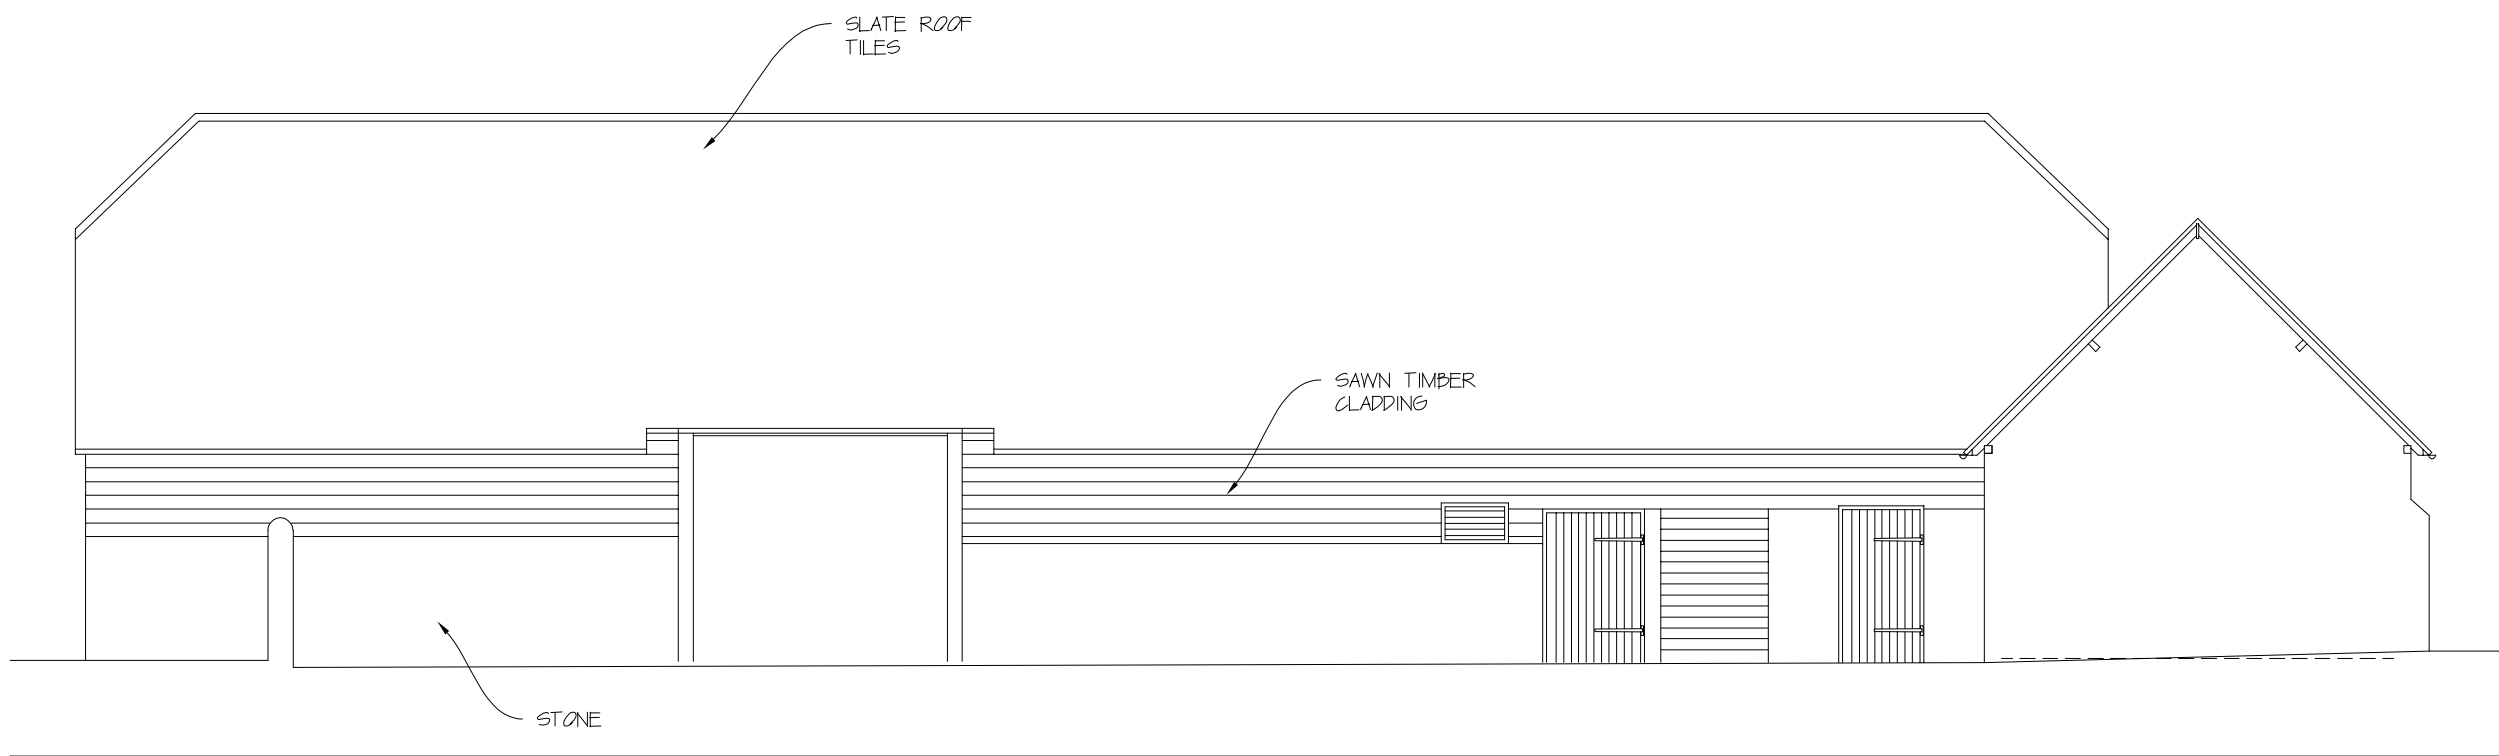


EXISTING FRONT ELEVATION

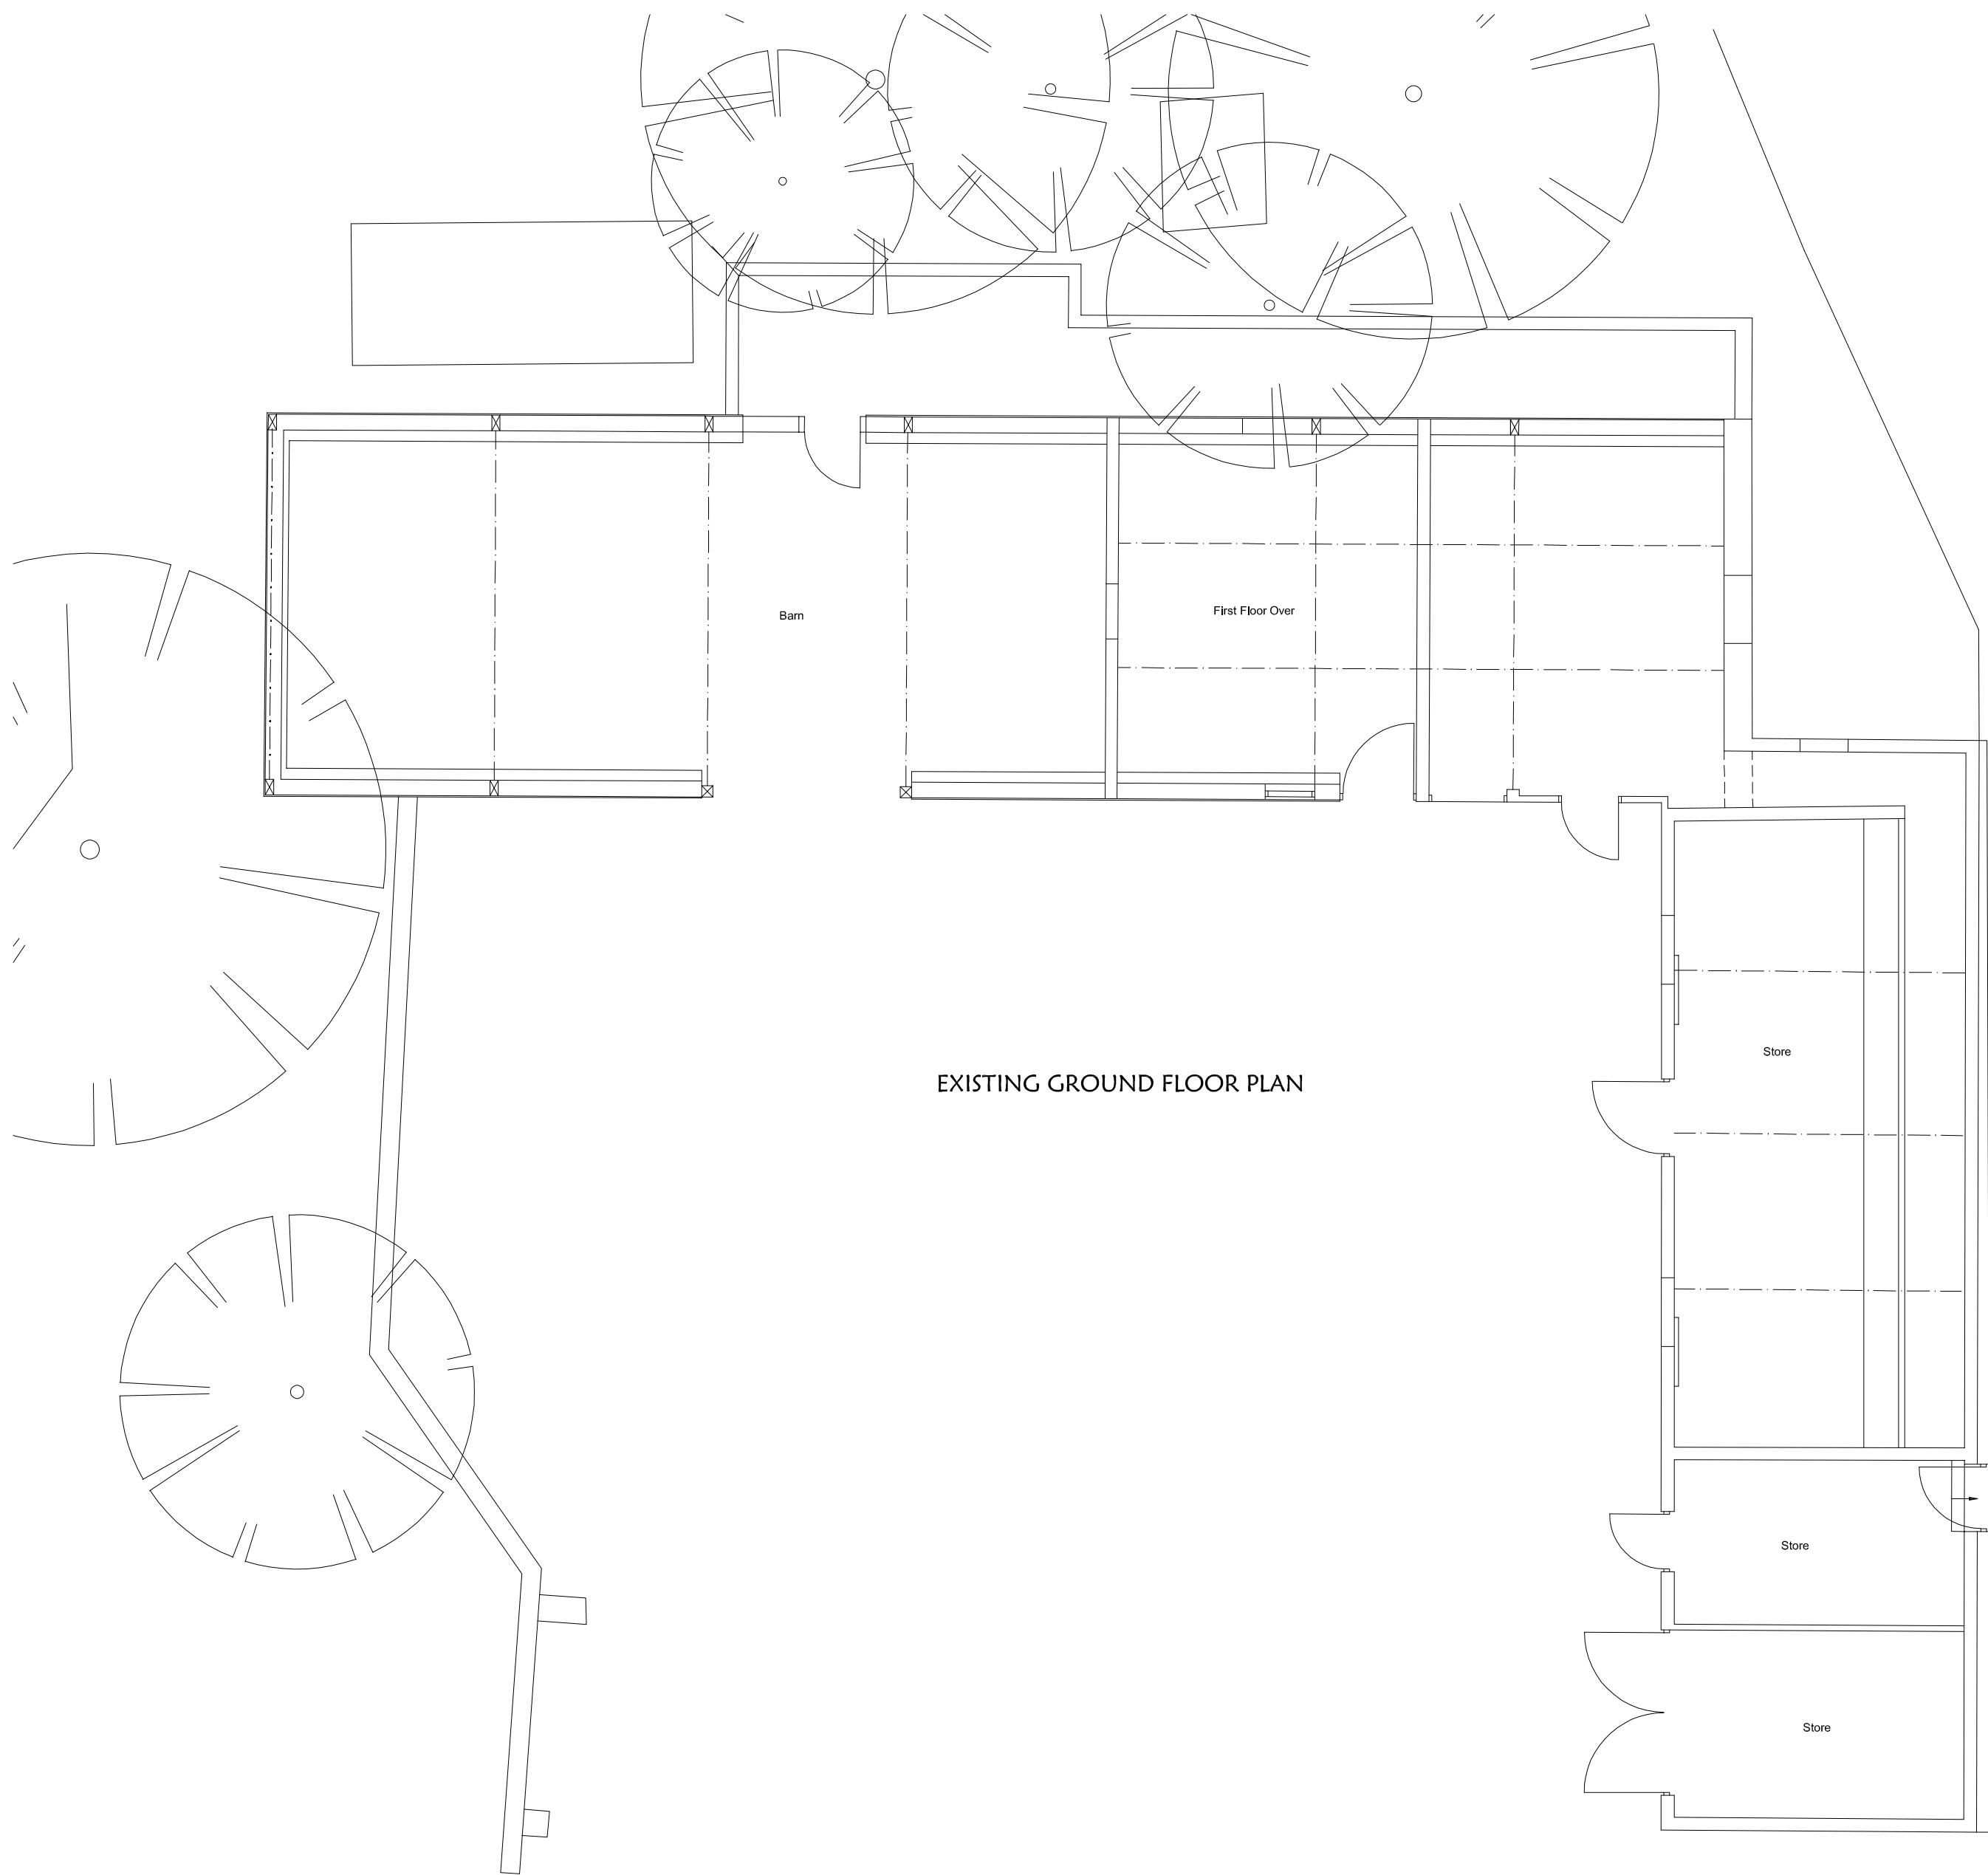


EXISTING GROUND FLOOR PLAN




EXISTING REAR ELEVATION

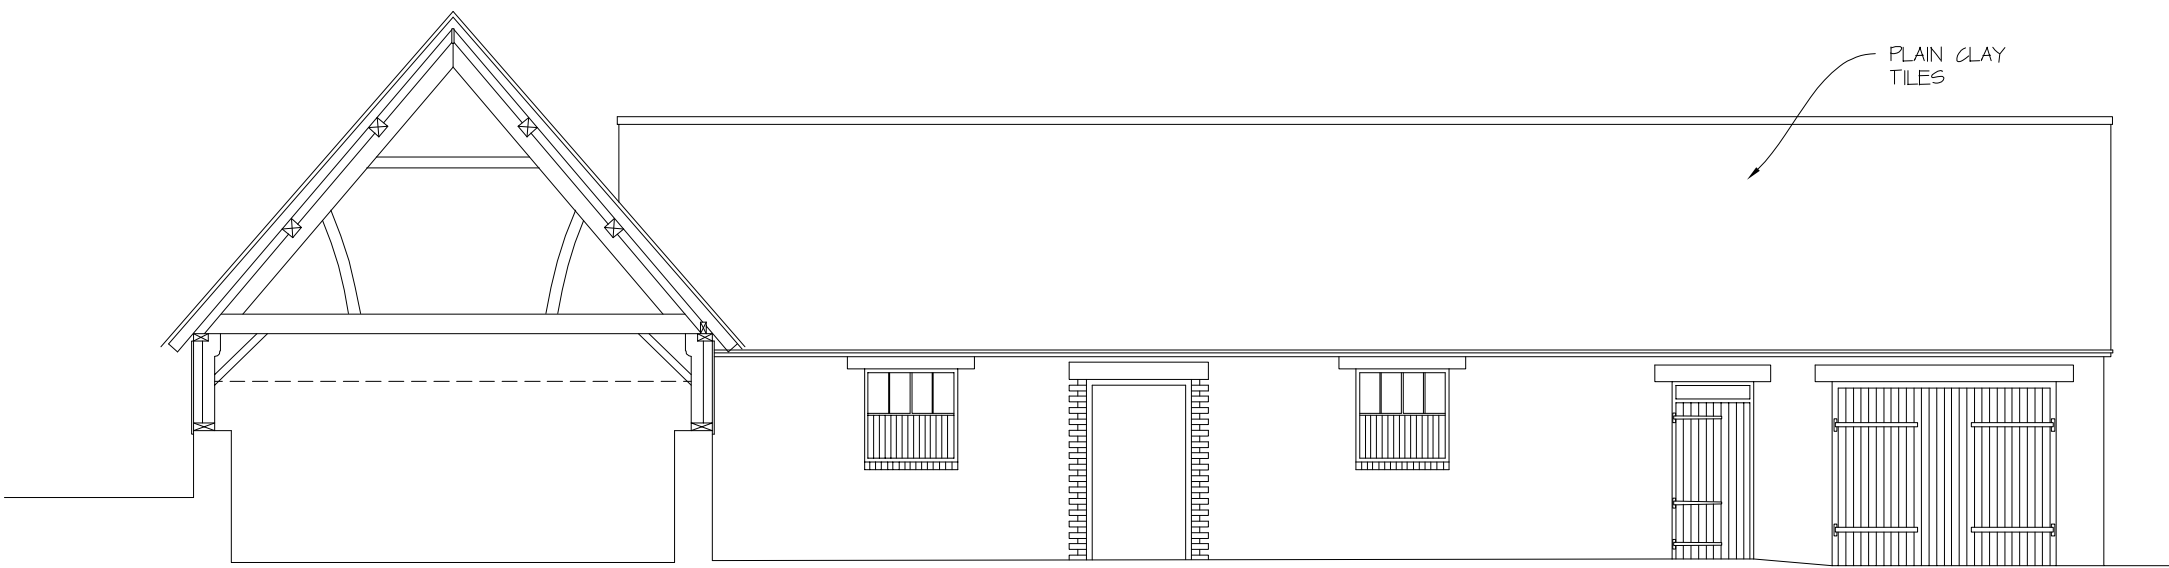

EXISTING SIDE ELEVATION

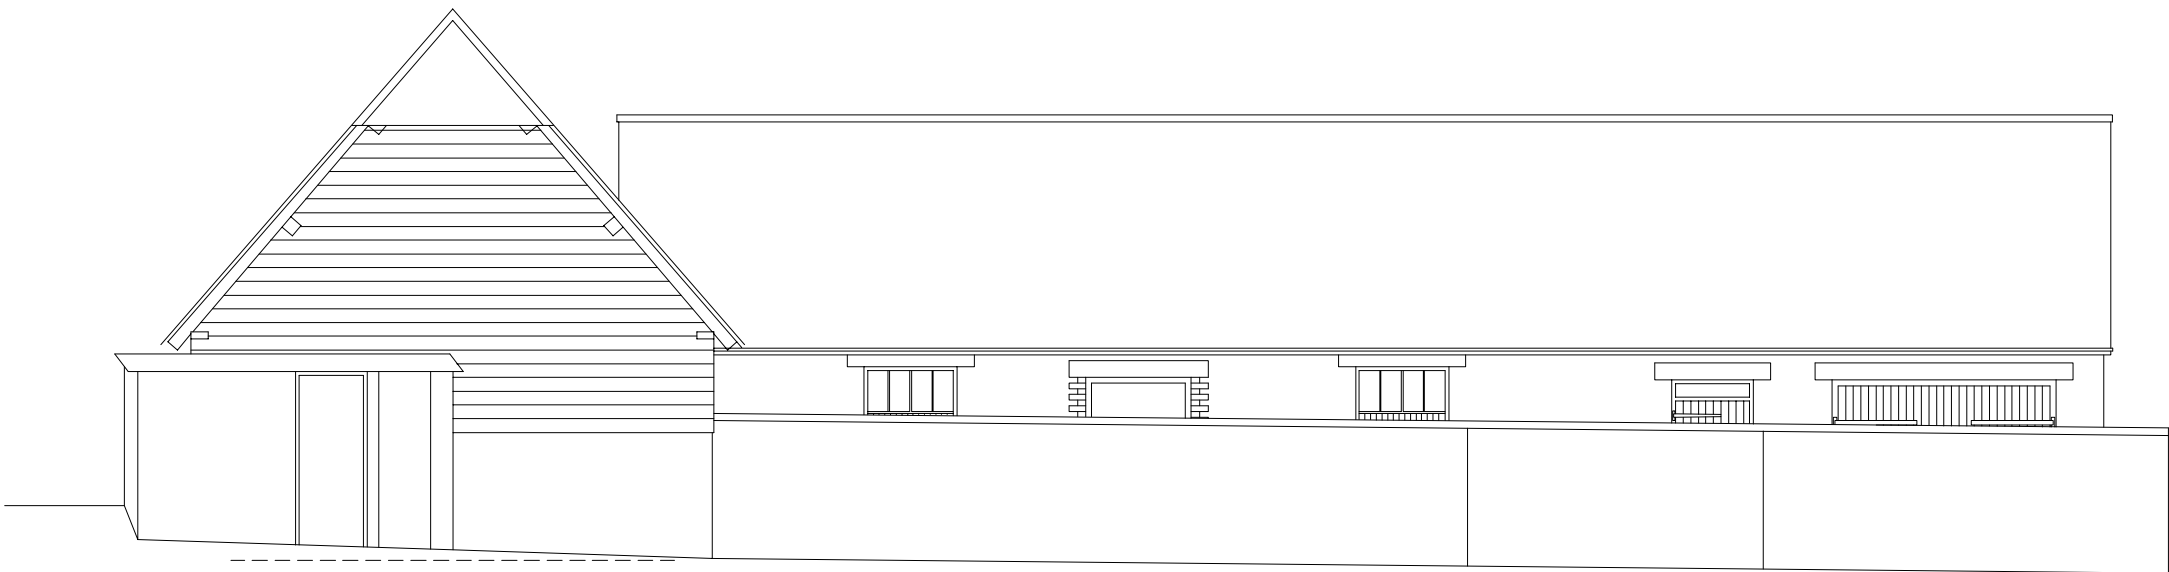

EXISTING SIDE ELEVATION

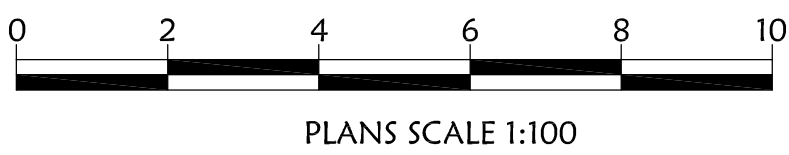

PLANS SCALE 1:100

Project:	THE OLD RECTORY BARFORD ST MARTIN
Drawing Title:	EXISTING PLANS
Client:	MR AND MRS NOEL
Singleton Design	
32 Castle Street, Newtown Tisbury, Wiltshire, SP3 6SN	
Tel. 01747 445045 e: singleton.design@btinternet.com	
Scale:	1:100 @ A1
Dwg No:	P929/03
Rev:	