
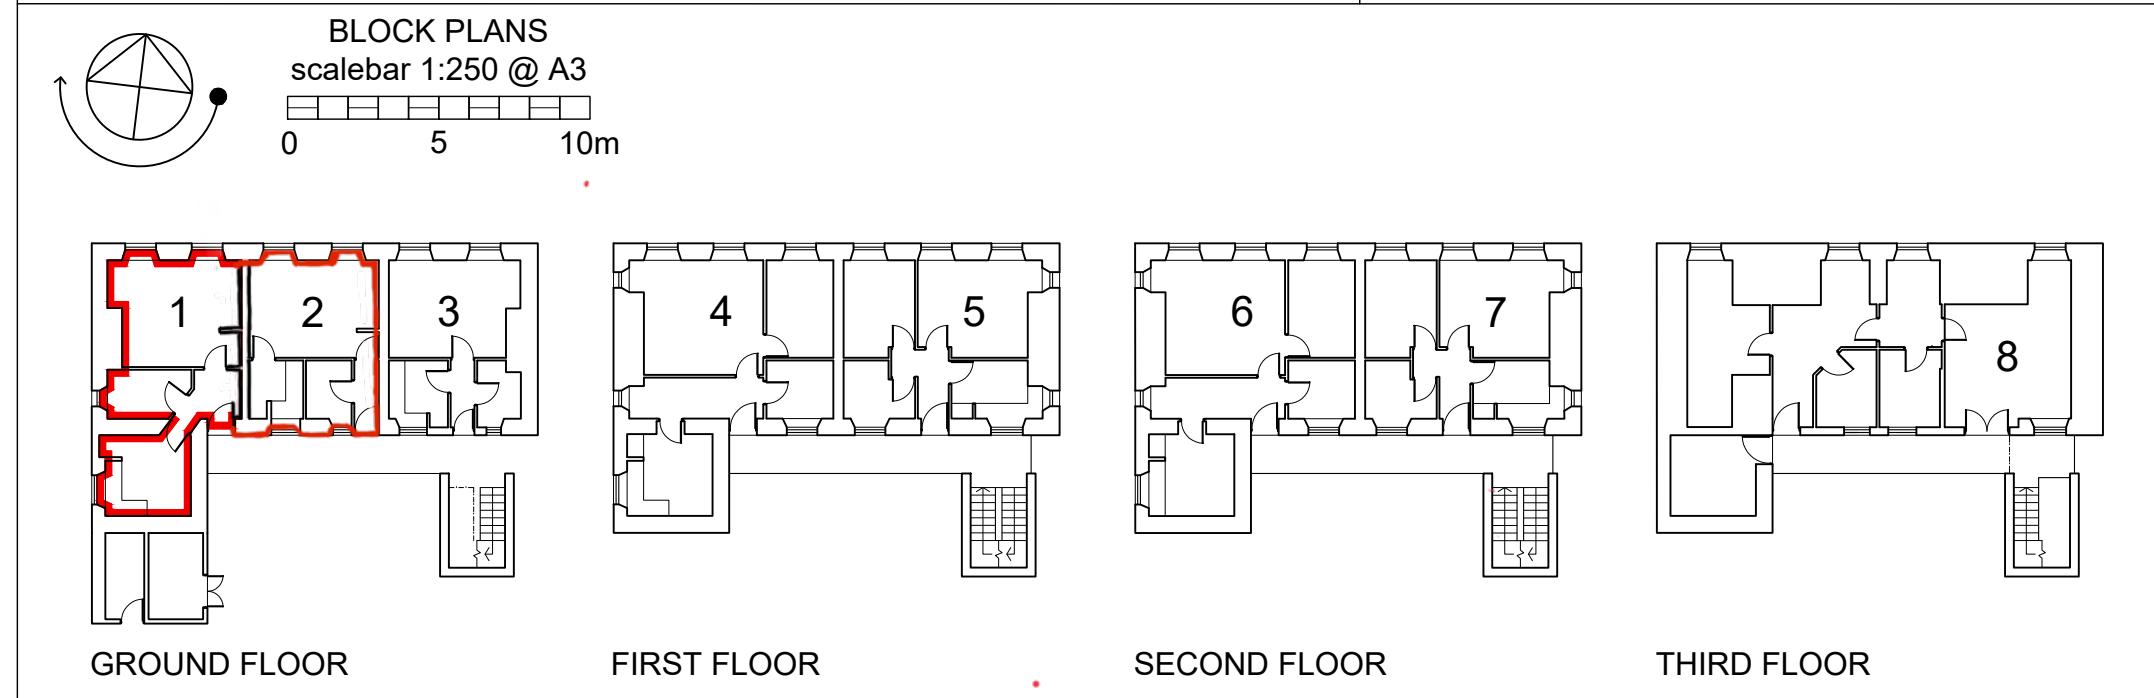
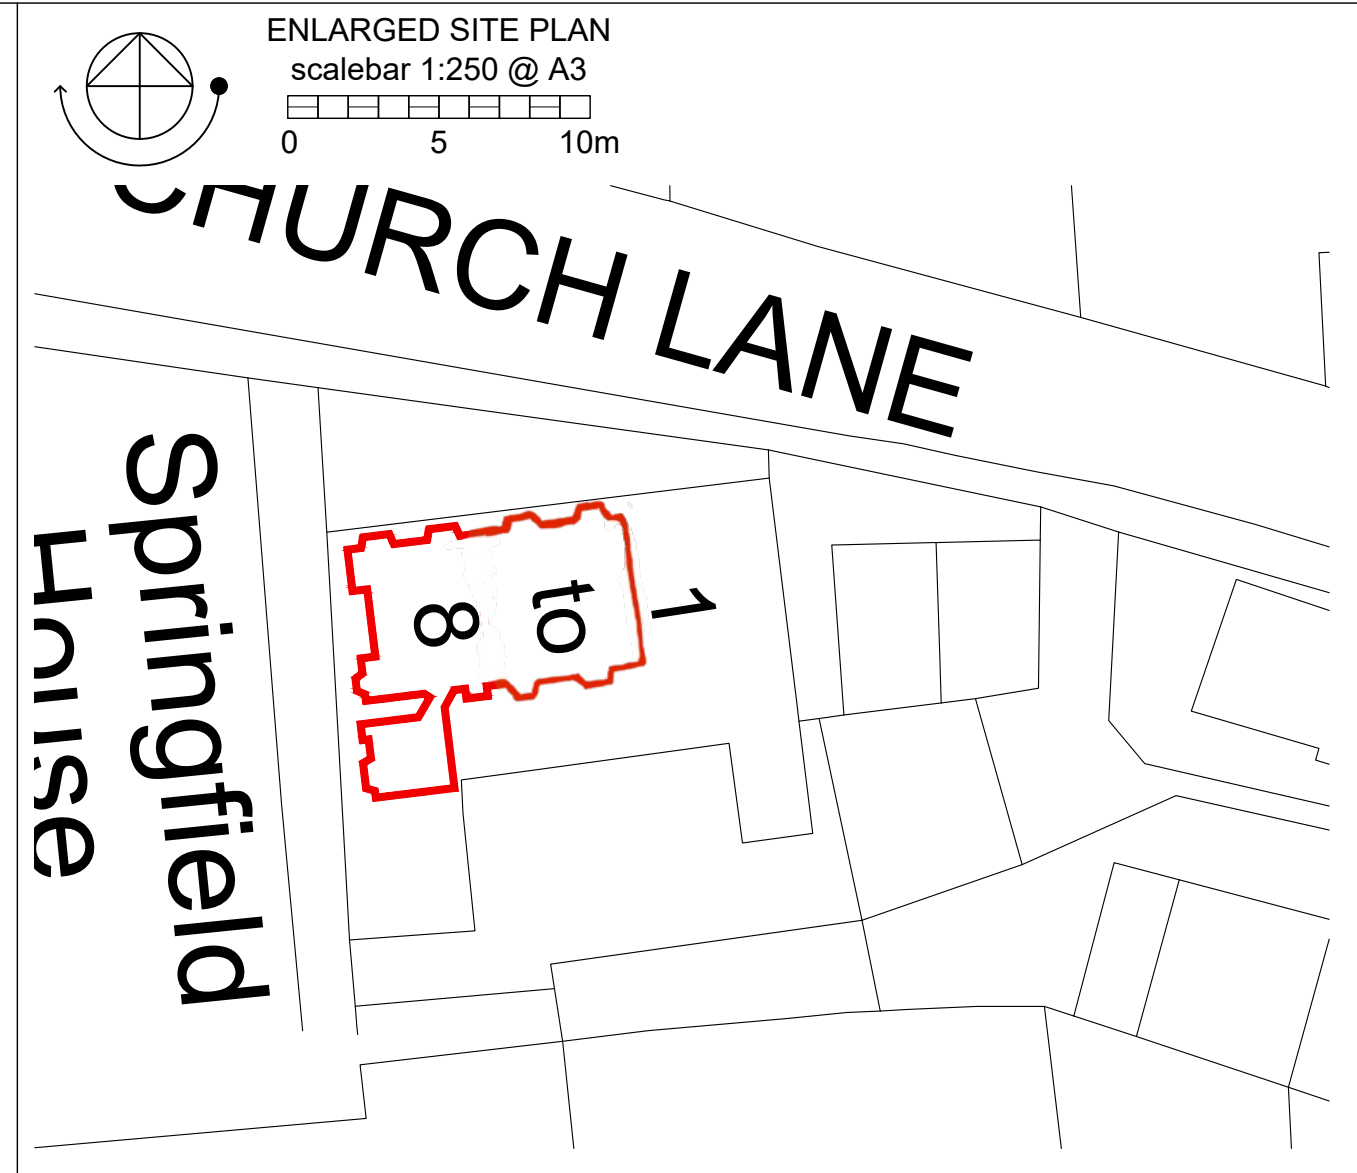


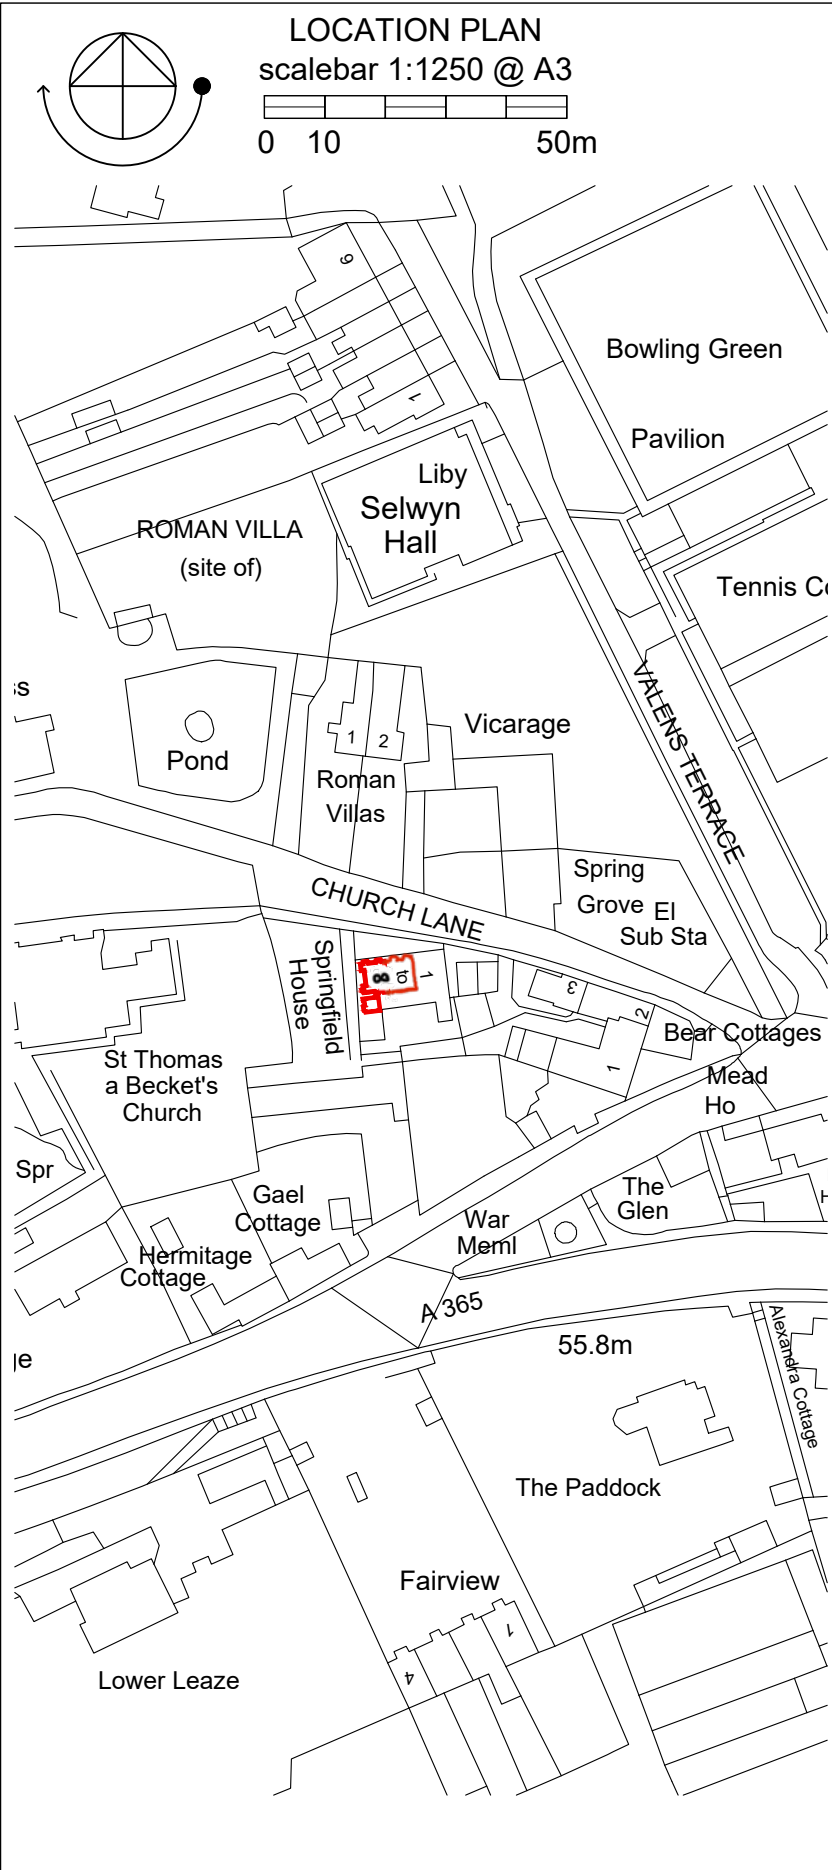

 E: design.team@greensquareaccord.co.uk T: 0300 111 7000	Disclaimer: black linework is based on historic information and is representational only. This drawing should not be used for accurate measurement. It is recommended that prospective purchasers confirm or ascertain actual layouts in person.	REVISIONS:	Project		Flat 1 and 2 Springfield House	
			Date	Status		
			09.10.23	For information		
	Drawing Title		Scale	Drawn by	Checked by	
	Site and Floor Plans LEASEHOLD	1:100 / 250 @ A3	CAB	-		
		Project No.	Drawing No.	Revision		
		12-054	L/SL/161 /	-		