




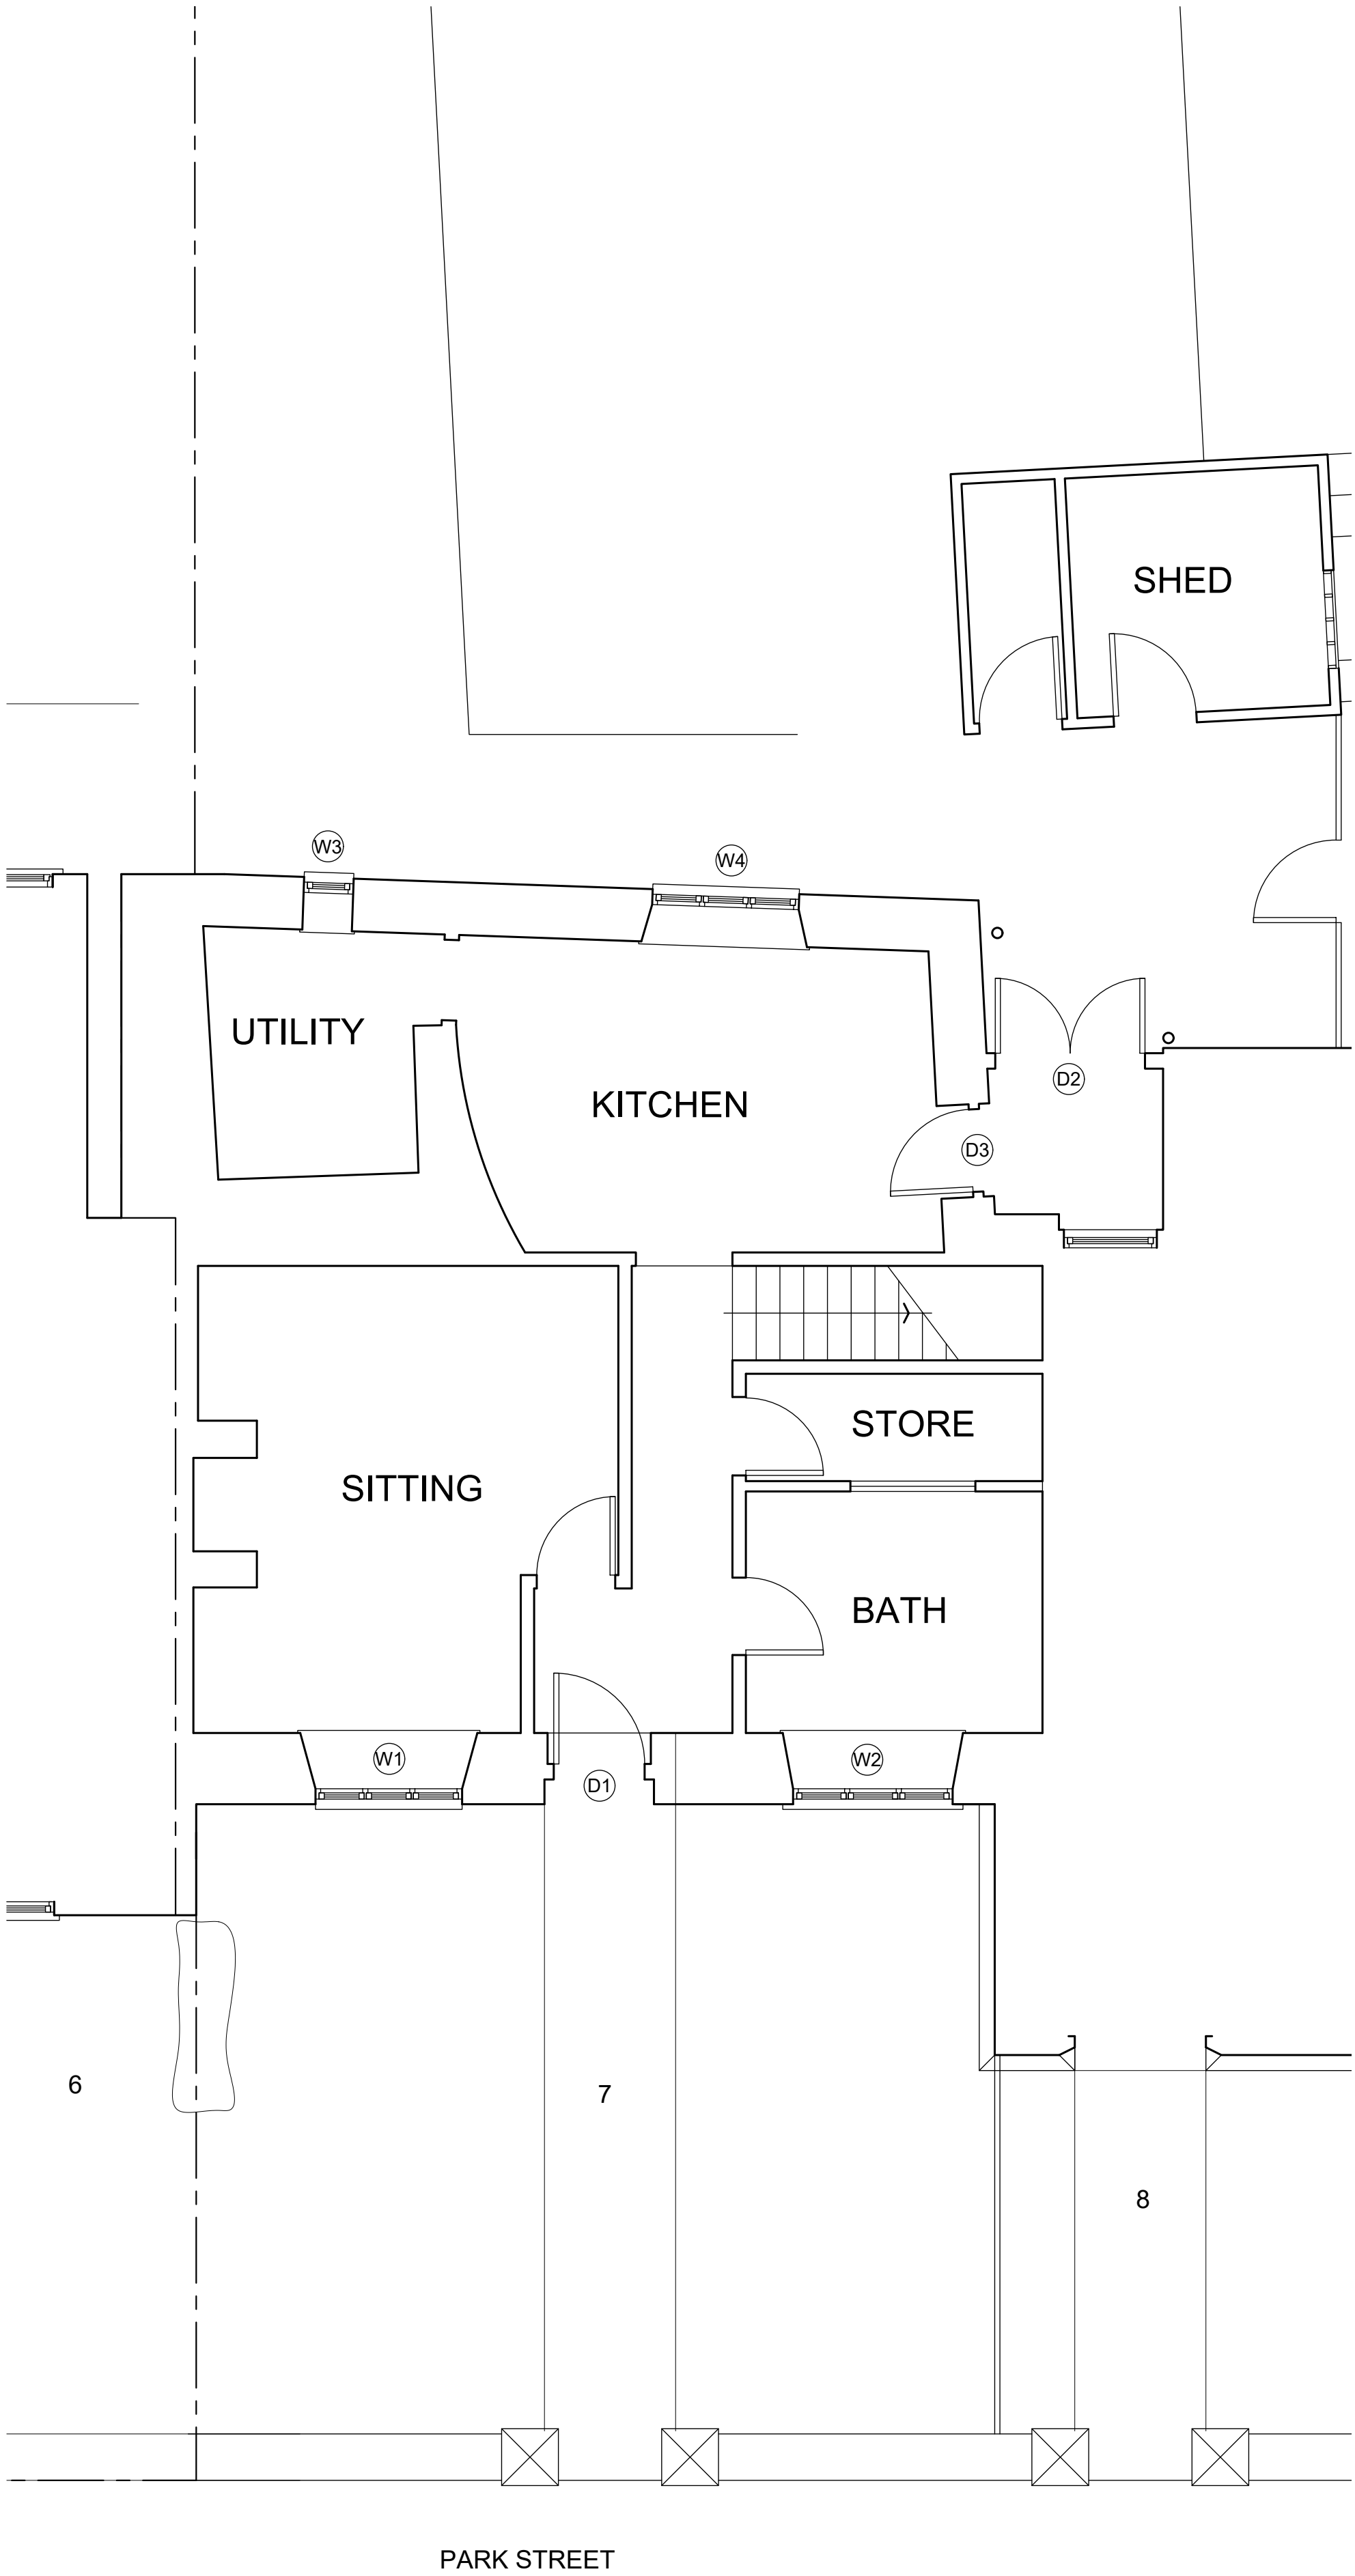

GROUND FLOOR PLAN - AS EXISTING & PROPOSED 1:50

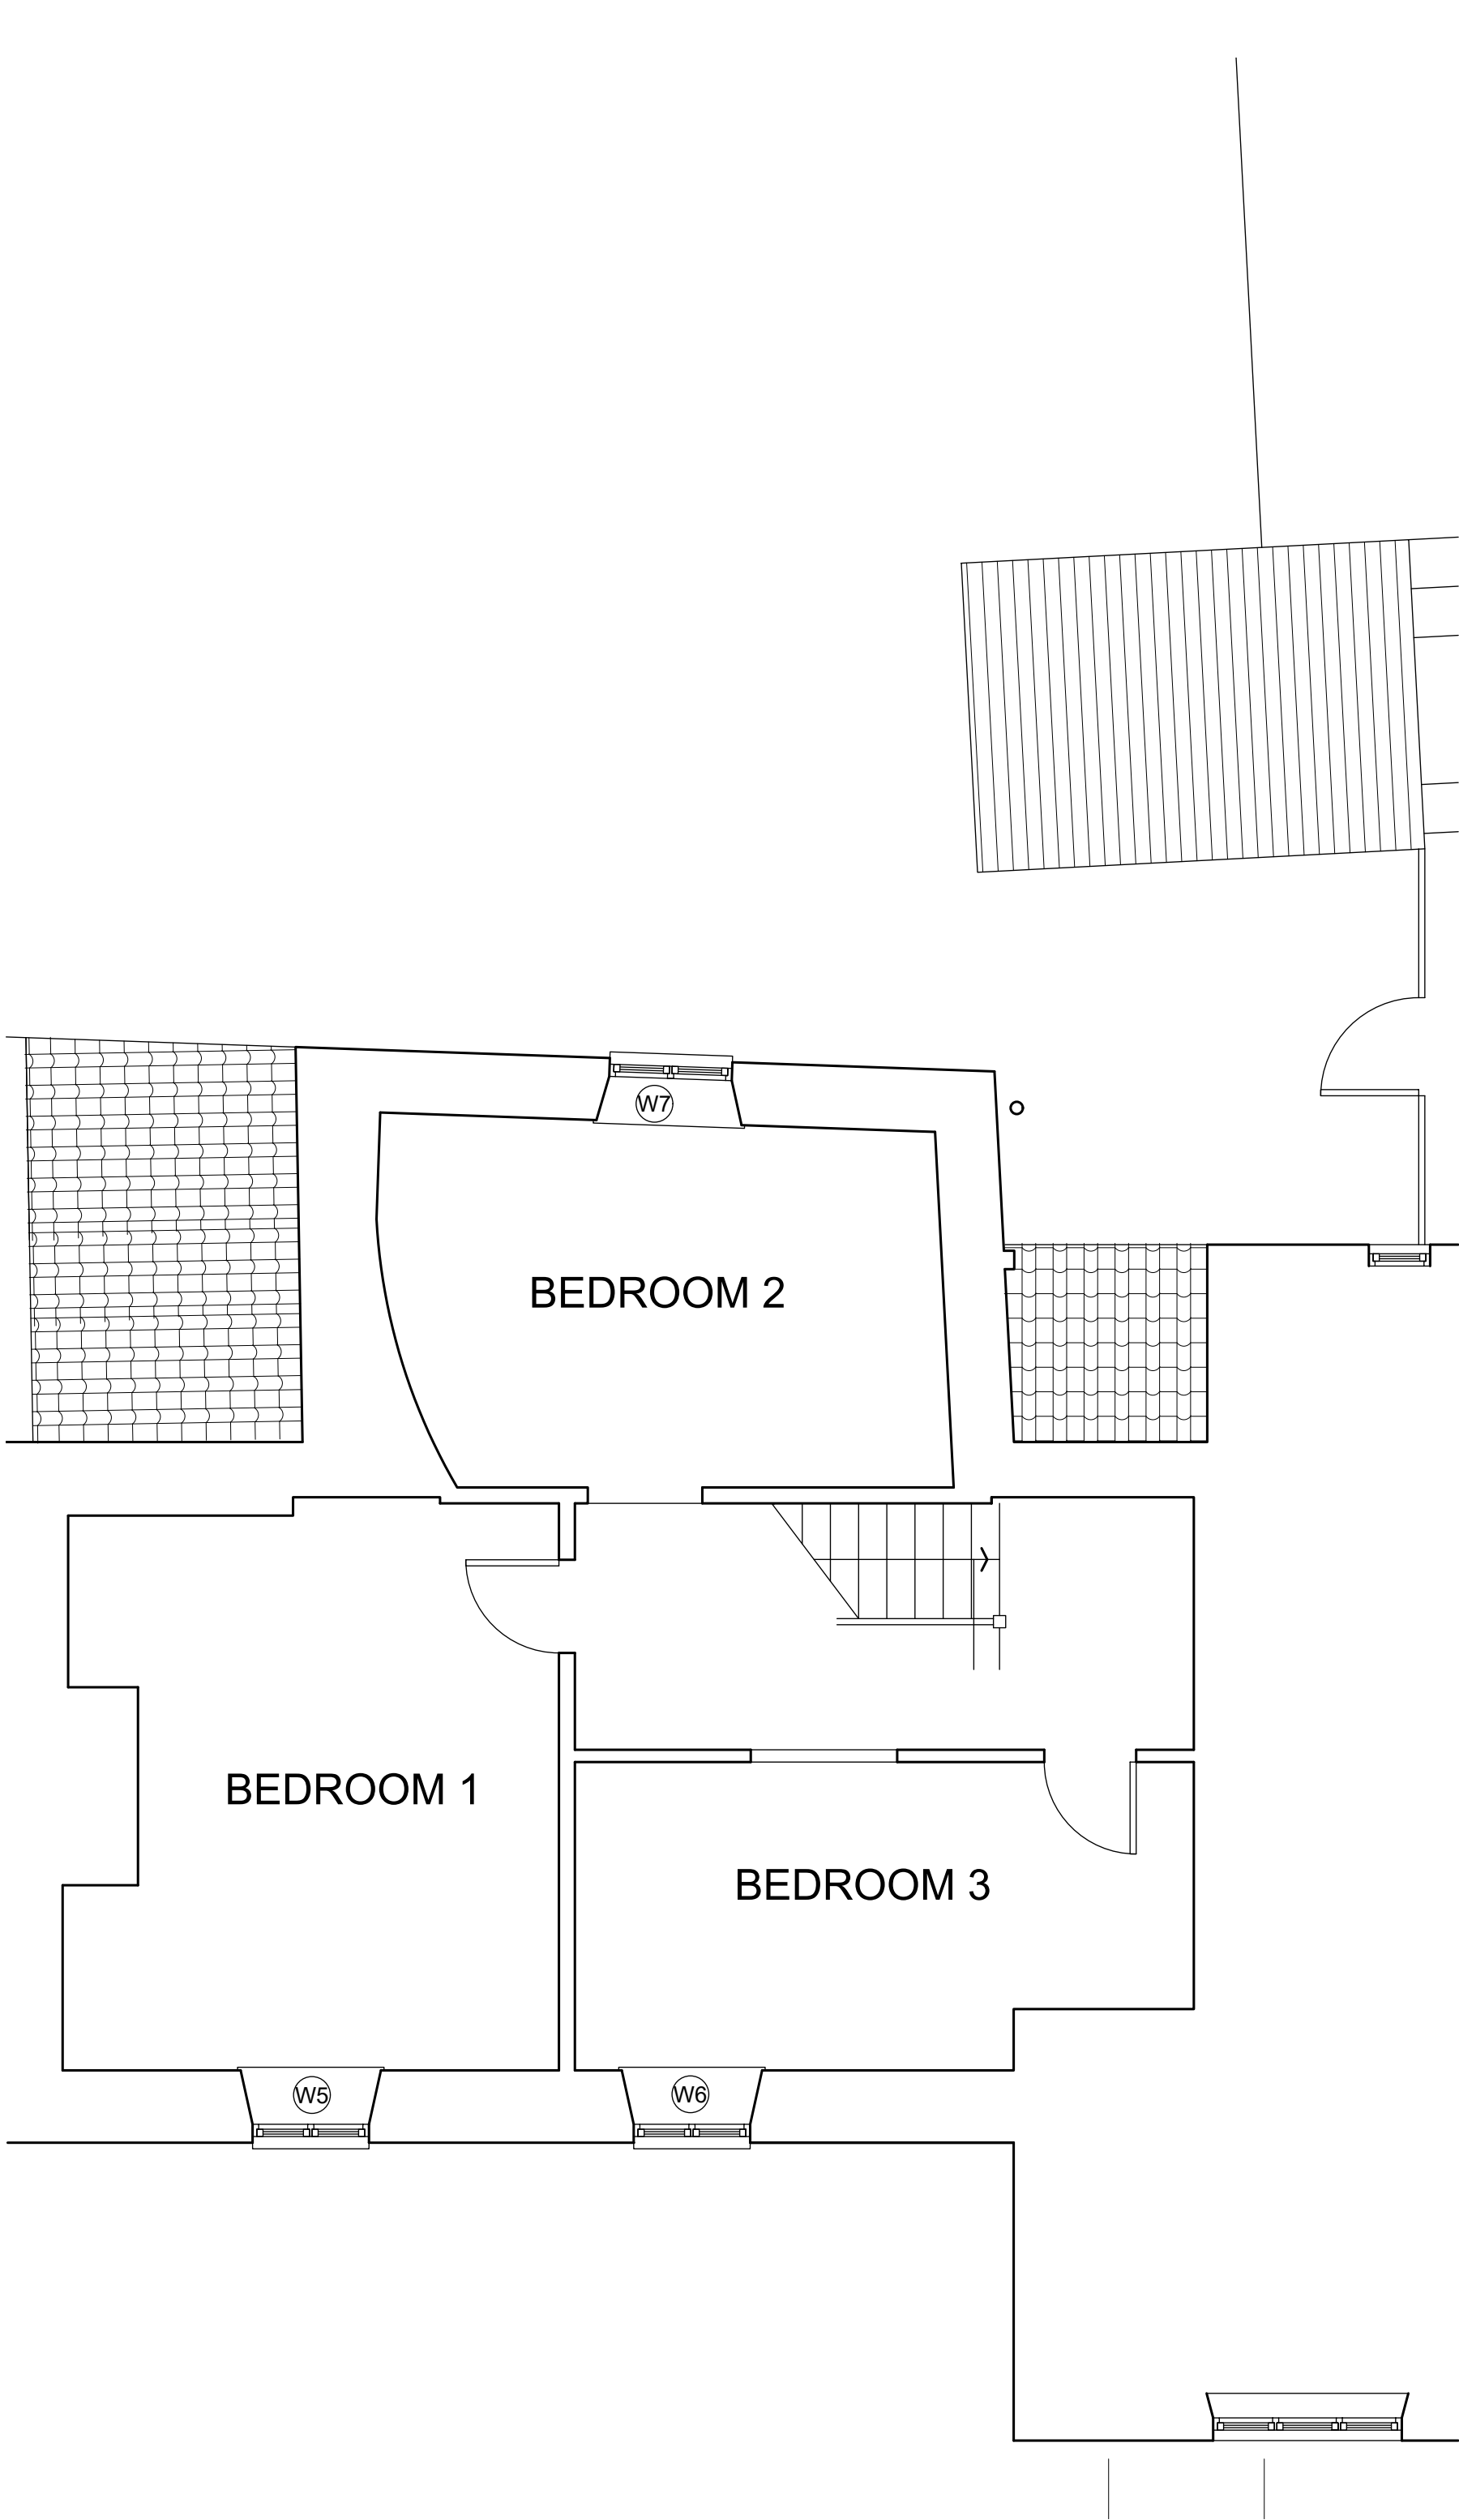


FIRST FLOOR PLAN - AS EXISTING & PROPOSED 1:50

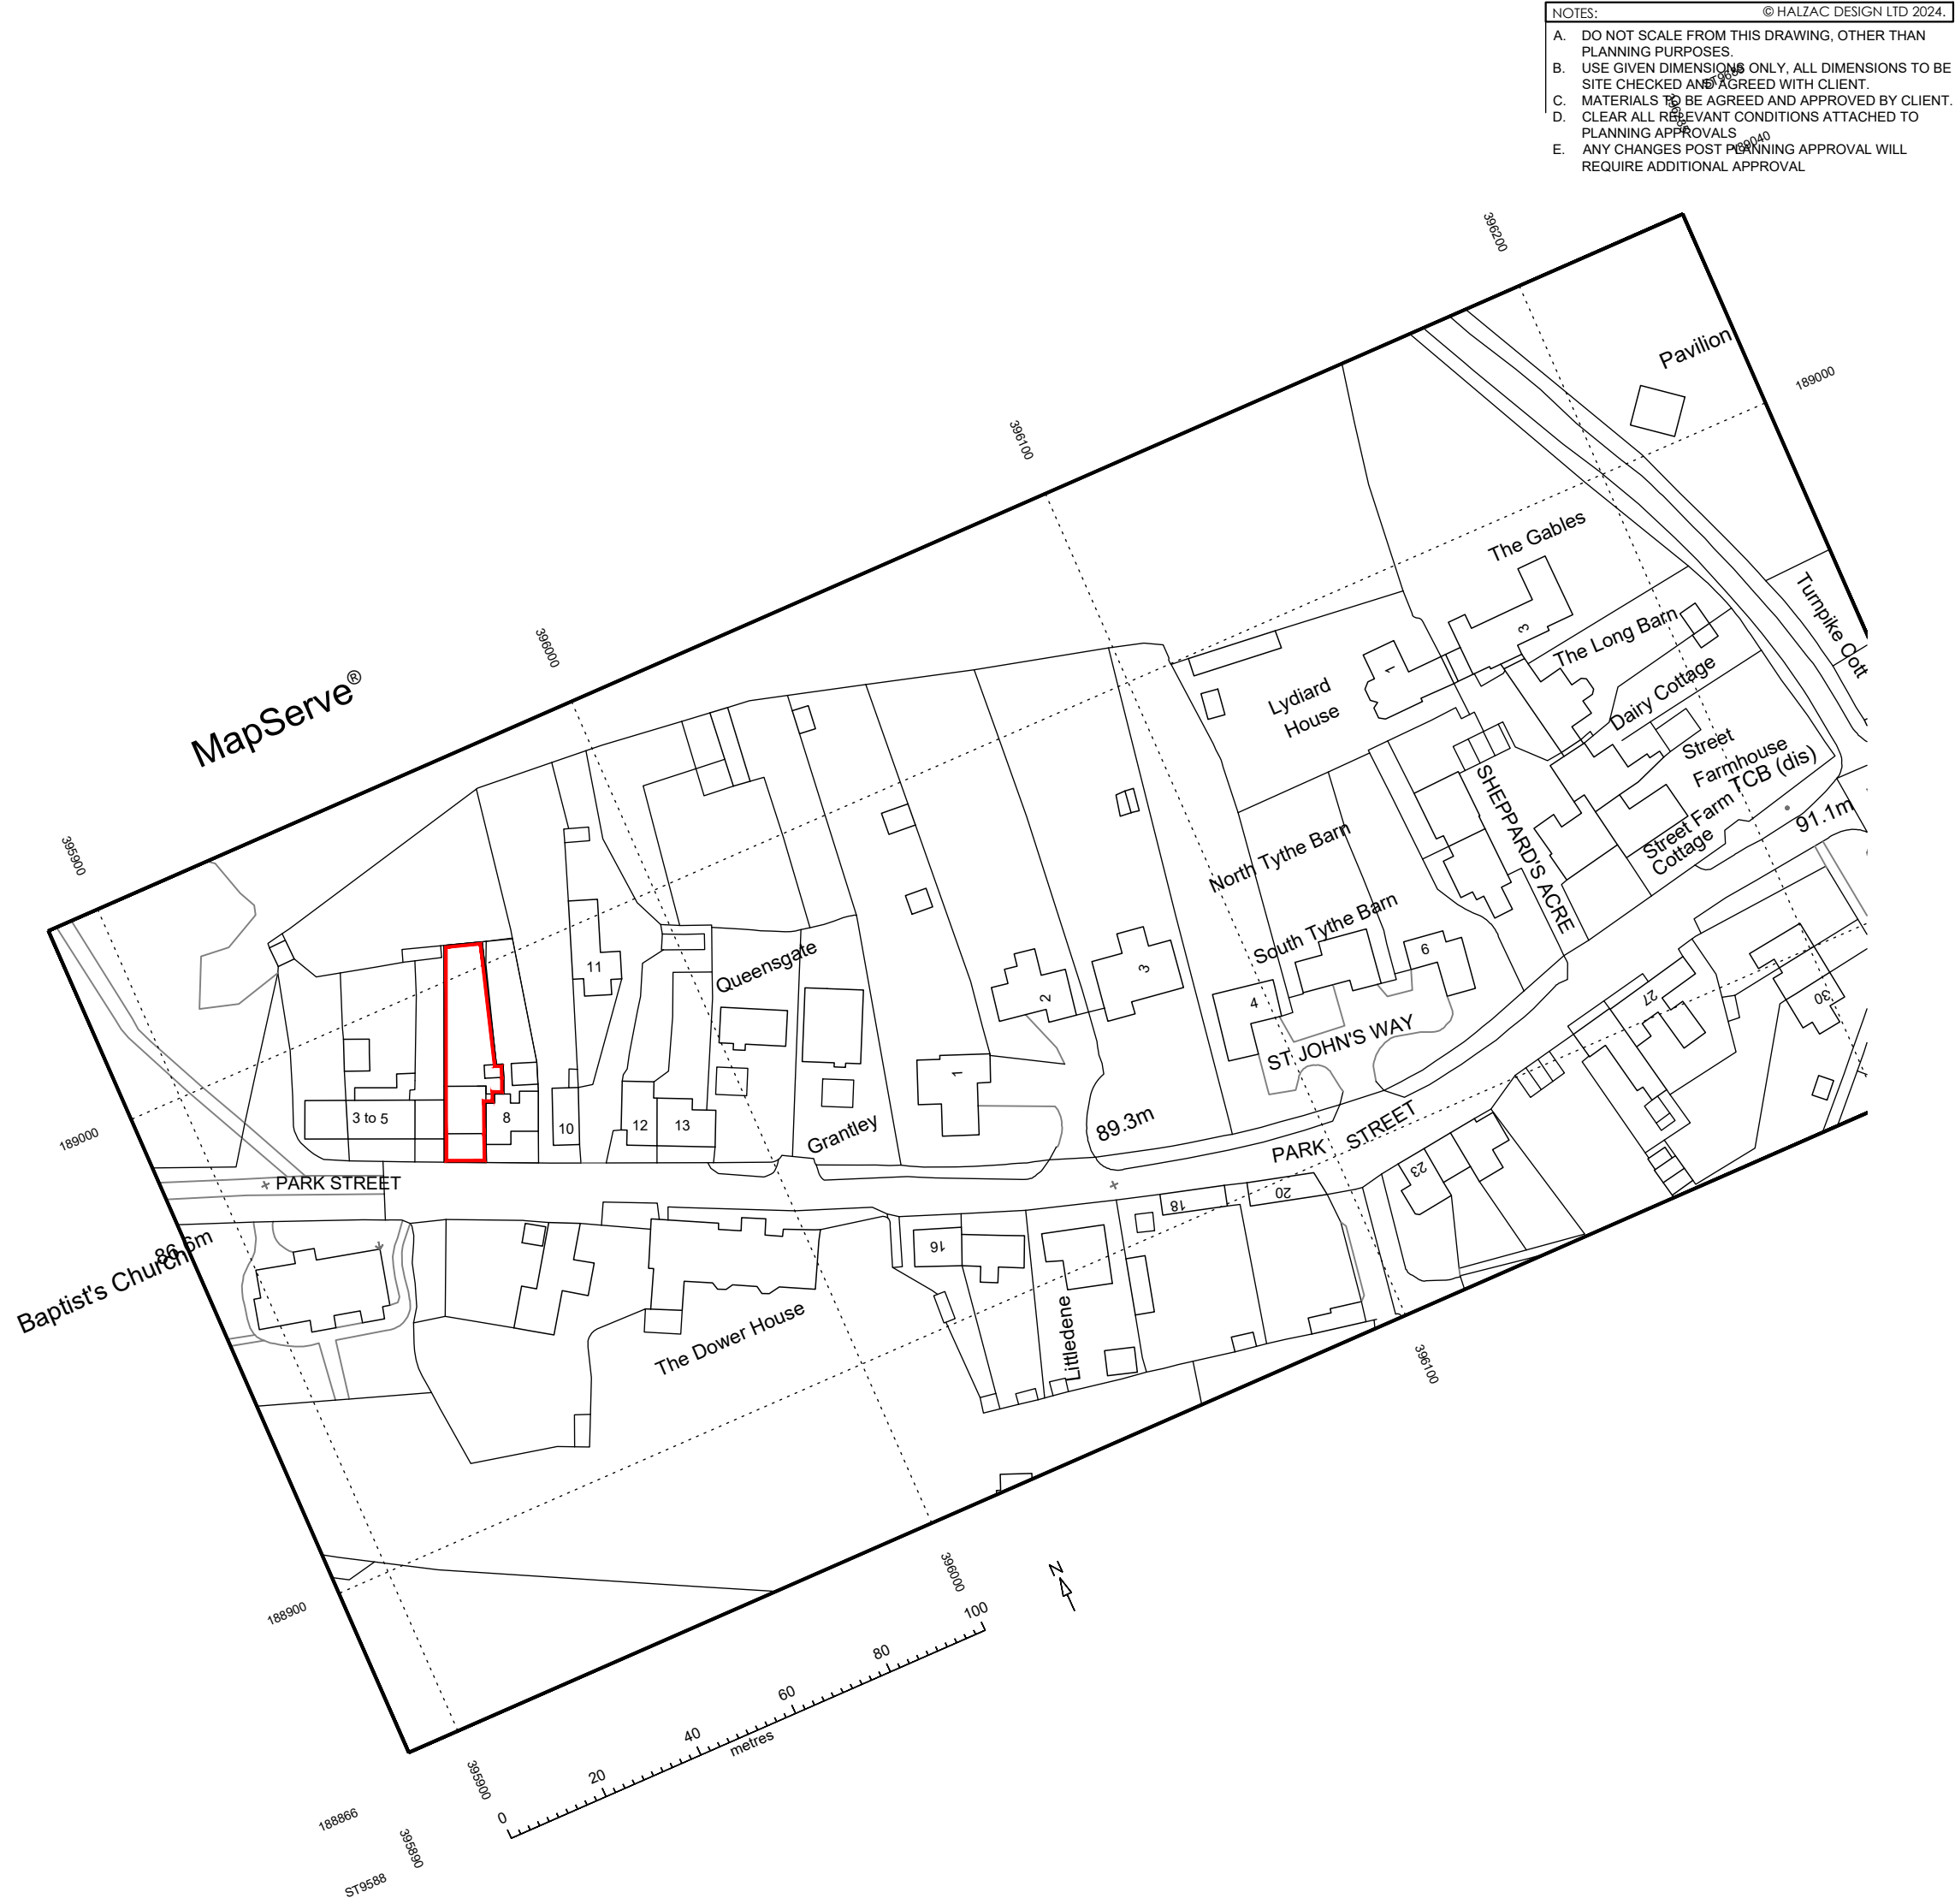

LOCATION PLAN 1:1250

© Crown copyright 2025 Ordnance Survey 100053143
Data license for 1 year from 20/05/2025 for use by Halzac Design Ltd.

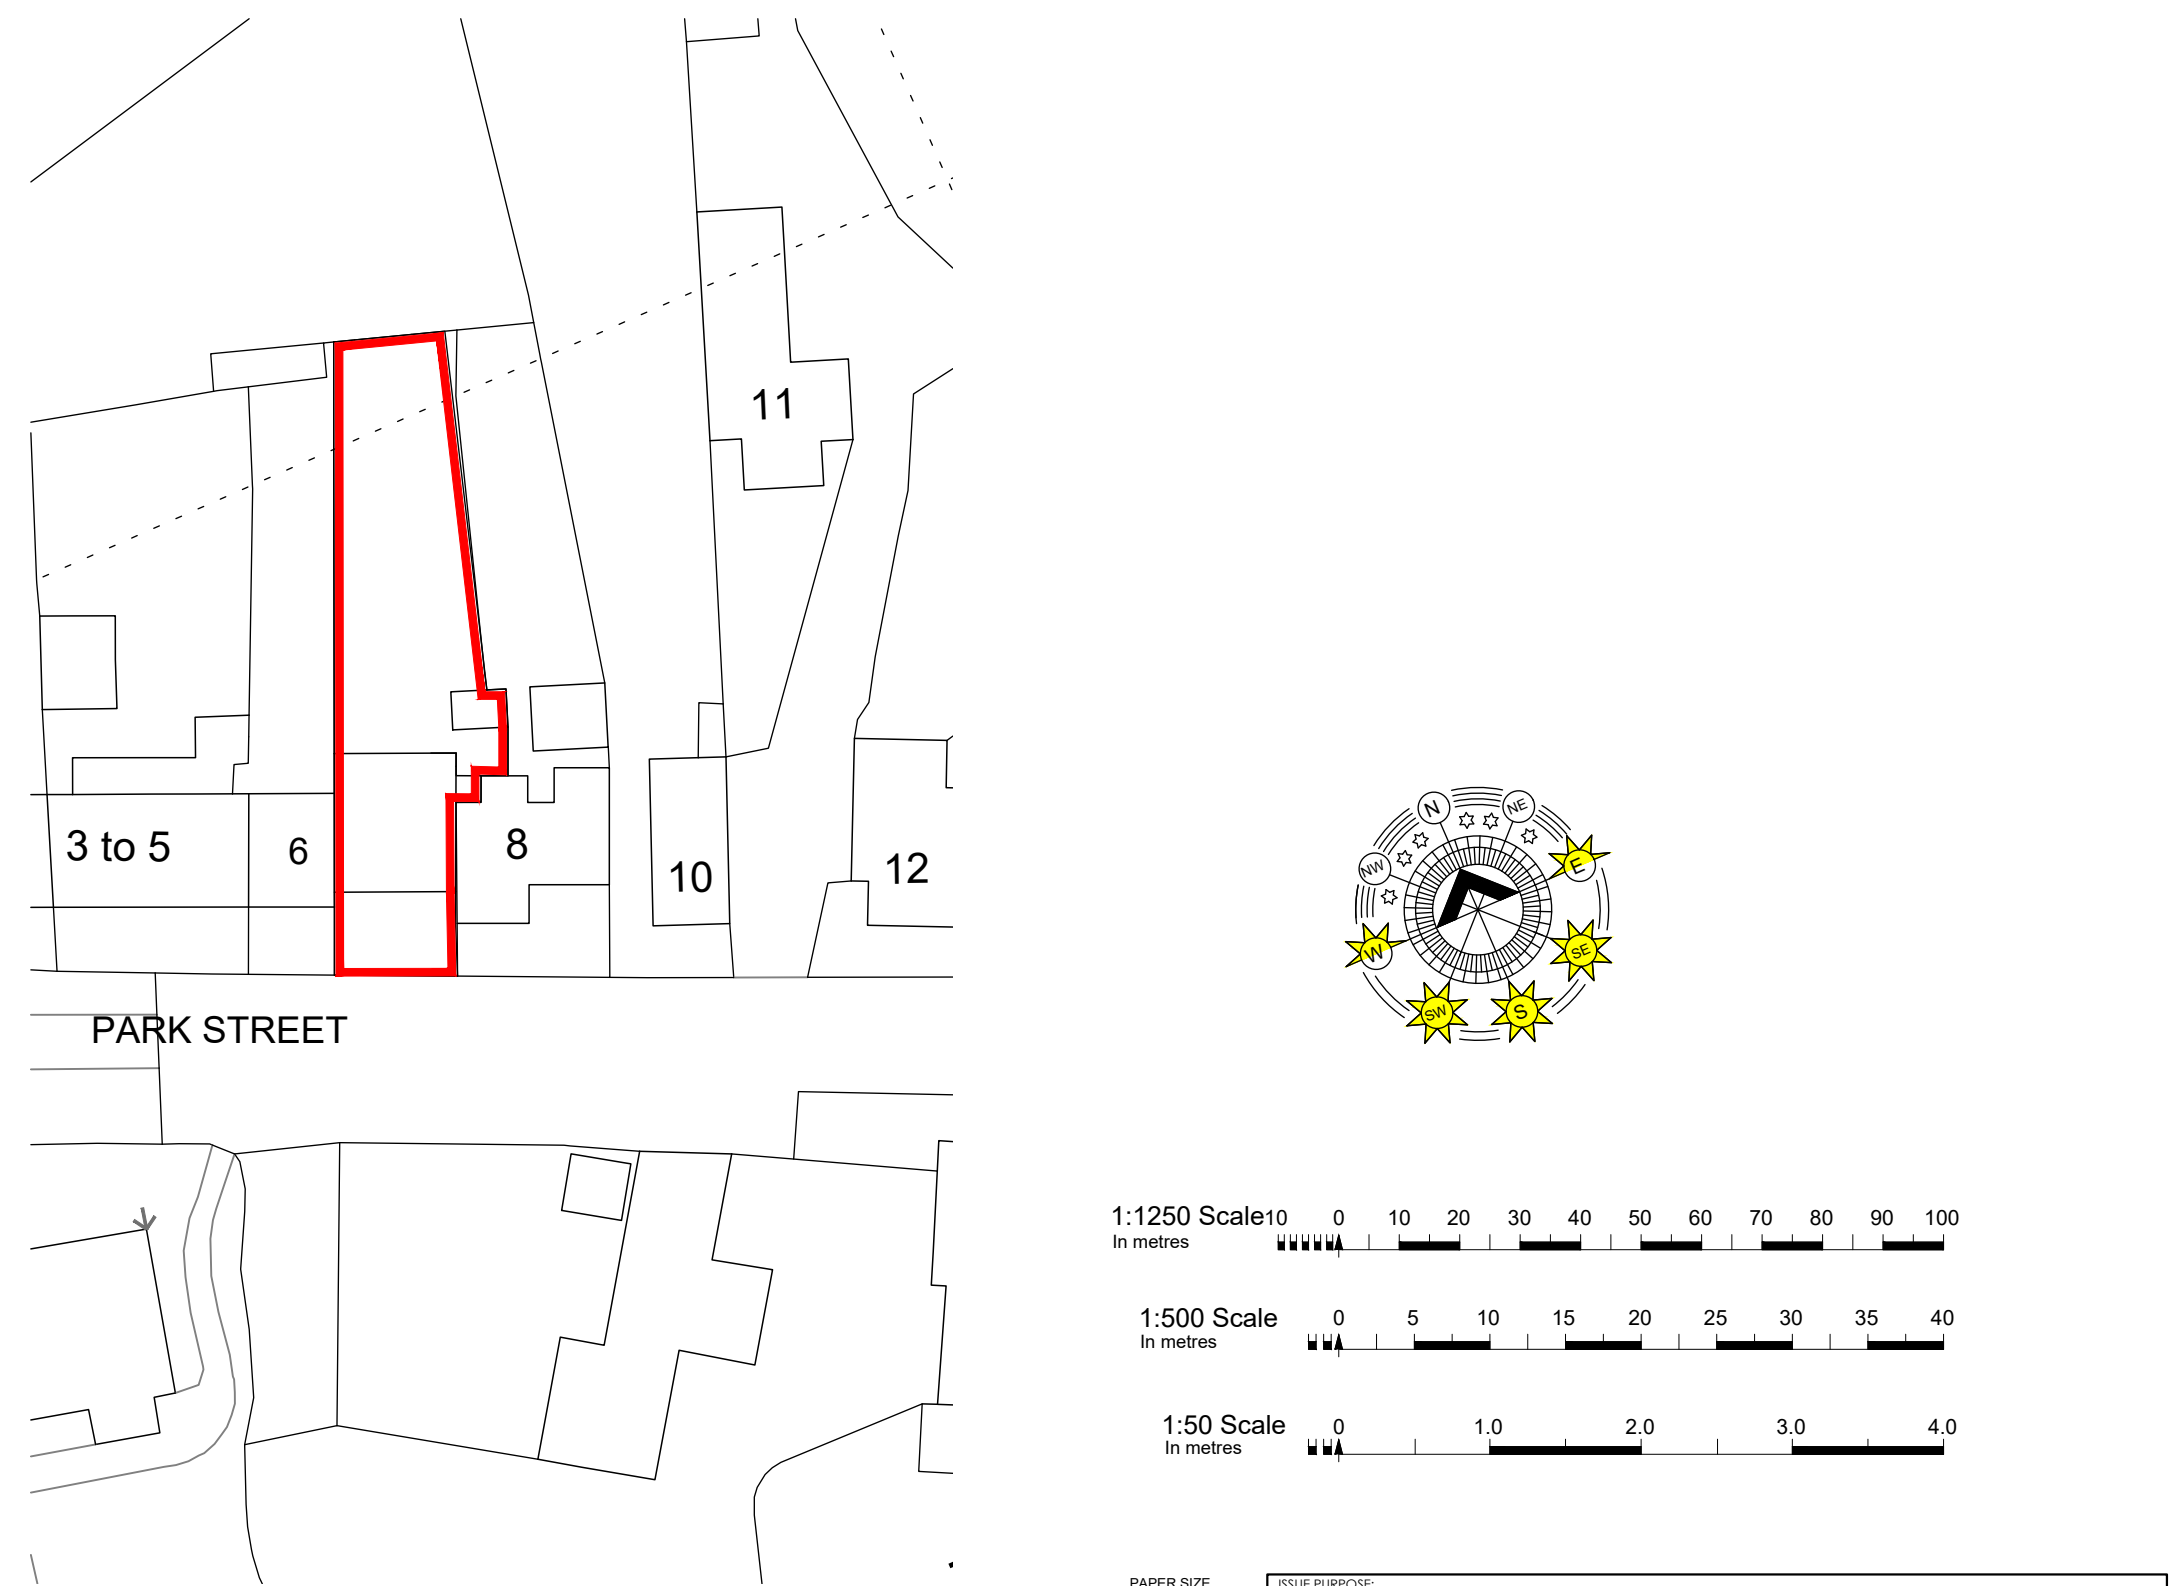

BLOCK PLAN 1:500

REVISIONS (sheet only)
DRAWING NUMBER PREFIXED WITH:
SK = SKETCH DRAWING, NOT TO BE SCALED EXCEPT FOR PLANNING PURPOSES, BASED ON INFORMATION PROVIDED BY:
PL = PLANNING DRAWING, NOT TO BE SCALED EXCEPT FOR PLANNING PURPOSES, NOT TO BE SCALED FOR PLANNING PURPOSES ONLY, NOT FOR CONSTRUCTION (NFC).
BR = DRAWING FOR A BUILDING REGULATION APPLICATION AND APPROVAL, ONLY USE GIVEN DIMENSION ONLY, NOT TO BE SCALED, NFC.
WD = WORKING DRAWING, INCLUDES ADDITIONAL DETAIL OVER AND ABOVE BR DESIGNATION, USE GIVEN DIMENSION ONLY, NOT TO BE SCALED.

PAPER SIZE		ISSUE PURPOSE	
A1		TO ACCOMPANY PLANNING APPLICATION	
TITLE		HALZAC DESIGN LTD	
CHALTON PARK ESTATE		ARCHITECTURAL DESIGN SERVICE	
7 PARK STREET, CHALTON		© 2025 HALZAC DESIGN LTD	
MALMESBURY SN16 9DF		PL10	
DRAWING		JOB NUMBER	
PLANS		25-040	
AS EXISTING & PROPOSED		DATE: SEP25	
SCALE: AS SHOWN		DRAWN: CR	