



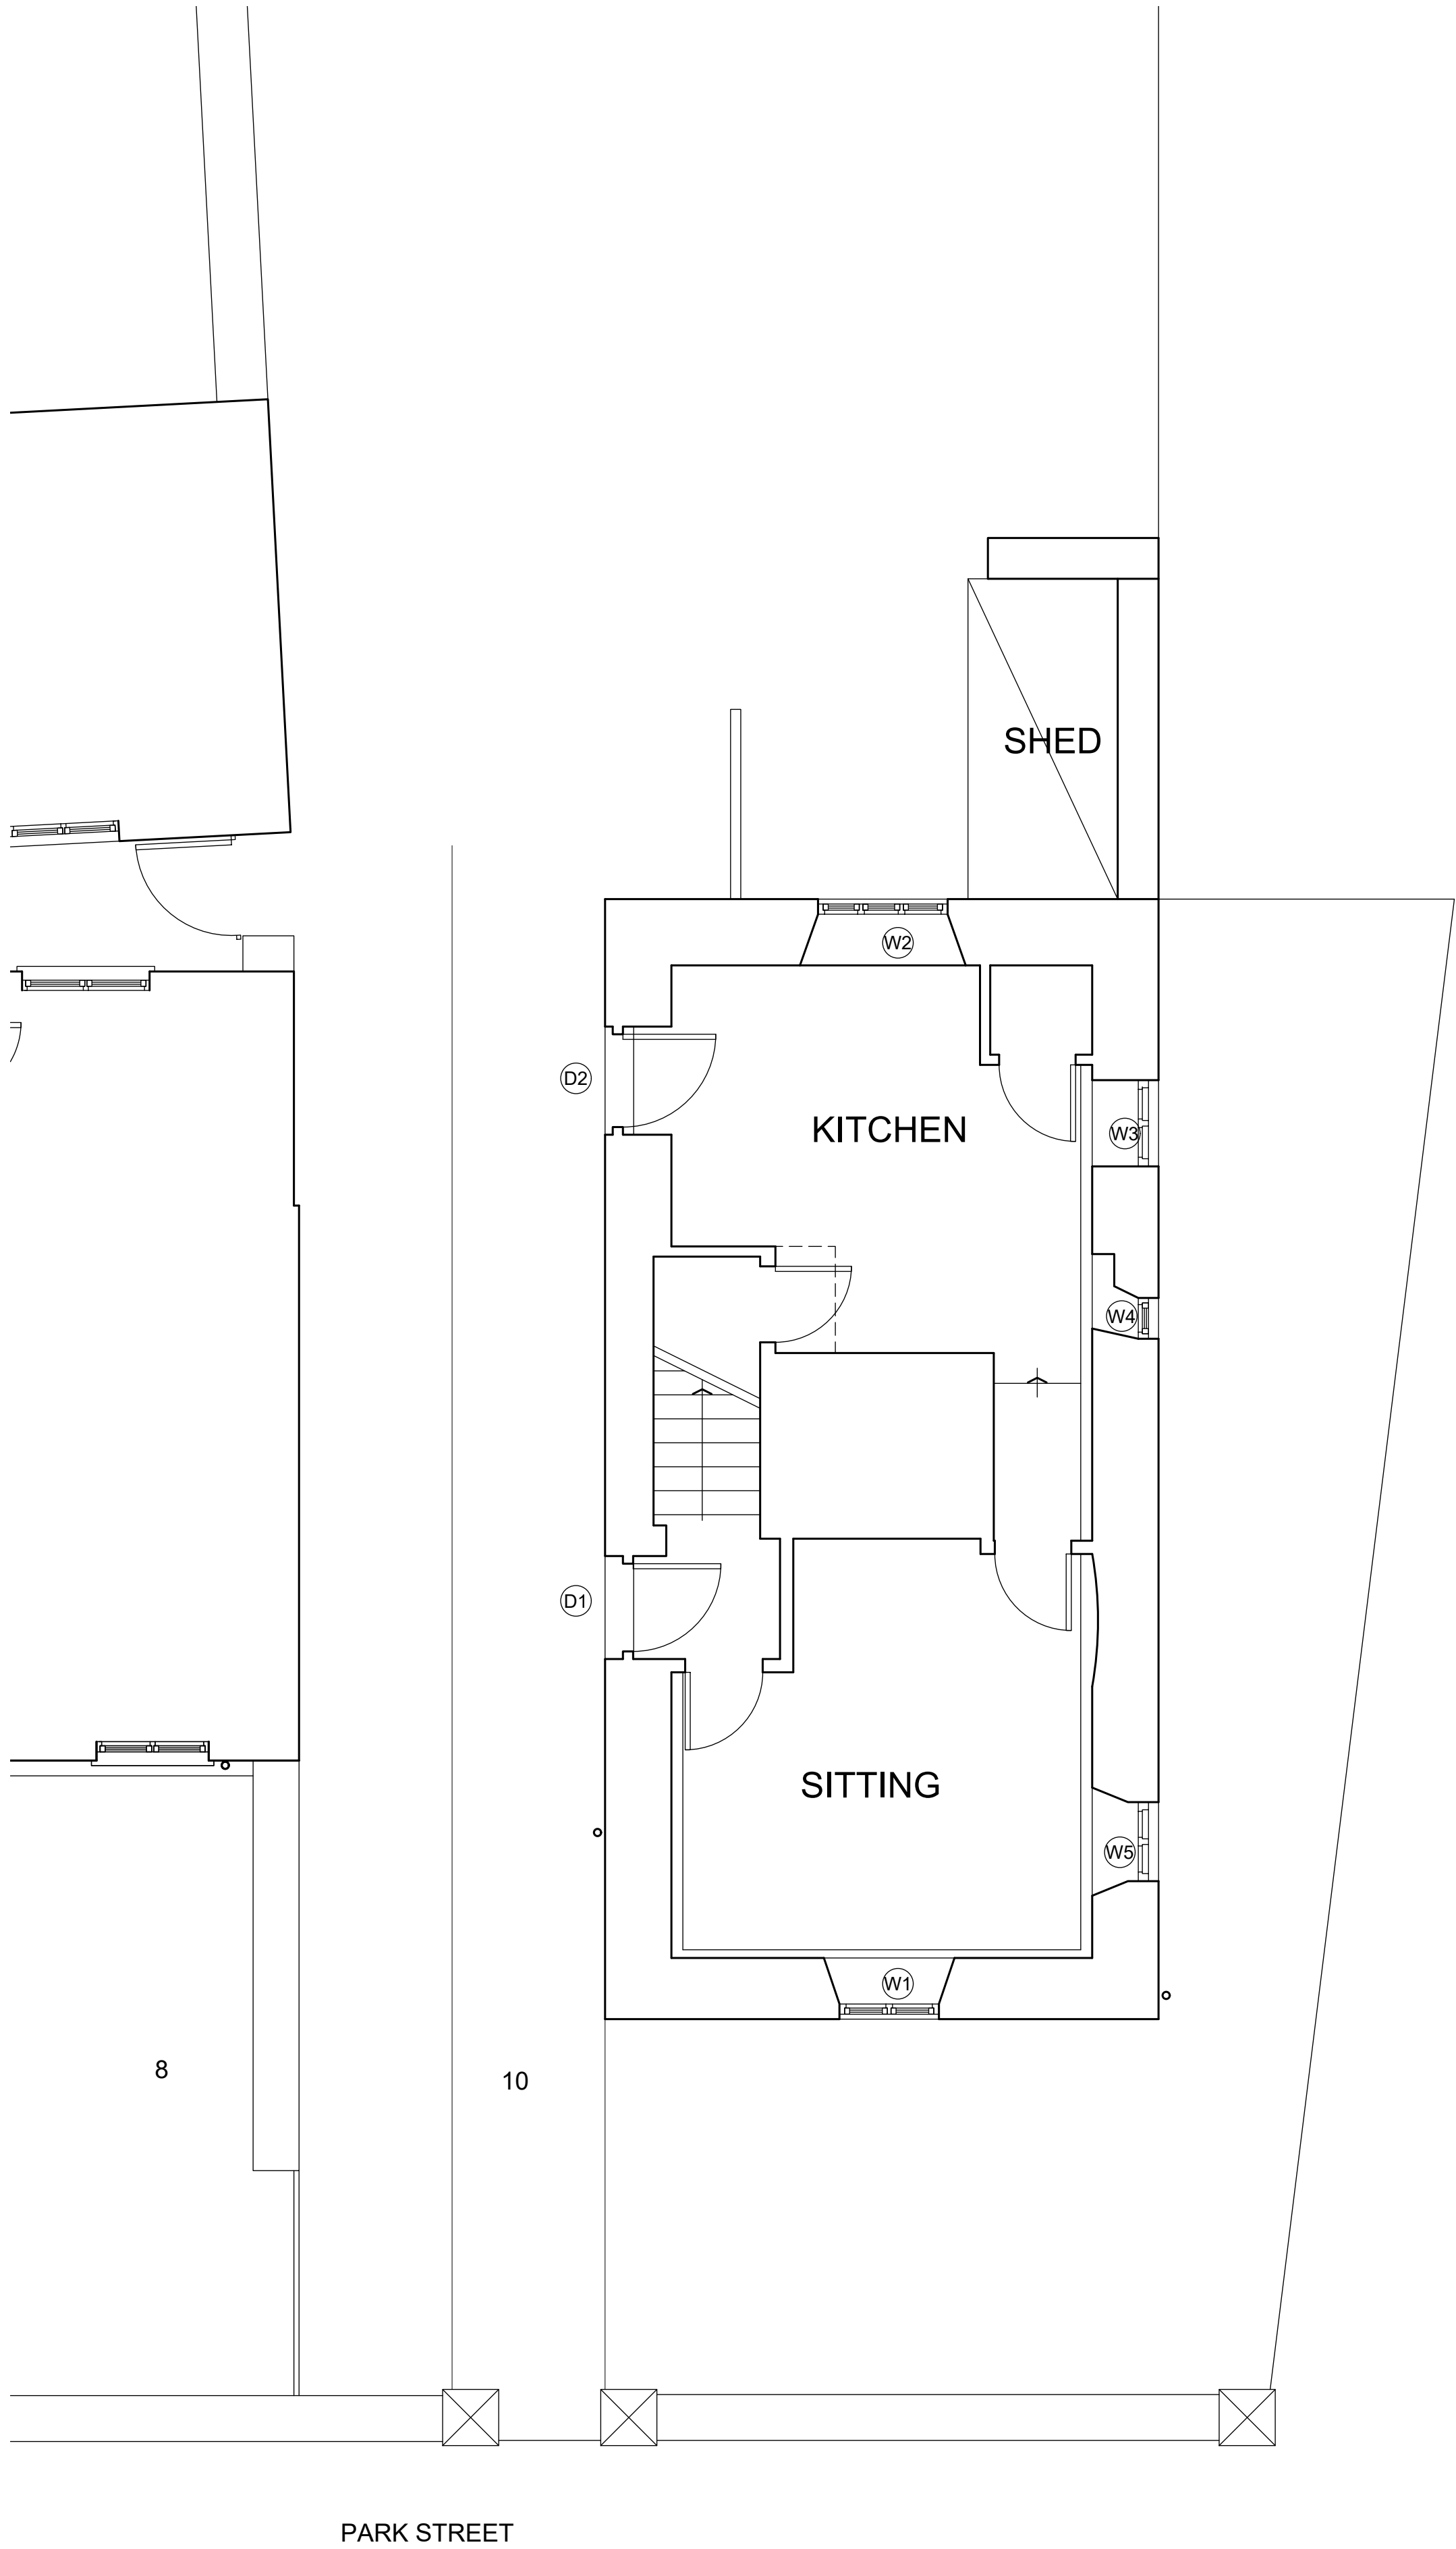

GROUND FLOOR PLAN - AS EXISTING & PROPOSED 1:50

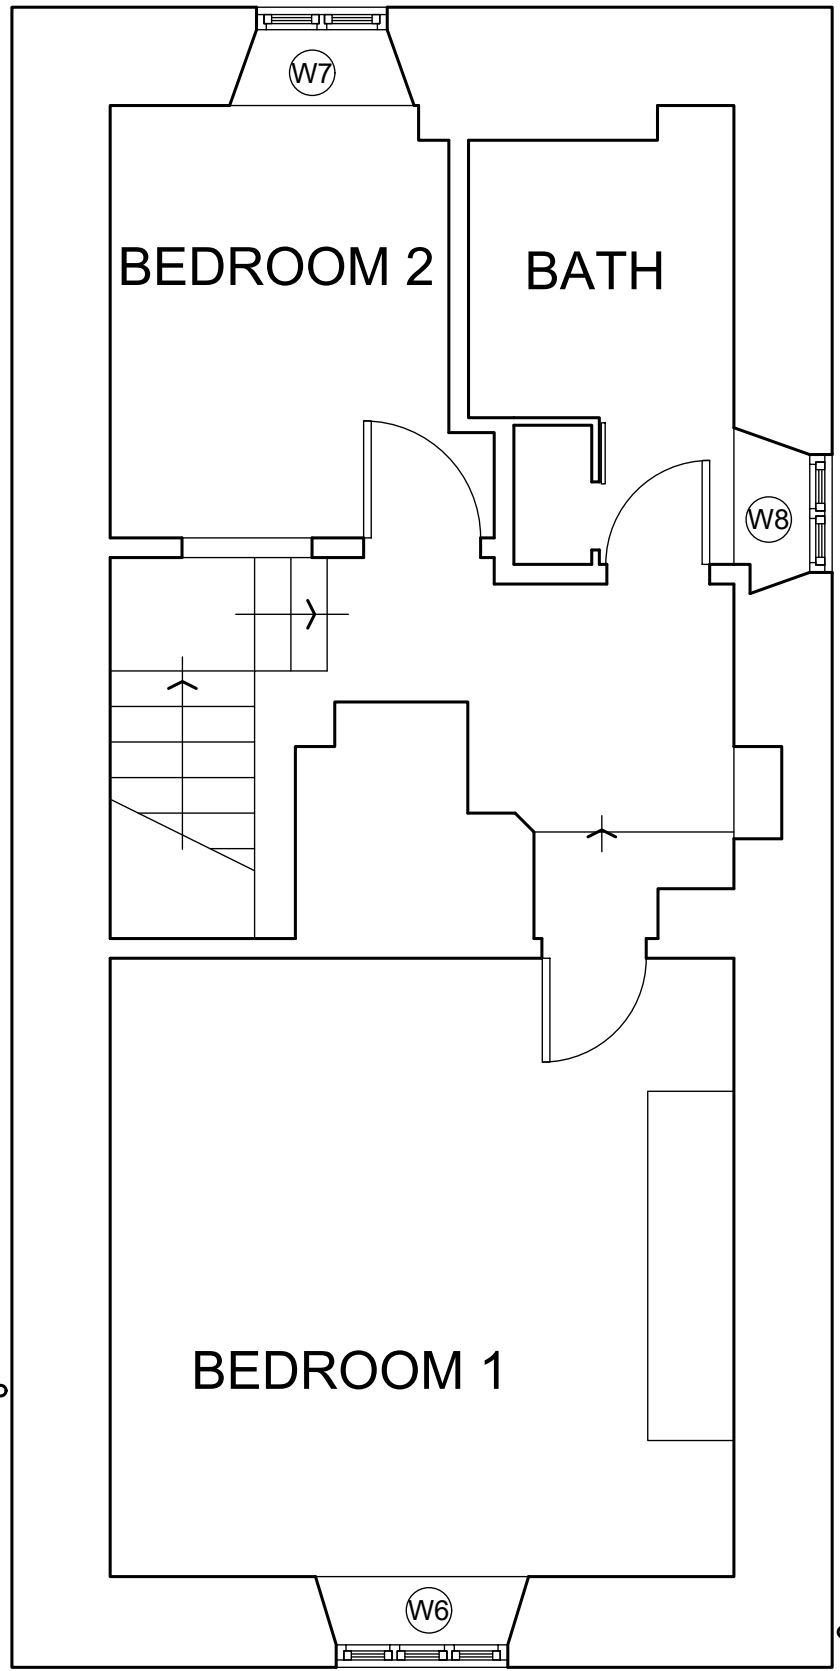


FIRST FLOOR PLAN - AS EXISTING & PROPOSED 1:50





LOCATION PLAN 1:1250

© Crown copyright 2025 Ordnance Survey 100053143
Data license for 1 year from 20/05/2025 for use by Halzac Design Ltd,

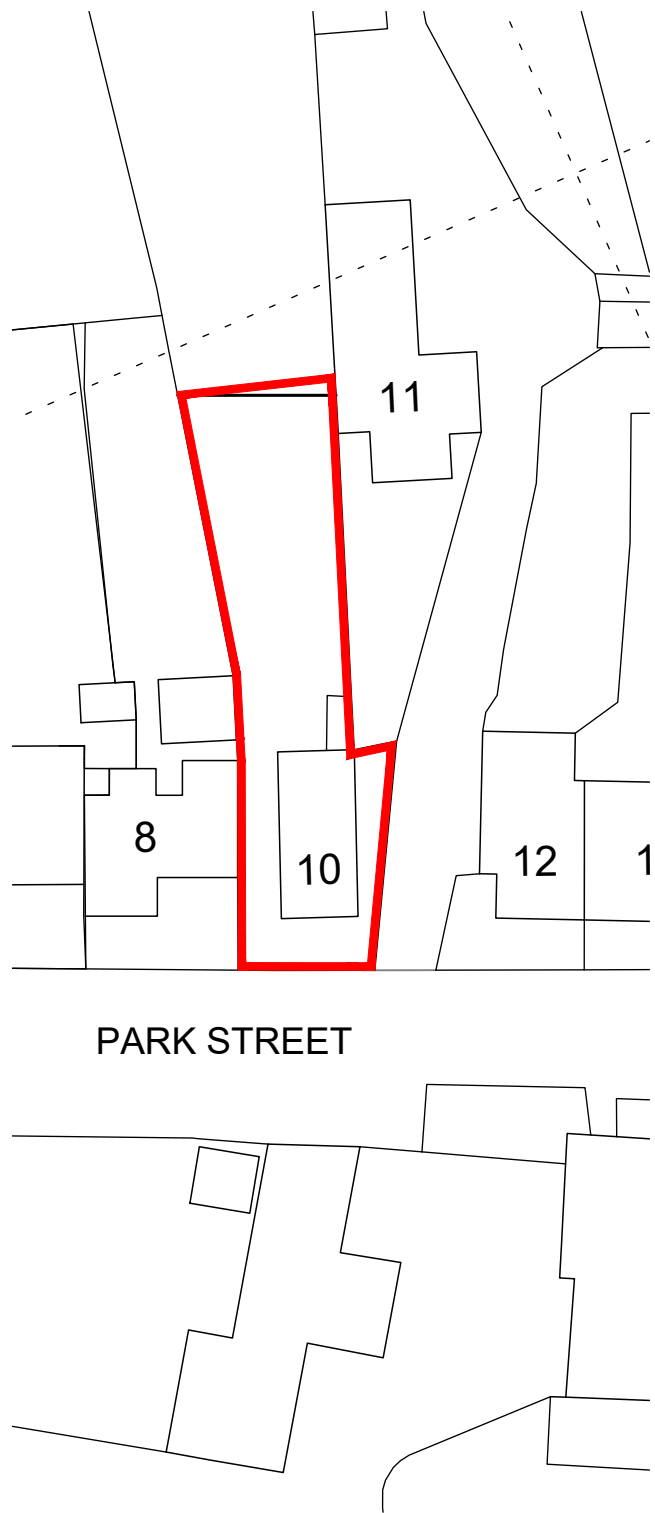

BLOCK PLAN 1:500

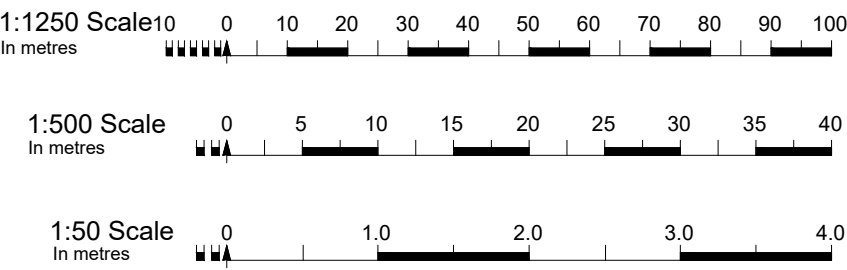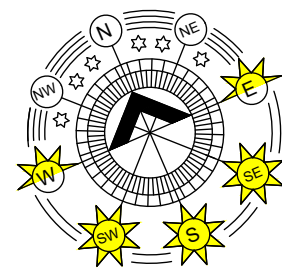

REVISIONS (sheet only)			
DR	DRAWING NUMBER PREFIXED WITH	DATE	BY
SK	SKETCH DRAWING, INFORMAL DRAWING, NOT FOR OFFICIAL USE, NOT TO BE USED FOR PLANNING PURPOSES, NOT TO BE SCALED		
PL	PLANNING PURPOSES ONLY, NOT FOR CONSTRUCTION (NFC)		
BR	DRAWING FOR A BUILDING REGULATION APPLICATION AND APPROVAL ONLY, USE GIVEN DIMENSION ONLY, NOT TO BE SCALED, NFC		
WD	WORKING DRAWING, INCLUDES ADDITIONAL DETAIL OVER AND ABOVE SCALE AS SHOWN		

PAPER SIZE			
A1			

ISSUE PURPOSE			
TO ACCOMPANY PLANNING APPLICATION			
TITLE			
CHALTON PARK ESTATE			
10 PARK STREET, CHARLTON			
MALMESBURY SN16 9DF			
DRAWING			
PLANS			
AS EXISTING & PROPOSED			
SCALE AS SHOWN	DRAWN: CR	DATE: SEP25	

JOB NUMBER	DWG NUMBER	REV
25-040	PL10	