



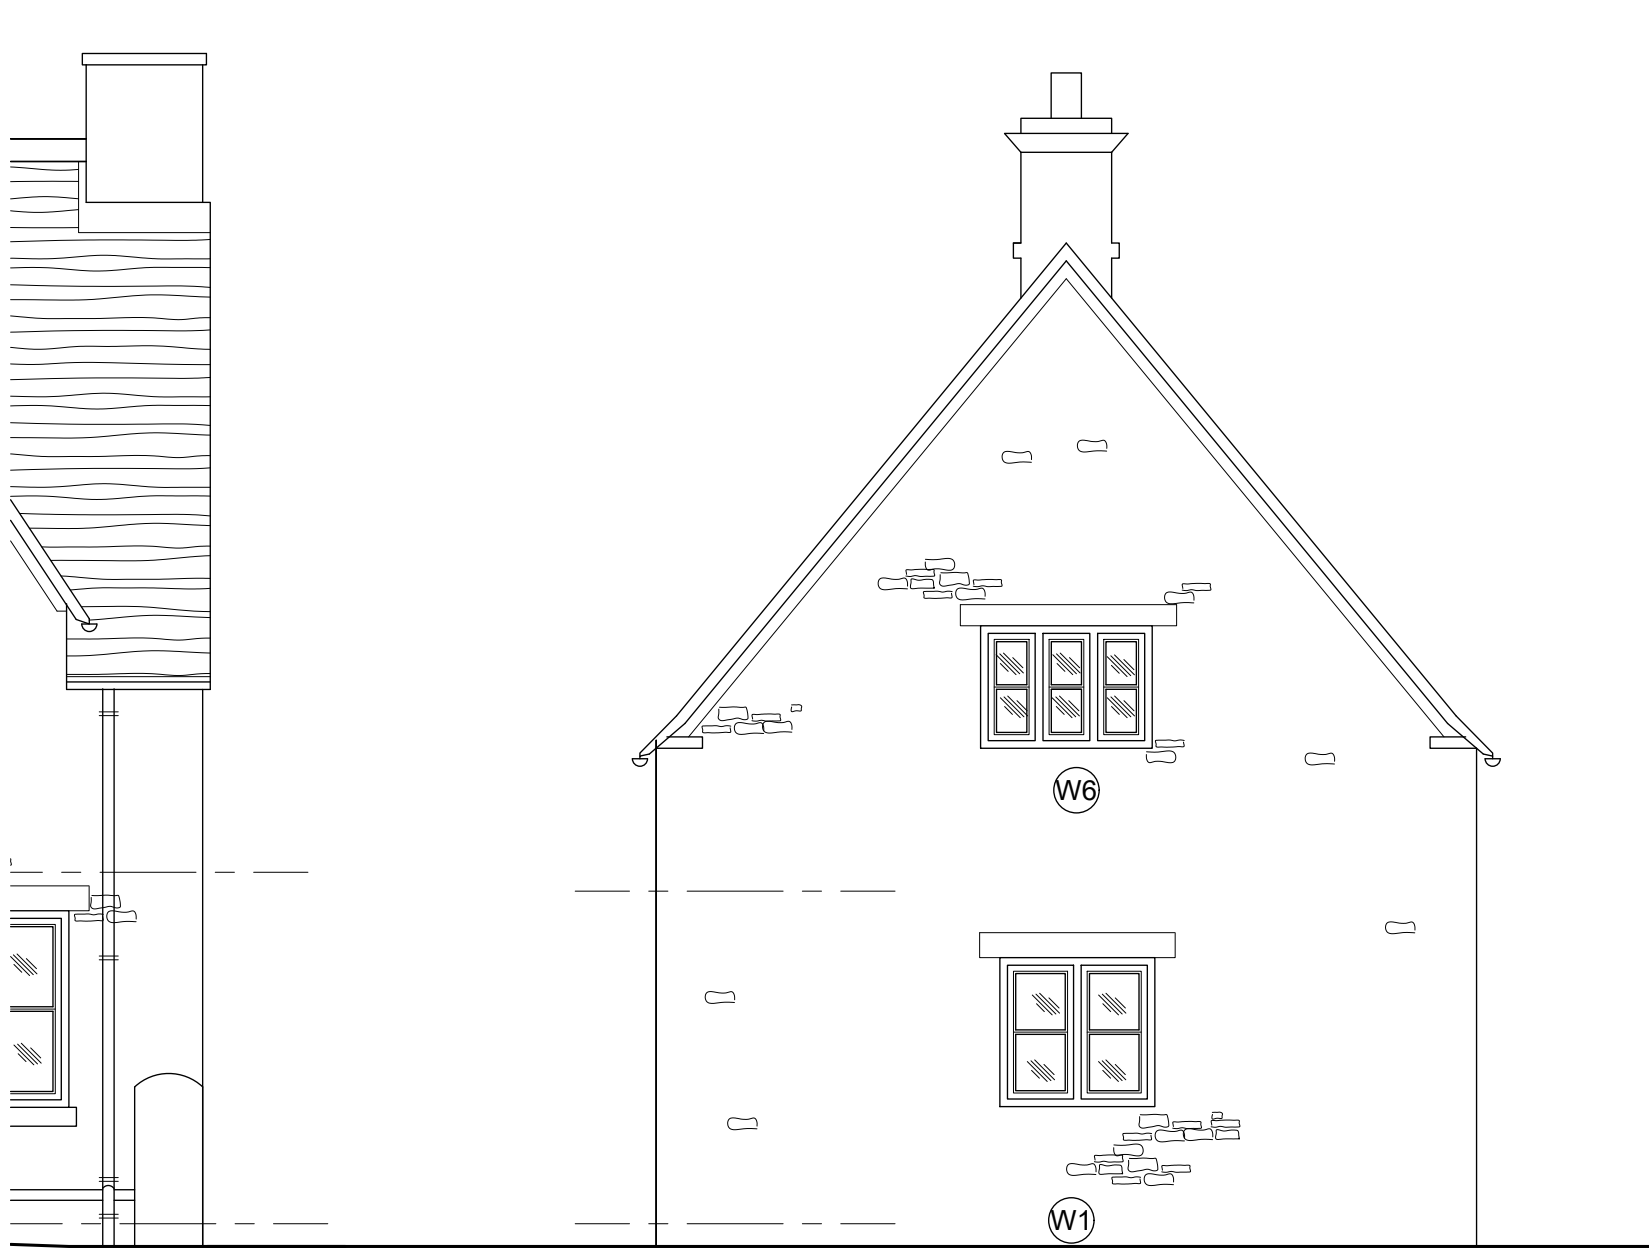

SOUTH ELEVATION - AS EXISTING & PROPOSED 1:50

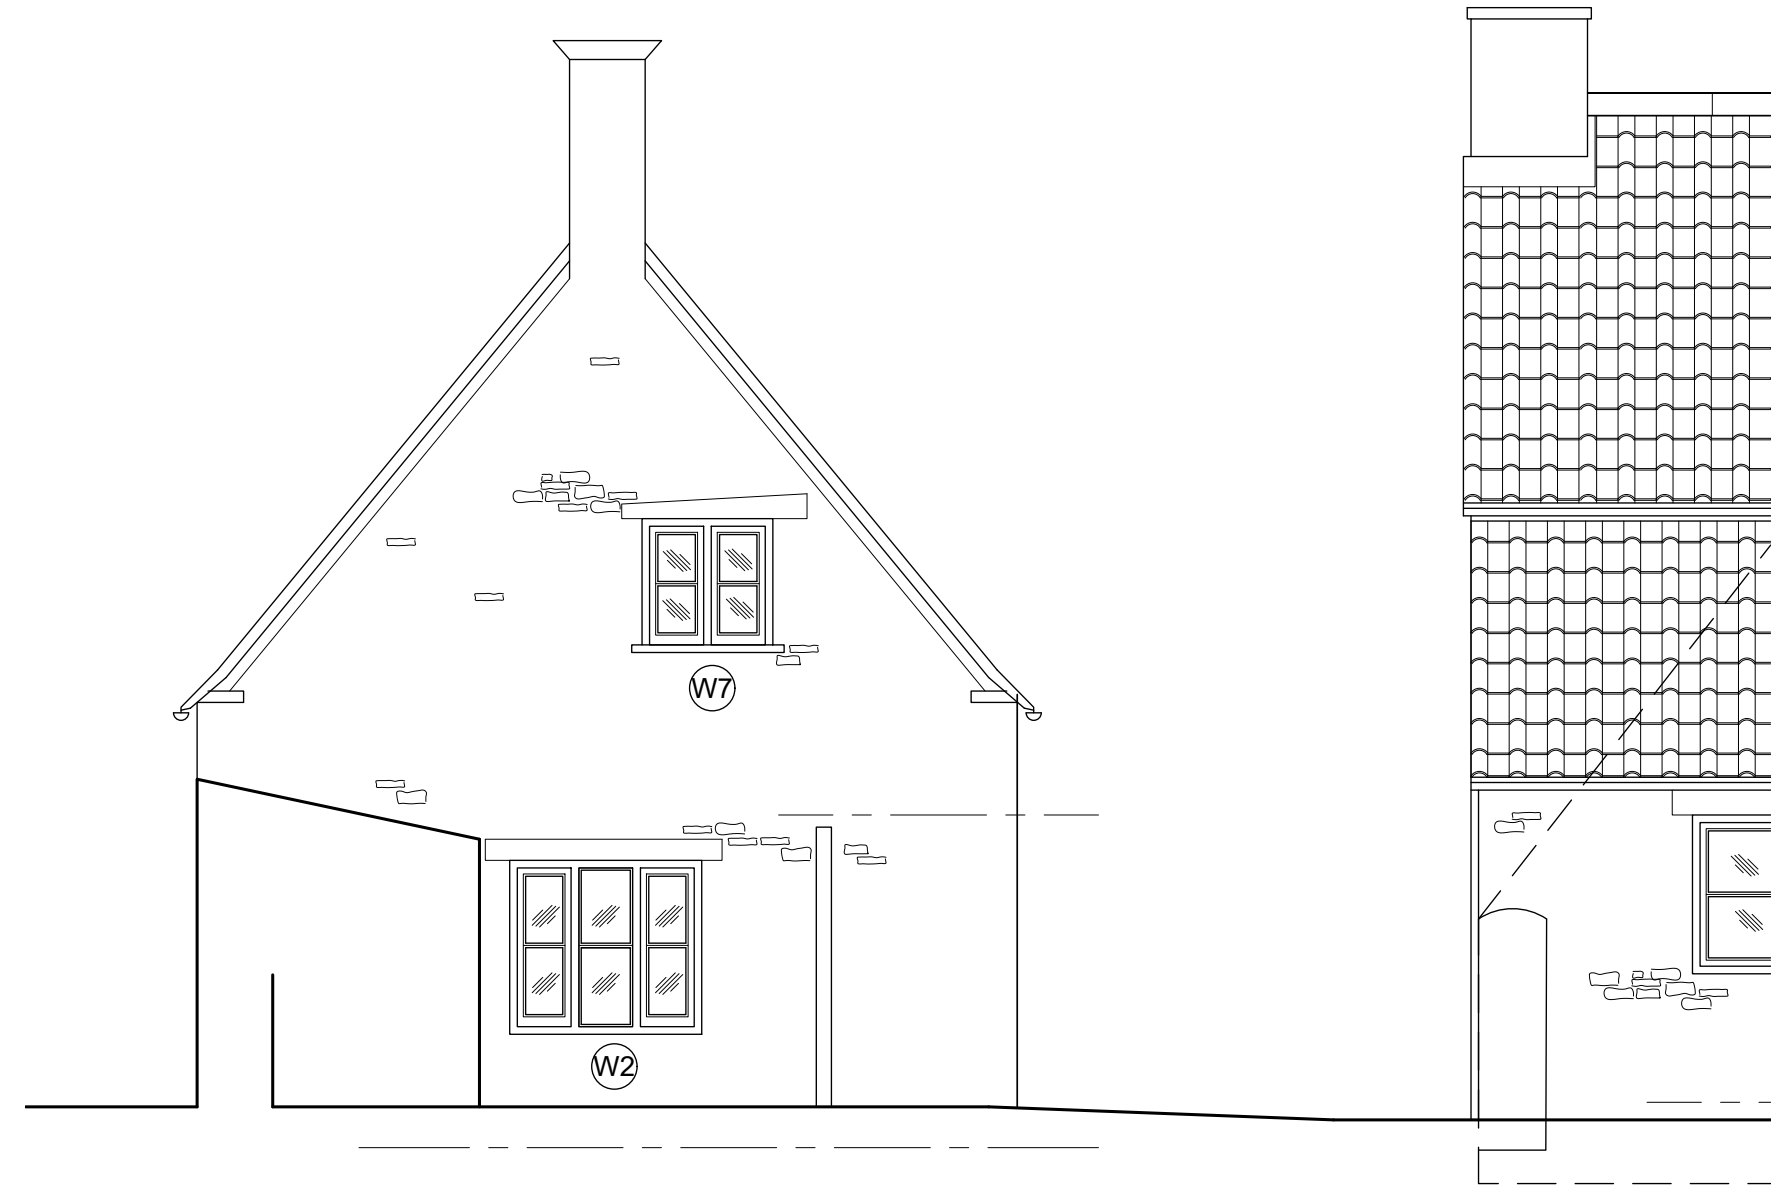

EAST ELEVATION - AS EXISTING & PROPOSED 1:50



NORTH ELEVATION - AS EXISTING & PROPOSED 1:50



EAST ELEVATION - AS EXISTING & PROPOSED 1:50




PHOTOGRAPH (SOUTH)




PHOTOGRAPH (WEST)




PHOTOGRAPH (NORTH)

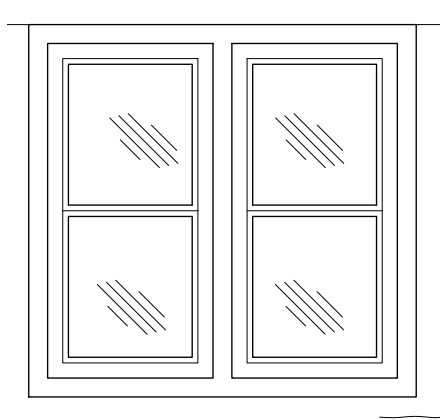


W1 Double glazed timber painted flush casement window
Window type 1

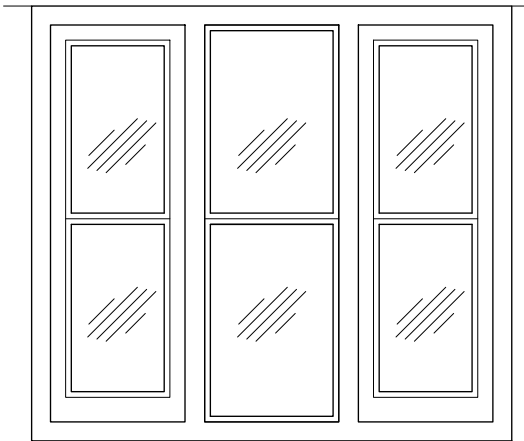


W2 Double glazed timber painted flush casement window
Window type 3

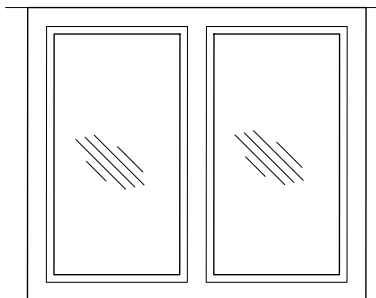


W3 Single glazed timber painted window
Window type 4

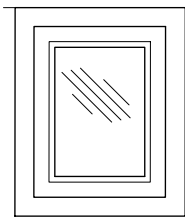


W4 Single glazed timber window
Window type 5

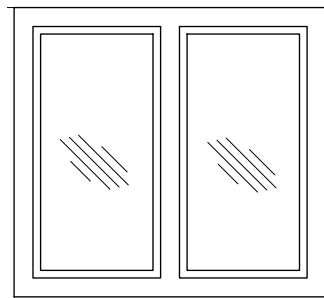


W5 Single glazed timber painted window
Window type 4

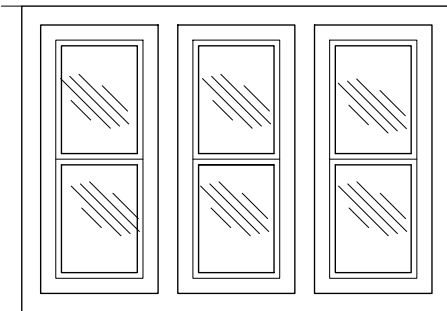

W6 Double glazed timber painted flush casement window
Window type 1

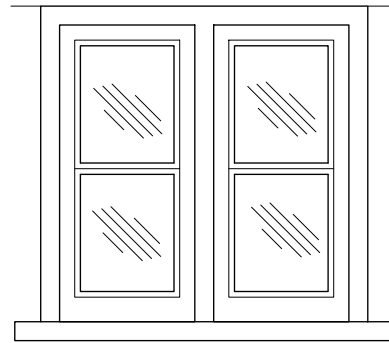


W7 Double glazed timber painted flush casement window
Window type 2

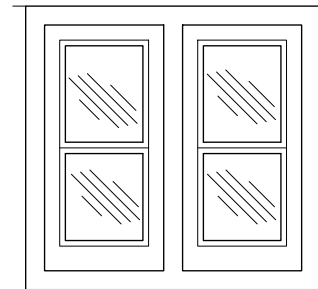

W8 Double glazed timber painted flush casement window
Window type 1

WINDOW ELEVATION - AS EXISTING 1:20

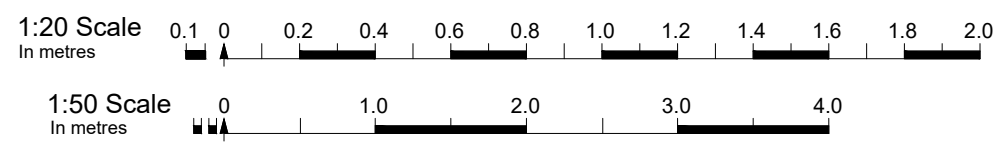

REVISIONS (sheet only)
DRAWING NUMBER PREFIXED WITH:
SK = SKETCH DRAWING, INFORMAL DRAWING, NOT FOR OFFICIAL USE, NOT TO BE USED FOR PLANNING PURPOSES, NOT TO BE SCALED.
PL = DRAWING FOR A BUILDING REGULATION APPLICATION AND APPROVAL, ONLY USE GIVEN DIMENSION ONLY, NOT TO BE SCALED. N/C.
WB = WORKING DRAWING, INCLUDES ADDITIONAL DETAIL OVER AND ABOVE BB DESIGNATION, USE GIVEN DIMENSION ONLY, NOT TO BE SCALED.

PAPER SIZE
A1

TO ACCOMPANY PLANNING APPLICATION			
TITLE: CHALTON PARK ESTATE 10 PARK STREET, CHARLTON MALMESBURY SN16 9DF DRAWING: ELEVATIONS AS EXISTING & PROPOSED SCALE: AS SHOWN			
JOB NUMBER 25-040		DWG NUMBER PL11	
DATE: SEP25		REV	