




PROPOSED SITE PLAN
Scale 1:100

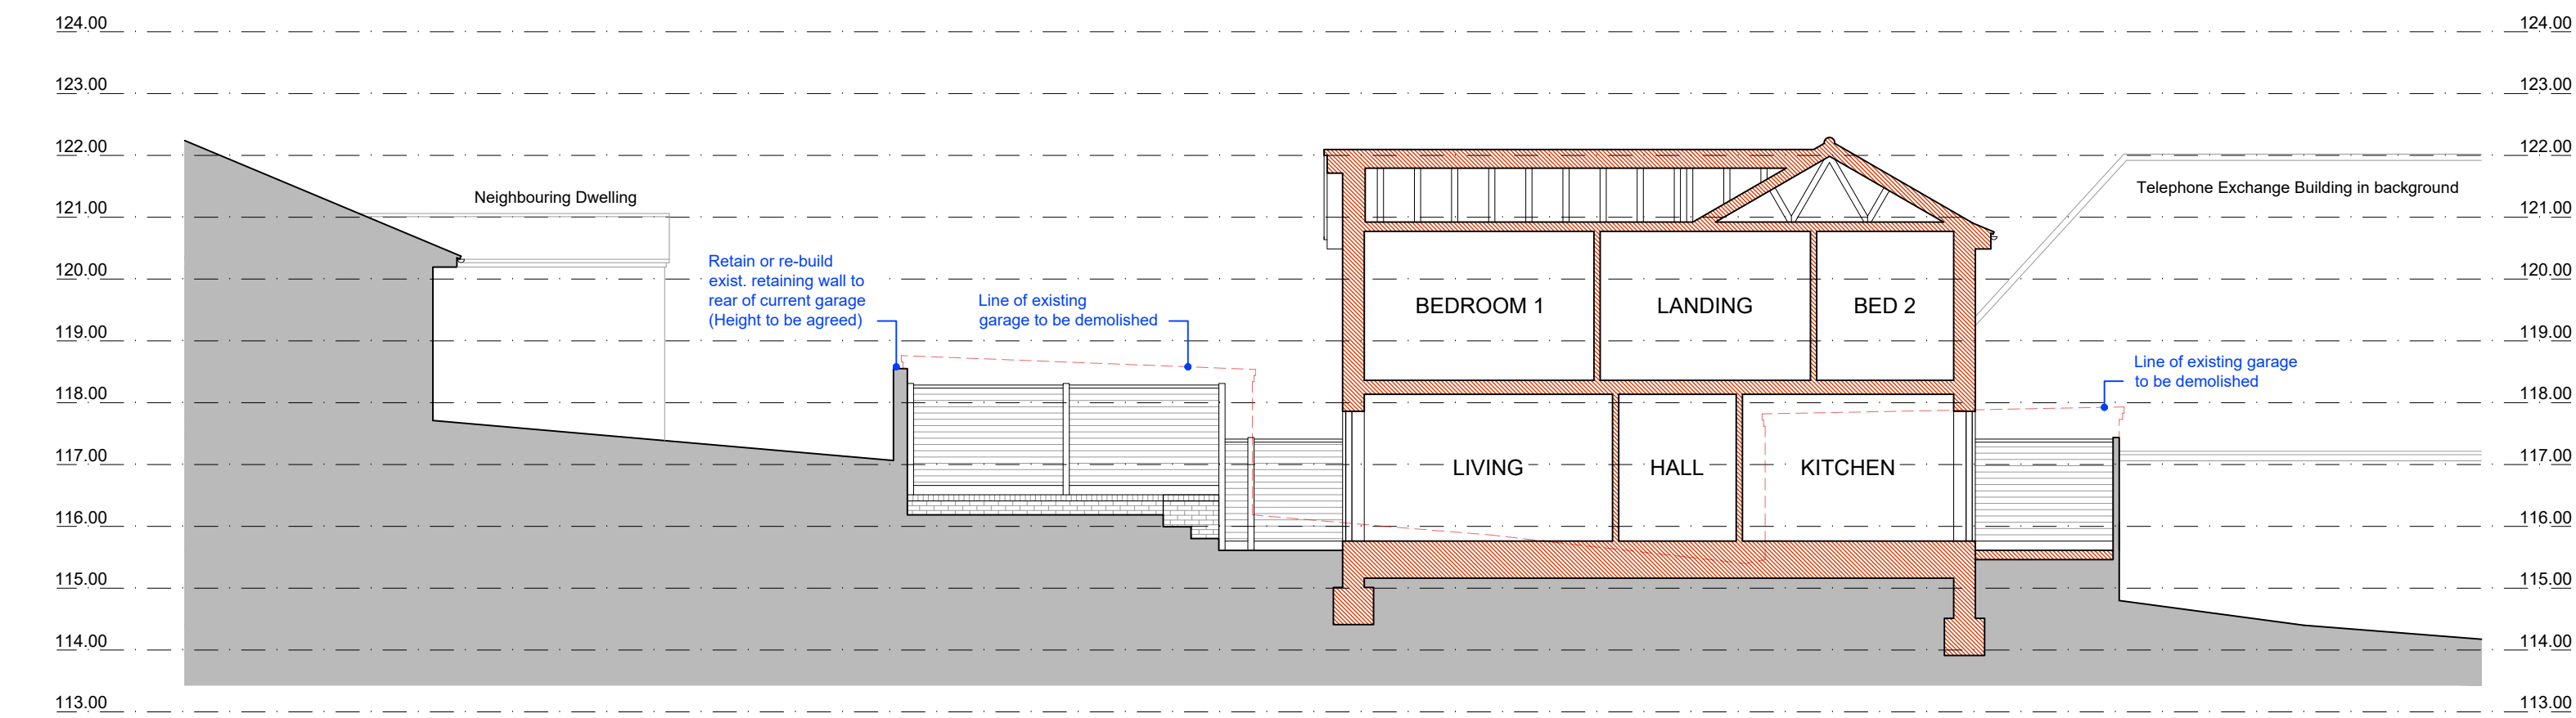


PROPOSED SITE SECTION A-A
Scale 1:100

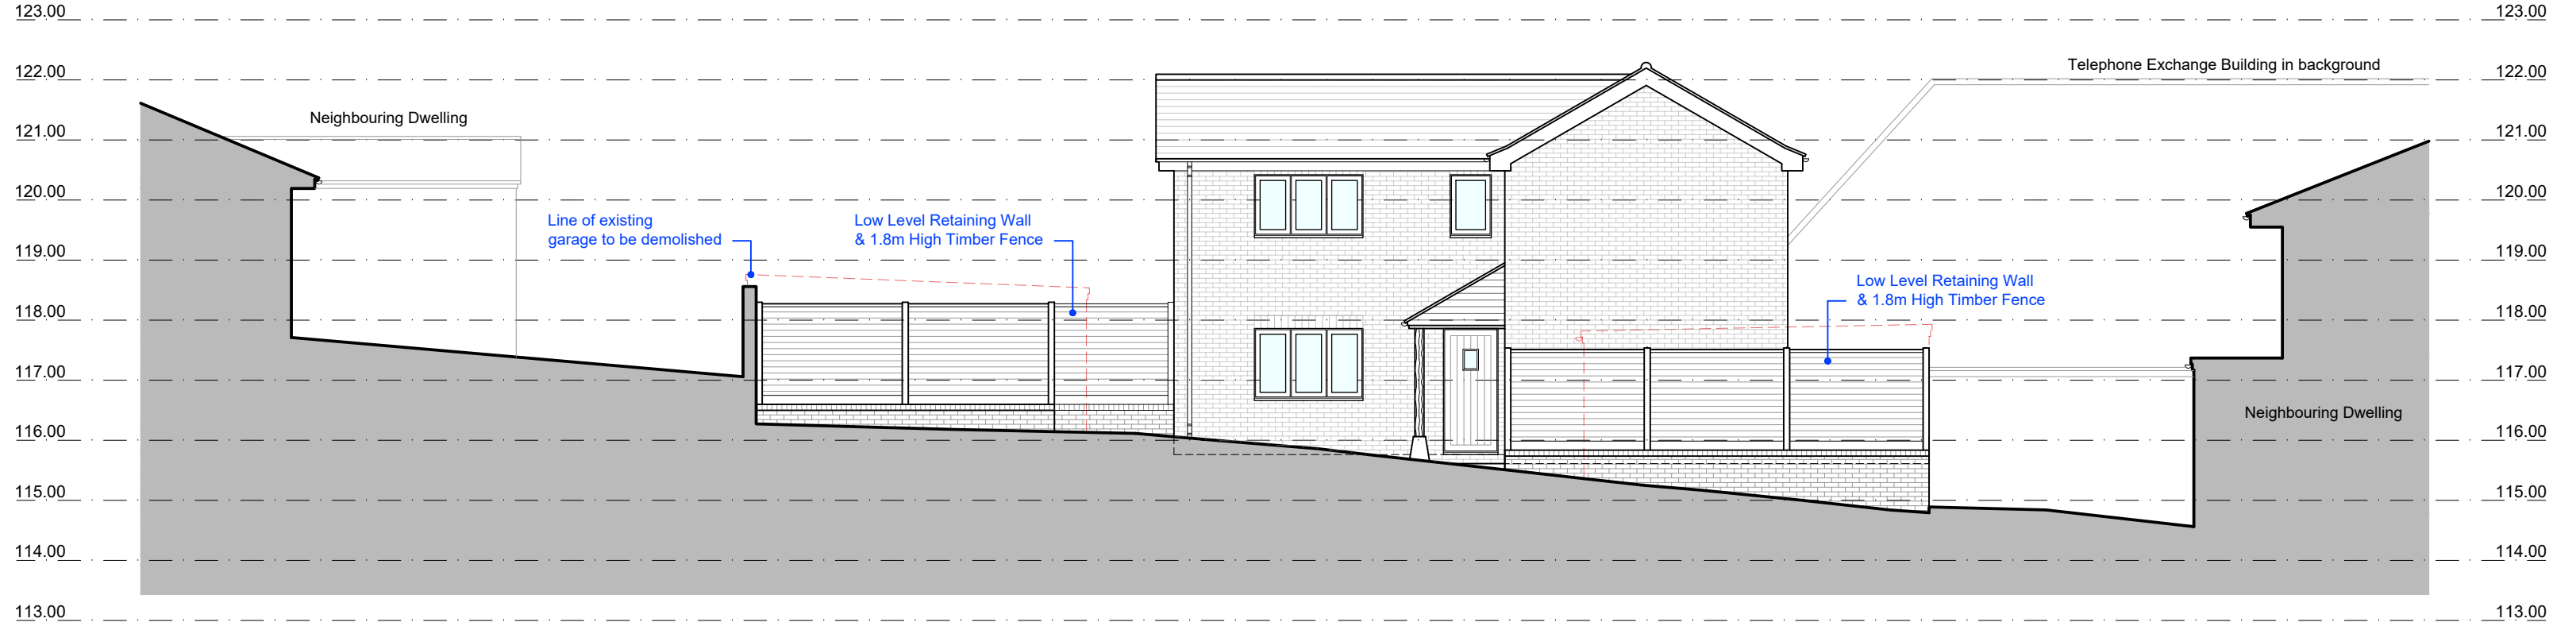


PROPOSED SOUTH EAST ELEVATION
Scale 1:100

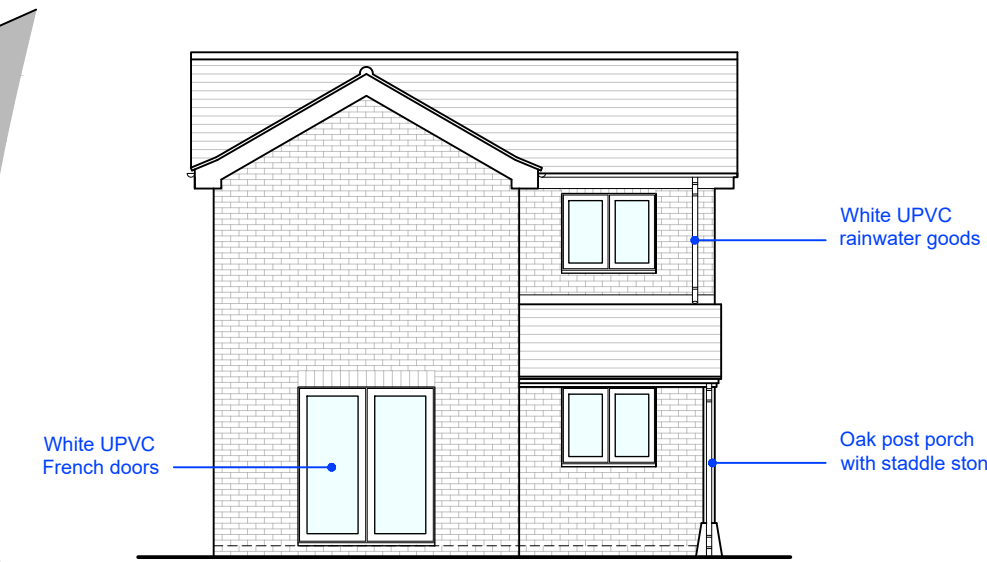


PROPOSED SOUTH WEST ELEVATION
Scale 1:100

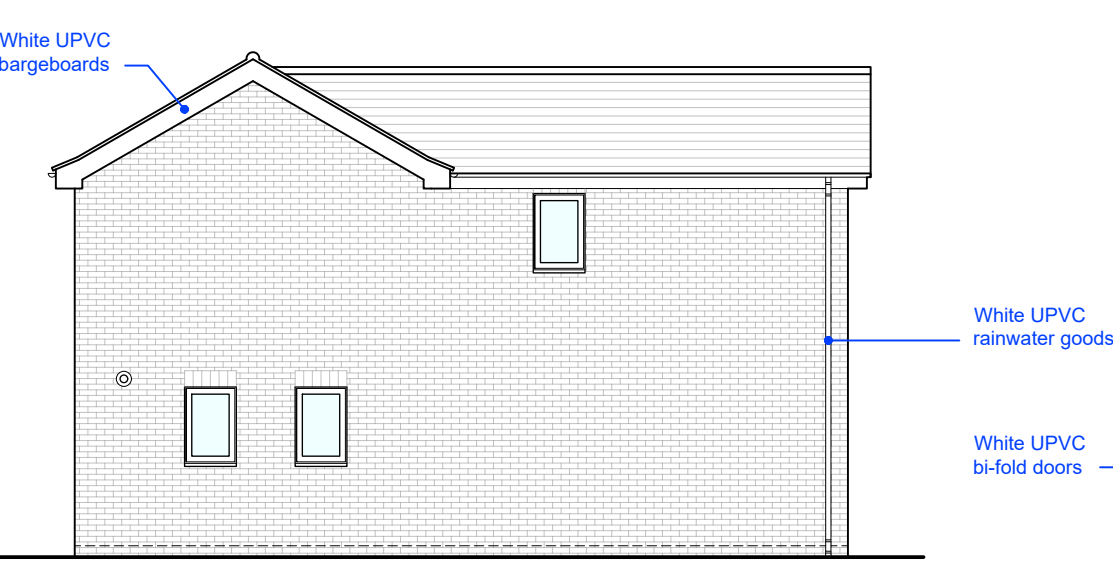


PROPOSED NORTH WEST ELEVATION
Scale 1:100

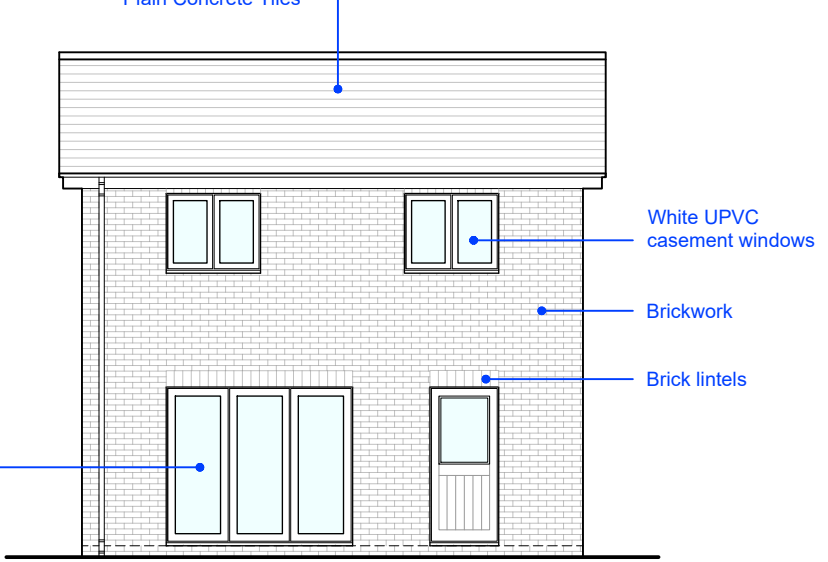

PROPOSED NORTH EAST ELEVATION
Scale 1:100

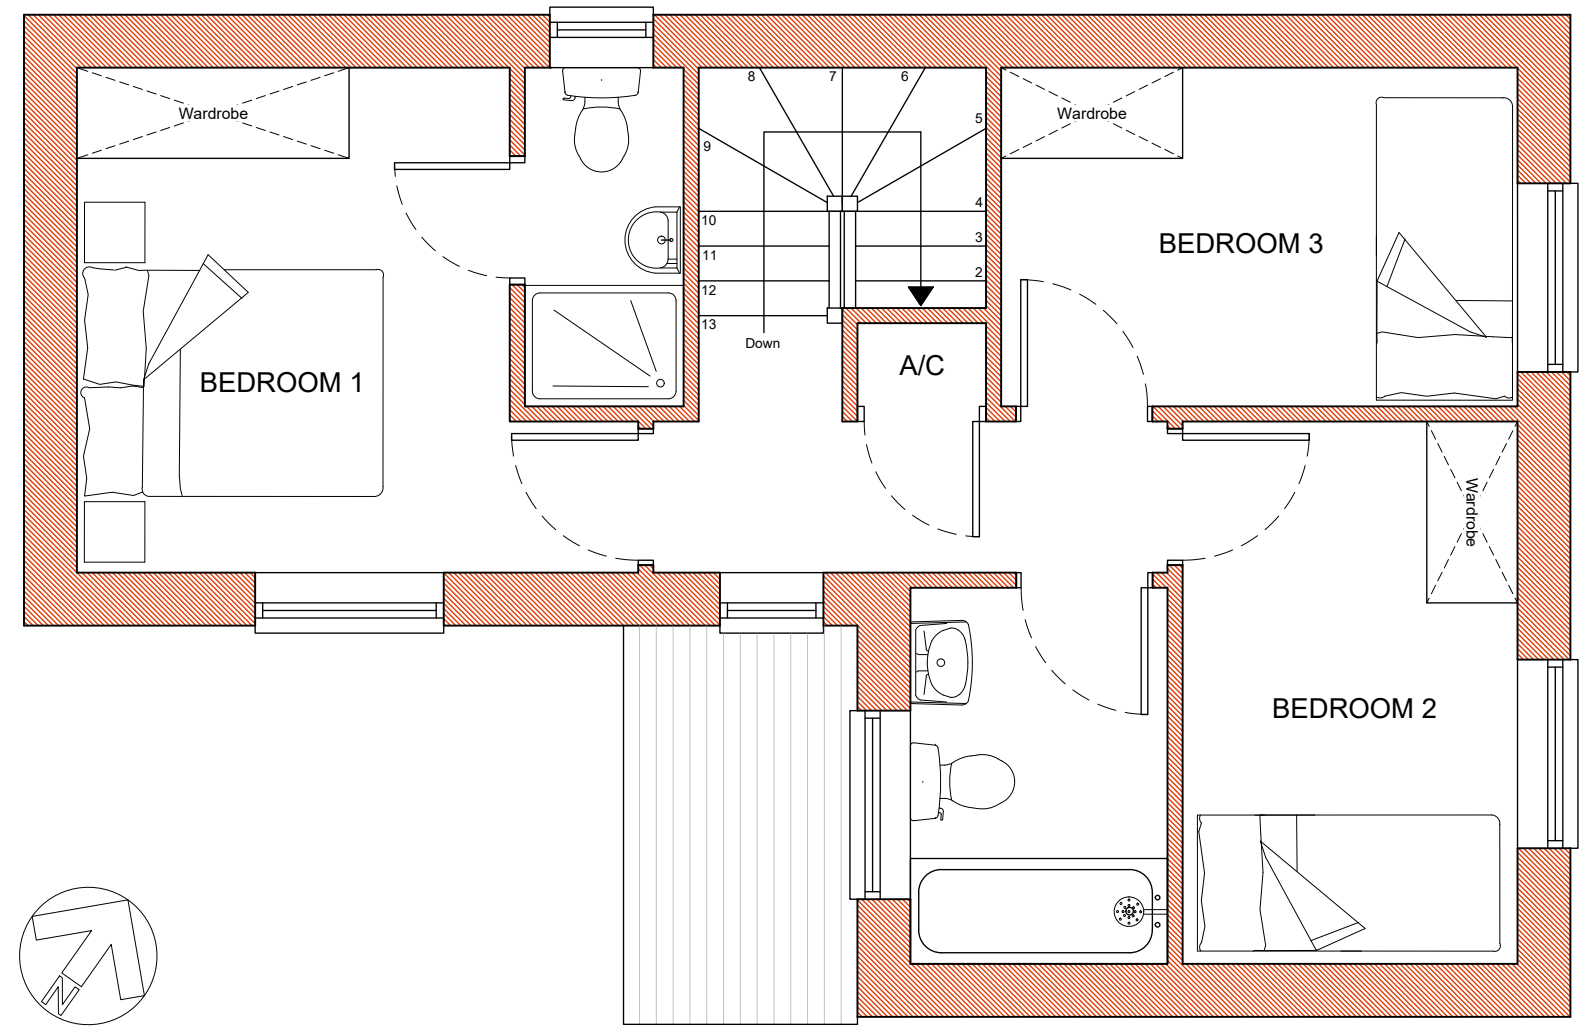

PROPOSED FIRST FLOOR PLAN
Scale 1:50

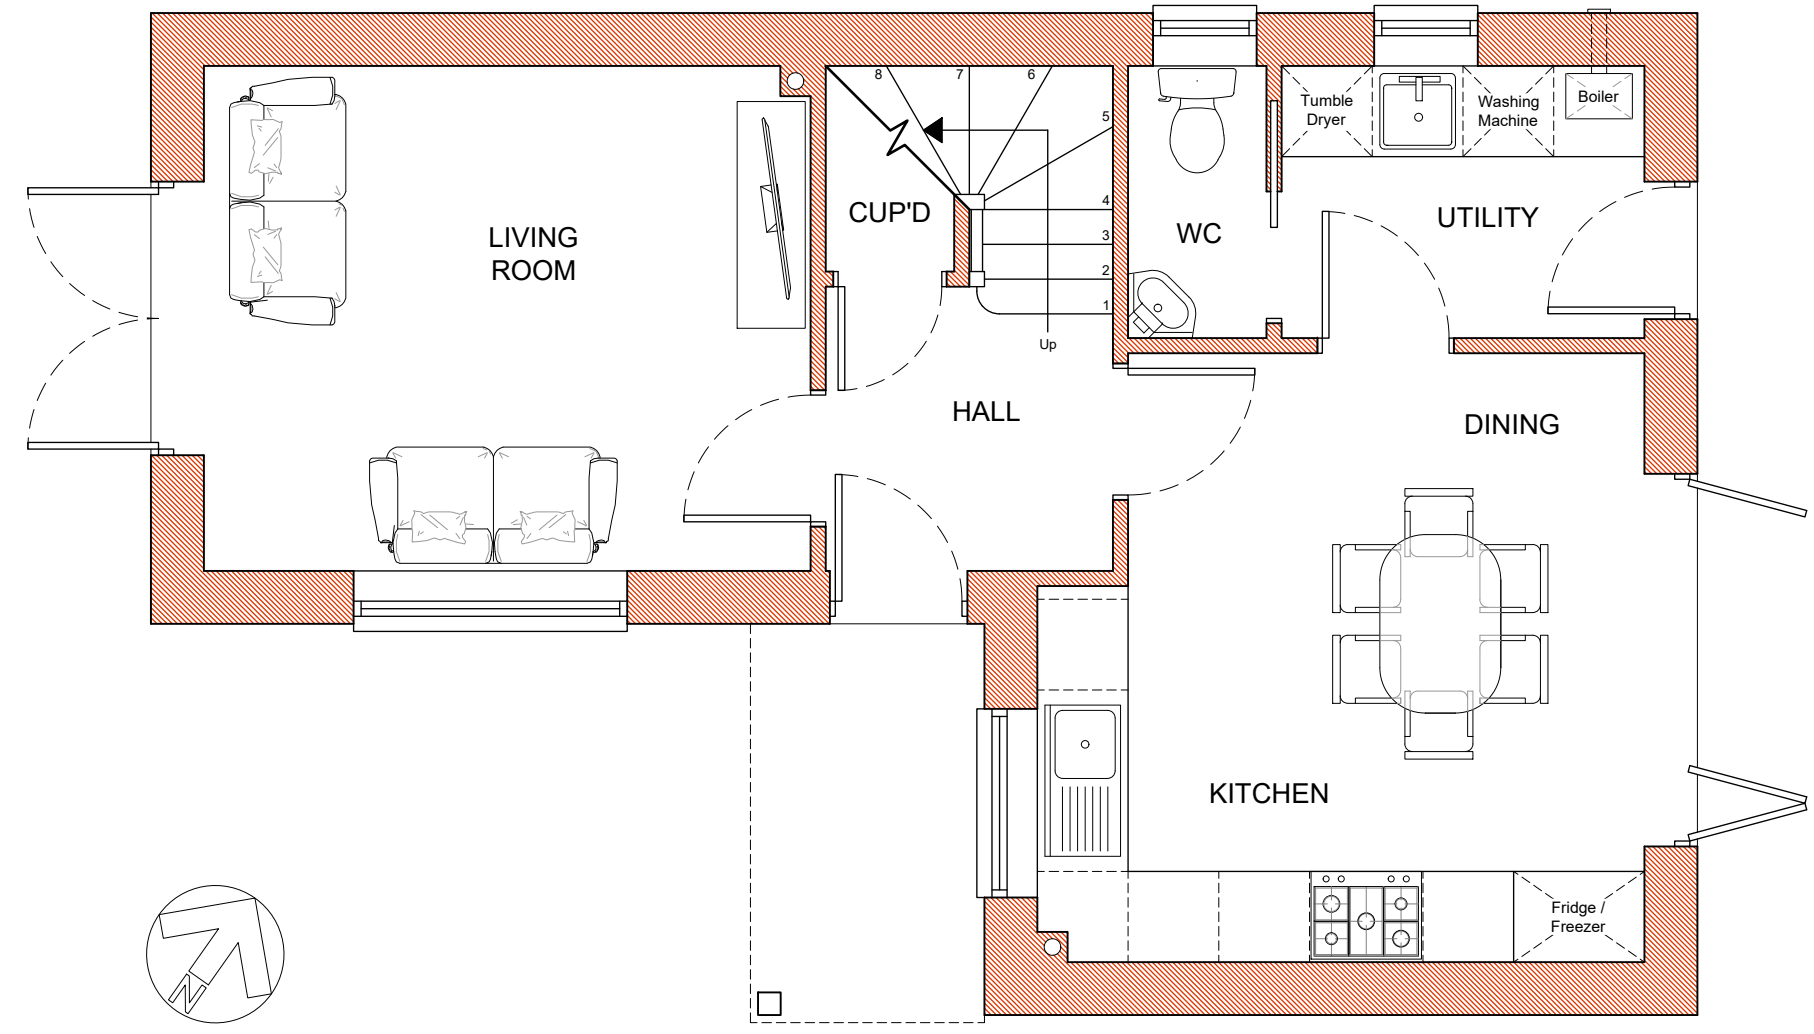

PROPOSED GROUND FLOOR PLAN
Scale 1:50

DRAWING FOR PLANNING PURPOSES ONLY.
NOT TO BE USED FOR CONSTRUCTION.

Ground Floor
6 Pelhams Court
Marlborough
Wiltshire SN8 2AG

T: 01672 518 278
E: info@tuttlearchserv.co.uk
F: facebook.com/tuttlearchserv
W: tuttlearchserv.co.uk

JOB TITLE:
Proposed Residential Development,
Garages @ Aston Close, Pewsey,
Wiltshire, SN9 5EQ

For Mr & Mrs J. Stevens

DRAWING TITLE: Proposed Site Plan, Site Section, Floor Plans & Elevations	JOB NO: 1656
DRAWING NO: Aston Close - Proposed - 04	REV: -
REVISION DESCRIPTIONS: -	

SCALE: As Shown	DATE: Oct 25	DRAWN BY: BJ	PAPER SIZE: A1
---------------------------	------------------------	------------------------	--------------------------