


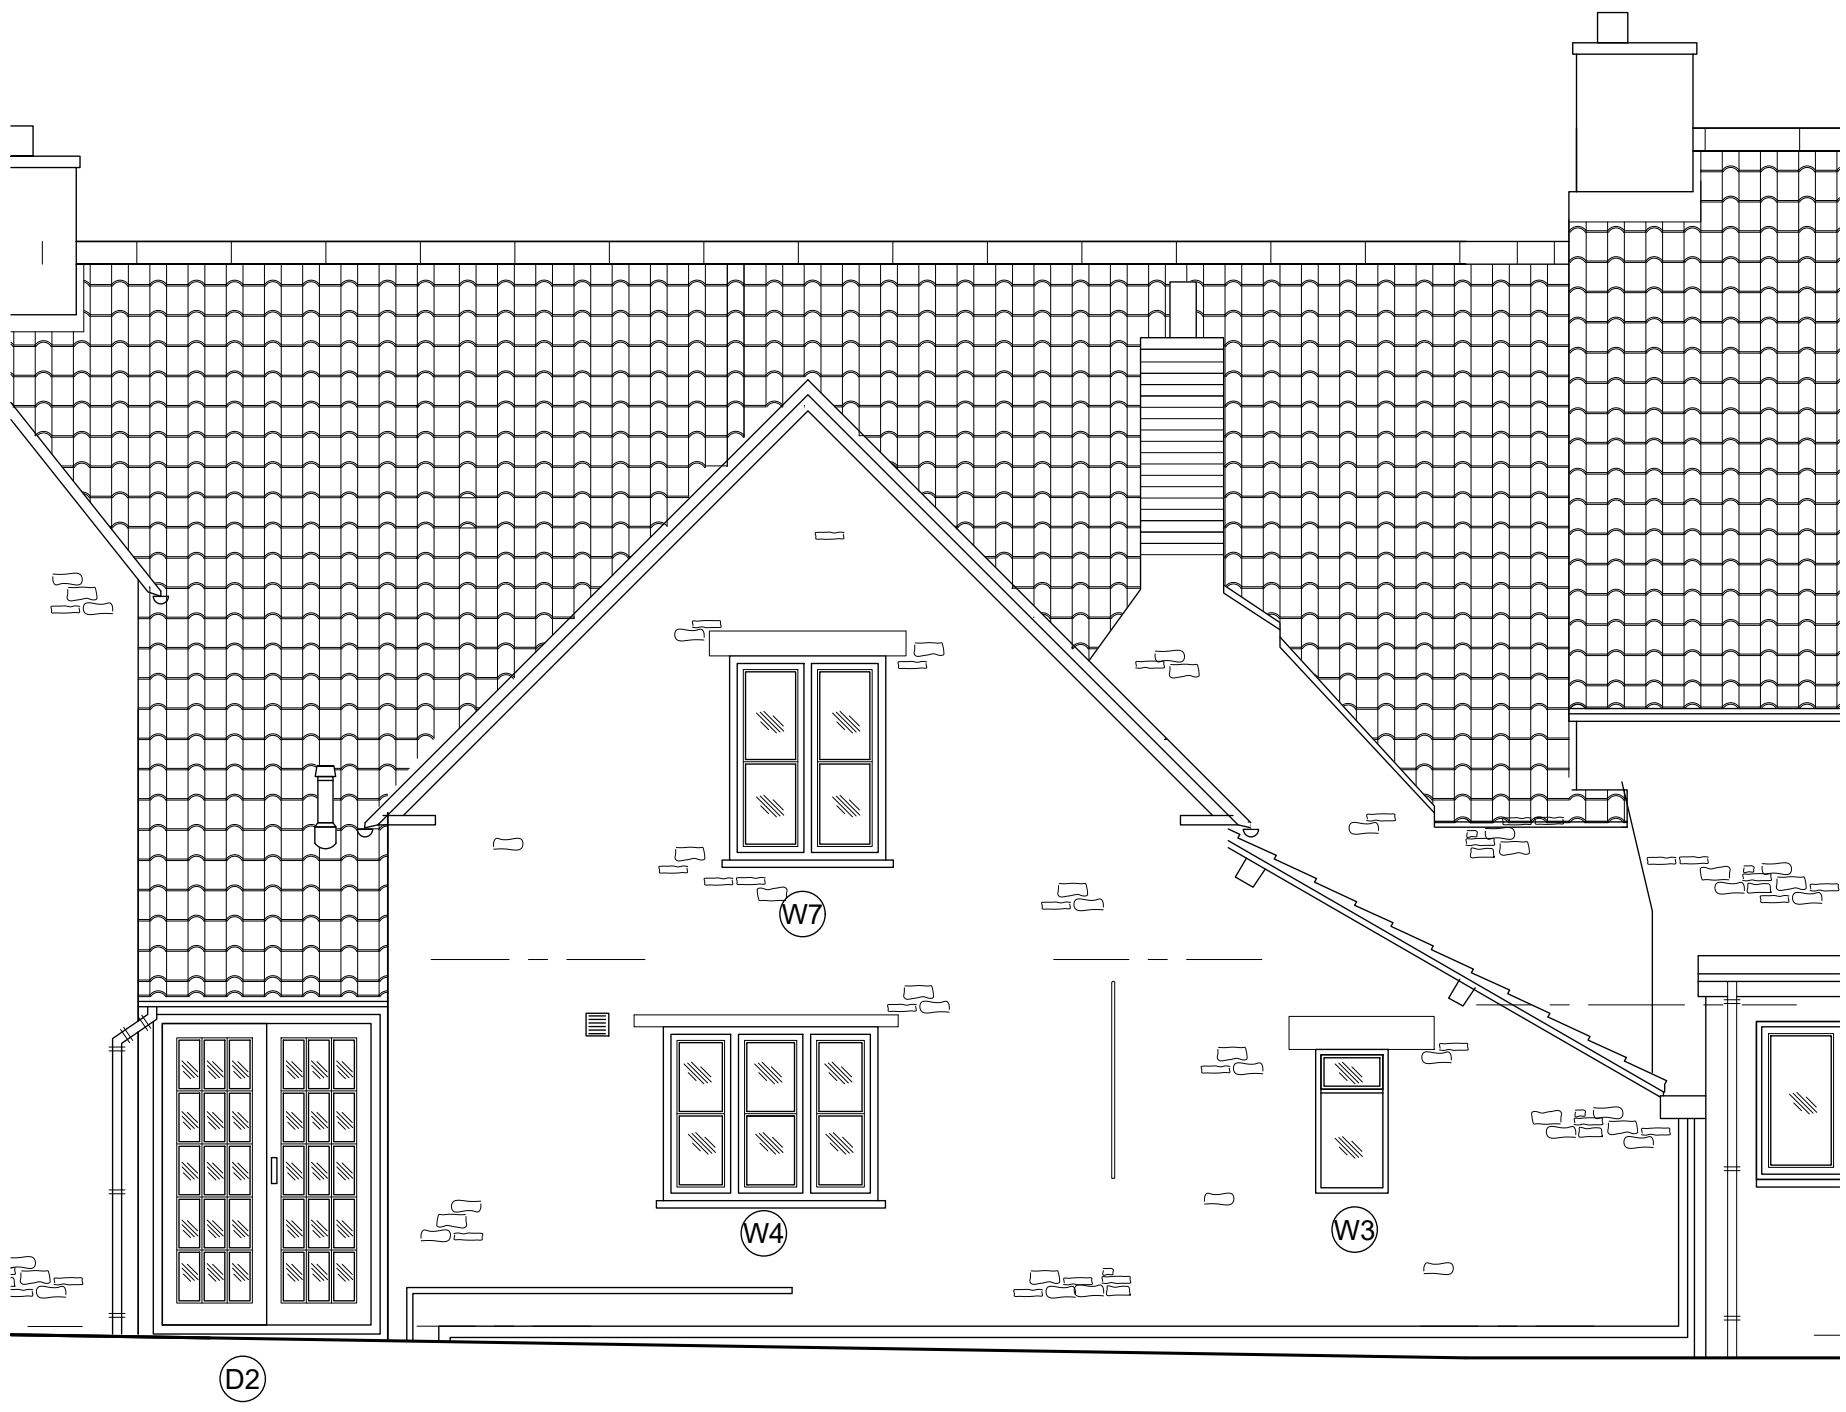

SOUTH ELEVATION - AS EXISTING & PROPOSED 1:50




PHOTOGRAPH (SOUTH)




NORTH ELEVATION - AS EXISTING & PROPOSED 1:50




PHOTOGRAPH (NORTH)

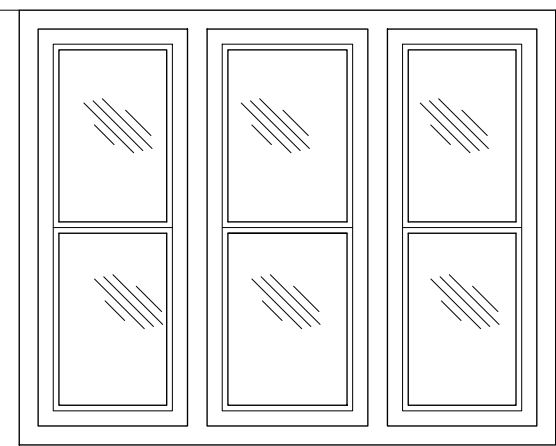


W1 Double glazed timber painted flush casement window
Window type 1

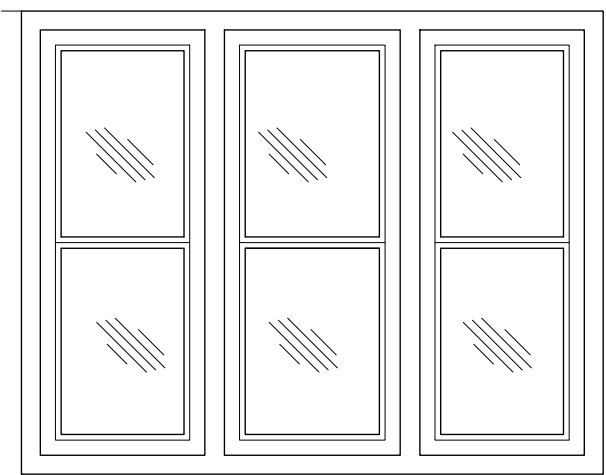


W2 Double glazed timber painted flush casement window
Window type 2

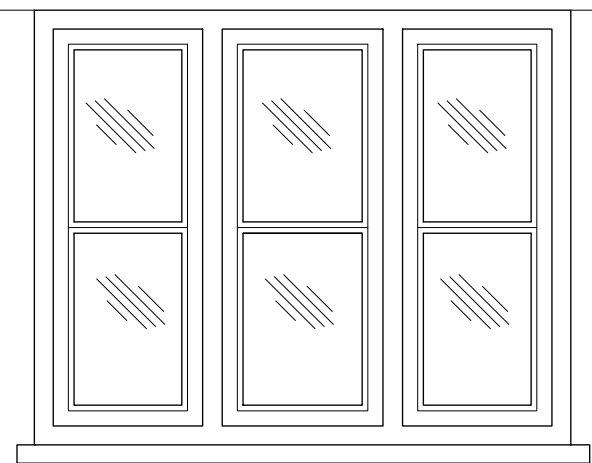


W3 Double glazed timber painted flush casement window
Window type 3

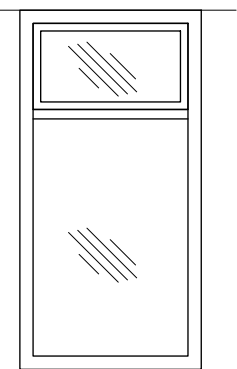


W4 Single glazed steel window
Window type 4

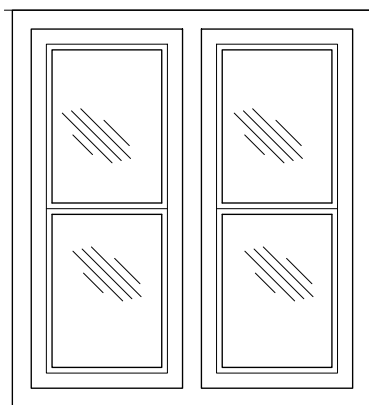

W5 Double glazed timber painted flush casement window
Window type 5

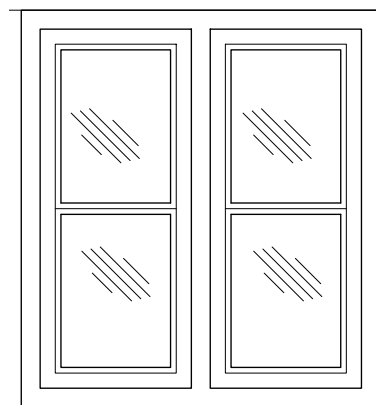


W6 Double glazed timber painted flush casement window
Window type 6

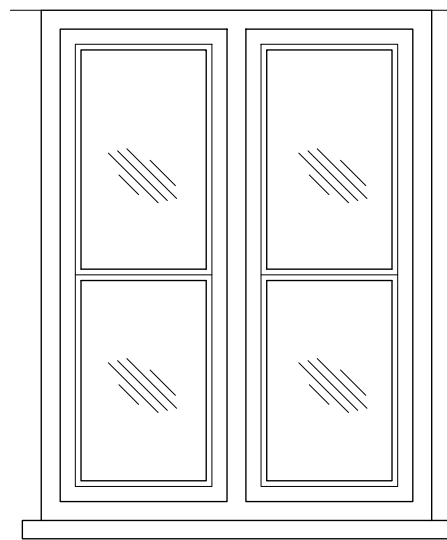

W7 Double glazed timber painted flush casement window
Window type 7

WINDOW ELEVATION - AS EXISTING 1:20

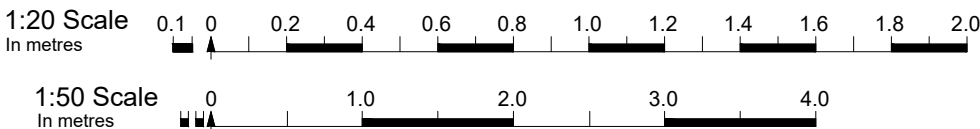

REVISIONS (sheet only)		
DRAWING NUMBER PREFIXED WITH: S = EXISTING DRAWING, NOT TO BE SCALED EXCEPT FOR PLANNING PURPOSES. BASED ON INFORMATION PROVIDED BY: SK = SKETCH DRAWING, INFORMAL DRAWING, NOT FOR OFFICIAL USE, NOT TO BE USED FOR PLANNING PURPOSES, NOT TO BE SCALED. PL = DRAWING TO ACCOMPANY A PLANNING APPLICATION, CAN BE SCALED FOR PLANNING PURPOSES ONLY, NOT FOR CONSTRUCTION (NFC). BR = DRAWING FOR A BUILDING REGULATION APPLICATION AND APPROVAL, ONLY USE GIVEN DIMENSION ONLY, NOT TO BE SCALED, NFC. WD = WORKING DRAWING, INCLUDES ADDITIONAL DETAIL OVER AND ABOVE BR DESIGNATION, USE GIVEN DIMENSION ONLY, NOT TO BE SCALED.		

PAPER SIZE
A1

ISSUE PURPOSE TO ACCOMPANY PLANNING APPLICATION		
TITLE: CHALTON PARK ESTATE 7 PARK STREET, CHARLTON MALMESBURY SN16 9DF DRAWING: ELEVATIONS AS EXISTING & PROPOSED SCALE: AS SHOWN		
DRAWN: CR DATE: SEP25		REV 25-040 PL11