

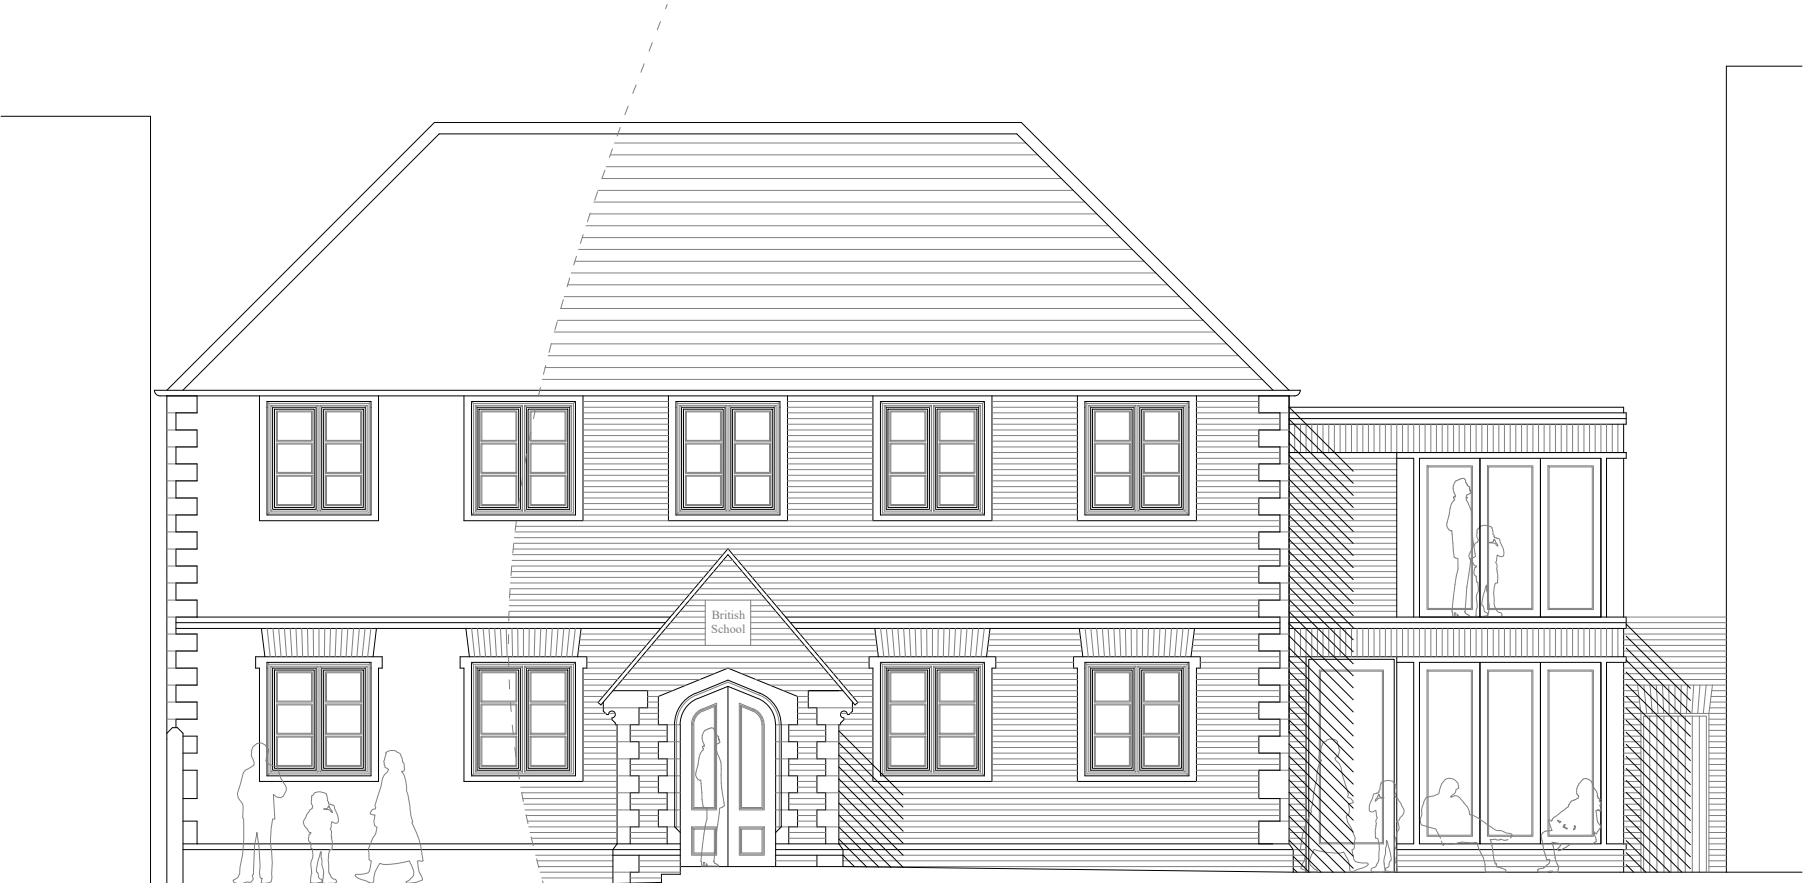


 


Front Elevation to North Row  
As Proposed

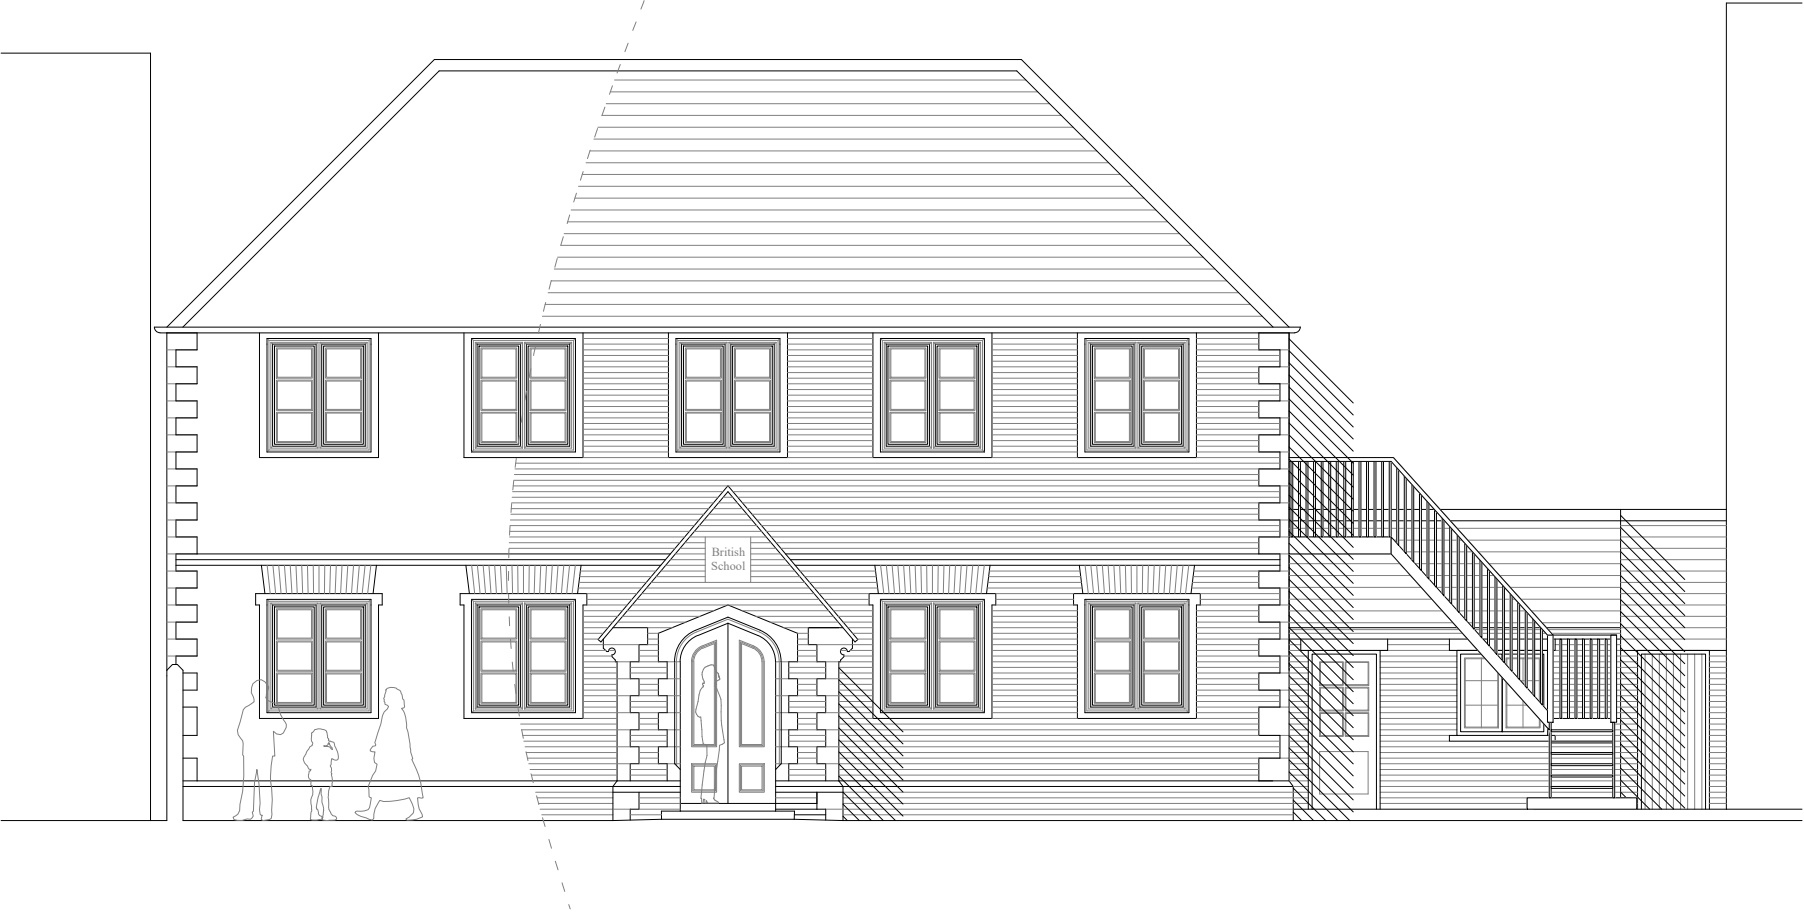

Front Elevation to North Row  
As Existing

Note - All dimensions to be checked on site prior to commencement of works

|     |          |                            |       |         |
|-----|----------|----------------------------|-------|---------|
| D   | 13/10/25 | Planning / LBC application | ME    | ME      |
| C   | 30/09/25 | Client review              | ME    | ME      |
| B   | 31/07/25 | Client review              | ME    | ME      |
| A   |          | Client review              | ME    | ME      |
| .   |          | Client review              | ME    | ME      |
| REV | DATE     | DESCRIPTION                | DRAWN | CHECKED |

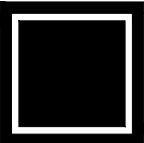

**BUILD ARCHITECTS**  
www.build-architects.co.uk  
studio@build-architects.co.uk  
07977 582048

- Architecture
- Landscape
- Interiors
- Historic Buildings
- Masterplanning

This drawing is copyright of the Architect and shall not be reproduced without permission.

Check all dimensions and report any errors, or omissions.

Responsibility for setting out rests with the contractor, all dimensions & setting out to be checked on site prior to commencement of works.

## Planning / LBC

Z Phillips-Thomas  
CLIENT

Change of Use & Alterations  
Dewey House, North Row,  
Warminster, BA12 9AD  
PROJECT

Front Elevation to North Row  
As Proposed  
DRAWING

2025 / 049  
PROJECT REF

PP 030  
DRAWING NO

June 2025  
DATE

ME  
DRAWN BY

D  
REVISION

1:100 @ A3  
SCALE

ME  
CHECKED BY