



Rear Elevation
As Existing

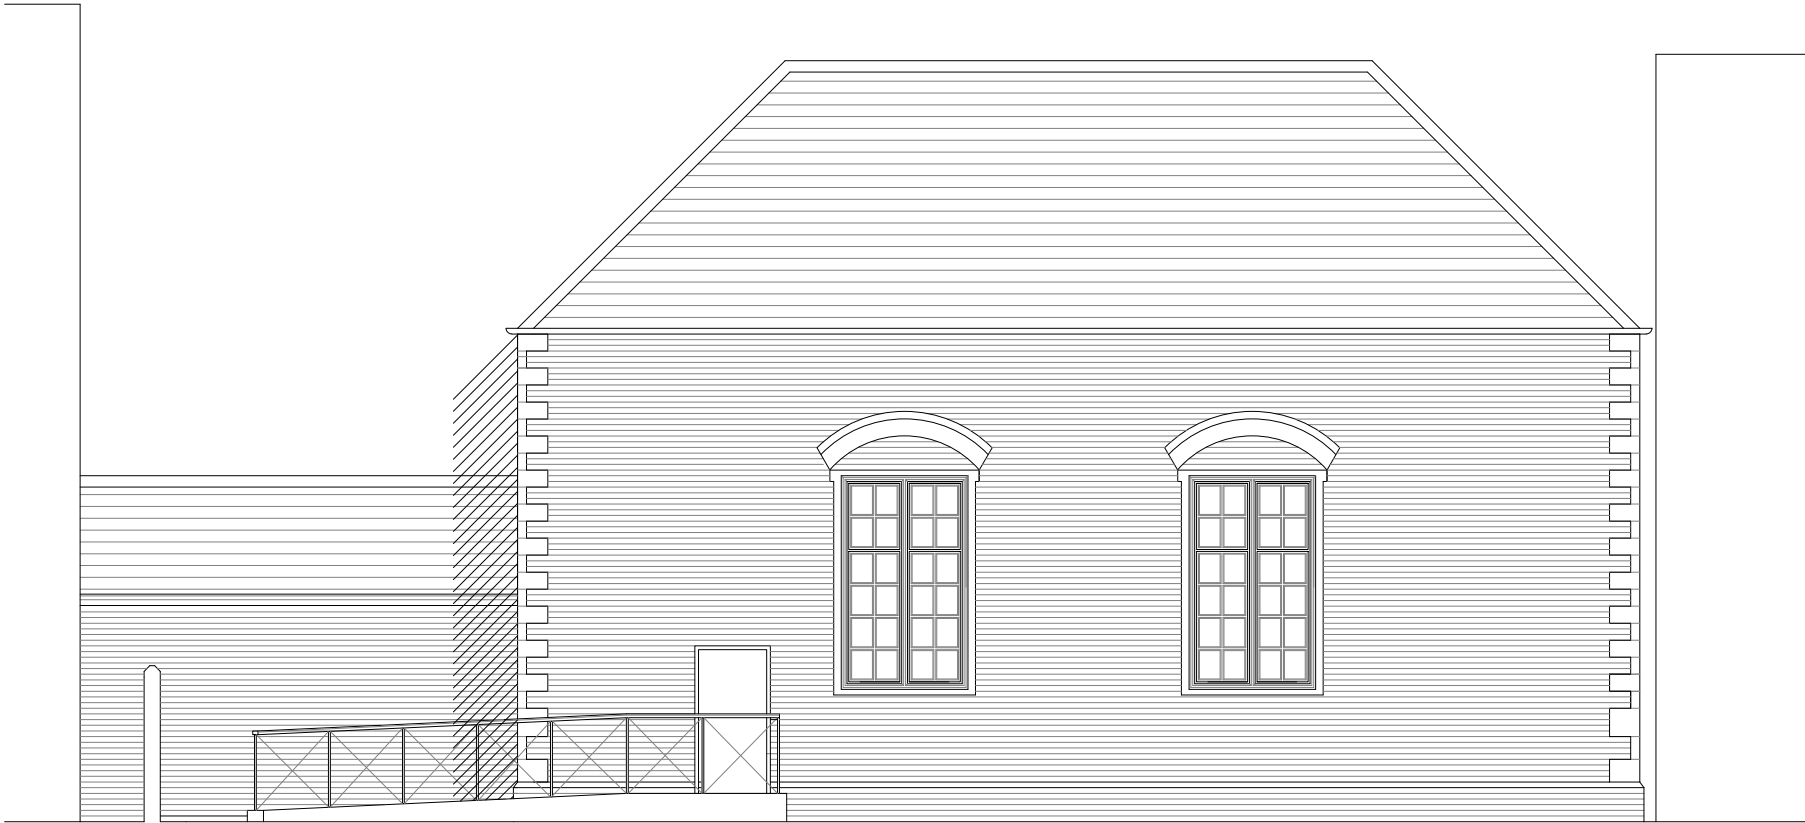


Rear Elevation
As Proposed

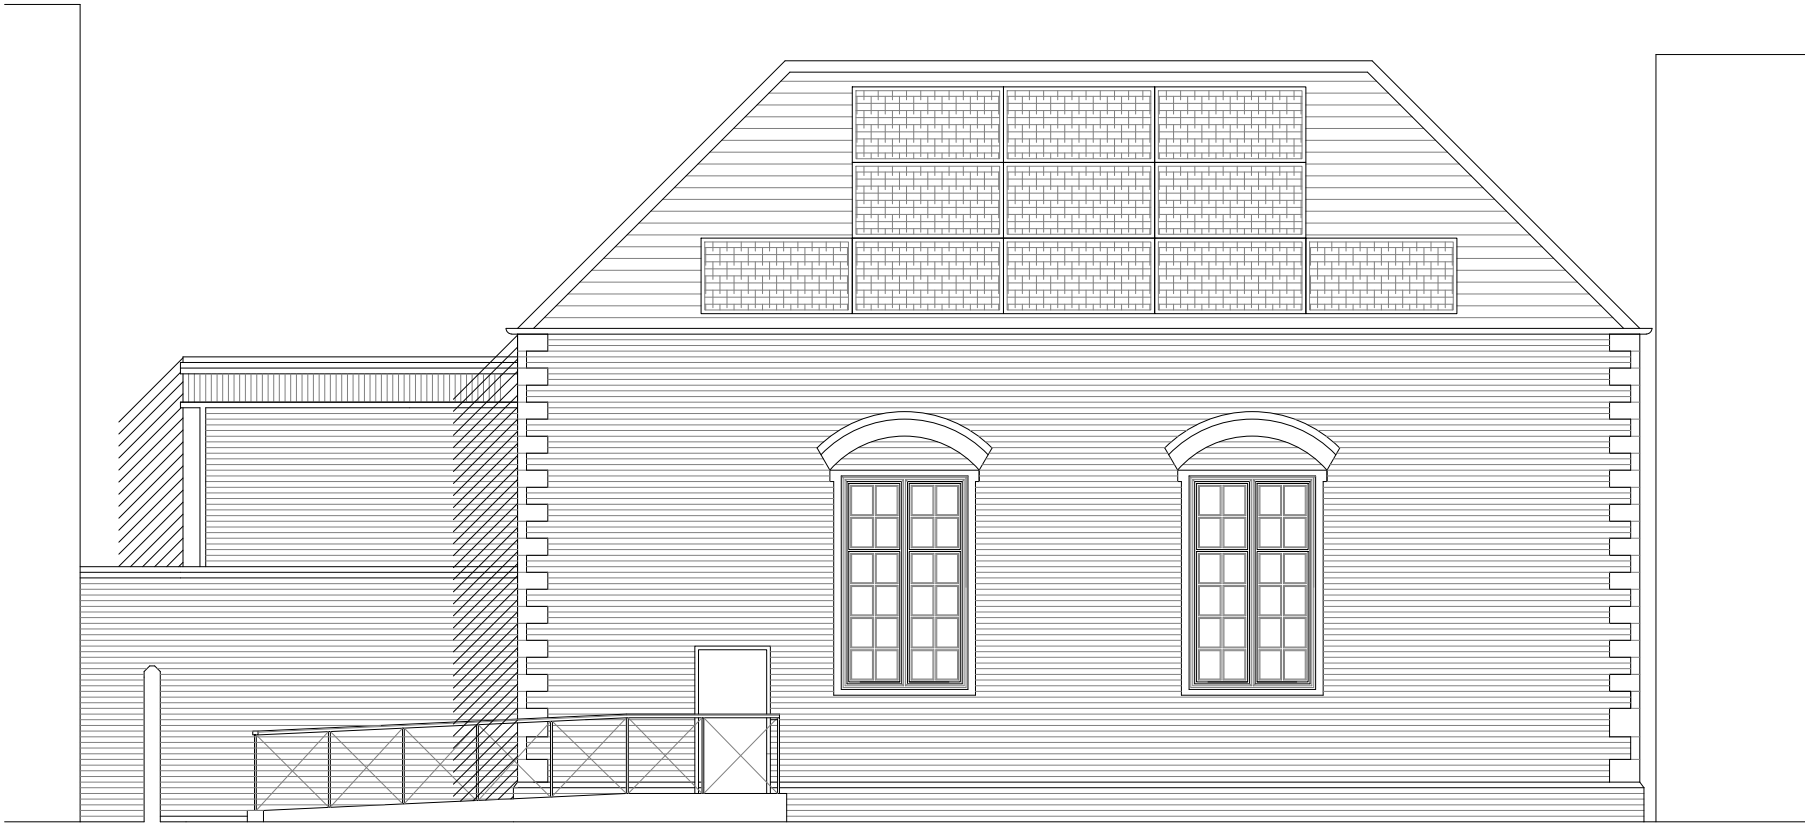

Note - All dimensions to be checked on site prior to commencement of works

REV	DATE	DESCRIPTION	DRAWN	CHECKED
1		Planning / LBC application	ME	ME

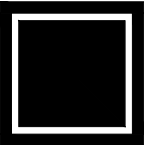

BUILD ARCHITECTS
www.build-architects.co.uk
studio@build-architects.co.uk
07977 582048

- Architecture
- Landscape
- Interiors
- Historic Buildings
- Masterplanning

This drawing is copyright of the Architect and shall not be reproduced without permission.

Check all dimensions and report any errors, or omissions.

Responsibility for setting out rests with the contractor, all dimensions & setting out to be checked on site prior to commencement of works.

Planning / LBC

Z Phillips-Thomas
CLIENT

Change of Use & Alterations
Dewey House, North Row,
Warminster, BA12 9AD
PROJECT

Rear Elevation
As Existing / As Proposed
DRAWING

2025 / 049
PROJECT REF

PP 060 /
DRAWING NO. REVISION

June 2025 1:100 @ A3
DATE SCALE

ME ME
DRAWN BY CHECKED BY