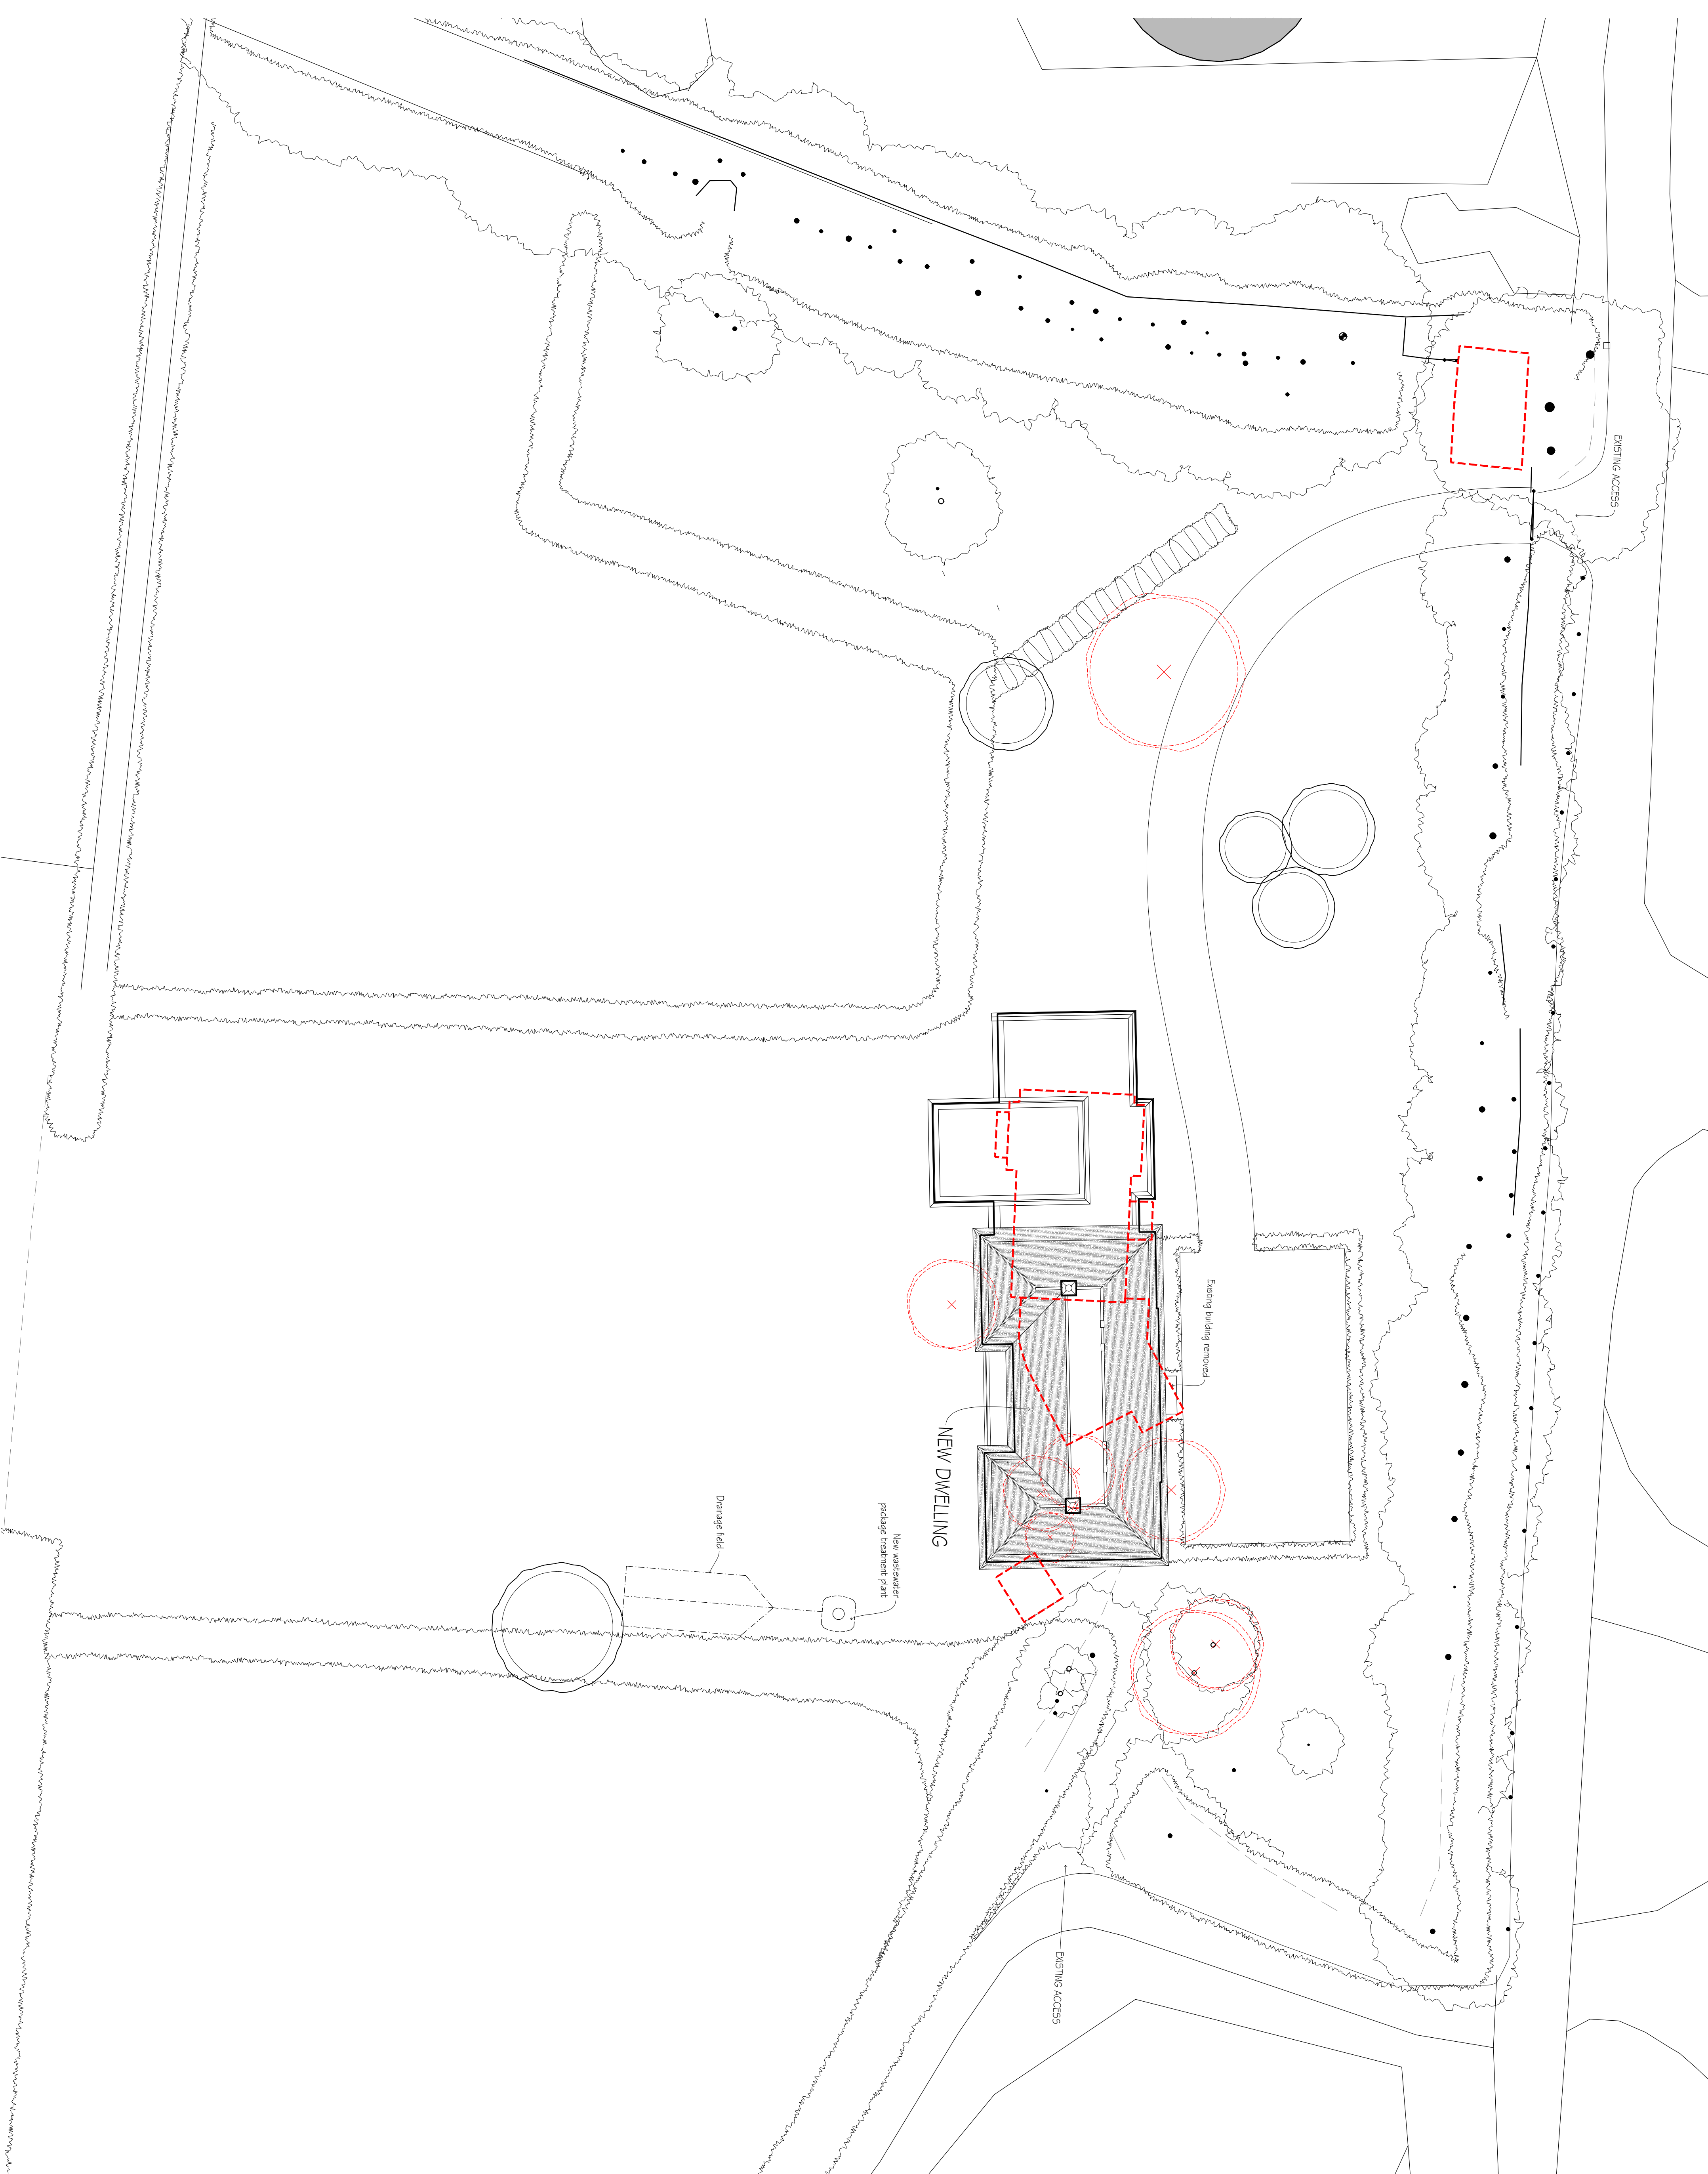


KEY

- New tree
- Existing tree
- Tree to be removed
- New hedgerow
- Post and rail fence 1.2m high

revisions	initial	date
-----------	---------	------


Contractors, Sub Contractors and Suppliers are to check all drawings and specifications of work and build it before commencing any shop drawings or building work.

This drawing is copyright and may not be reproduced in any part without the written consent of Fowler Architecture and Planning

Project
HIGHLANDS FARM
Collingbourne Ducis

Proposed
Site Plan

Scale	drawn by	date
1:200 @A1	DC	Mar 2025
240203-100		
drawing no		rev
		C

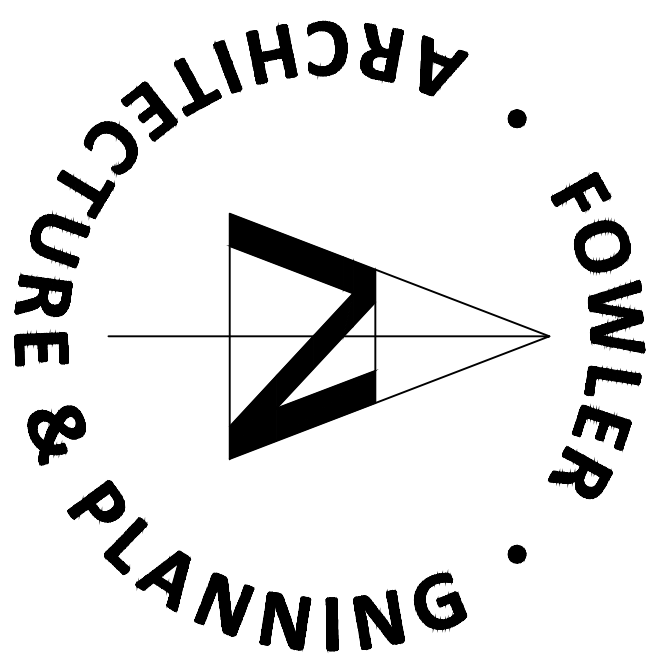

39 High Street
Pewsey
Wiltshire
SN9 5AF
tel (01672) 569444
fax (01672) 569488
enquiries@faap.co.uk