
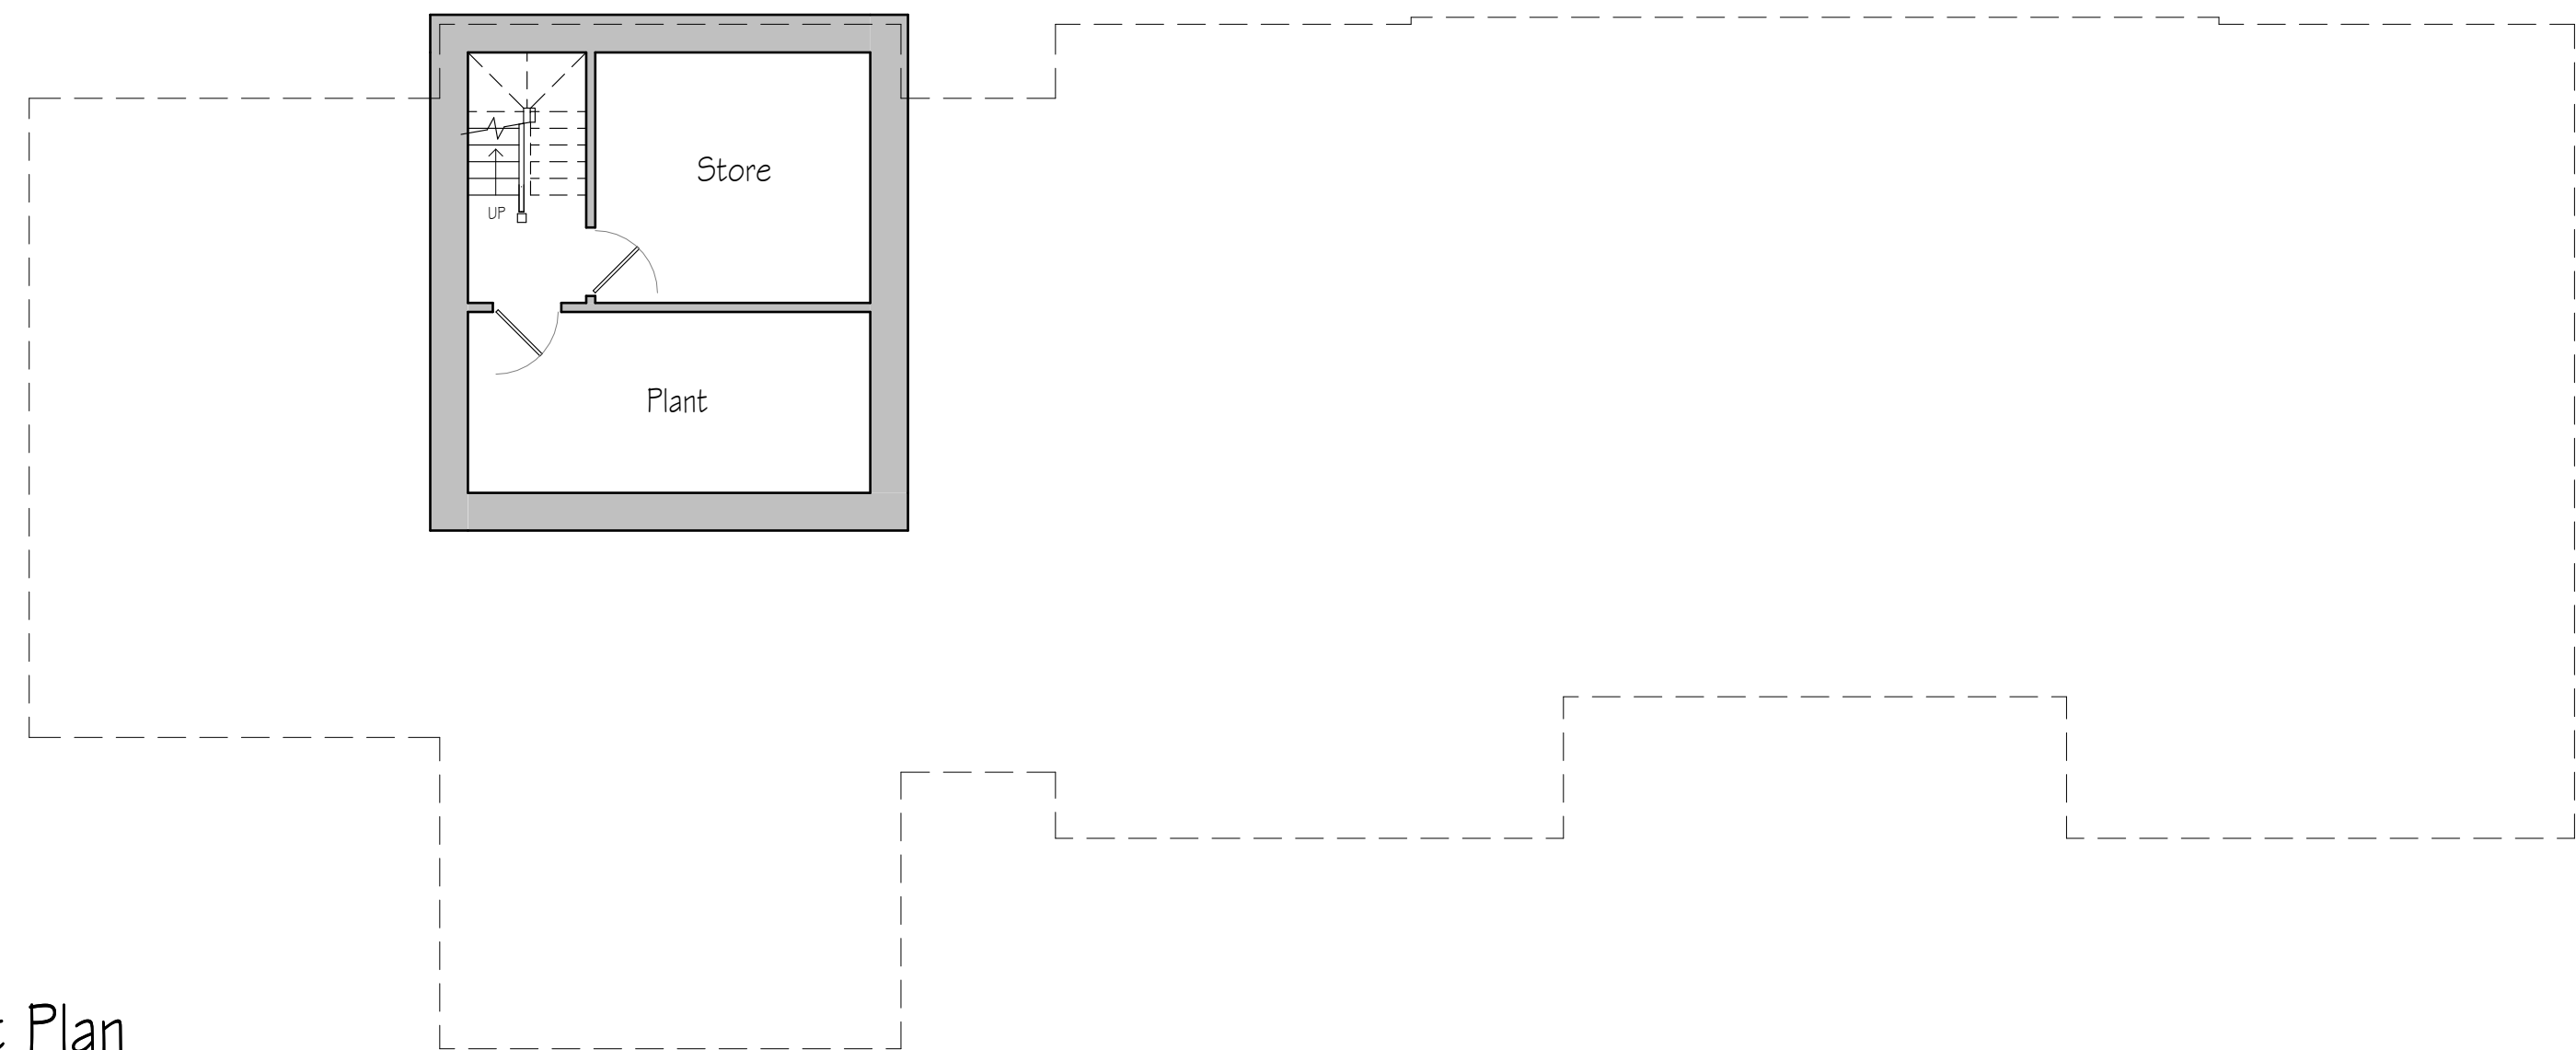
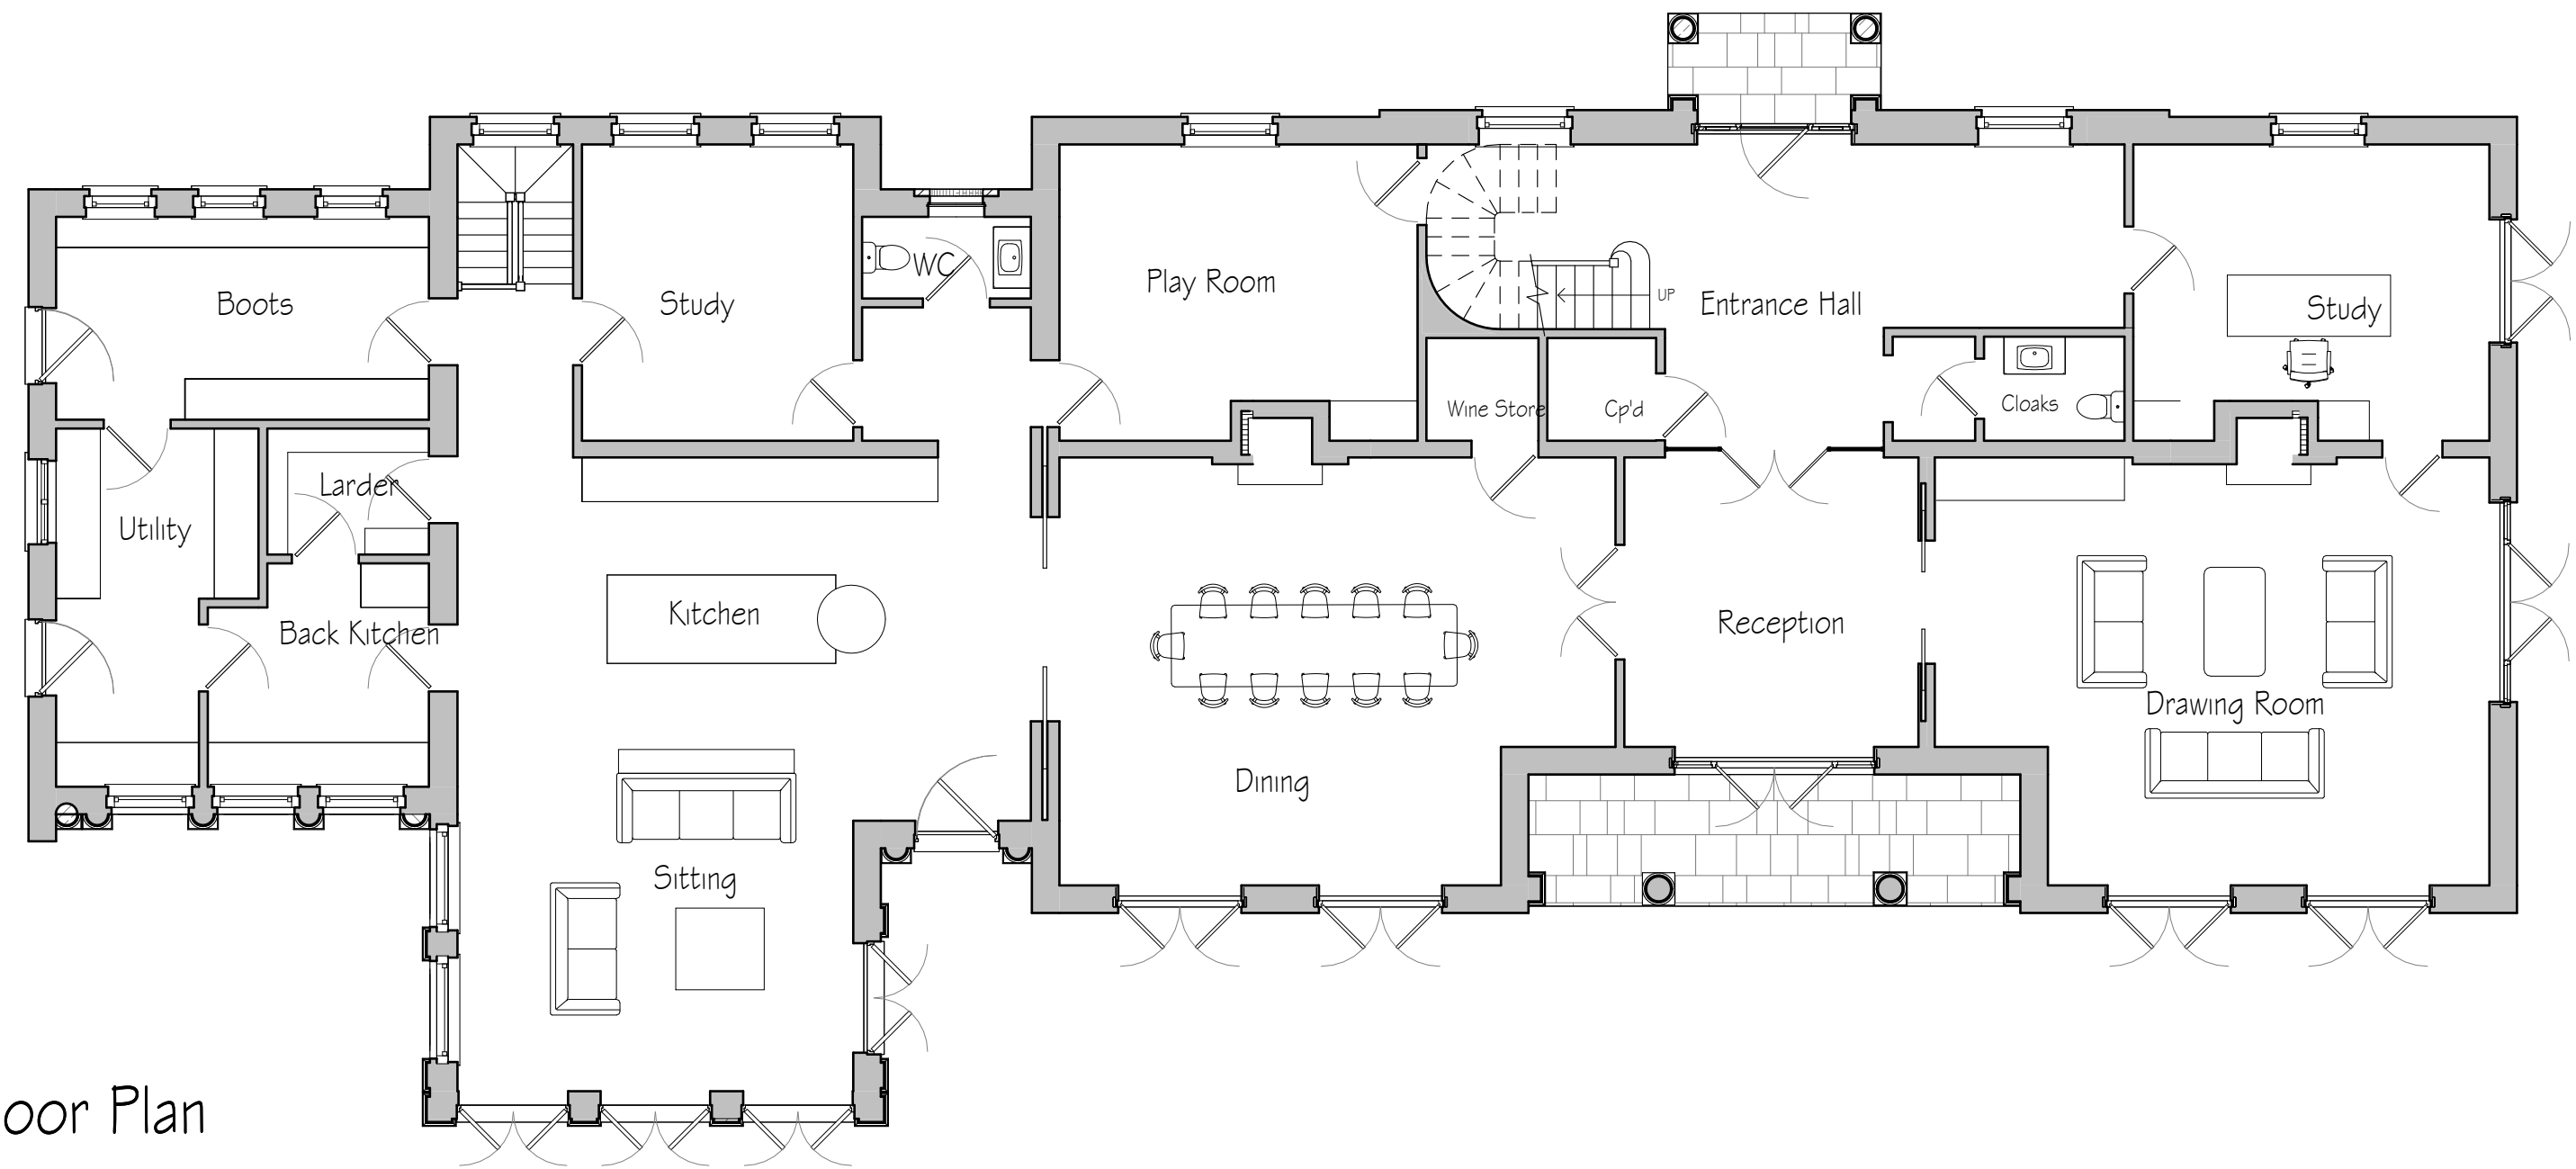
 


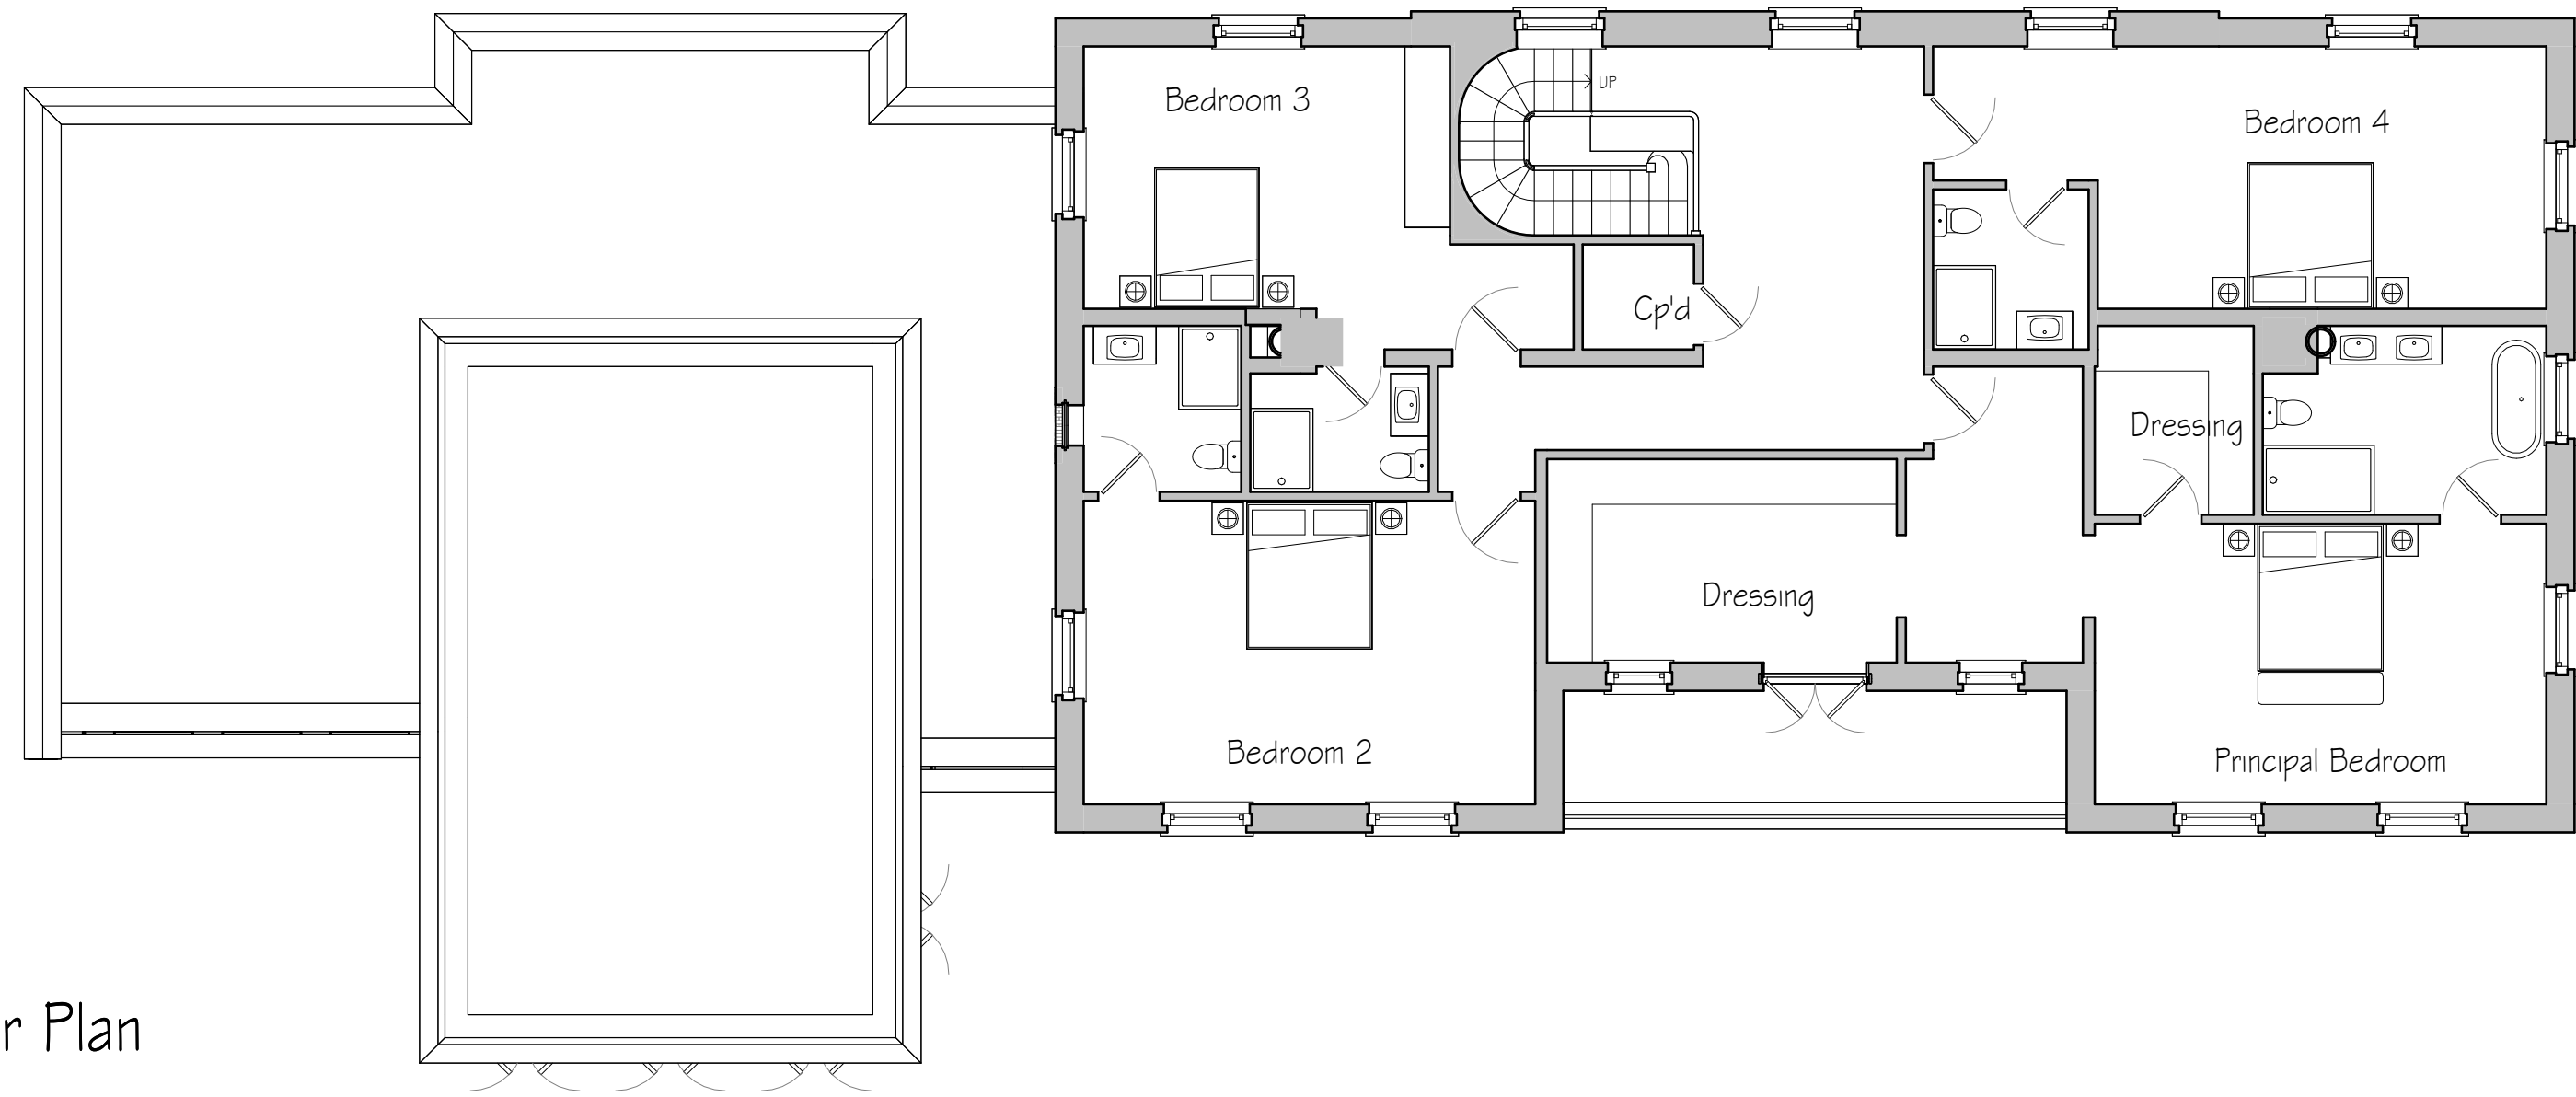

A	Reduced footprint	10.10.25
revisions	initial	date

Contractors, Sub Contractors and Suppliers are to check all relevant dimensions and levels of site and buildings before commencing any shop drawings or building work.


This drawing is copyright and may not be reproduced in any part of form without the written consent of Fowler Architecture and Planning

project
HIGHLANDS FARM
Collingbourne Ducis

Proposed Floor Plans

scale	drawn by	date
1 : 100@ A1	DC	March 2025

240203- 101	A
drawing no	rev

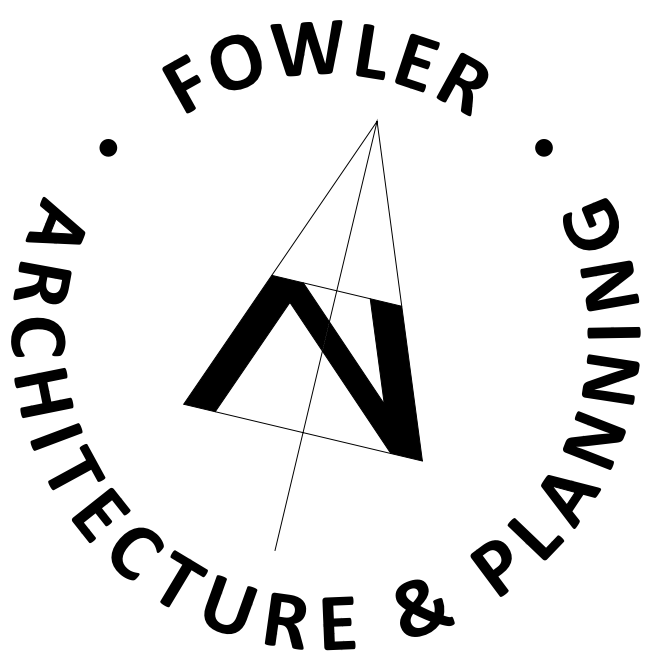

39 High Street
Pewsey
Wiltshire
SN9 5AF
tel (01672) 569444
fax (01672) 569488
enquiries@faap.co.uk