


Notes:
This drawing is protected by copyright. No part of this document may be reproduced, altered, or transmitted in any form or by any means without permission.
Do not scale off these drawings for construction purposes. If any discrepancies are found, please contact PWCR.

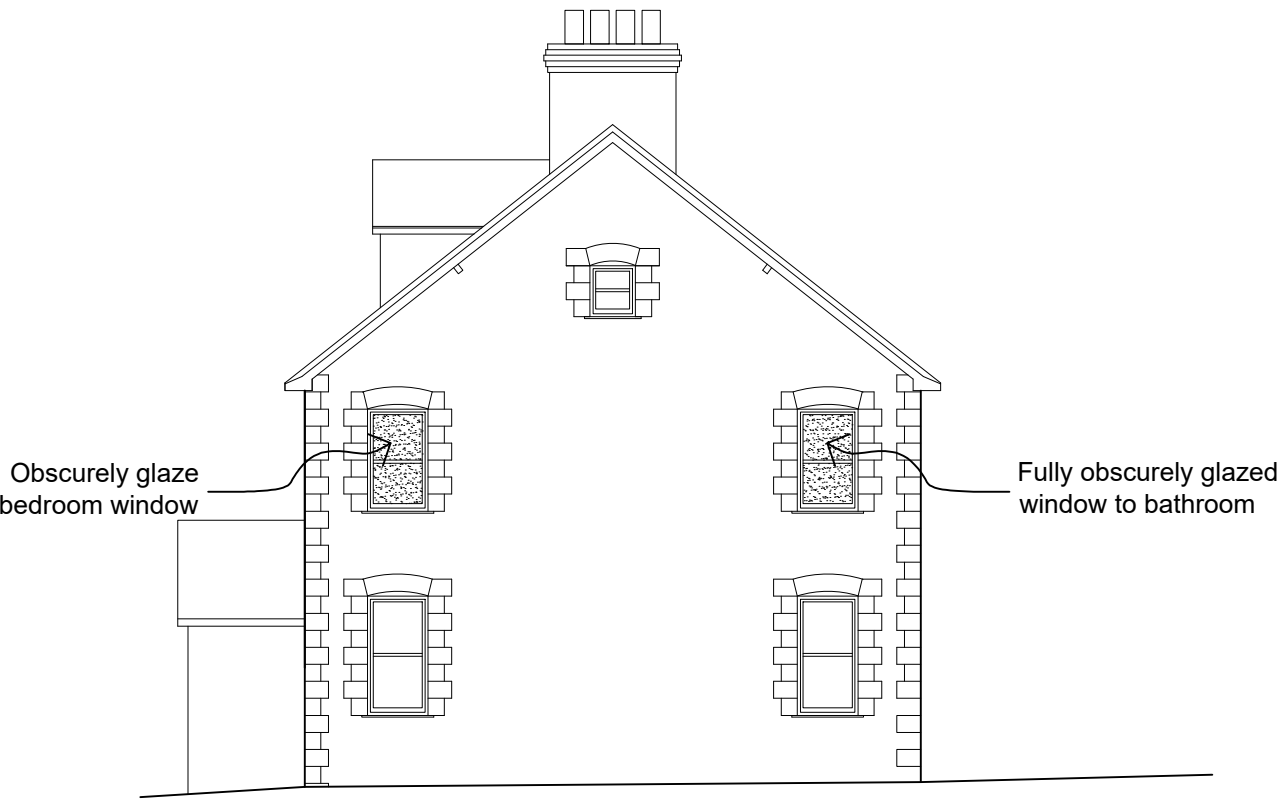

Proposed Elmsleigh West Elevation
Scale 1:100




Proposed Elmsleigh East Elevation
Scale 1:100


-	-	-	-
Rev	Description	Drawn By	Date
Client: Mr P Nelson		Drawn By: JW	
Dwg Title: Proposed Elmsleigh Elevations 1		Checked By: -	
Project: Pettridge Lane, Mere, Warminster, BA12 6DG		Scale	1:100 @ A3
		Date:	Dec 24
Job No.: 5233	Dwg No.: P07	Revision: -	



Notes:
This drawing is protected by copyright. No part of this document may be reproduced, altered, or transmitted in any form or by any means without permission.
Do not scale off these drawings for construction purposes. If any discrepancies are found, please contact PWCR.

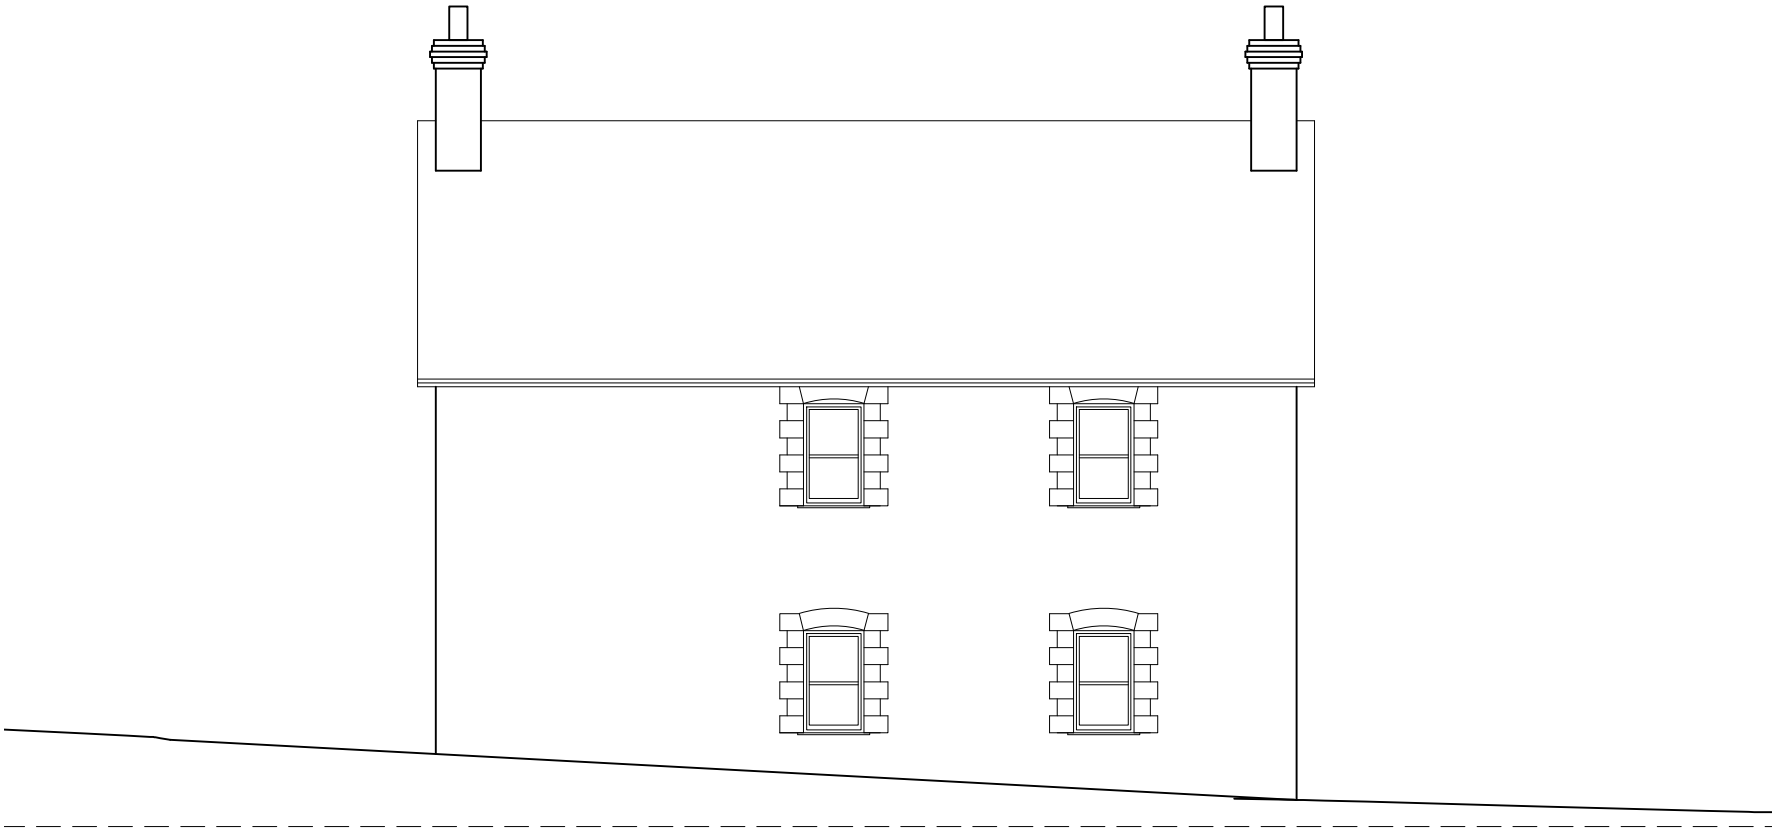

Proposed Elmsleigh North Elevation
Scale 1:100

 

-	-	-	-
Rev	Description	Drawn By	Date
Client: Mr P Nelson		Drawn By: JW	
Dwg Title: Proposed Elmsleigh Elevations 2		Checked By: -	
Project: Pettridge Lane, Mere, Warminster, BA12 6DG		Scale	1:100 @ A3
		Date:	Dec 24
Job No.: 5233	Dwg No.: P08	Revision: -	



ARCHITECTS | TOWN PLANNERS