




Notes:
This drawing is protected by copyright. No part of this document may be reproduced, altered, or transmitted in any form or by any means without permission.
Do not scale off these drawings for construction purposes. If any discrepancies are found, please contact PWCR.

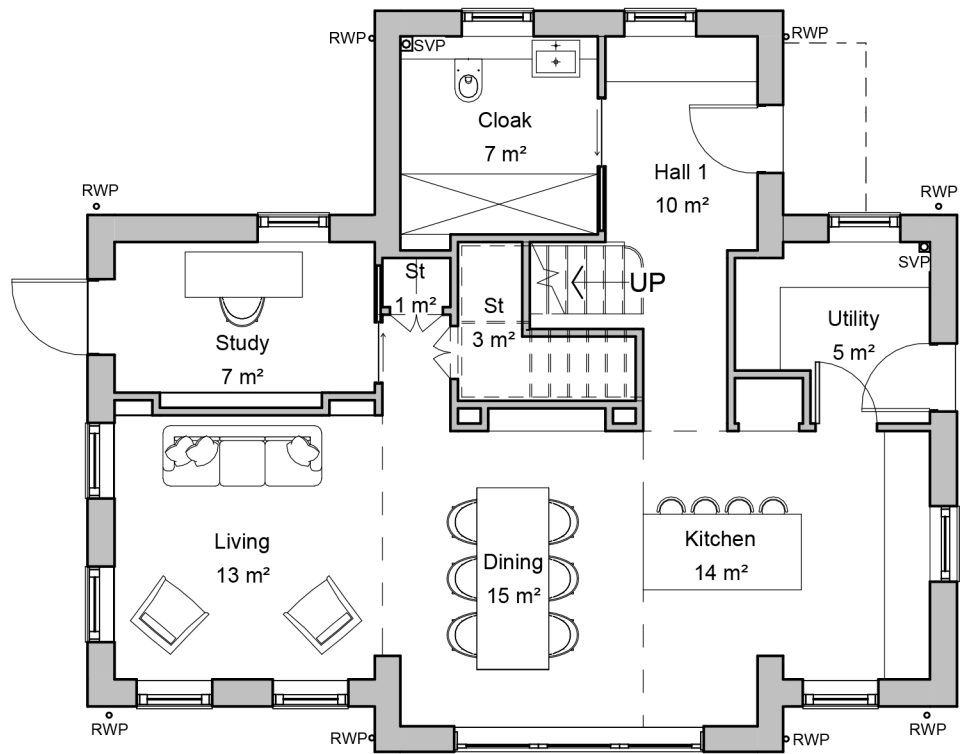

1 Proposed Ground Floor Plan
1 : 100

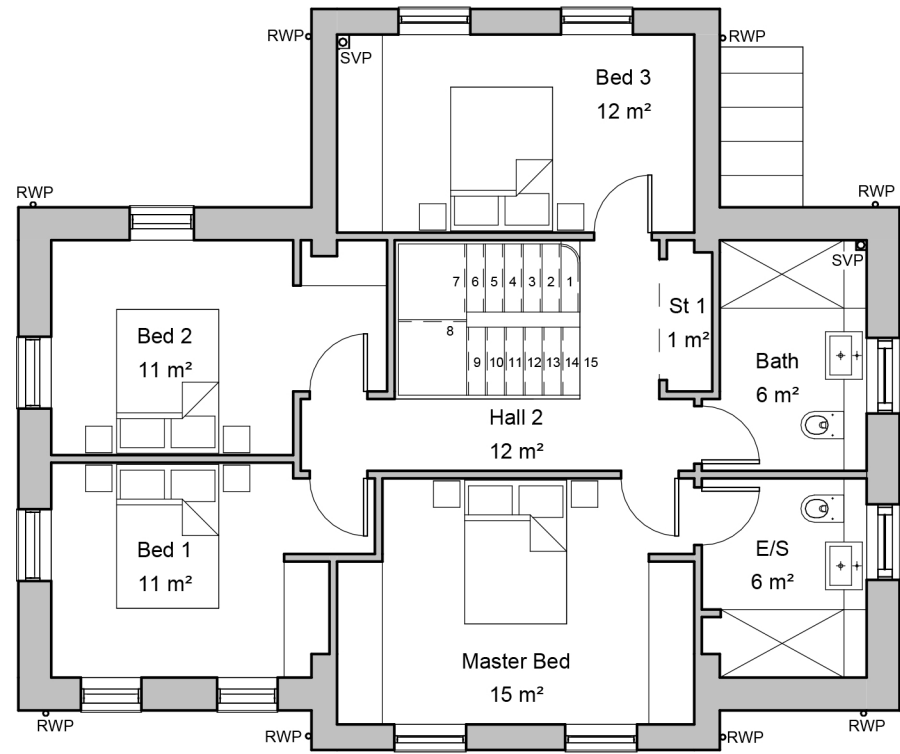

2 Proposed First Floor Plan
1 : 100

 

Rev	Description	By:	Date:
	Client: Mr P. Nelson	Drawn By: JW	
	Dwg Title: Proposed Ground and First Floor Plans	Checked By: -	
	Project: Pettridge Lane, Mere, Warminster, BA12 6DG	Scale: 1 : 100	Date: 11/27/24
	Job No.: 5233	Dwg No.: P01	Revision:

PWCR
ARCHITECTS | TOWN PLANNERS

PWCR, Grosvenor House,
Bleke Street, Shaftesbury,
Dorset SP7 8AW
01747 851881
www.pwcr.co.uk
mail@pwcr.co.uk
RIBA
Chartered Practice