




Notes:
This drawing is protected by copyright. No part of this document may be reproduced, altered, or transmitted in any form or by any means without permission.
Do not scale off these drawings for construction purposes. If any discrepancies are found, please contact PWCR.

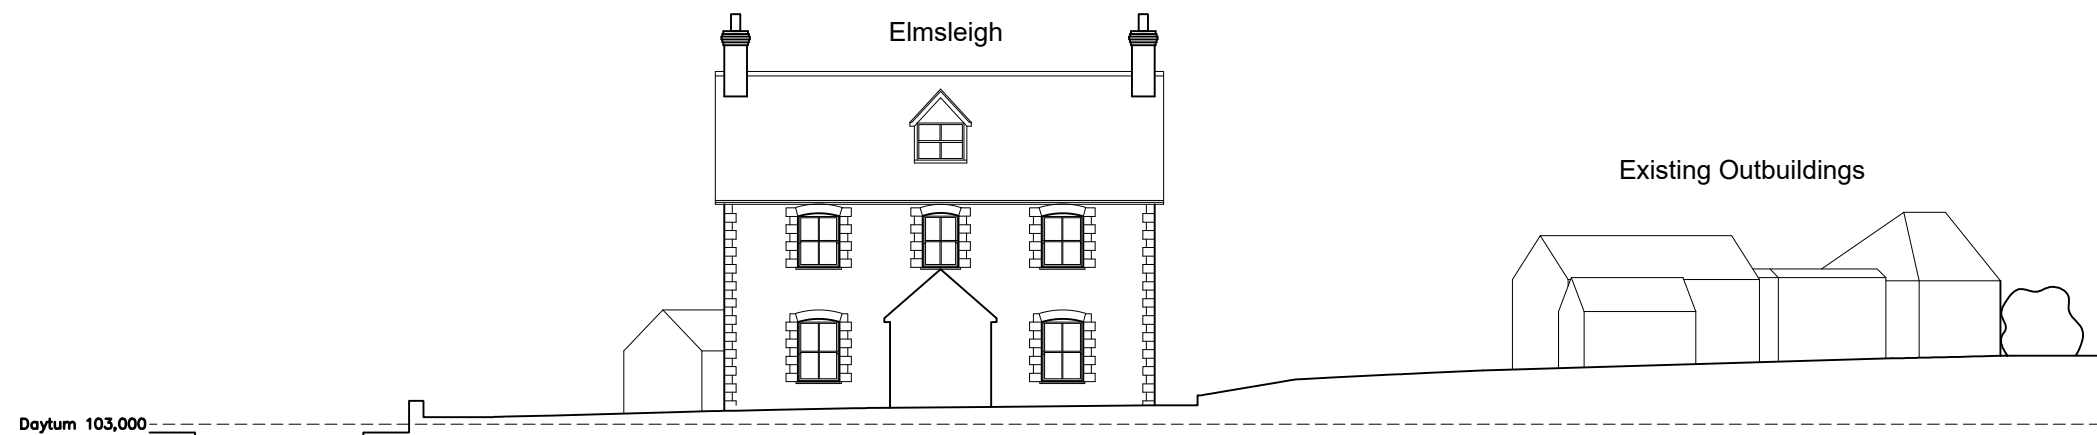


Existing Site Section AA
Scale 1:200

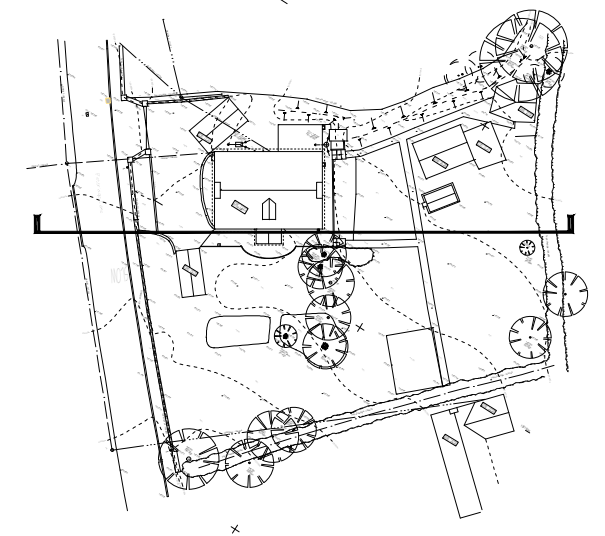

Existing Site Plan
Scale N/A

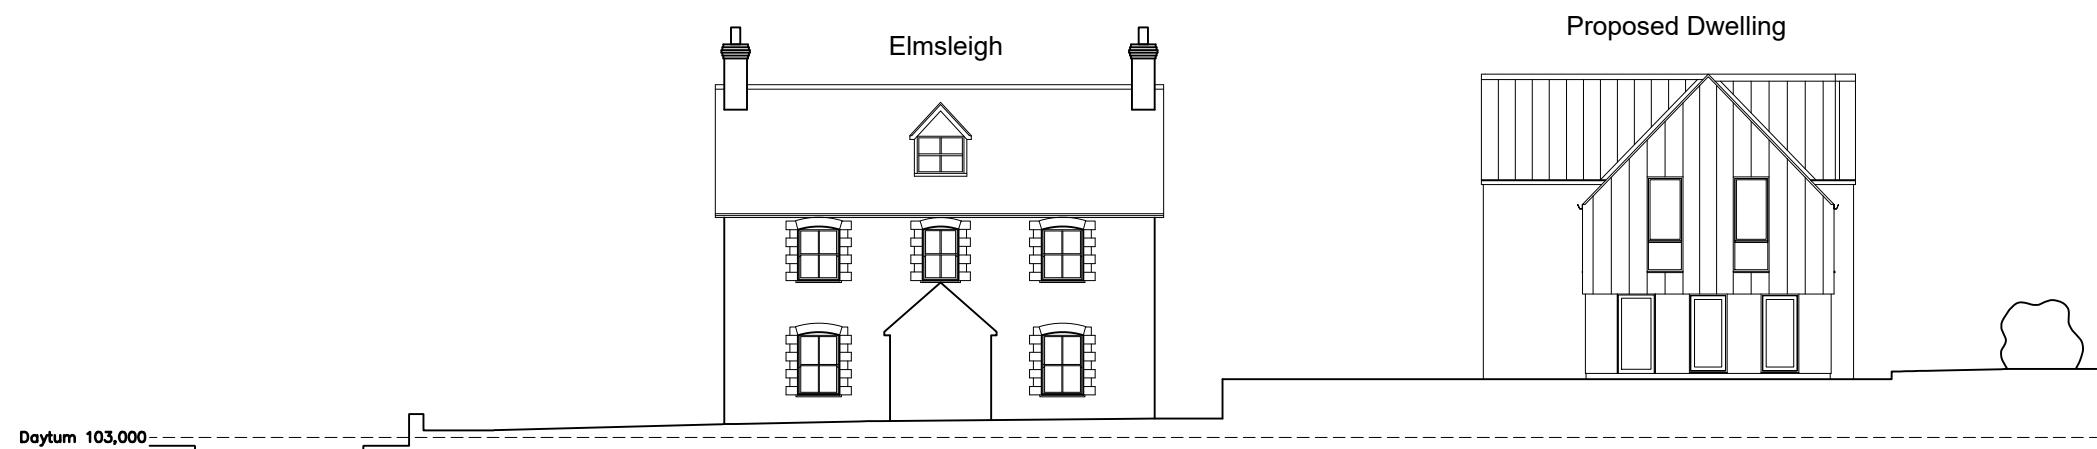

Proposed Site Section AA
Scale 1:200

 

Rev	Description	Drawn By	Date
Client:		Drawn By:	
Mr P Nelson		JW	
Dwg Title:Existing and proposed site sections		Checked By:	
Project:		Scale	
Pettridge Lane, Mere, Warminster, BA12 6DG		1:200 @ A3	
Job No.:		Date:	
5233		Dec 24	
Dwg No.:		Revision:	
P06		-	

