


Notes:
This drawing is protected by copyright. No part of this document may be reproduced, altered, or transmitted in any form or by any means without permission.
Do not scale off these drawings for construction purposes. If any discrepancies are found, please contact PWCR.



Existing Elmsleigh West Elevation
Scale 1:100




Existing Elmsleigh East Elevation
Scale 1:100

 


-	-	-	-
Rev	Description	Drawn By	Date
Client:	Mr P Nelson	Drawn By:	JW
Dwg Title:	Existing Elmsleigh Elevations	Checked By:	-
Project:	Pettridge Lane, Mere, Warminster, BA12 6DG	Scale	1:100 @ A3
		Date:	Dec 24
Job No.:	5233	Dwg No.:	S02
		Revision:	-

PWCR
ARCHITECTS | TOWN PLANNERS

Notes:
This drawing is protected by copyright. No part of this document may be reproduced, altered, or transmitted in any form or by any means without permission.
Do not scale off these drawings for construction purposes. If any discrepancies are found, please contact PWCR.

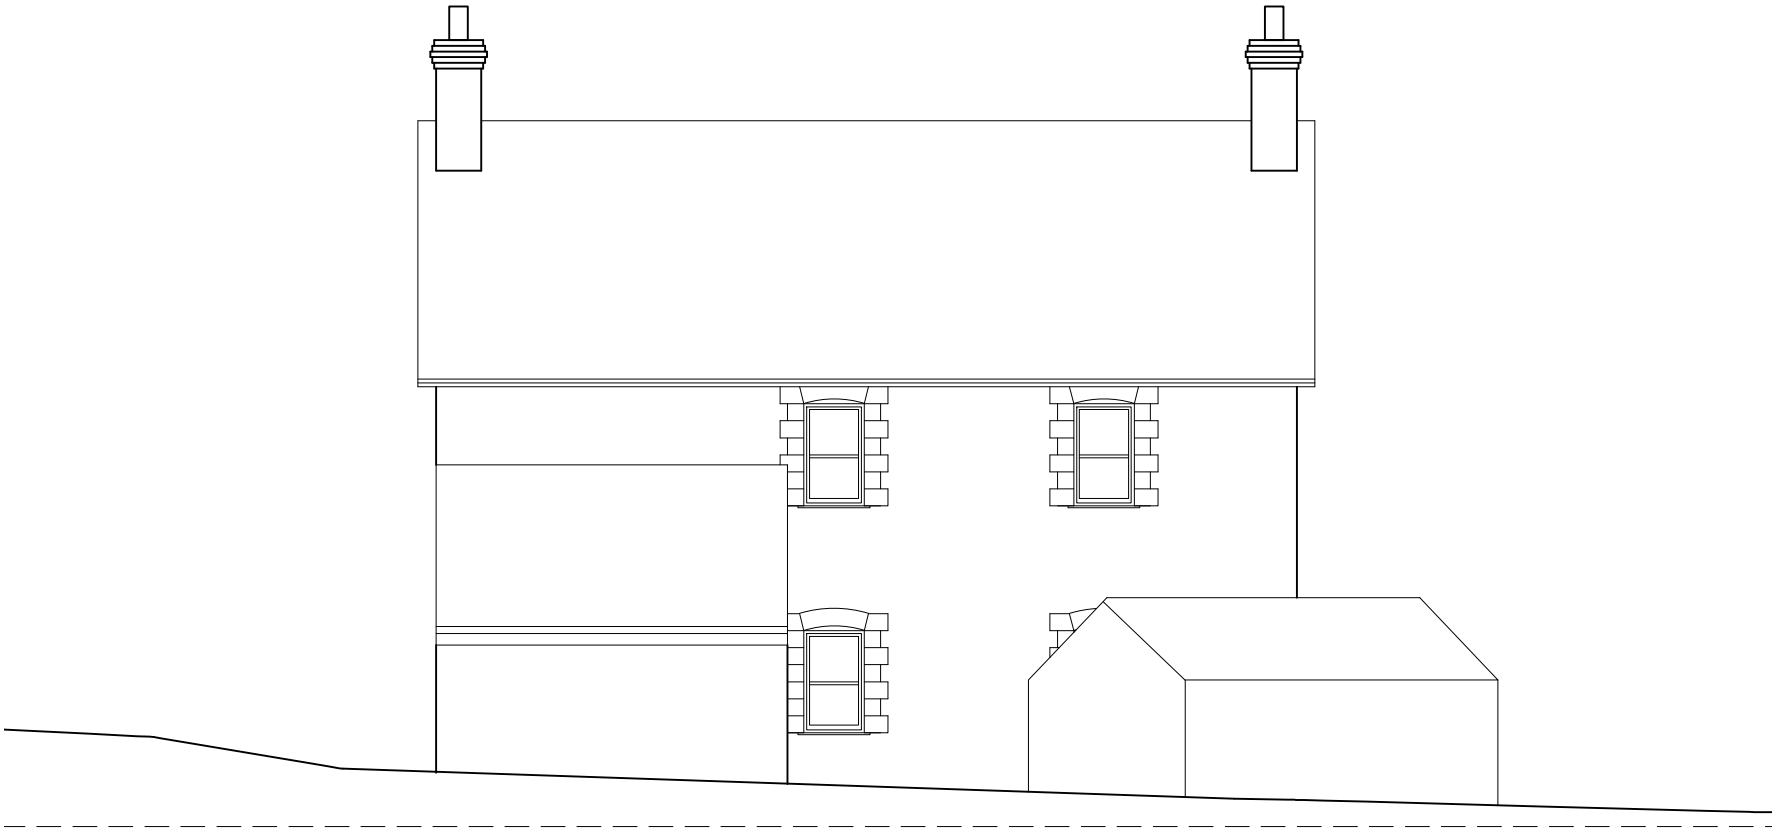

Existing Elmsleigh North Elevation
Scale 1:100

 

-	-	-	-
Rev	Description	Drawn By	Date
Client:	Mr P Nelson	Drawn By:	JW
Dwg Title:	Existing Elmsleigh Elevations	Checked By:	-
Project:	Pettridge Lane, Mere, Warminster, BA12 6DG	Scale	1:100 @ A3
		Date:	Dec 24
Job No.:	5233	Dwg No.:	S03
		Revision:	-



ARCHITECTS | TOWN PLANNERS