



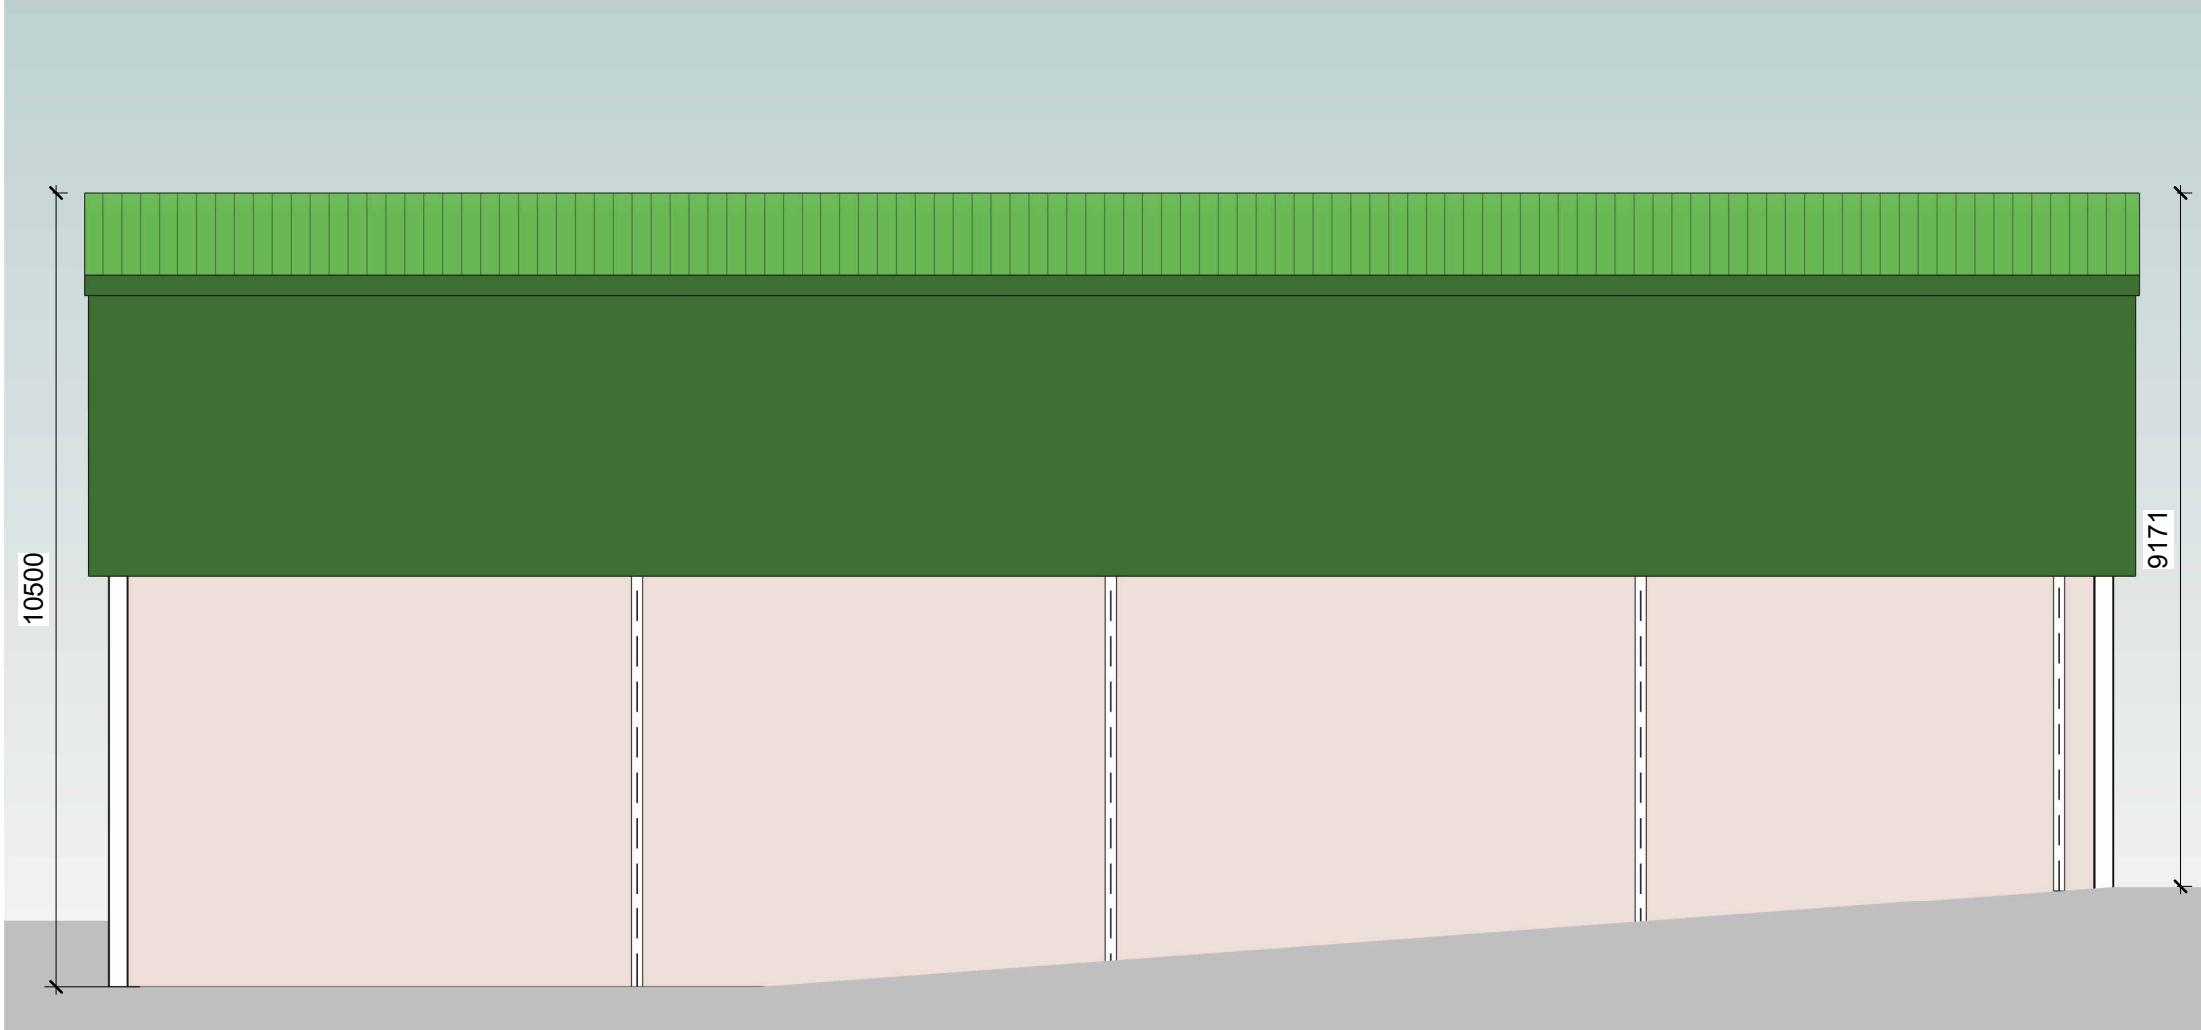


Front Elevation
1 : 100

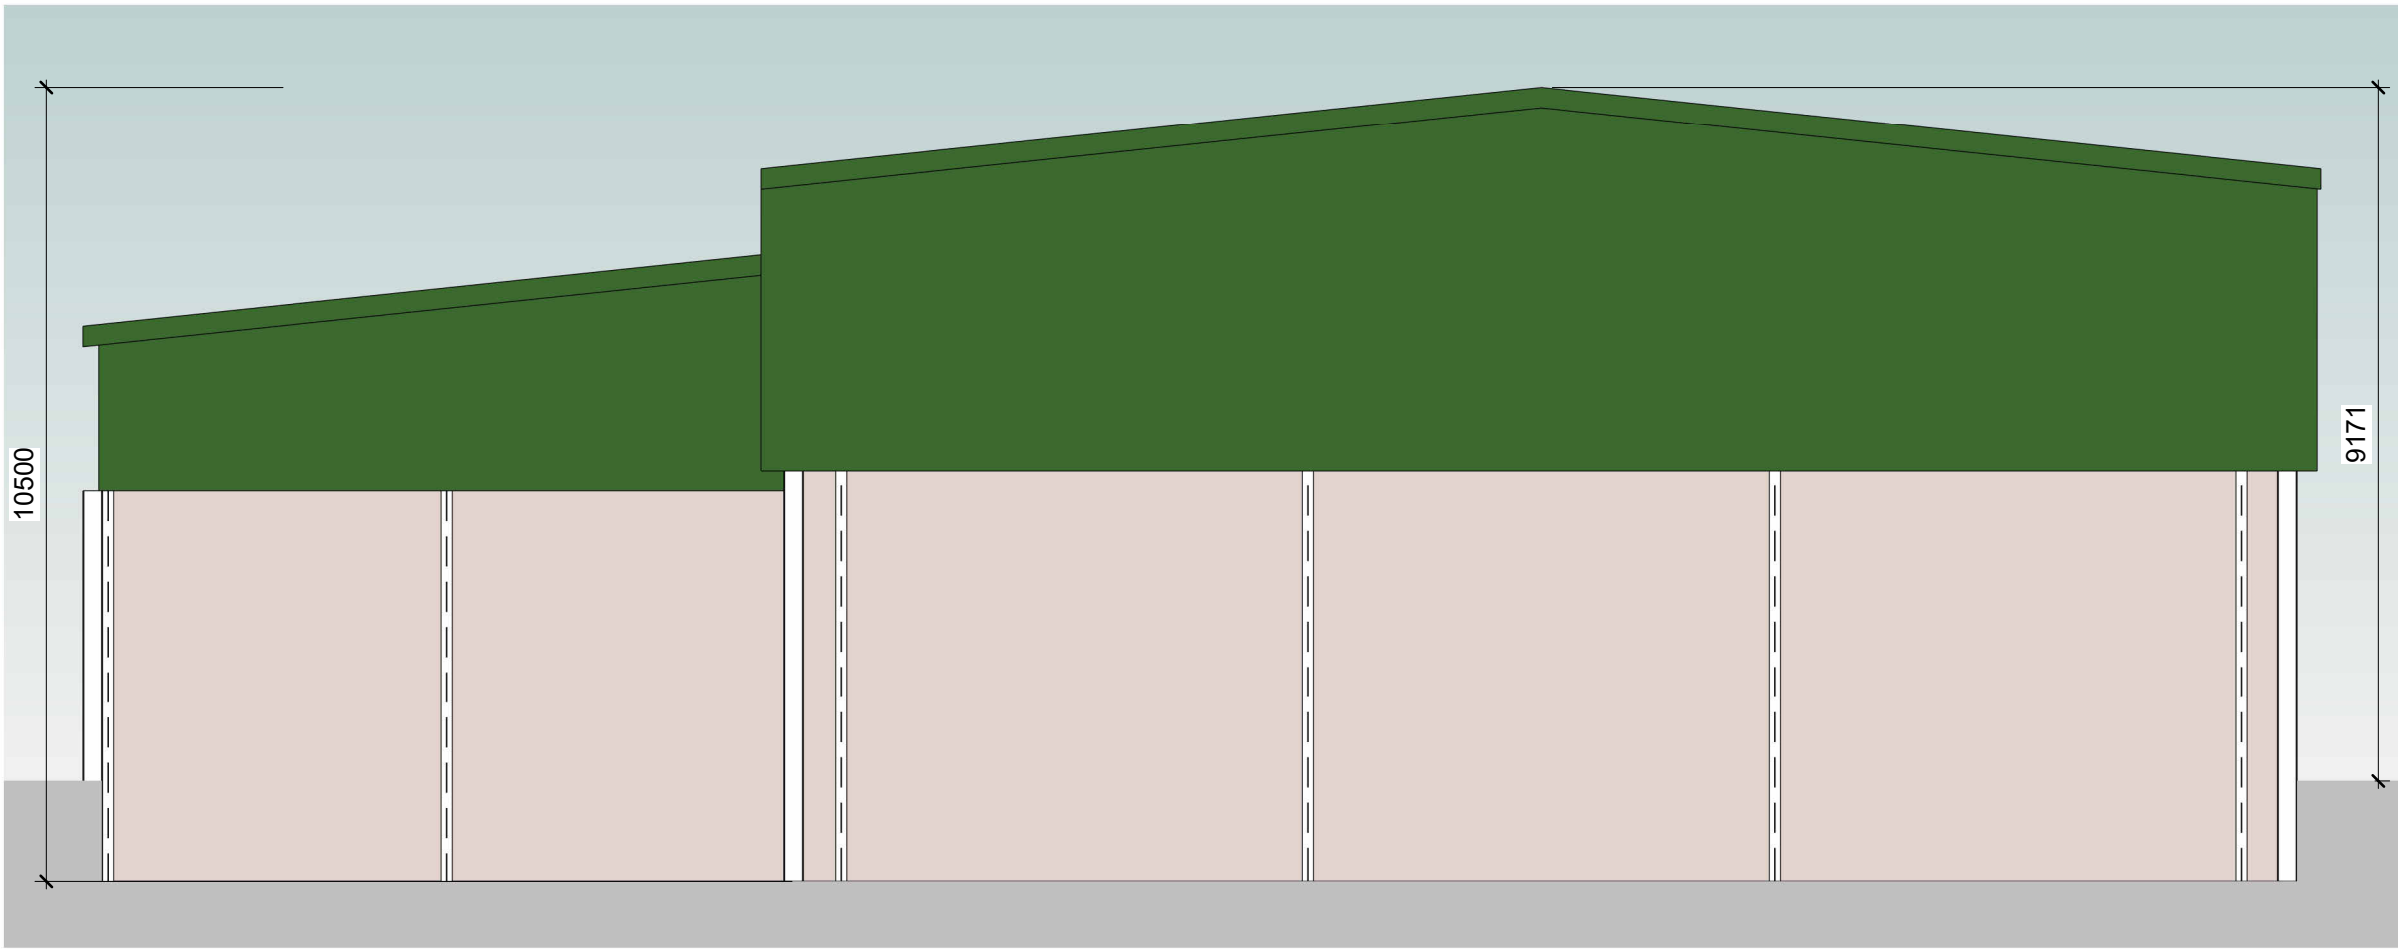

Side Elevation
1 : 100



Rear Elevation
1 : 100

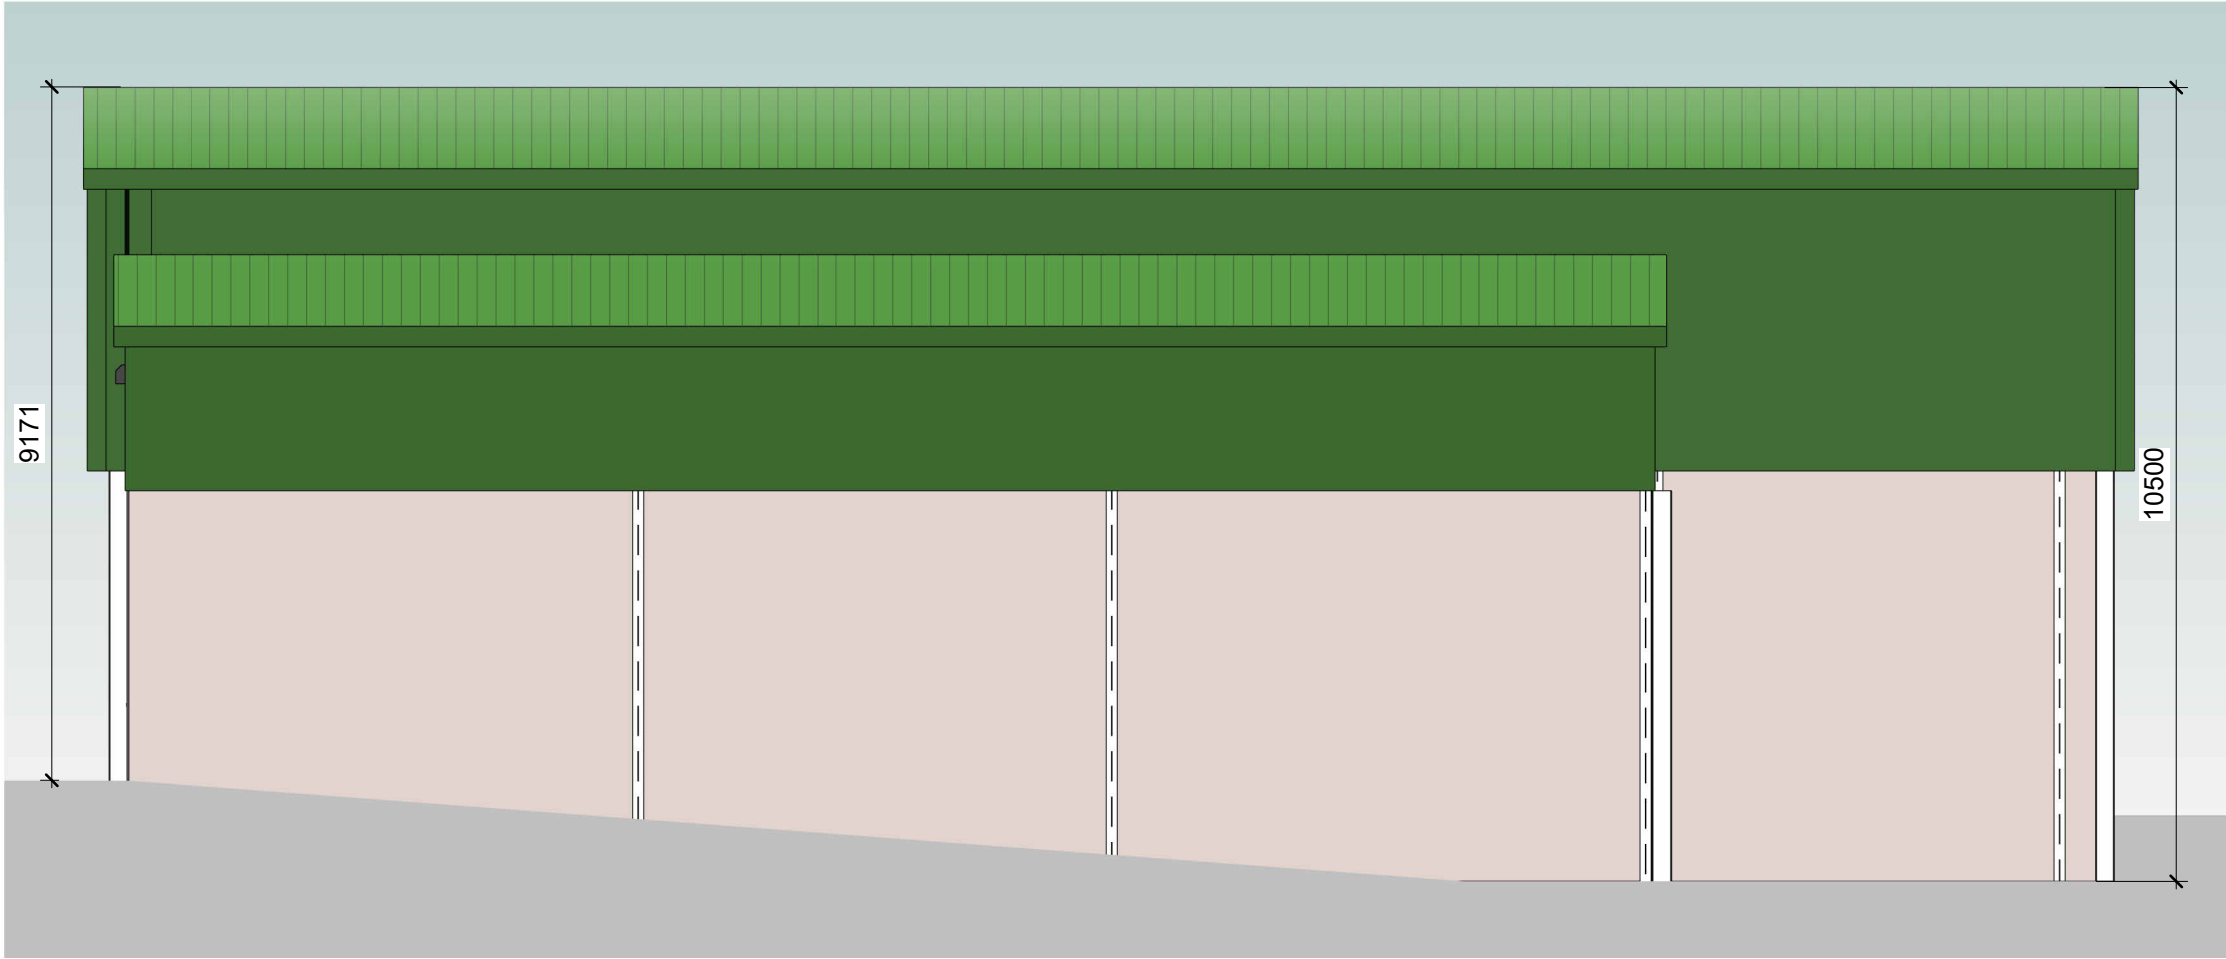

Side Elevation
1 : 100

Legend / Notes

0m 2m 4m 6m 8m 10m

VISUAL SCALE 1:100 @ A1

C	19/05/25	Submitted for Planning	ASB	JC
B	01/05/25	Submitted for Planning	ASB	JC
A	08/08/24	Submitted for Planning	ASB	JC
Rev	Date	Description	DR	CH
Status			Suitability	
Submitted for Planning				



Project

ASHTON KEYNES AD Plant

Drawing Title

Manure Processing Building Sections and Elevations as Proposed

Designed	J. Collins	Signed	Date	19/05/25
Drawn	A. Bruce	Signed	Date	19/05/25
Checked	L. Beaton	Signed	Date	19/05/25
Approved	J. Collins	Signed	Date	19/05/25
Scale(s)		ELR & Mileage		
1 : 100 @A1				
Alternative Reference			Sheet	of
Drawing Number			Revision	
29419			F105	C

ISSUED FOR PLANNING ONLY