


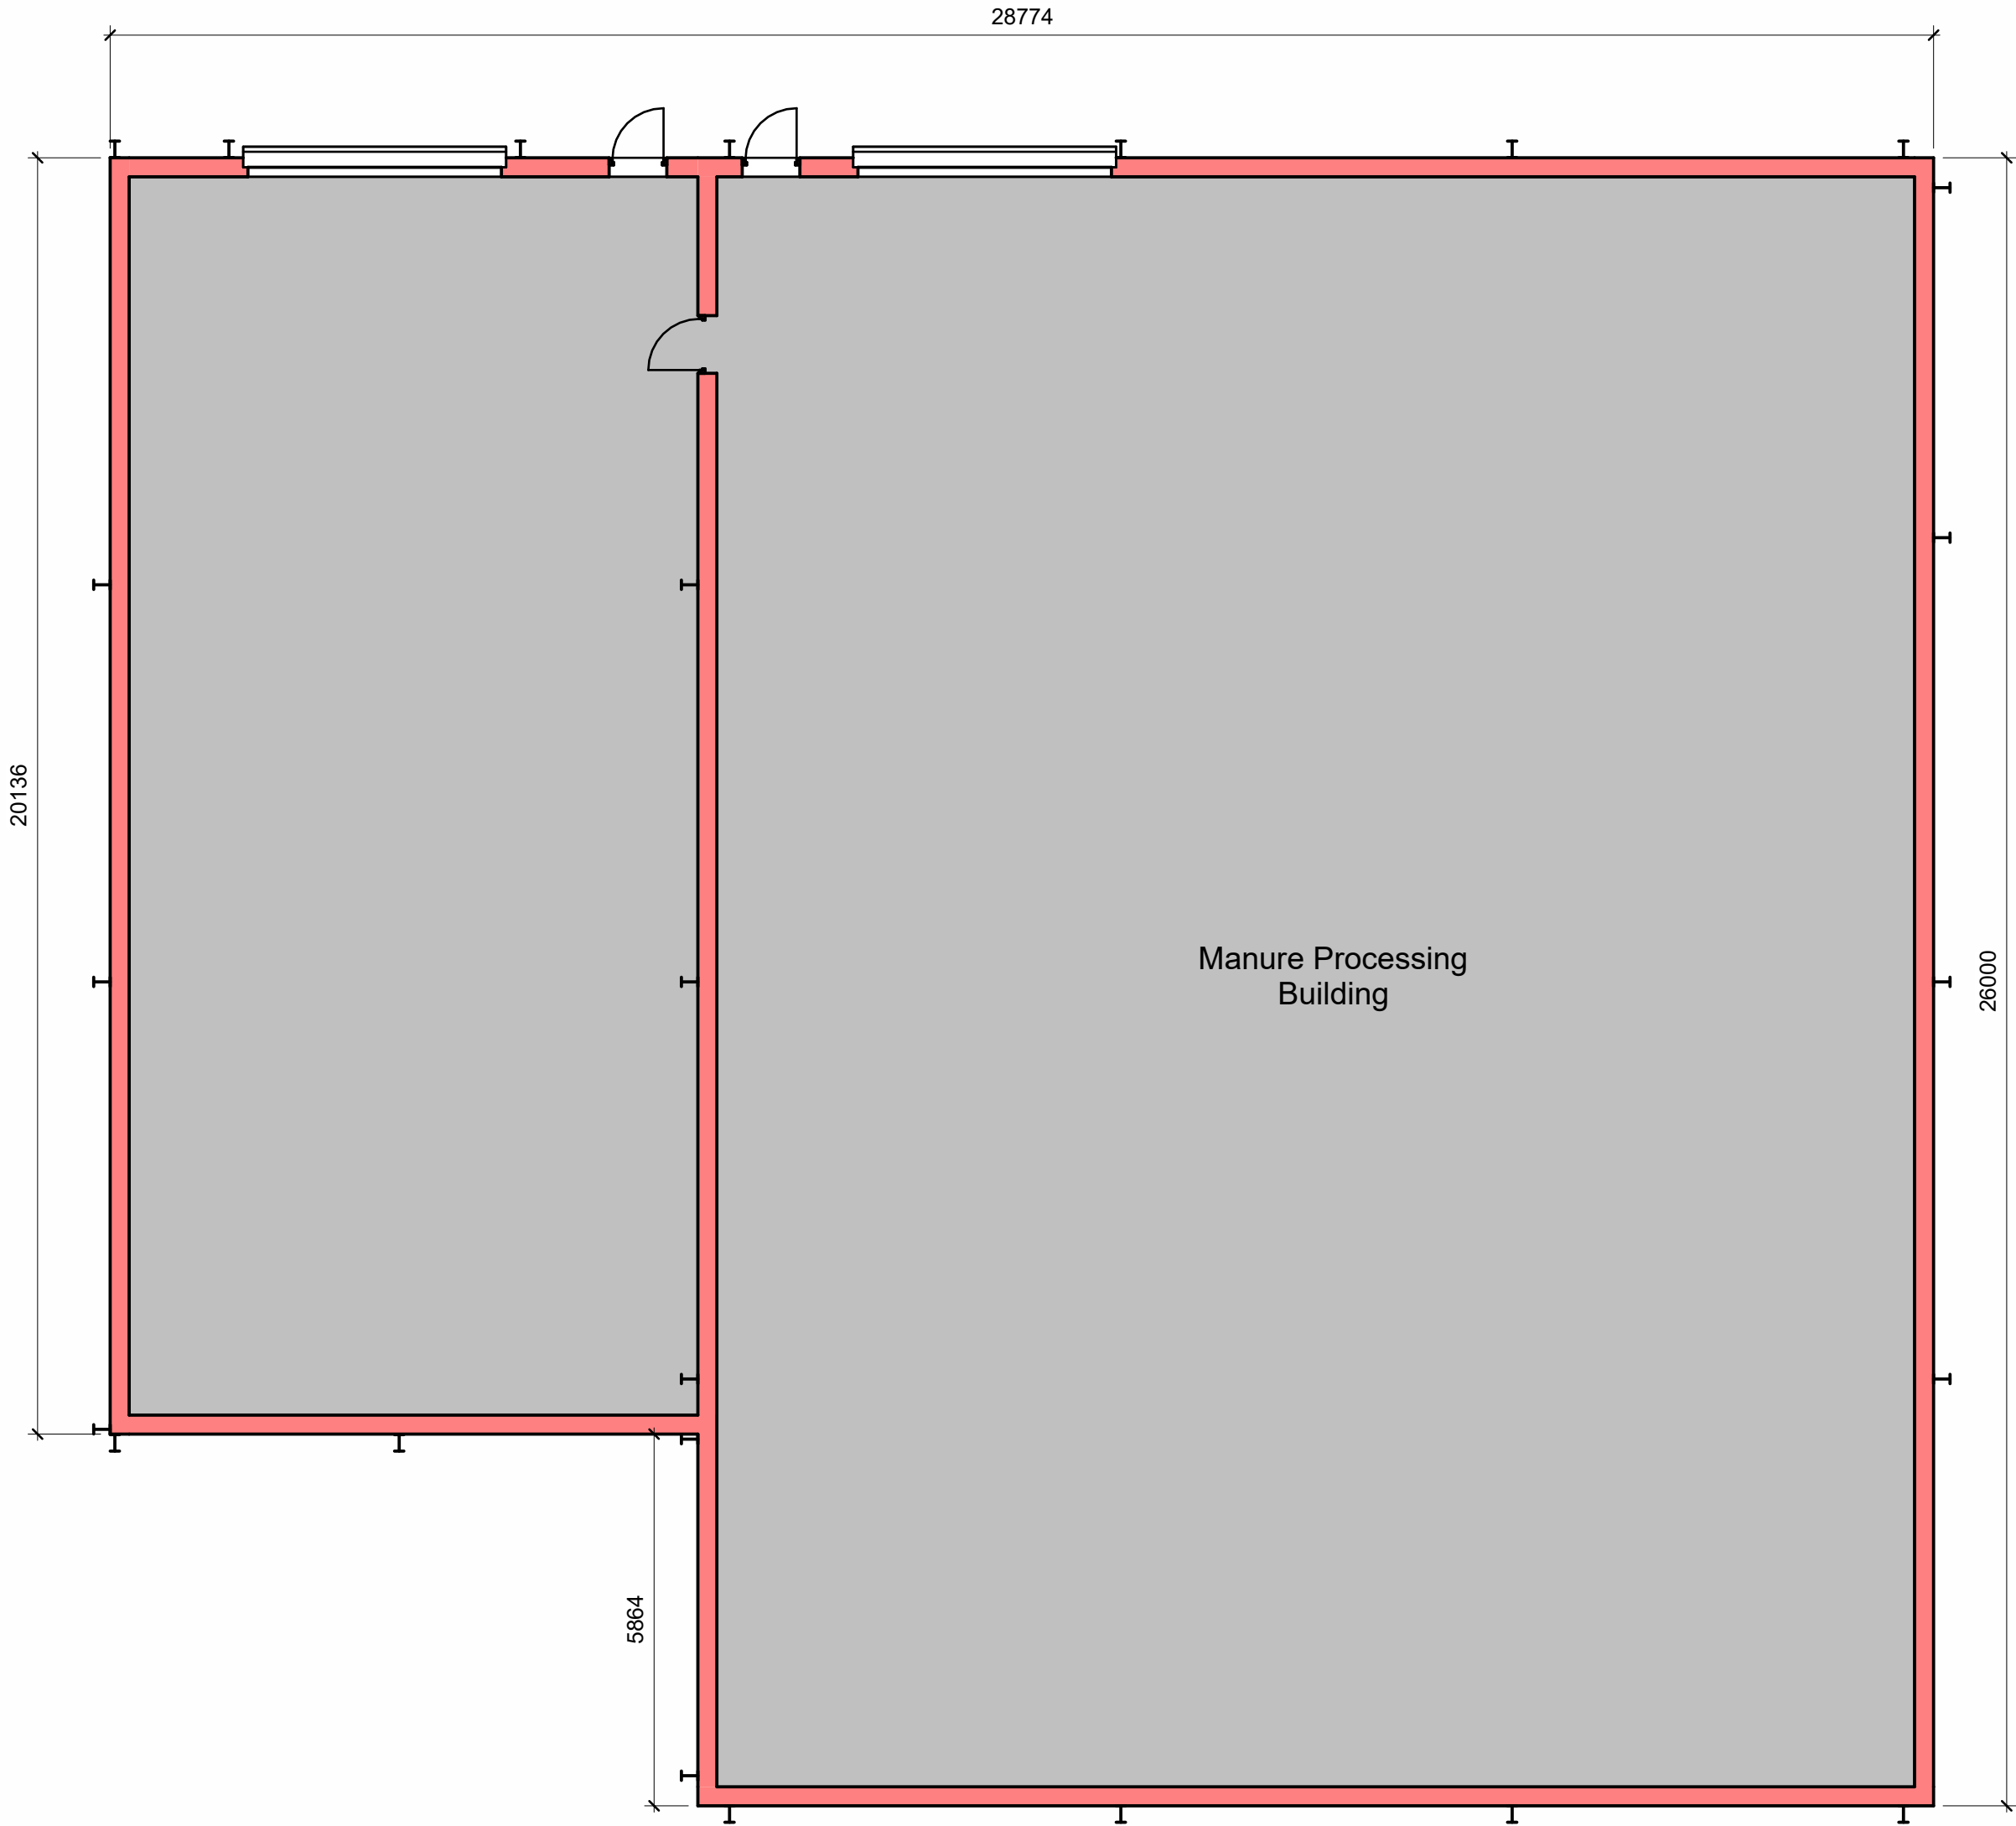

Ground Floor Plan
1 : 100



Roof Plan
1 : 100

ISSUED FOR PLANNING ONLY

Legend / Notes

0m

2m

4m

6m

8m

10m

VISUAL SCALE 1:100 @ A1

D	21/05/25	Submitted for Planning	ASB	JC
C	19/05/25	Submitted for Planning	ASB	JC
B	01/05/25	Submitted for Planning	ASB	JC
A	08/08/24	Submitted for Planning	ASB	JC
Rev	Date	Description	DR	CH
Status			Suitability	
Submitted for Planning				



Contractor(s)



Project

ASHTON KEYNES AD Plant

Drawing Title

Manure Processing Building - Plans as Proposed

Designed	J. Collins	Signed	Date	21/05/25
Drawn	A. Bruce	Signed	Date	21/05/25
Checked	L. Beaton	Signed	Date	21/05/25
Approved	J. Collins	Signed	Date	21/05/25
Scale(s)	1 : 100 @A1			
Alternative Reference			ELR & Mileage	
Drawing Number			Sheet	of
29419			Revision	
F104			D	

Sheet Size A1 594 x 841