



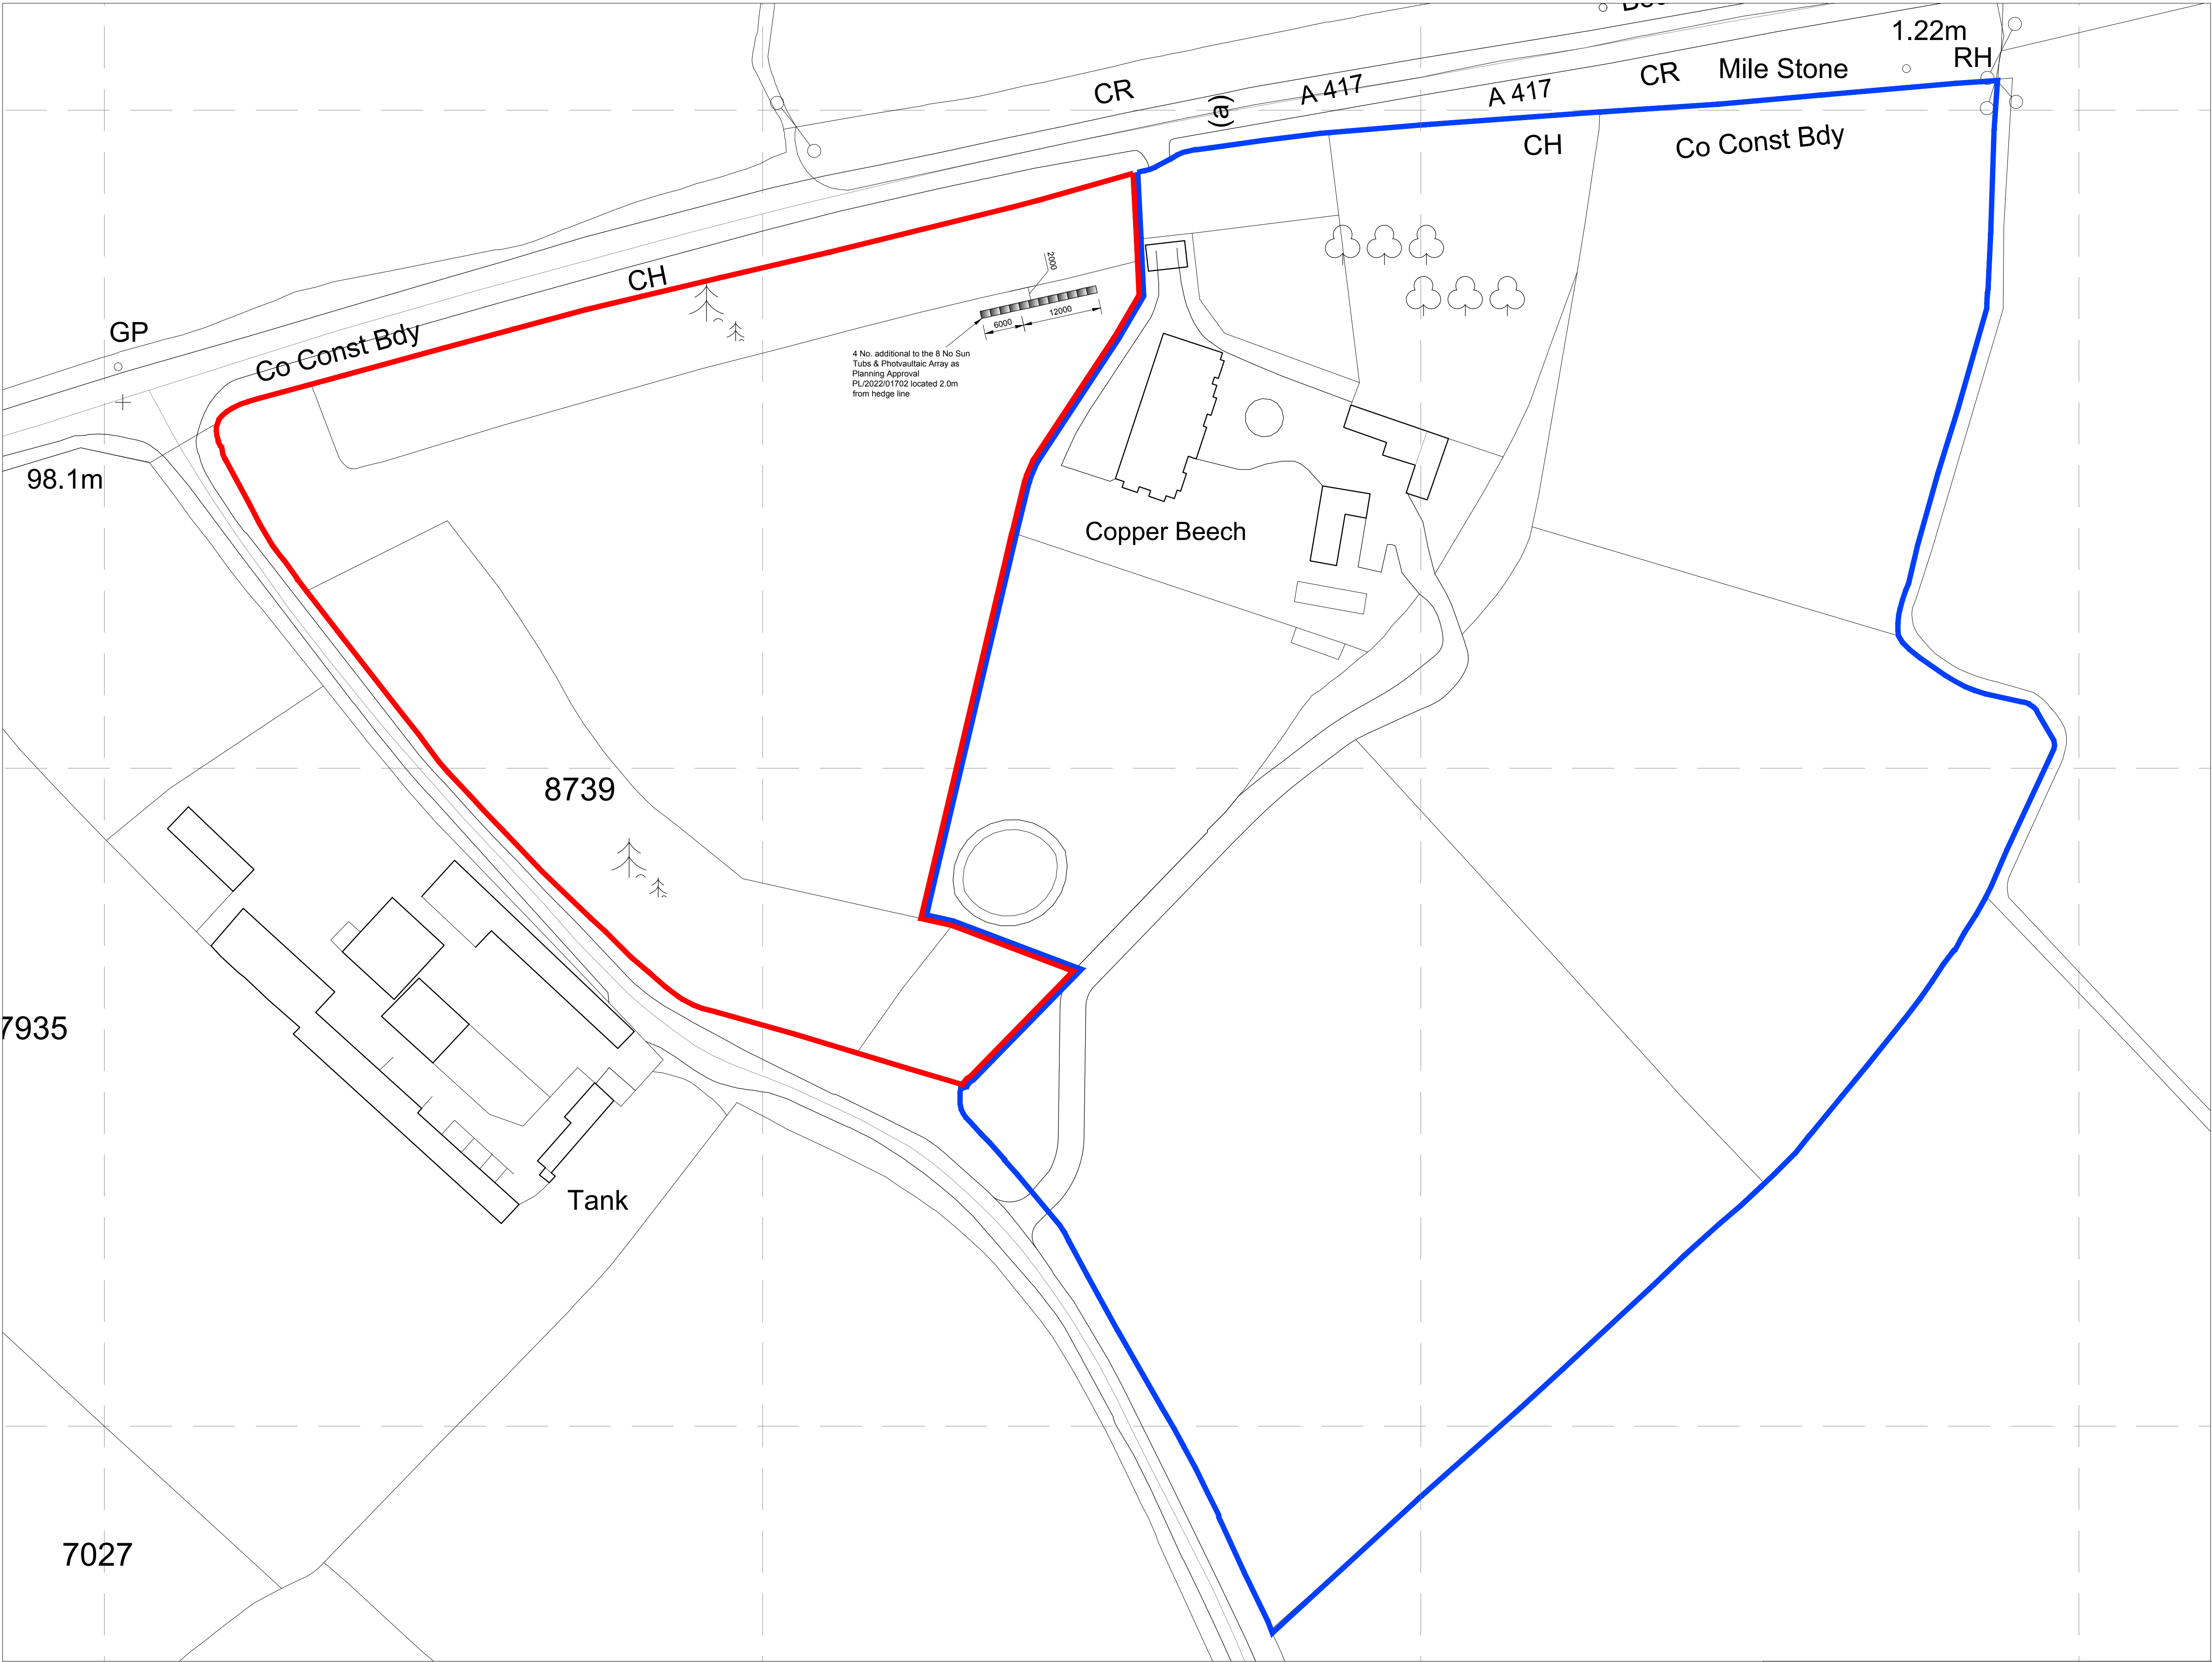

Christopher Stanley

ARCHITECTURE & PLANNING

Christopher Stanley
Watermoor Point, Watermoor Road,
Cirencester, Gloucestershire, GL7 1LF
T : 01285 706560
E : hello@christopher-stanley.co.uk
W: www.christopher-stanley.co.uk

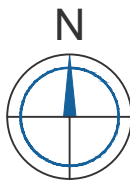

Revision Schedule			
Rev	Description	Date	By
PL0	Issued for Planning Approval	23/10/25	AT

PLANNING

Client
MR & MRS A GARRARD

Project
COPPER BEECH
MARSTON HILL
MEYSEY HAMPTON
GL7 5LH


Drawing Description
SITE PLAN
AS PROPOSED

Scale AS SHOWN	Sheet Size A1	Date OCT 2025
-------------------	------------------	------------------

Drawn by AT	Checked by NCR
----------------	-------------------

Project No CS-24009	Drawing No 22	Revision PL0
------------------------	------------------	-----------------

This drawing should not be scaled. Any discrepancies should be notified to Christopher Stanley Architecture & Planning Ltd. If this drawing is issued as digital data for the titled project, use this data for reference purposes only to assist in co-ordinating work. Christopher Stanley Architecture & Planning Ltd take no responsibility for its accuracy. This drawing is copyright of Christopher Stanley Architecture & Planning Ltd and may not be copied or reproduced without permission.

 

Site Plan - As Proposed - 1:500