




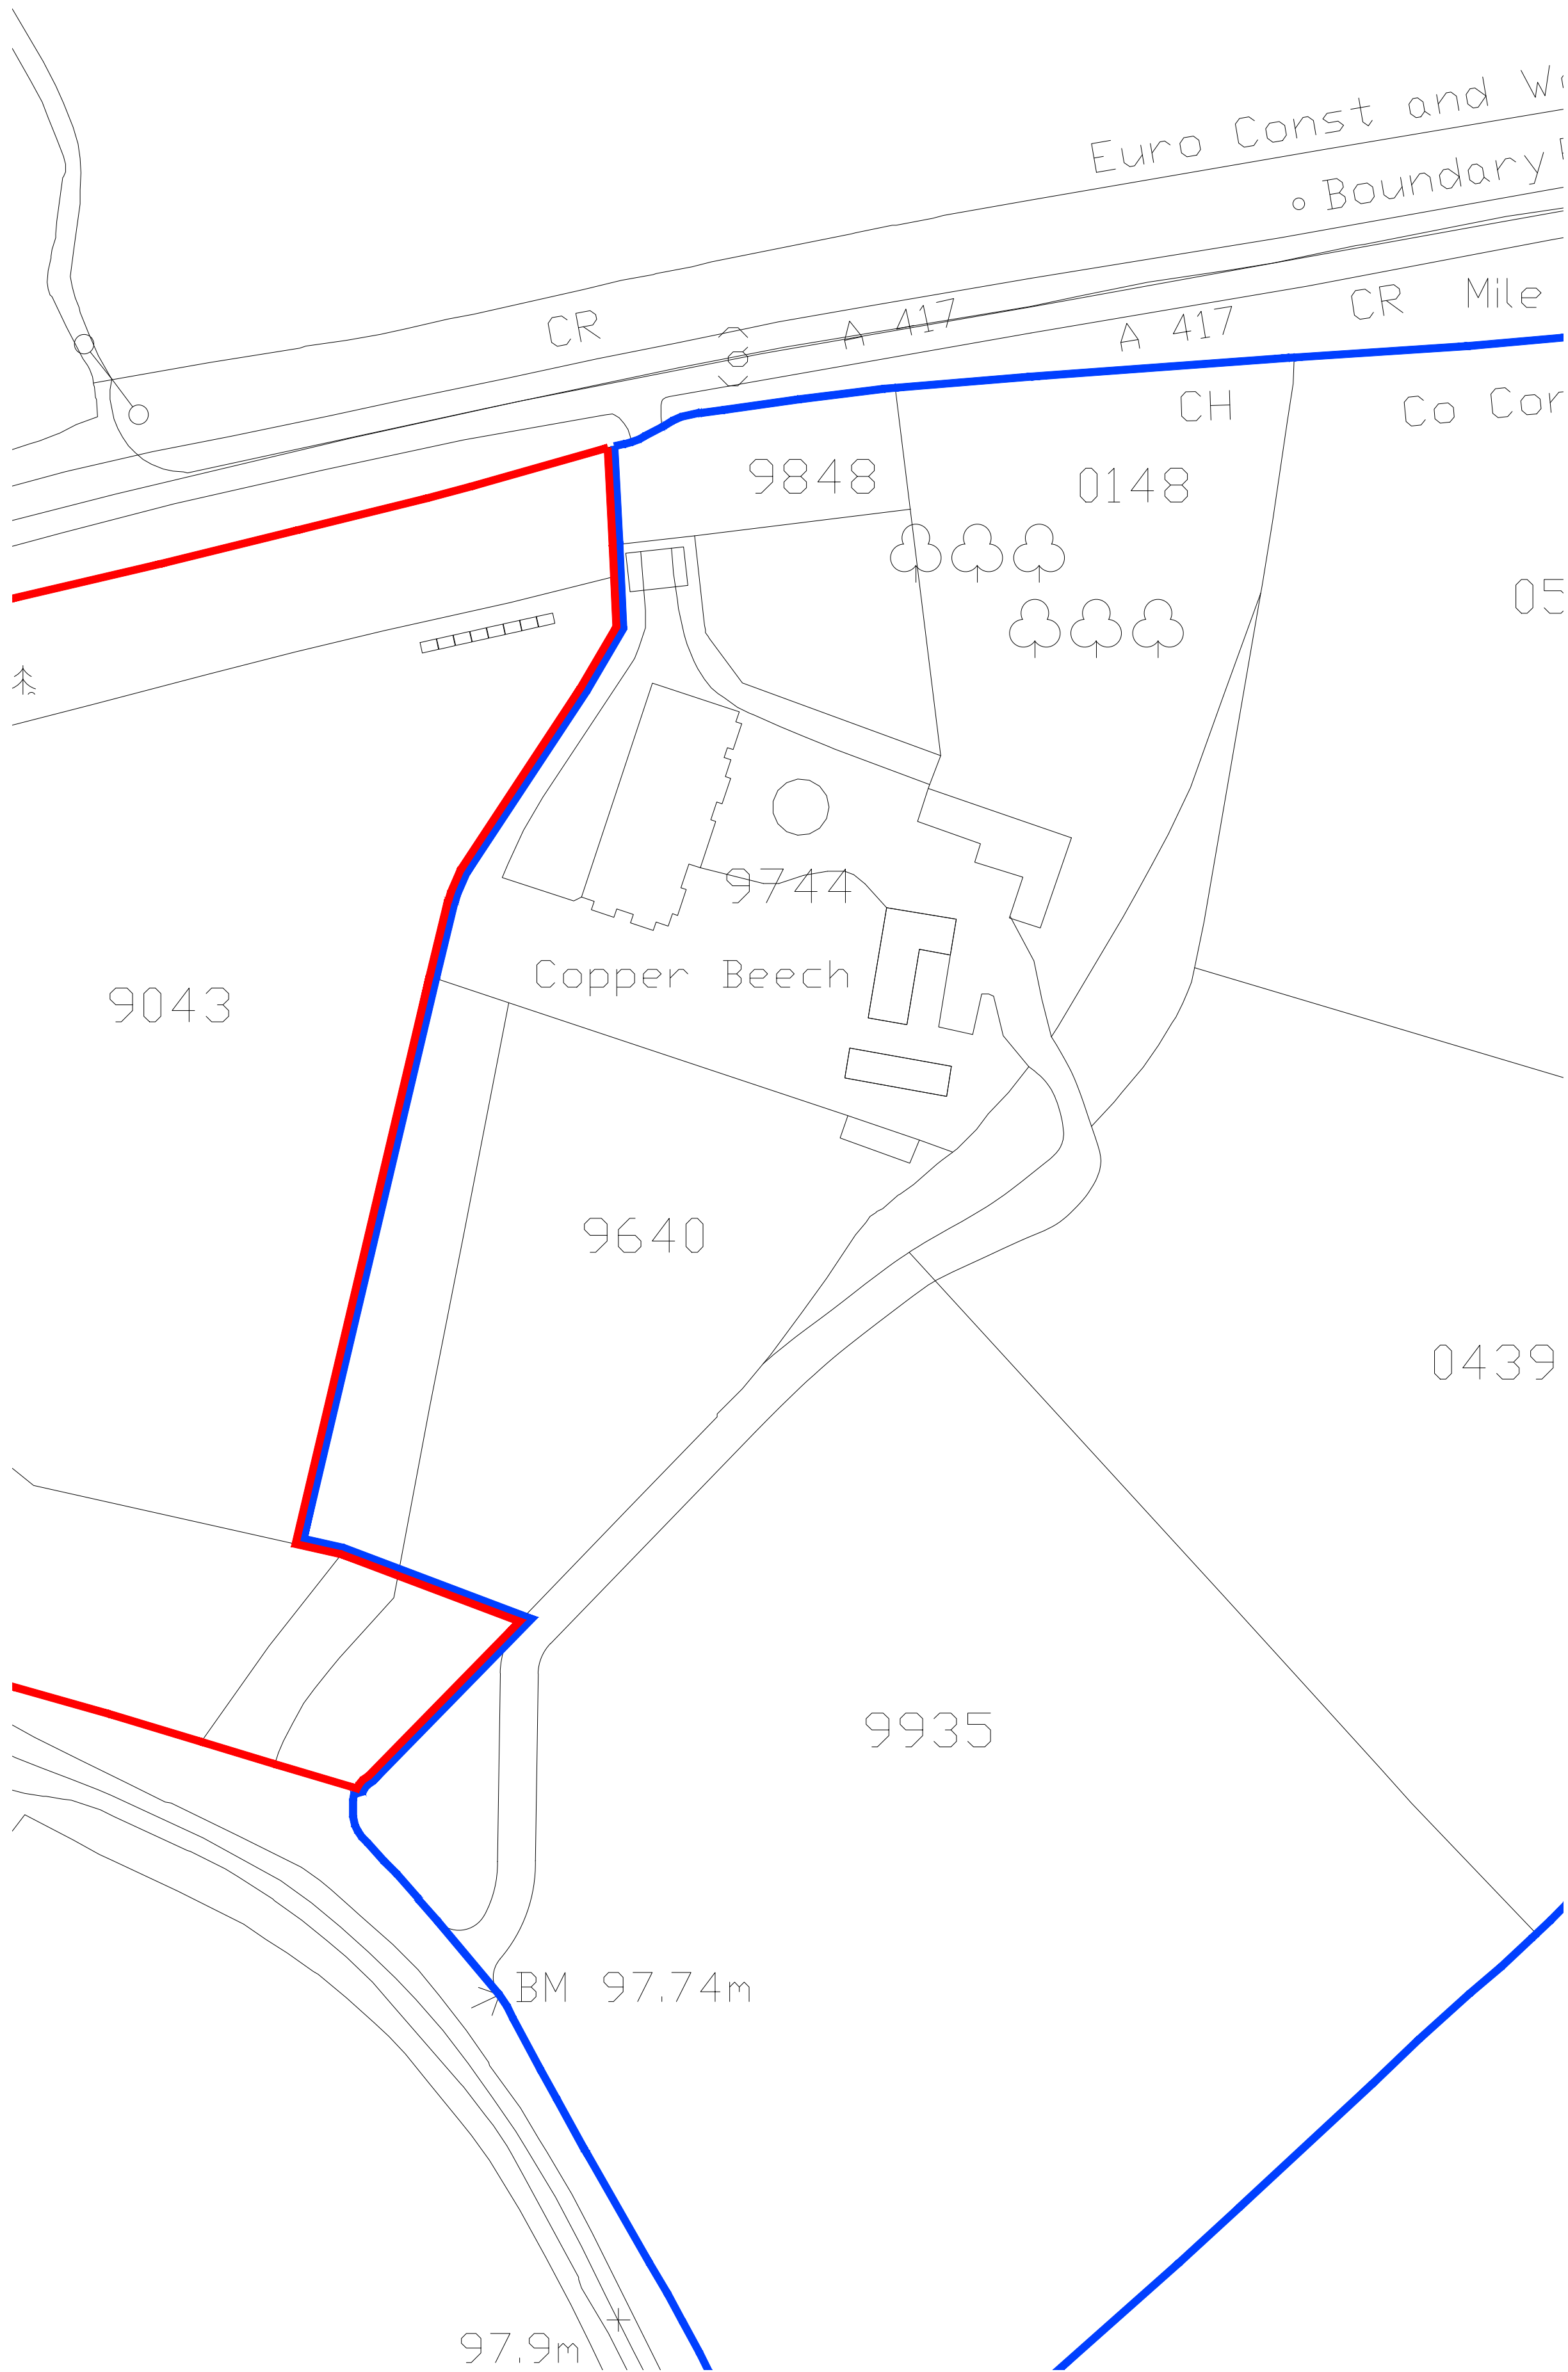

Site Plan as Existing - 1:500

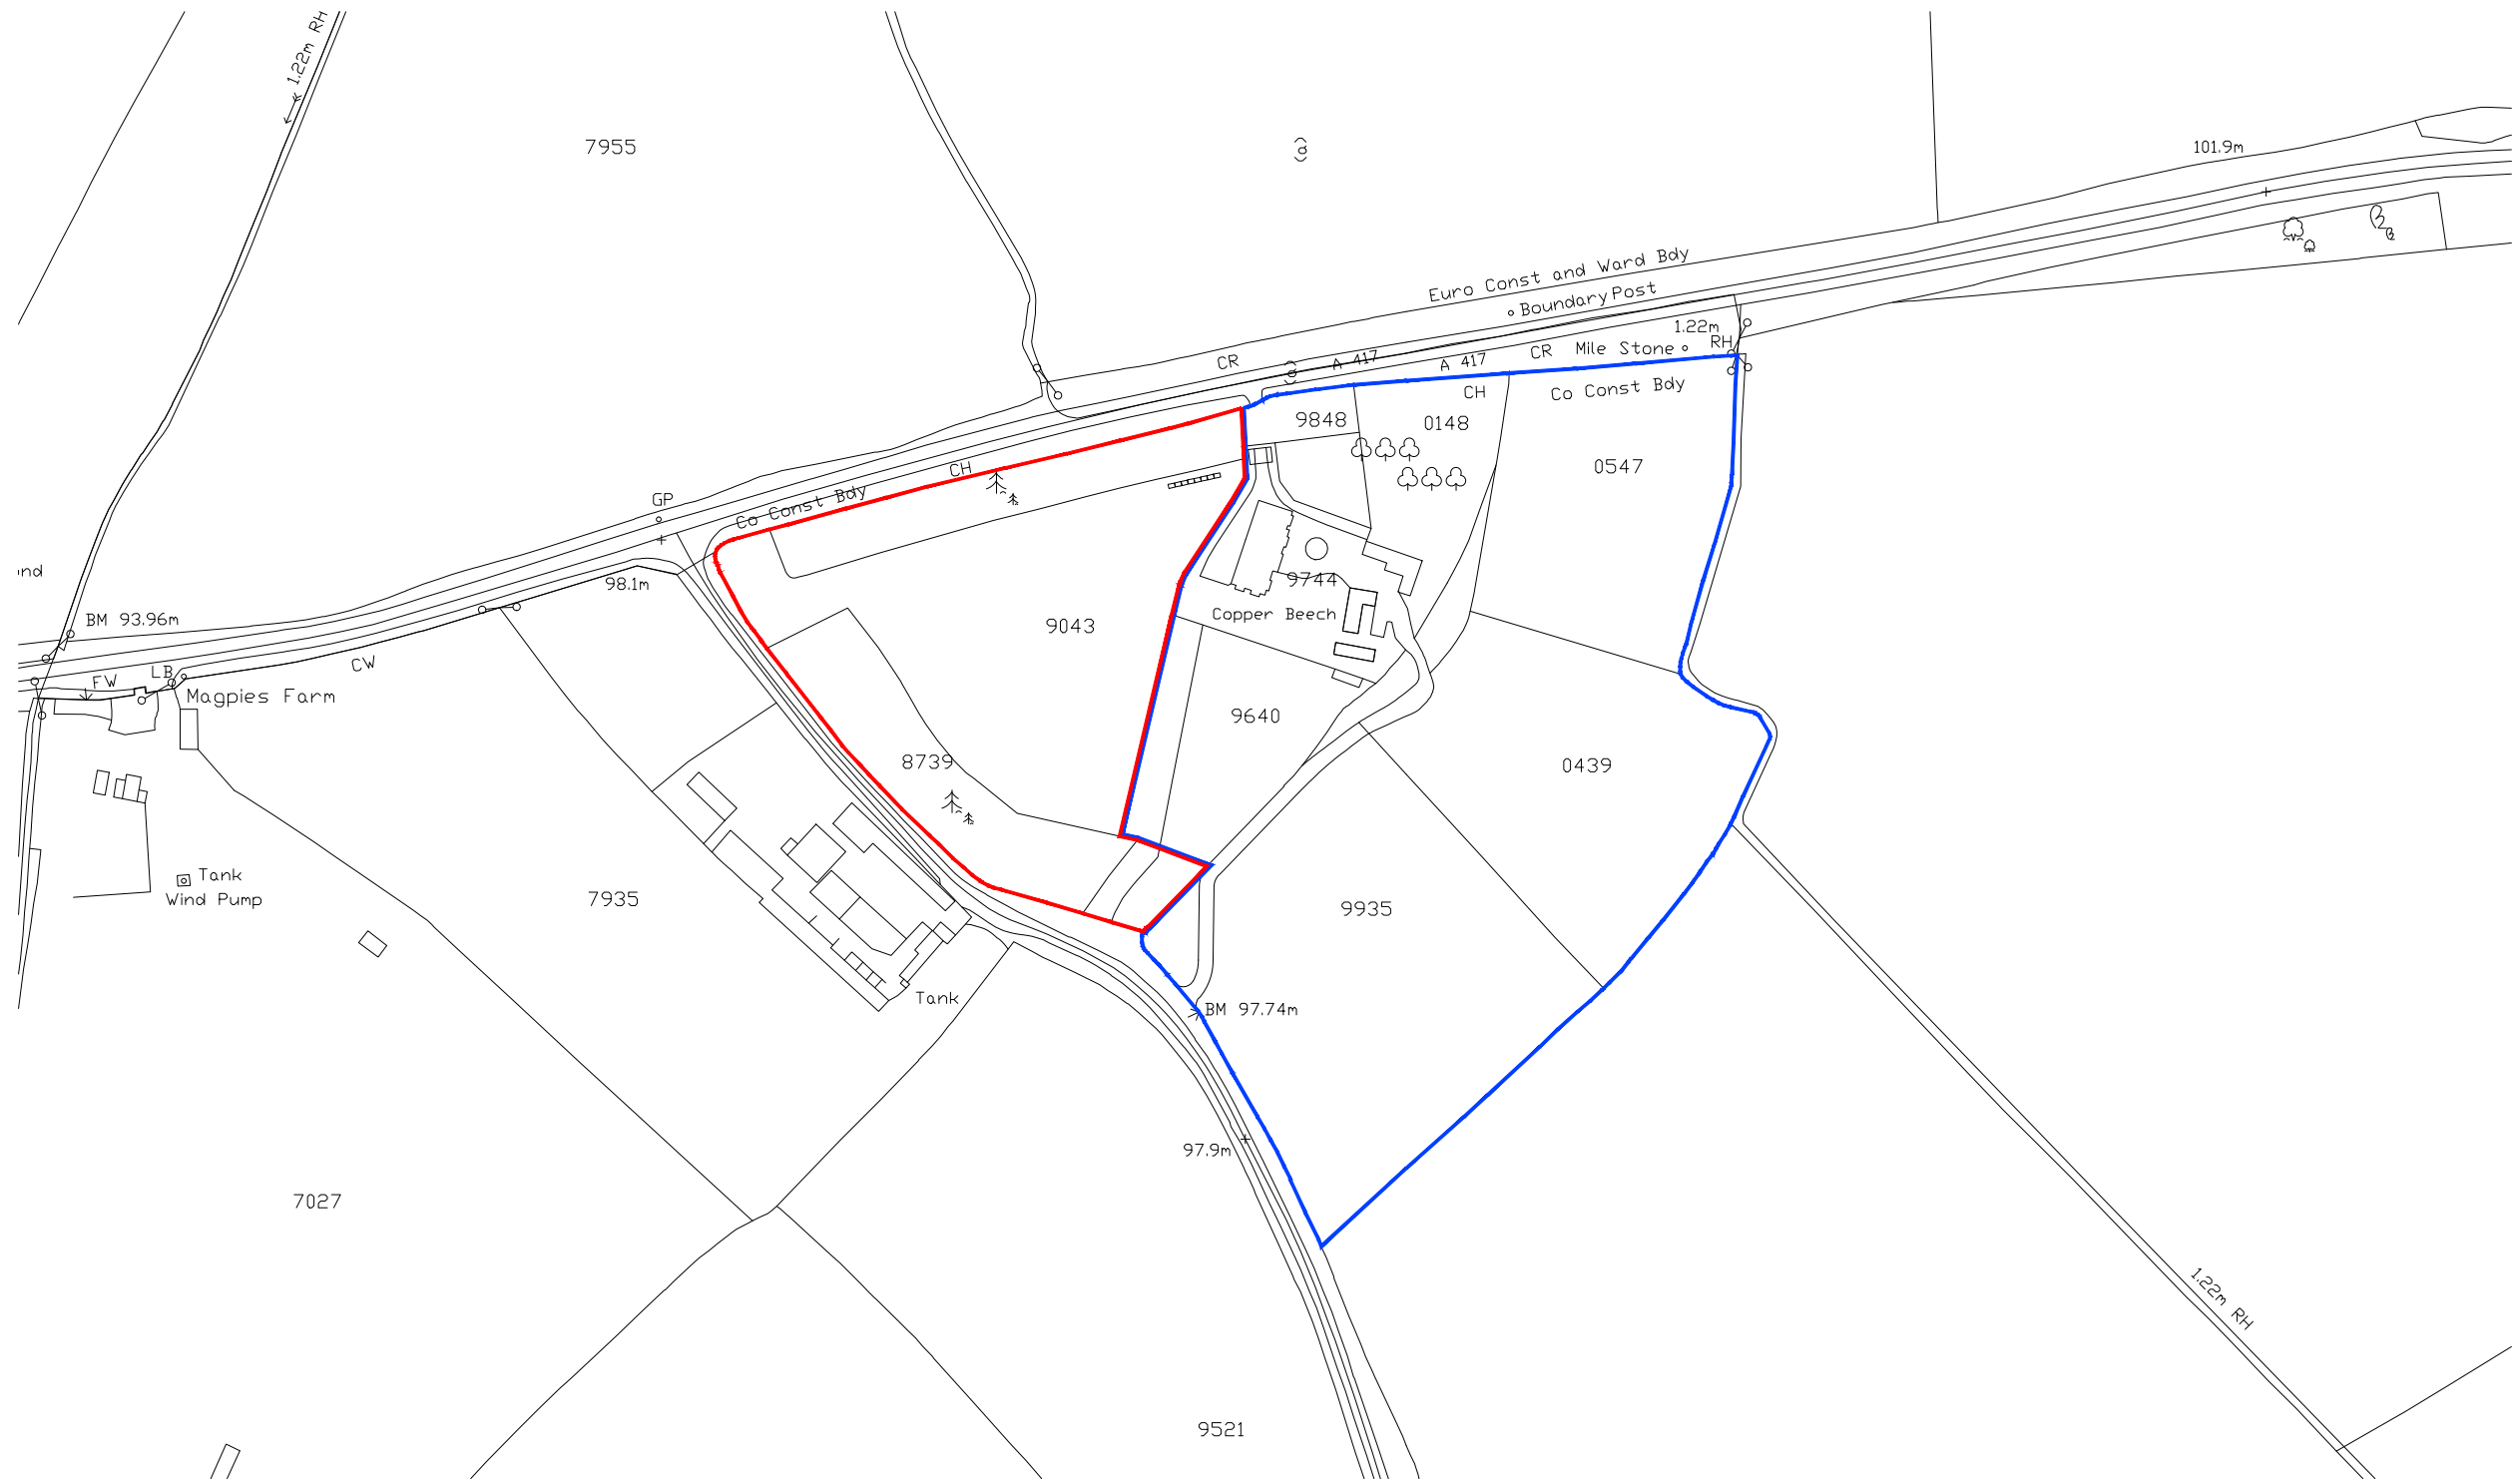

Site Location Plan - 1:1250

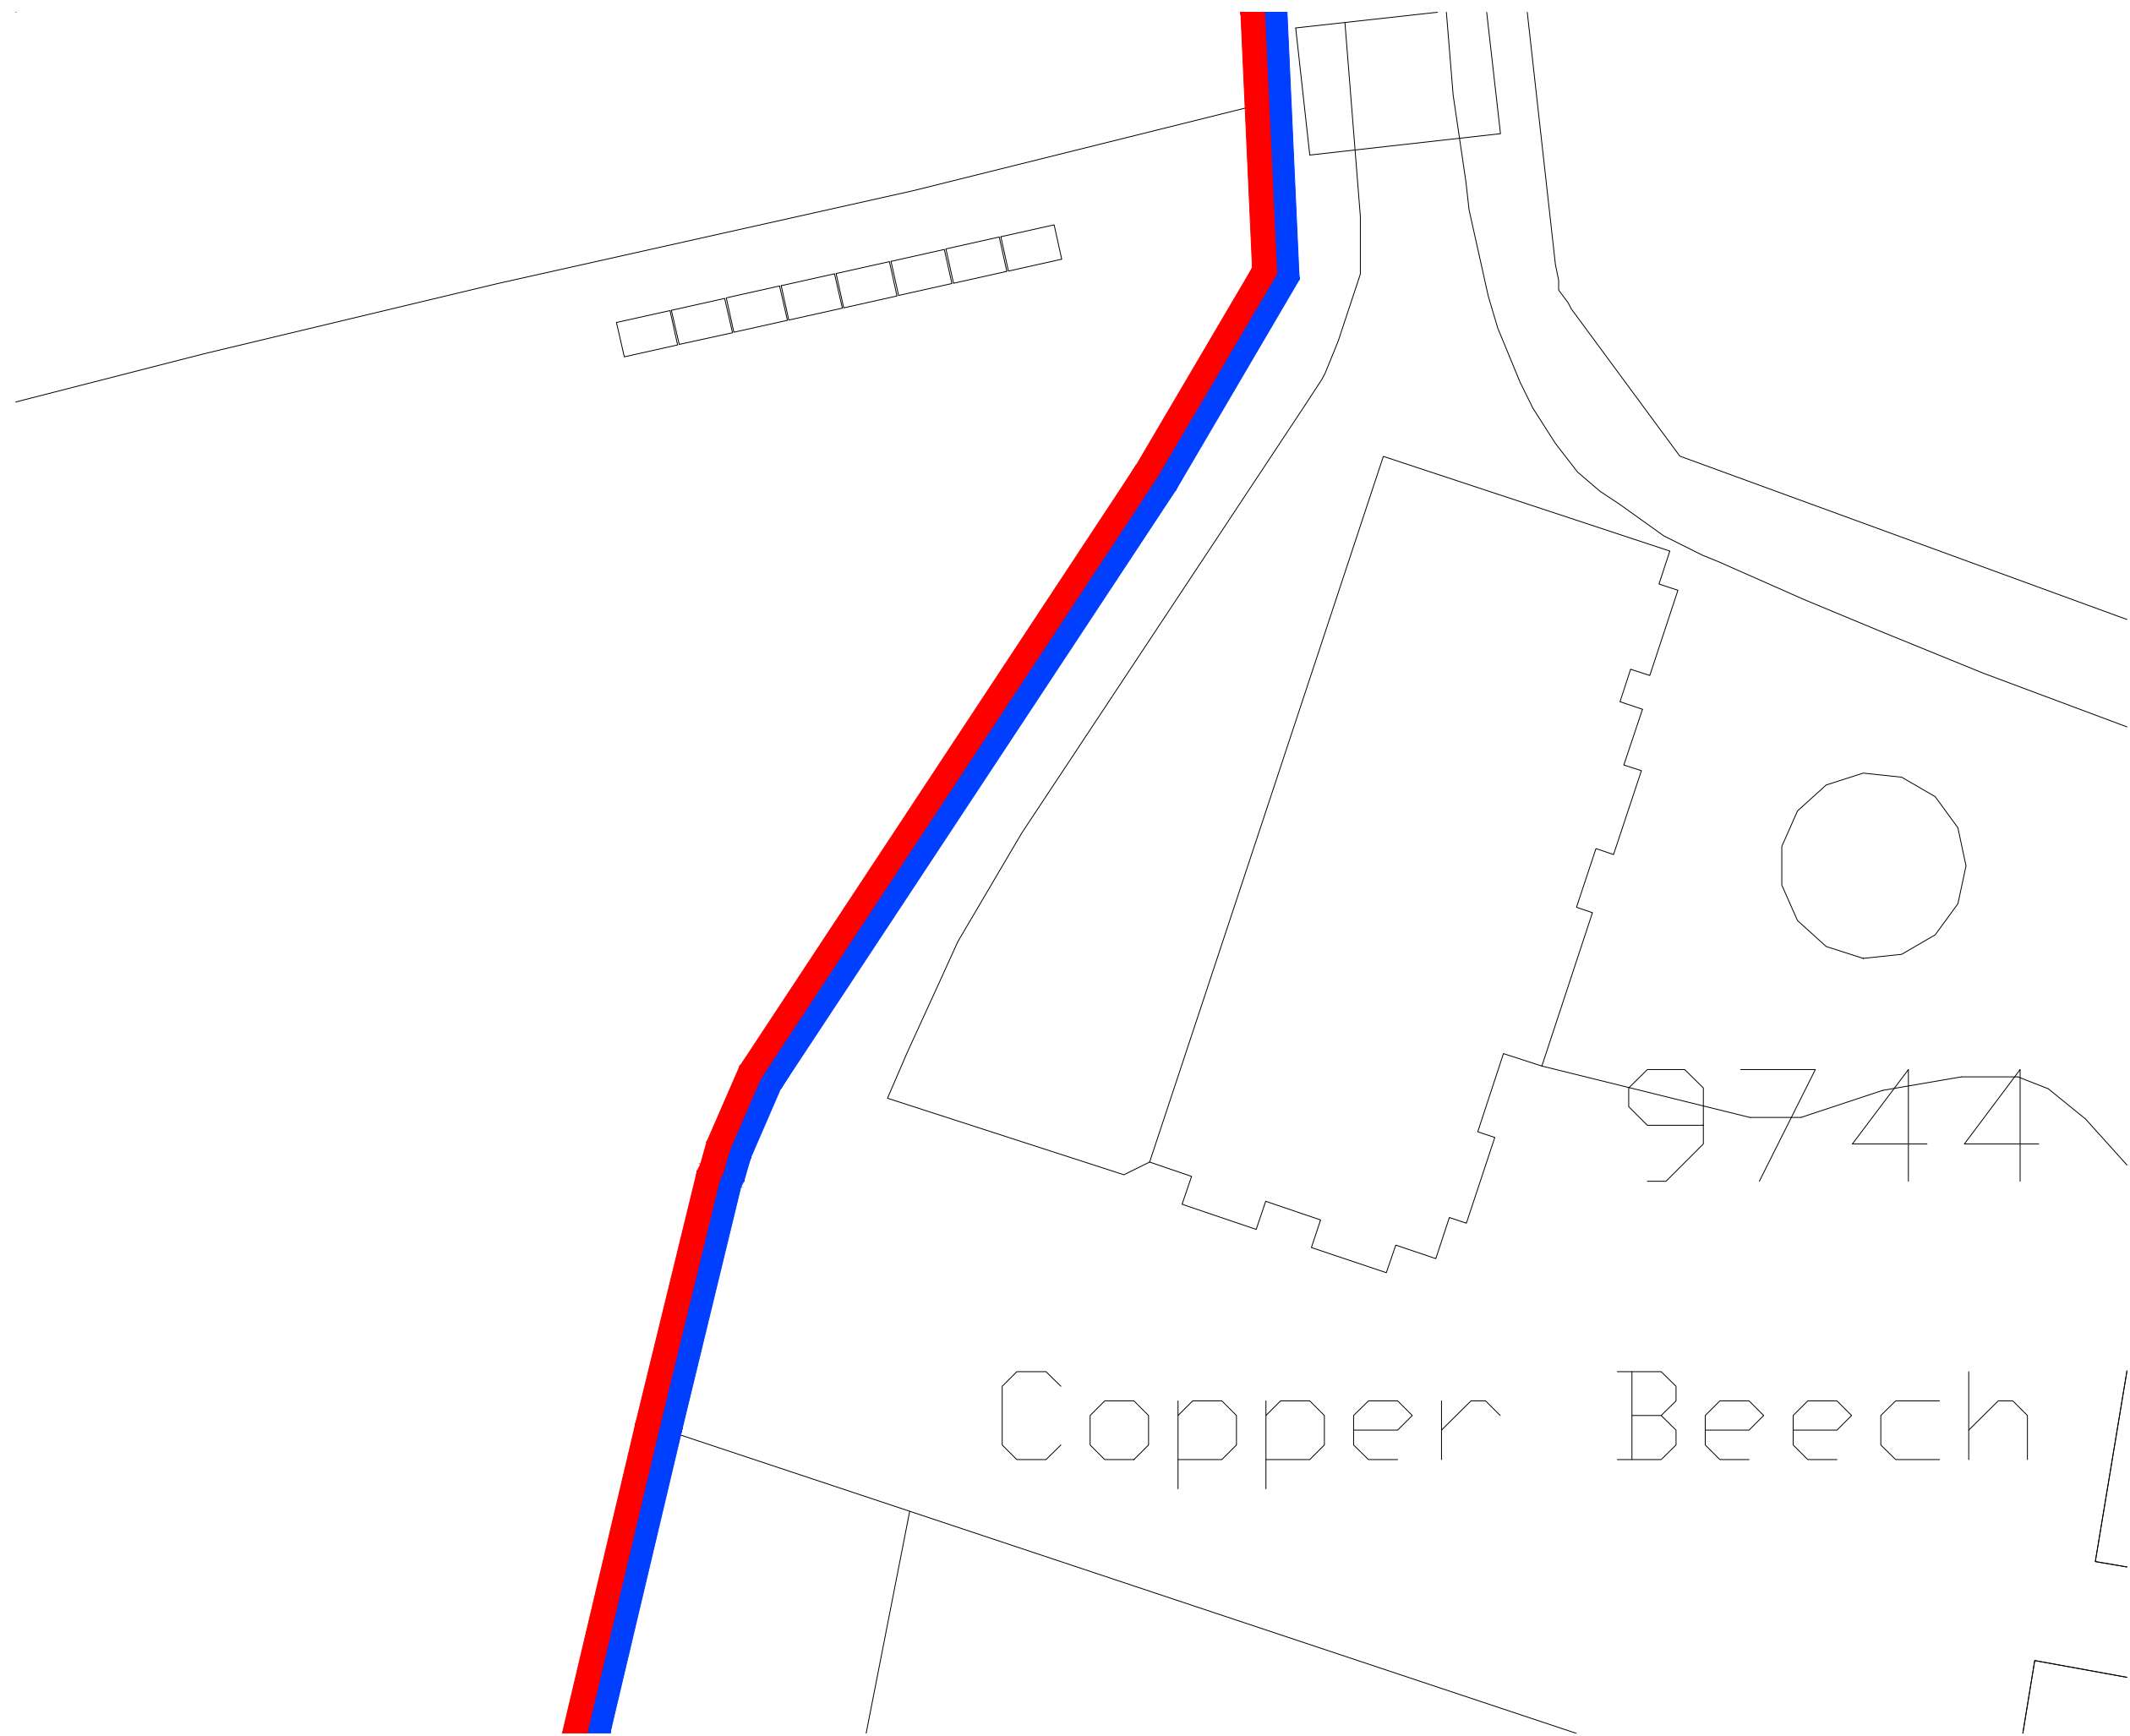

Site Plan as Existing - 1:200

Christopher Stanley

ARCHITECTURE & PLANNING

Christopher Stanley  
Watermoor Point, Watermoor Road,  
Cirencester, Gloucestershire, GL7 1LF  
T : 01285 706560  
E : hello@christopher-stanley.co.uk  
W: www.christopher-stanley.co.uk



| Revision Schedule |                               |          |    |
|-------------------|-------------------------------|----------|----|
| Rev               | Description                   | Date     | By |
| PL0               | Issued for Planning/Approved. | 23/10/25 | AT |

PLANNING

Client  
MR & MRS A GARRARD

Project  
COPPER BEECH  
MARSTON HILL  
MEYSEY HAMPTON  
GL7 5LH

Drawing Description  
LOCATION, ORDNANCE SURVEY  
SITE PLANS  
AS EXISTING

|                   |                  |                |
|-------------------|------------------|----------------|
| Scale<br>AS SHOWN | Sheet Size<br>A1 | Date<br>OCT 25 |
|-------------------|------------------|----------------|

|                |                   |
|----------------|-------------------|
| Drawn by<br>AT | Checked by<br>NCR |
|----------------|-------------------|

|                        |                  |                 |
|------------------------|------------------|-----------------|
| Project No<br>CS-24009 | Drawing No<br>21 | Revision<br>PL0 |
|------------------------|------------------|-----------------|

This drawing should not be scaled. Any discrepancies should be notified to Christopher Stanley Architecture & Planning Ltd. If this drawing is issued as digital data for the titled project, use this data for reference purposes only to assist in co-ordinating work. Christopher Stanley Architecture & Planning Ltd take no responsibility for its accuracy. This drawing is copyright of Christopher Stanley Architecture & Planning Ltd and may not be copied or reproduced without permission.