


Camblez

Startley

Marshlands

Proposed
Outbuilding

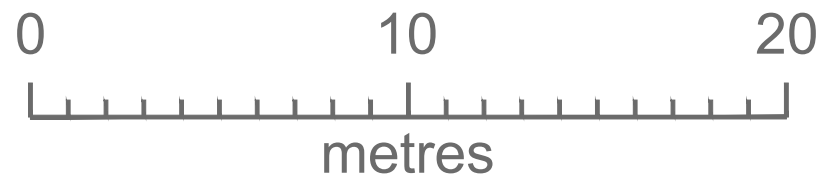

Revision	Details	Date	By
The Wilkinson Partnership			
Tel: 07836 506578		email: john@wilkinson-partnership.com	
Project:	Proposed Outbuilding Marshlands Startley, Chippenham SN15 5HG		
Title:	Site Plan - Proposed		
Date: 20/10/25	Drawn: jw	Checked:	
Scale: 1:200 @ A3	Drawing No: FIS/0491/14	Revision:	