




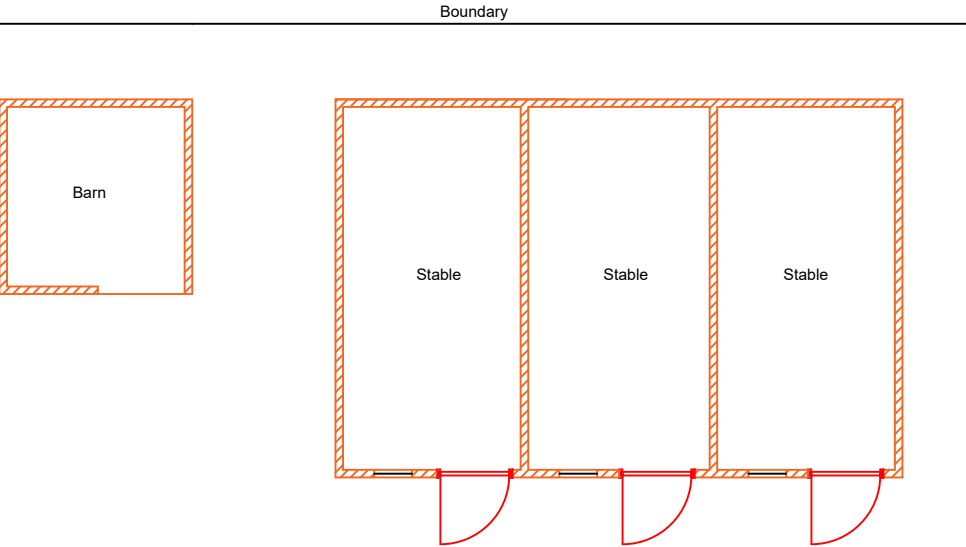

GROUND FLOOR PLAN - EXISTING

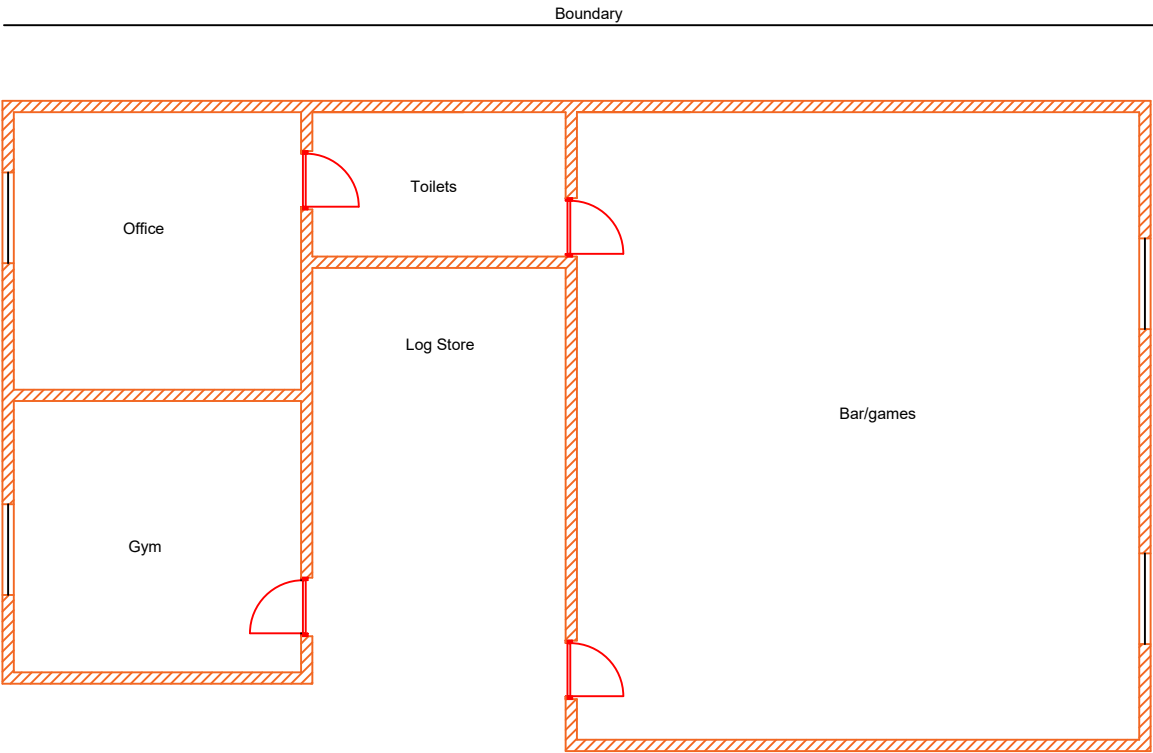

GROUND FLOOR PLAN - PROPOSED

 

- NOTES:
1. All dimensions in millimeters.
 2. Proposed gross internal area = 96sq.m

Revision	Details	Date	By
<i>The</i> Wilkinson <i>Partnership</i>			
Tel: 07836 506578		email: john@wilkinson-partnership.com	
Project: Proposed Outbuilding Marshlands Startley, Chippenham SN15 5HG			
Title: Floor Plans			
Date: 20/10/25		Drawn: jw	Checked:
Scale: 1:100@ A3		Drawing No: FIS/0491/11	Revision: