


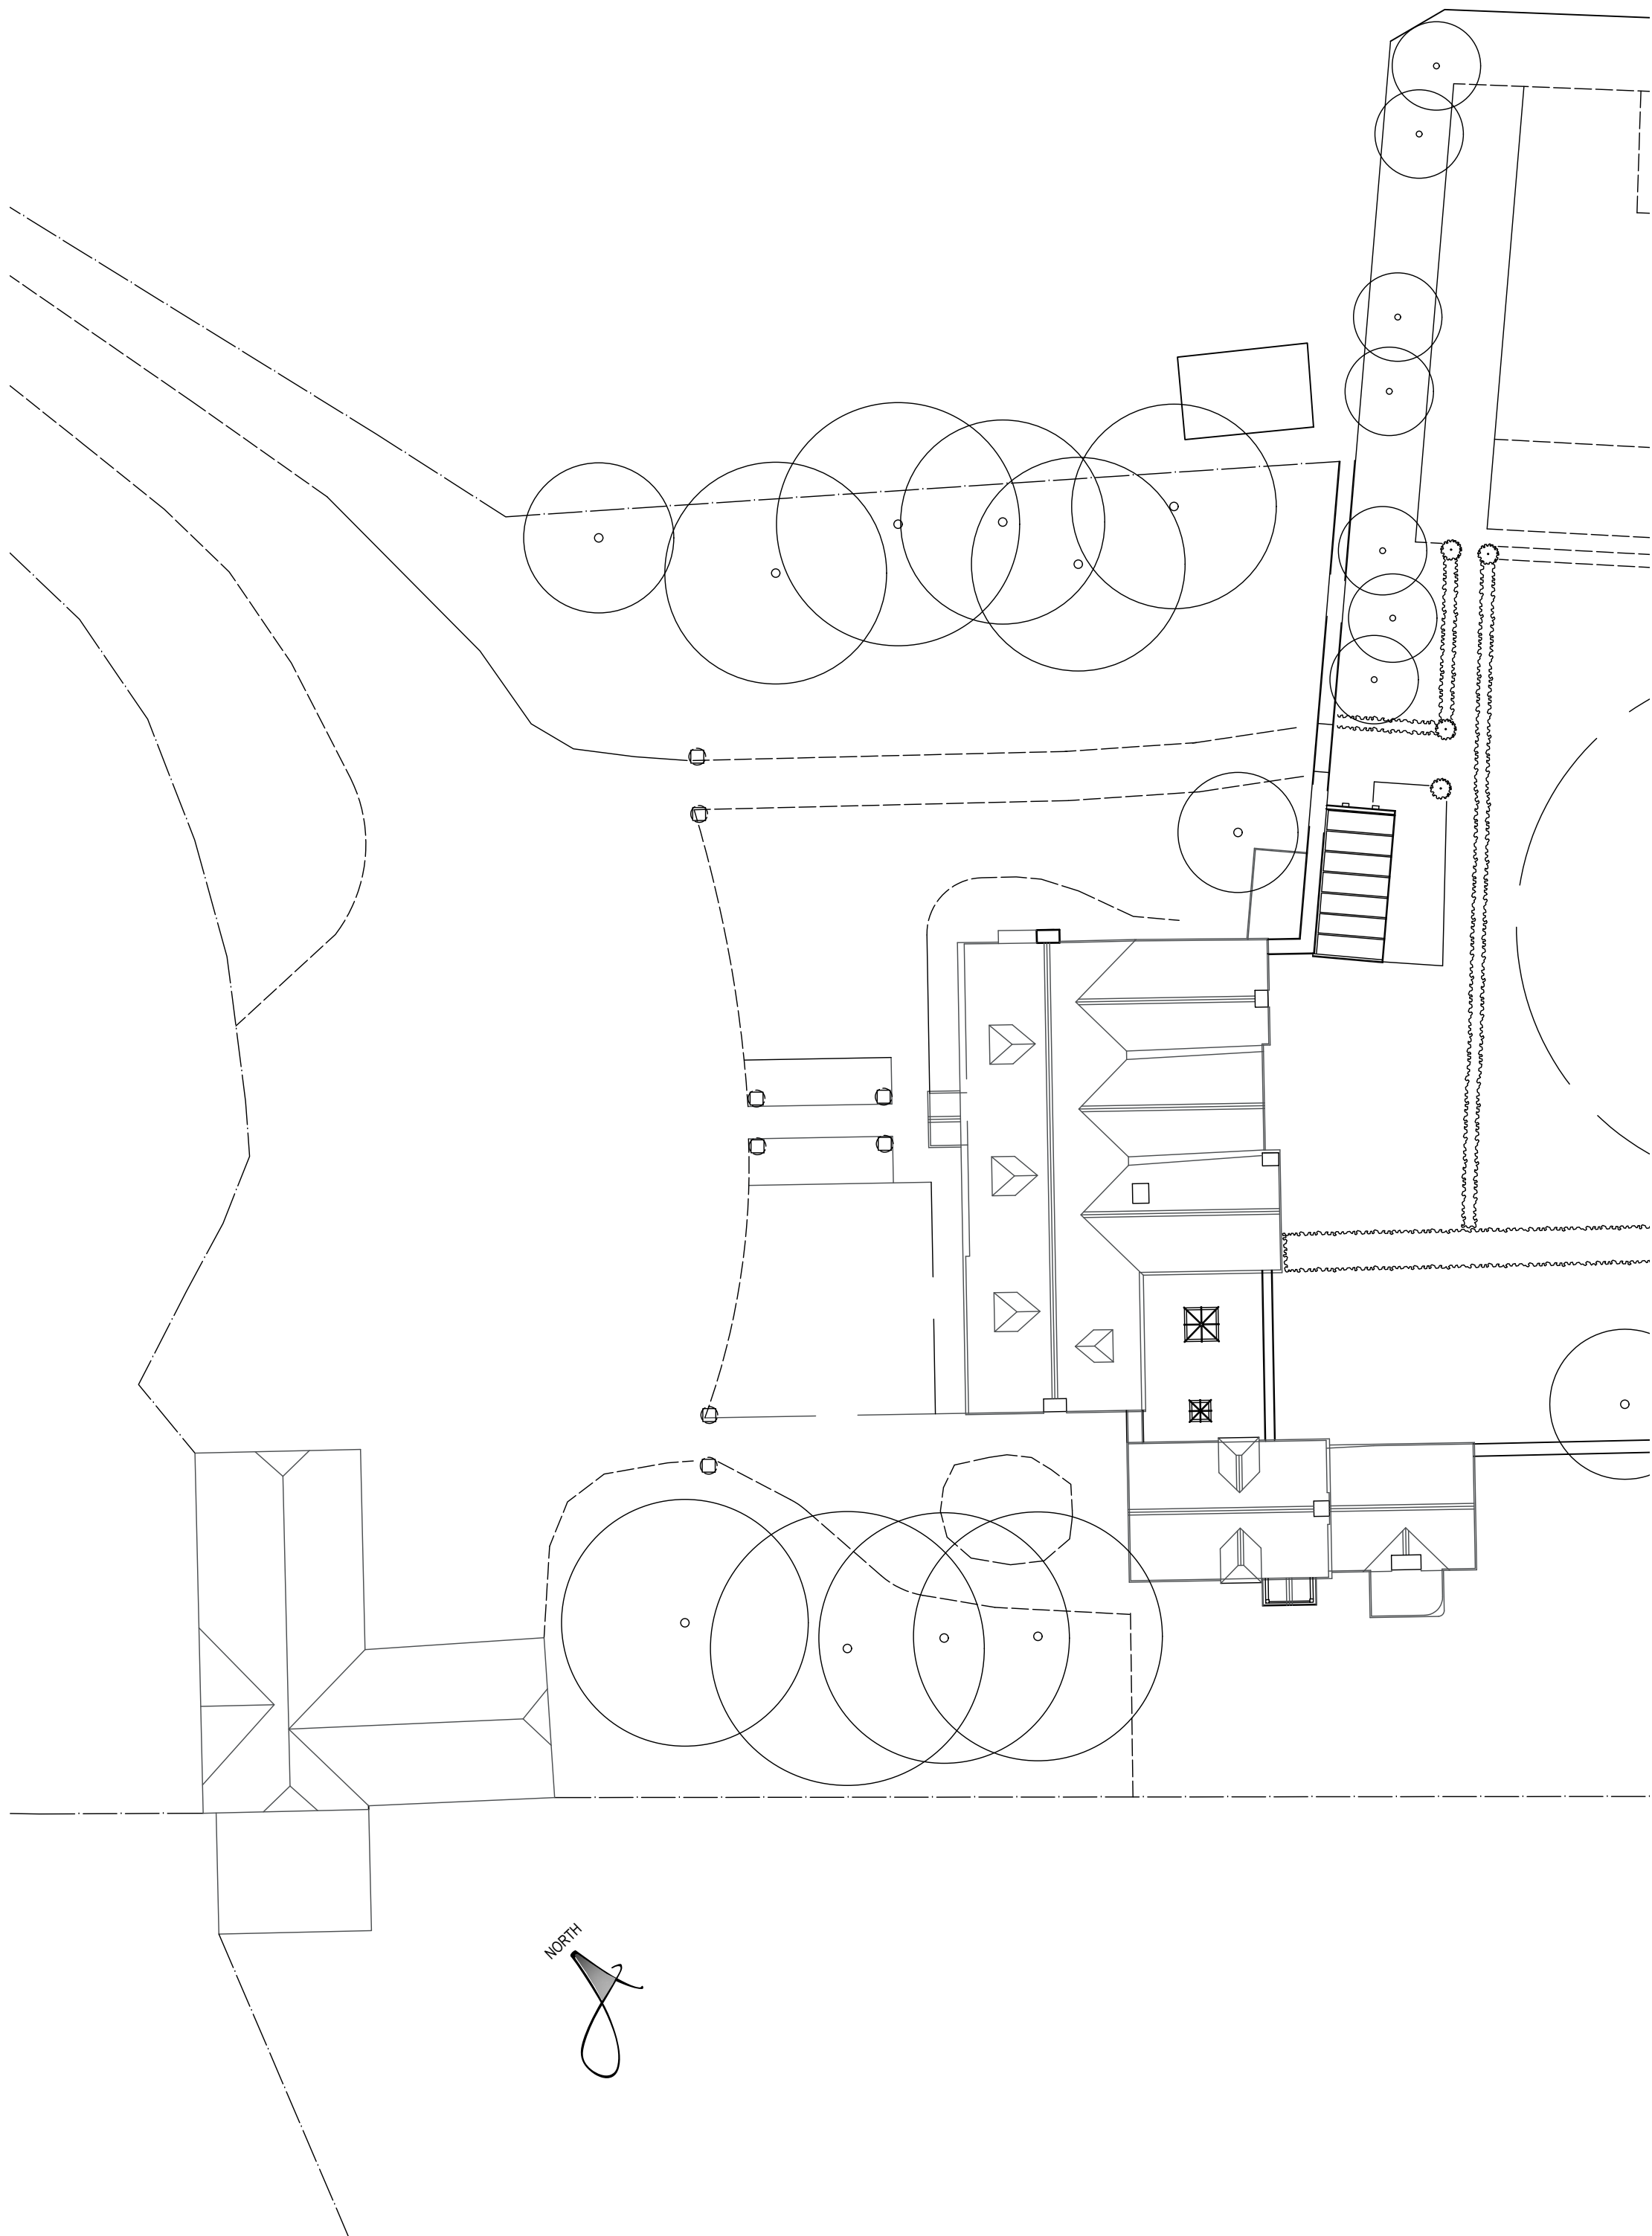
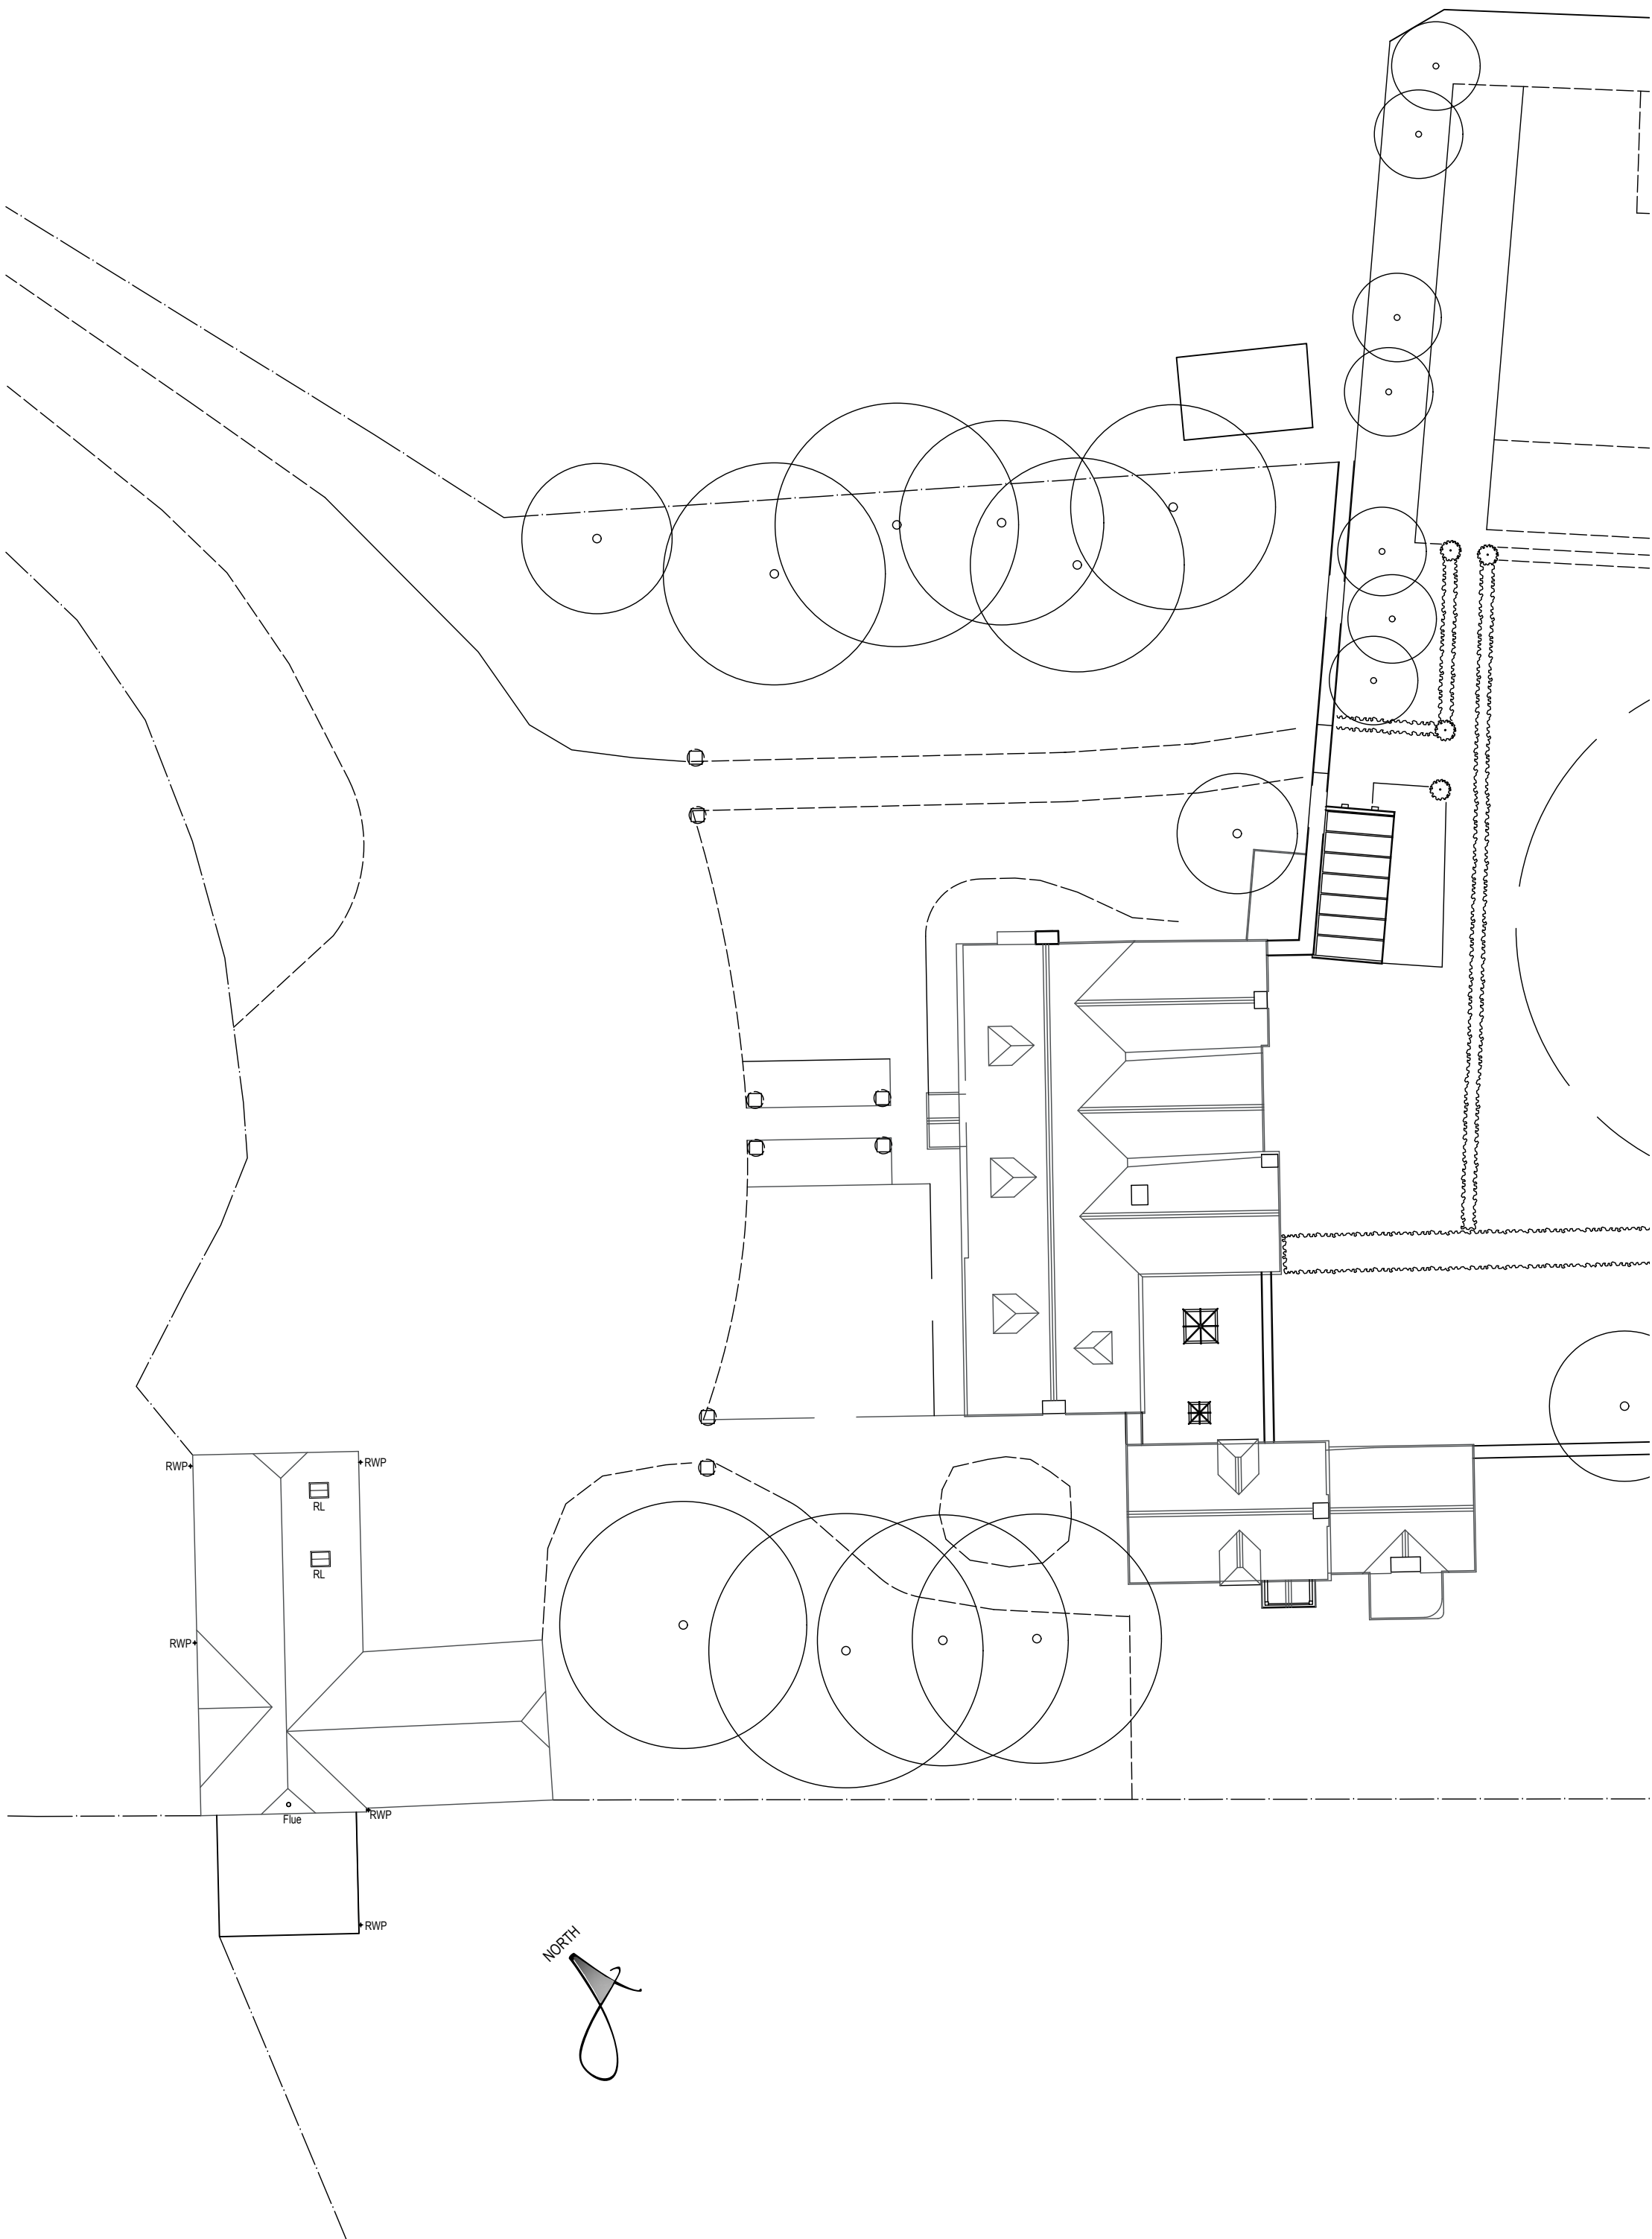


 

EXISTING SITE PLAN

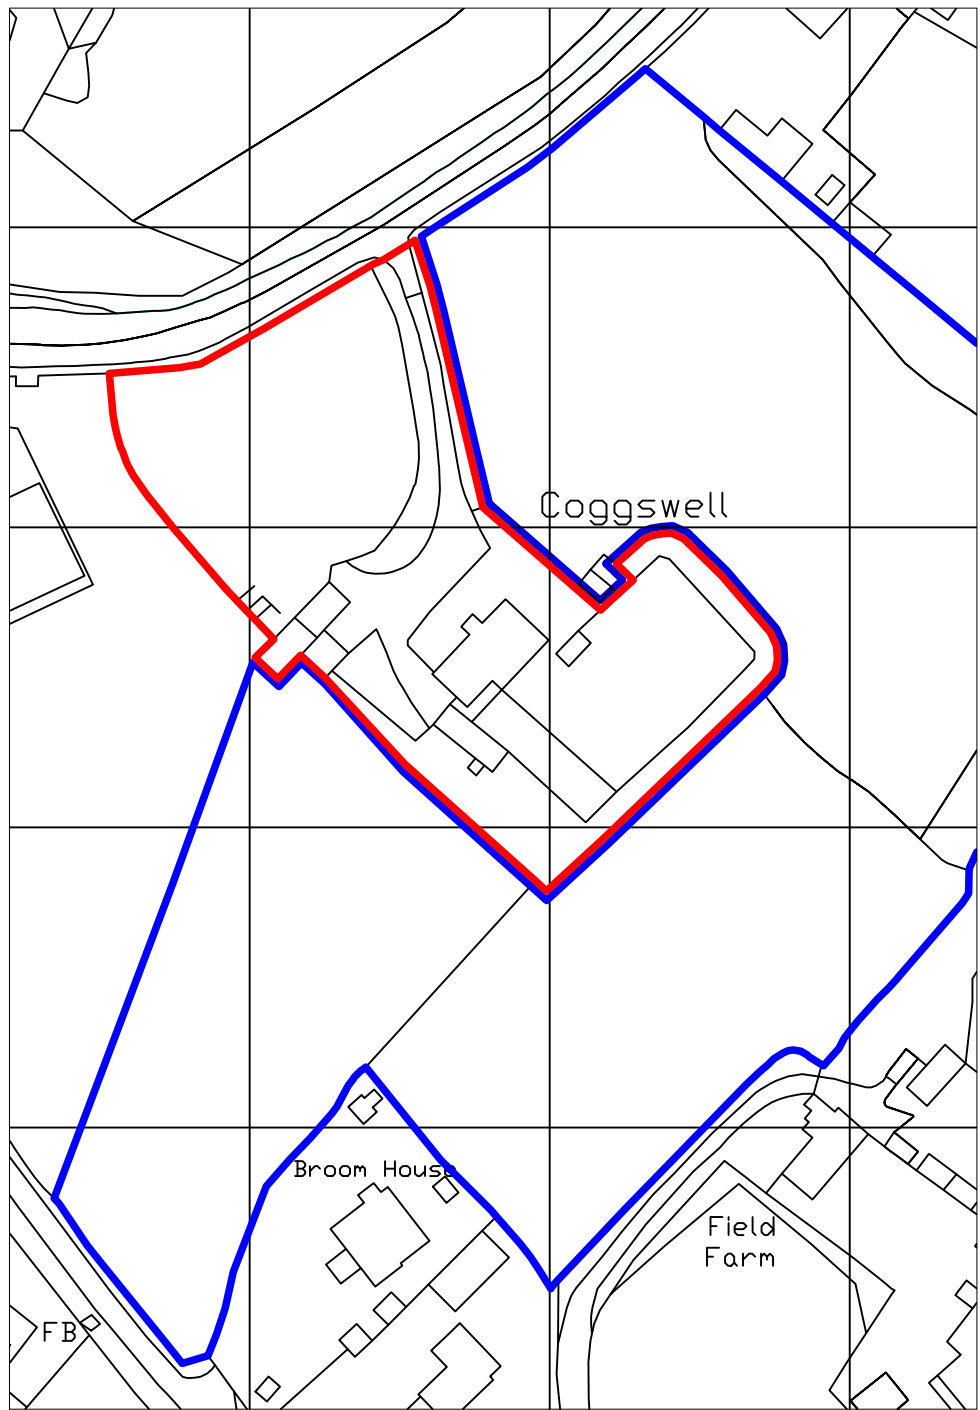


PROPOSED SITE PLAN

 

SITE LOCATION PLAN





NORTH

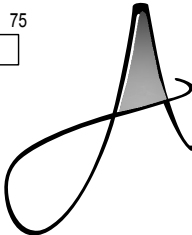

REVISIONS		DATE
CLIENT: MR JACK & MR DAILAMI		
PROJECT:		
PROPOSED CONVERSION OF OUTBUILDING INTO HABITABLE ACCOMMODATION AT COGSWELL, TYTHERTON LUCAS, CHIPPENHAM, WILTSHIRE		
TITLE:		
SITE LOCATION PLAN EXISTING SITE PLAN PROPOSED SITE PLAN		
DRAWN: RJ		SCALES @ A1
CHECKED: JA		1:1250,
DATE: DEC 24		1:200
DRG No: AA/24/45/01		REV: -
Armstrong architecture		
THE OLD BAKEHOUSE, 21 TIMBER STREET, CHIPPENHAM, WILTSHIRE, SN15 3RS 01245 404 004 info@armstrongarchitecture.co.uk		


* COPYRIGHT. DO NOT SCALE EXCEPT FOR PLANNING PURPOSES. CHECK ALL DIMENSIONS ON SITE. THIS DRAWING IS ONLY TO BE USED ON THE SITE FOR WHICH DESIGNED

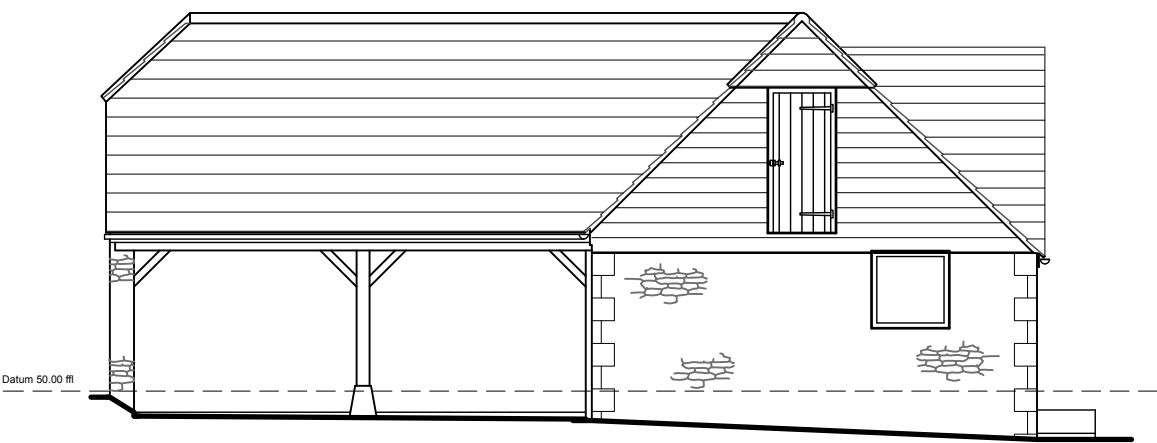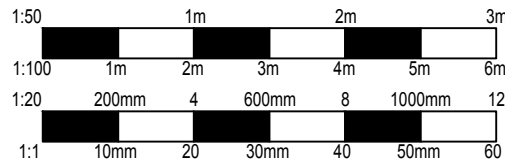


EXISTING NORTH EAST ELEVATION
SCALE 1:100



EXISTING NORTH WEST ELEVATION
SCALE 1:100

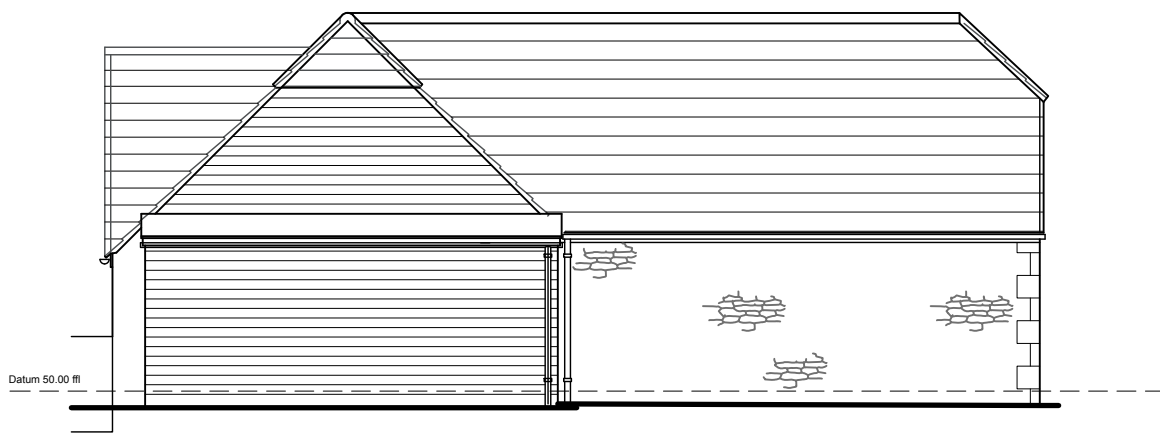


EXISTING SOUTH WEST ELEVATION
SCALE 1:100

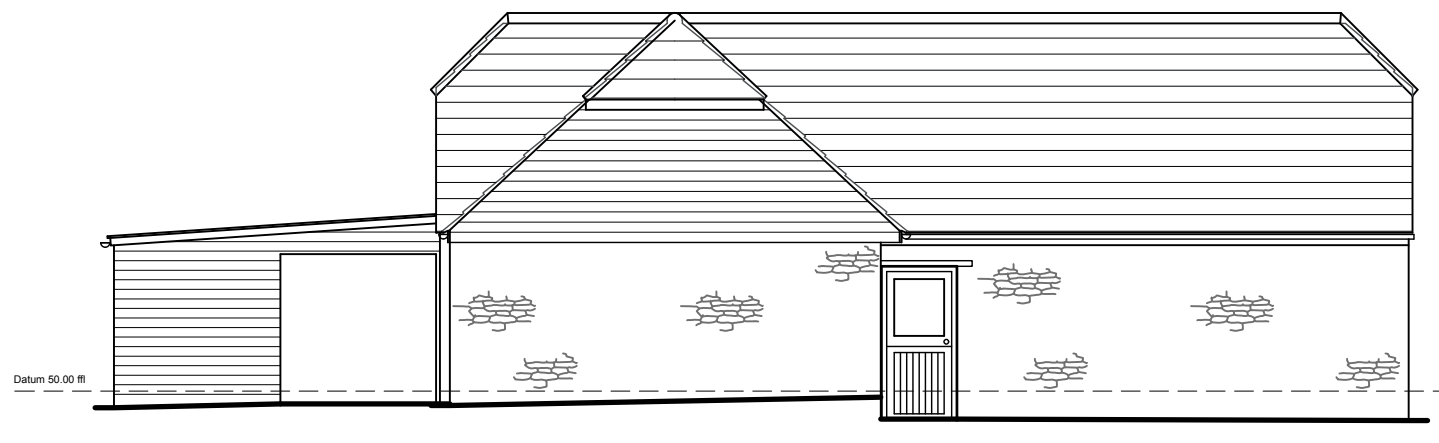


EXISTING SOUTH EAST ELEVATION
SCALE 1:100

EXISTING MATERIALS

- WALLS
Random rubble natural stone
Horizontal timber clad gables
- ROOF
Double Roman Clay tiles
Redland renown concrete tiles.
- WINDOWS
White timber framed casement windows.
- DOORS
Timber painted white boarded doors.
- GUTTERS & DOWNPIPES
Black UPVC gutters & downpipes rounding.
- SOFFITS & FASCIAS
Timber fascia boards.
- HEADS & CILLS
White timber lintels.

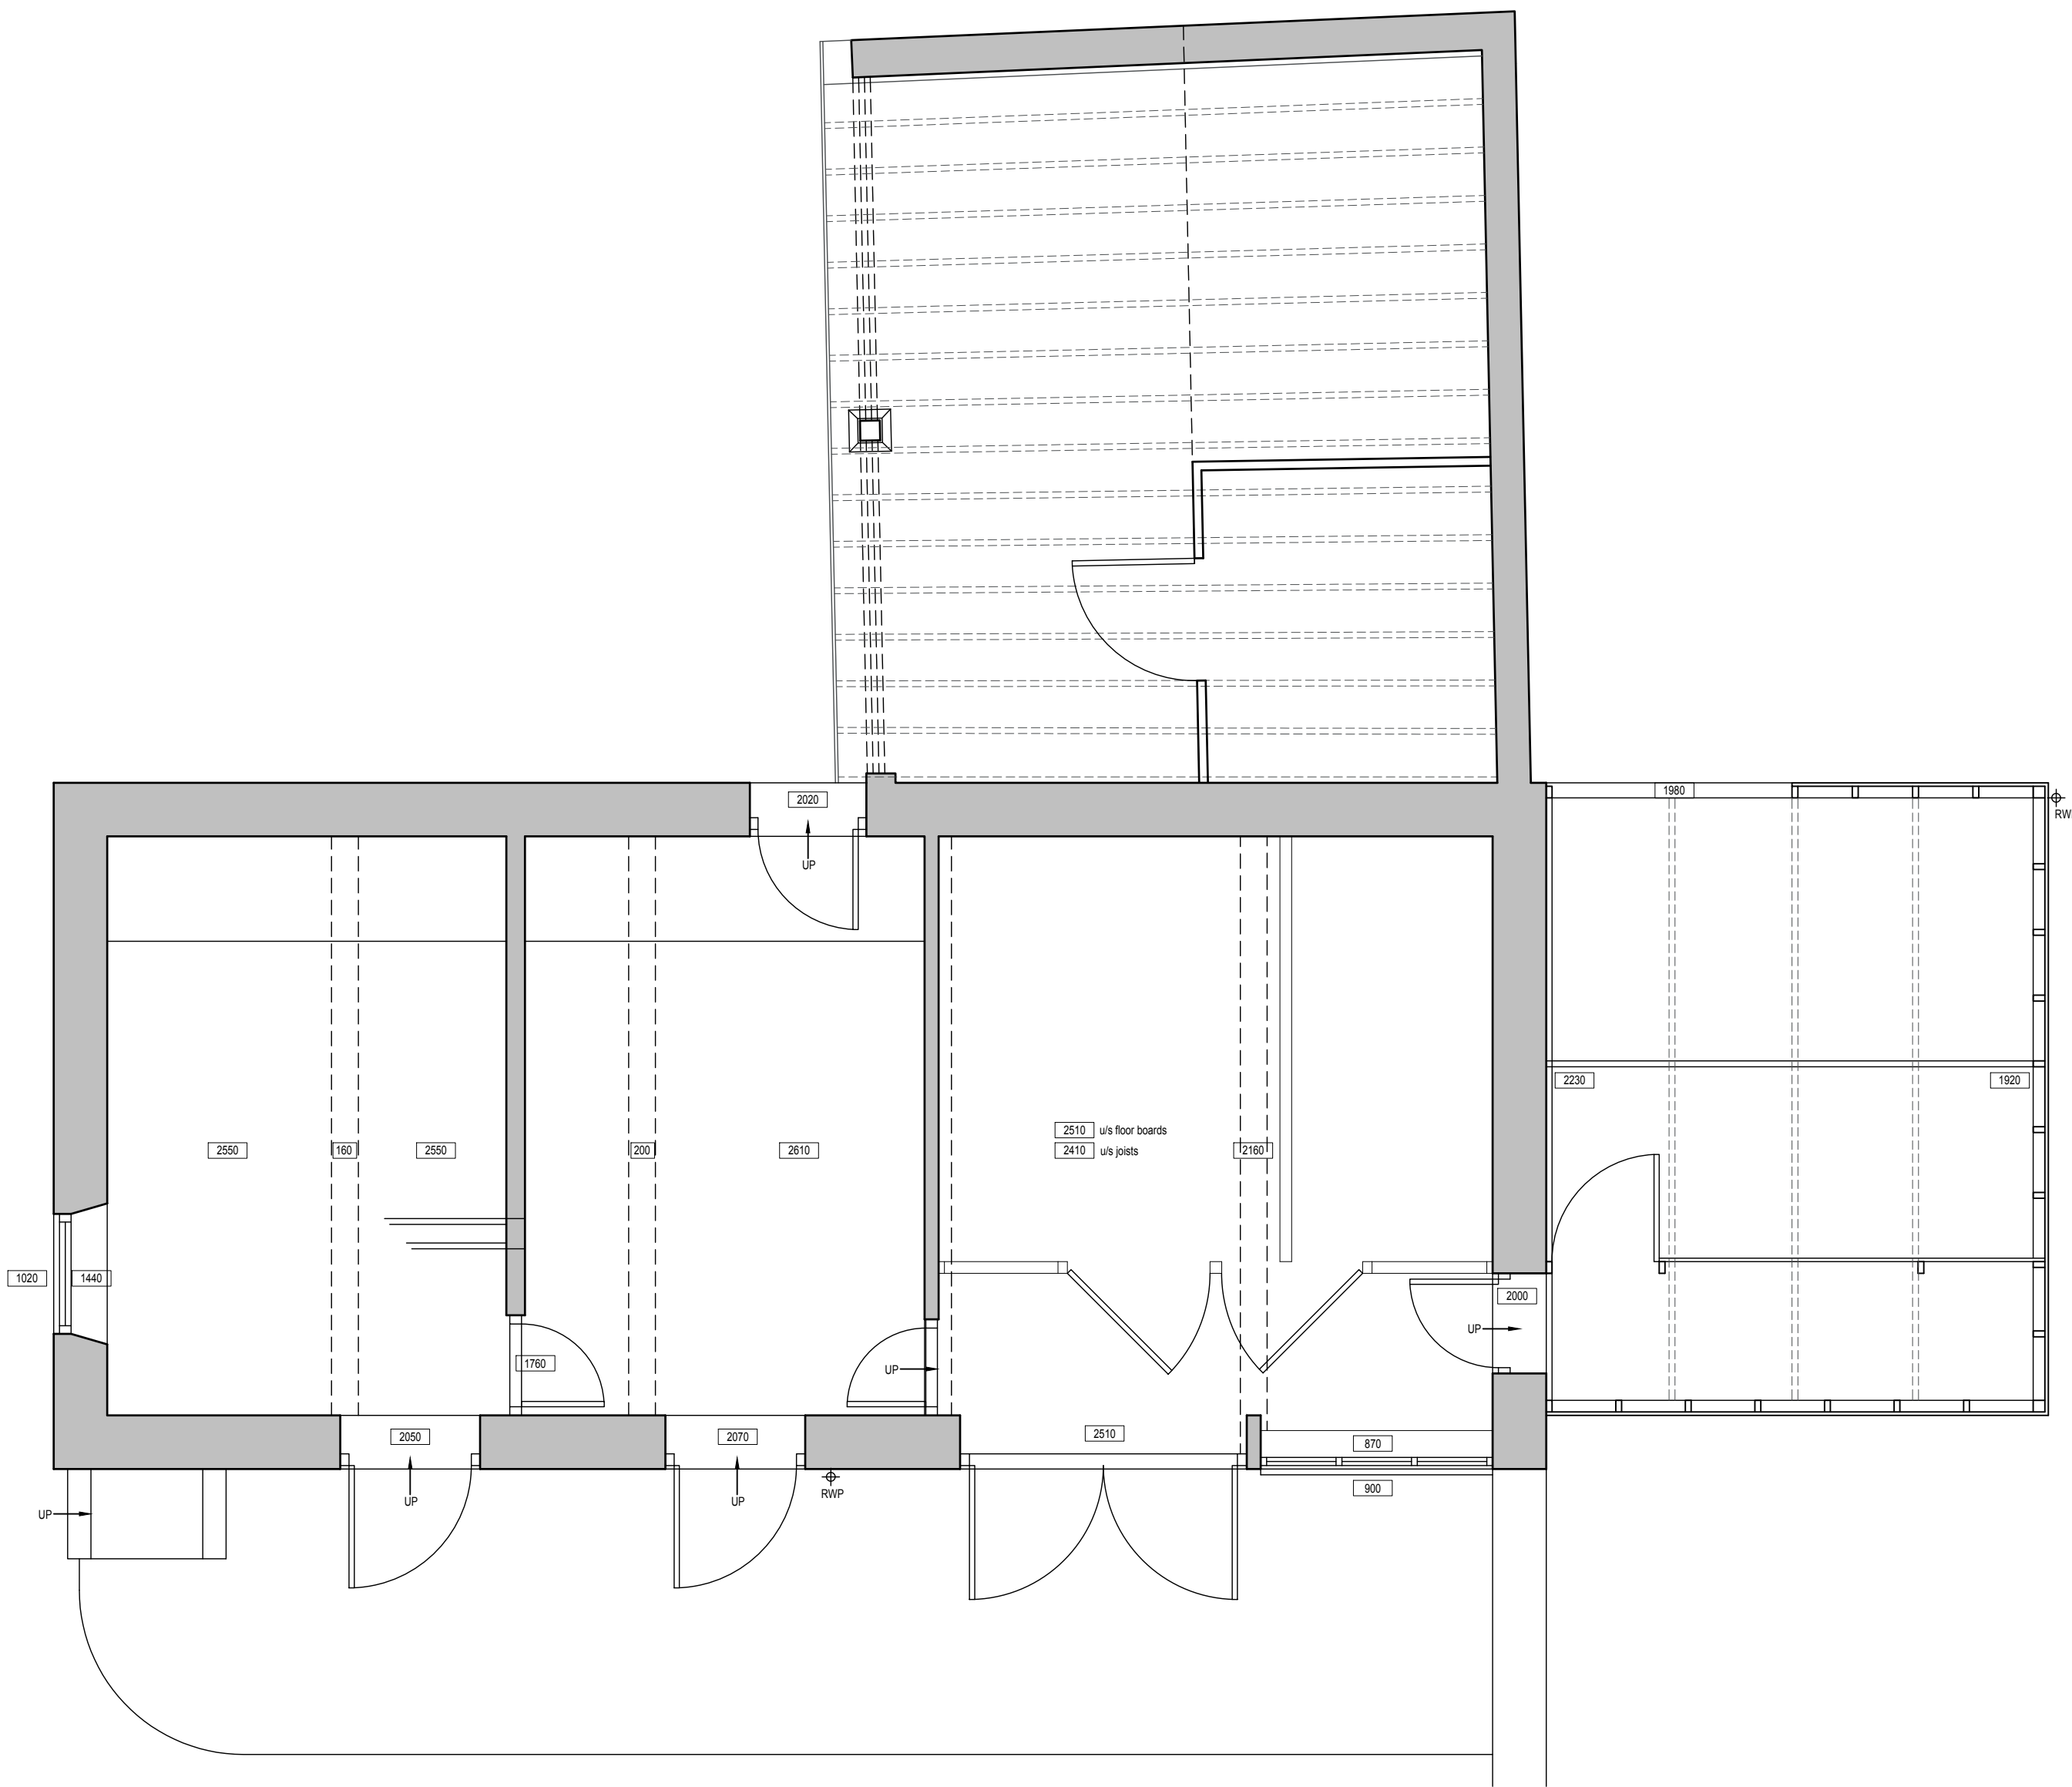

EXISTING GROUND FLOOR PLAN
SCALE 1:50


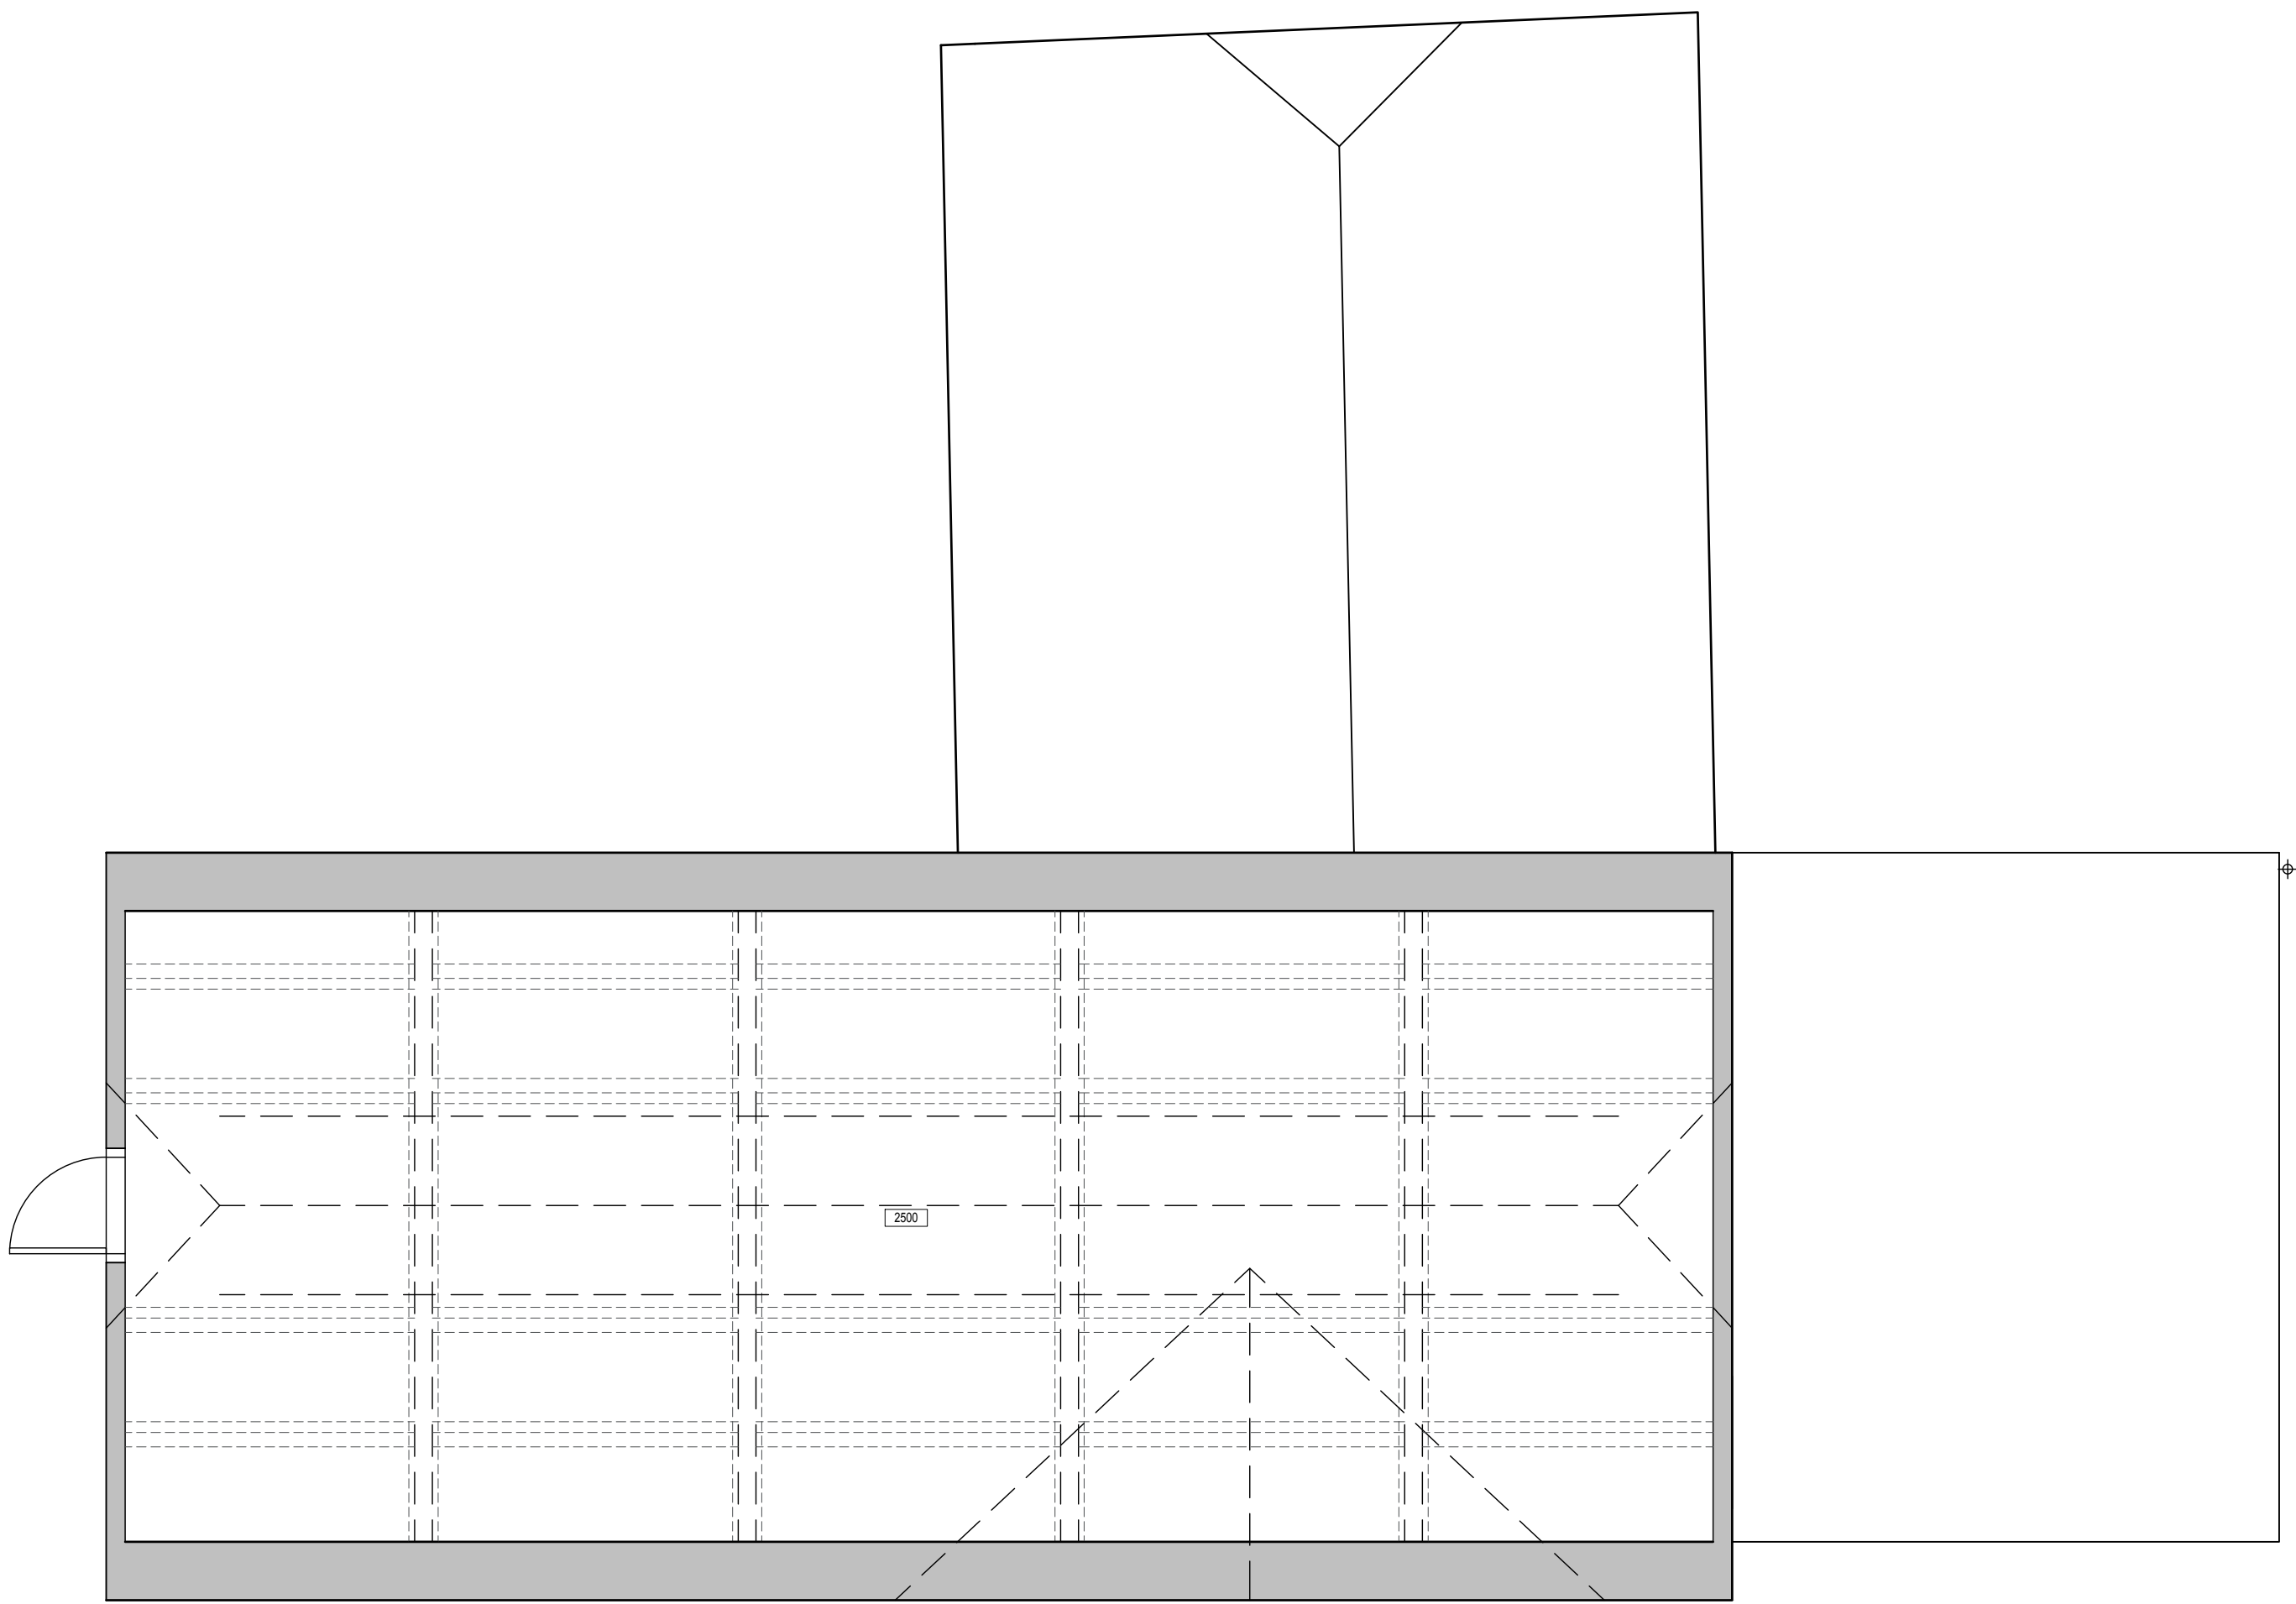


EXISTING FIRST FLOOR PLAN
SCALE 1:50

REVISIONS	DATE
CLIENT MR JACK & MR DAILAMI	
PROJECT PROPOSED CONVERSION OF OUTBUILDING INTO HABITABLE ACCOMMODATION AT COGGSWELL, TYTHERTON LUCAS, CHIPPENHAM, WILTSHIRE	
TITLE EXISTING GROUND FLOOR PLAN EXISTING FIRST FLOOR PLAN EXISTING ELEVATIONS	
DRAWN: RJ	SCALES @ A1
CHECKED: JA	1:100,
DATE: DEC 24	1:50
DWG No: AA/24/45/02	REV: -

Armstrong
architecture

THE OLD BAKEHOUSE, 21 TIMBER STREET,
CHIPPENHAM, WILTSHIRE, SN15 3RS
01242 404 004 info@armstrongarchitecture.co.uk

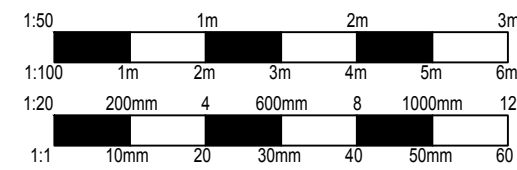 

HEADS & CILLS
Black timber lintels.

REVISIONS		DATE
CLIENT	MR JACK & MR DAILMI	
PROJECT	PROPOSED CONVERSION OF OUTBUILDING INTO HABITABLE ACCOMMODATION AT COGGSWELL, TYTHERTON LUCAS, CHIPPENHAM, WILTSHIRE	
TITLE:	PROPOSED GROUND FLOOR PLAN PROPOSED FIRST FLOOR PLAN PROPOSED ELEVATIONS	
DRAWING	RJ	SCALE(S) @ 1:
CHECKED	JA	1:100,
DATE	DEC 24	1:50
ORD NO:	AA/24/45/03	REV. : -