

Plots 03 & 04

GENERAL NOTES:
1. This drawing is the copyright of KSA Architects Ltd and may not be copied, altered or reproduced in any form or passed on to a third party without written consent. If in doubt ASK.
2. This drawing has been produced as a guide, and is subject to further detailed information being provided, including but not limited to a full topographical survey, service enquires and an arboriculture study.



Side Elevation - Plot 04

Rear Elevation


Side Elevation - Plot 03




Key Plan
Scale 1:1250




Front Elevation

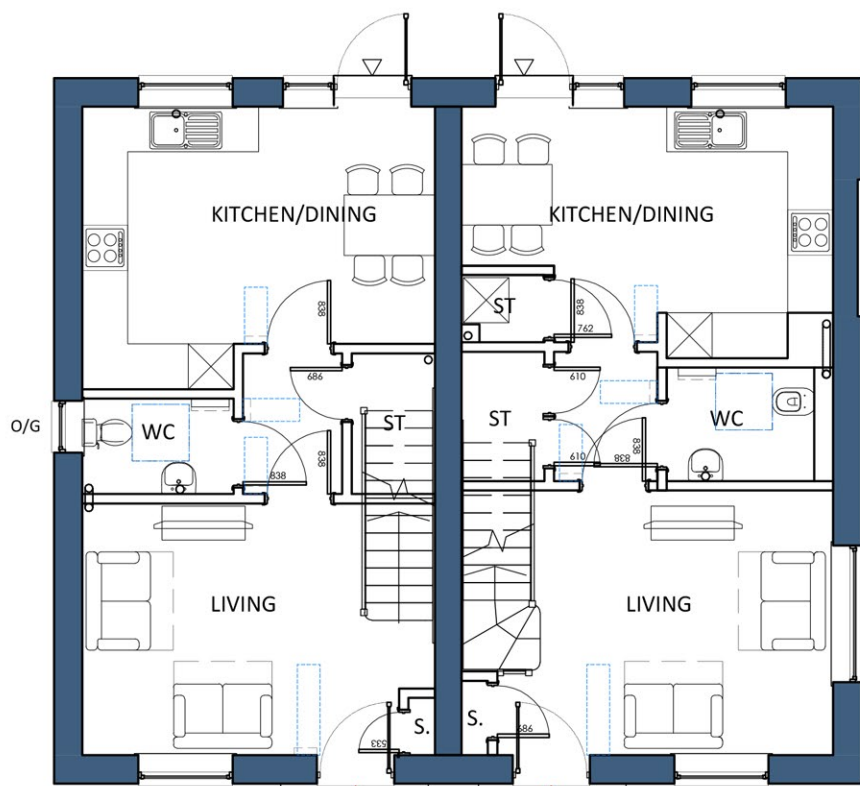

Ground Floor Plan

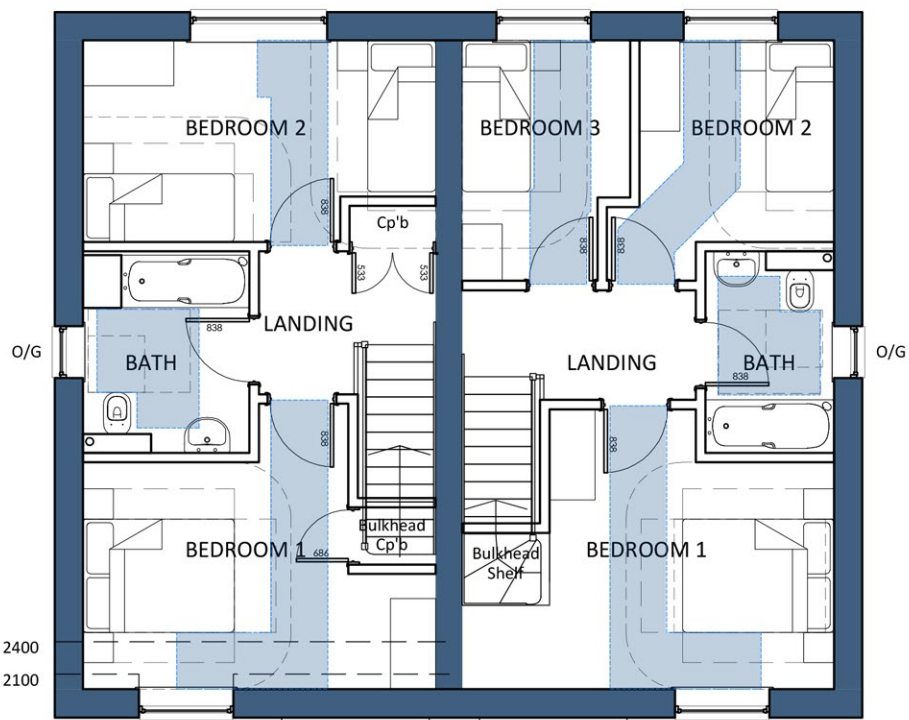

First Floor Plan

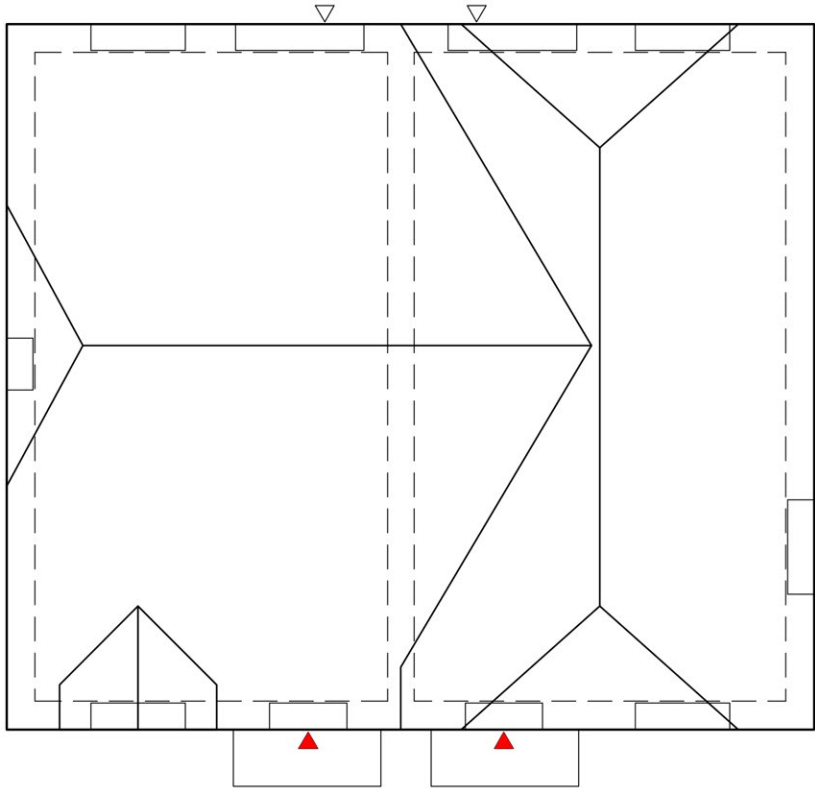

Roof Plan

B	23.10.25	Amended as per Client Comments	CG	DRK
A	10.10.25	Planning issue	CG	DRK
Rev	Date	Description	Rev By	Ckd By

KSA The people orientated placemakers.

Client **BARGATE**

Project
**LAND SOUTH OF ROMSEY ROAD
WHITEPARISH
SALISBURY
WILTSHIRE**

Drawing Title
**PLOTS 03 & 04
PLANS AND ELEVATIONS**

Drawing Status **PLANNING** Scale **1:100 @ A1**

Document Ref. **1371 PD201** Revision **B** Drawn By **CG**

RIBA **KSA Architects Ltd. Concept House** Phone: **023 9267 3618**
Chartered Practice 35 Kingston Crescent, North End Email: **info@ksaltd.co.uk**
Portsmouth, Hampshire, PO2 8AA Web: **www.ksaltd.co.uk**

0 1 2 5 10
(SCALE 1:100)