

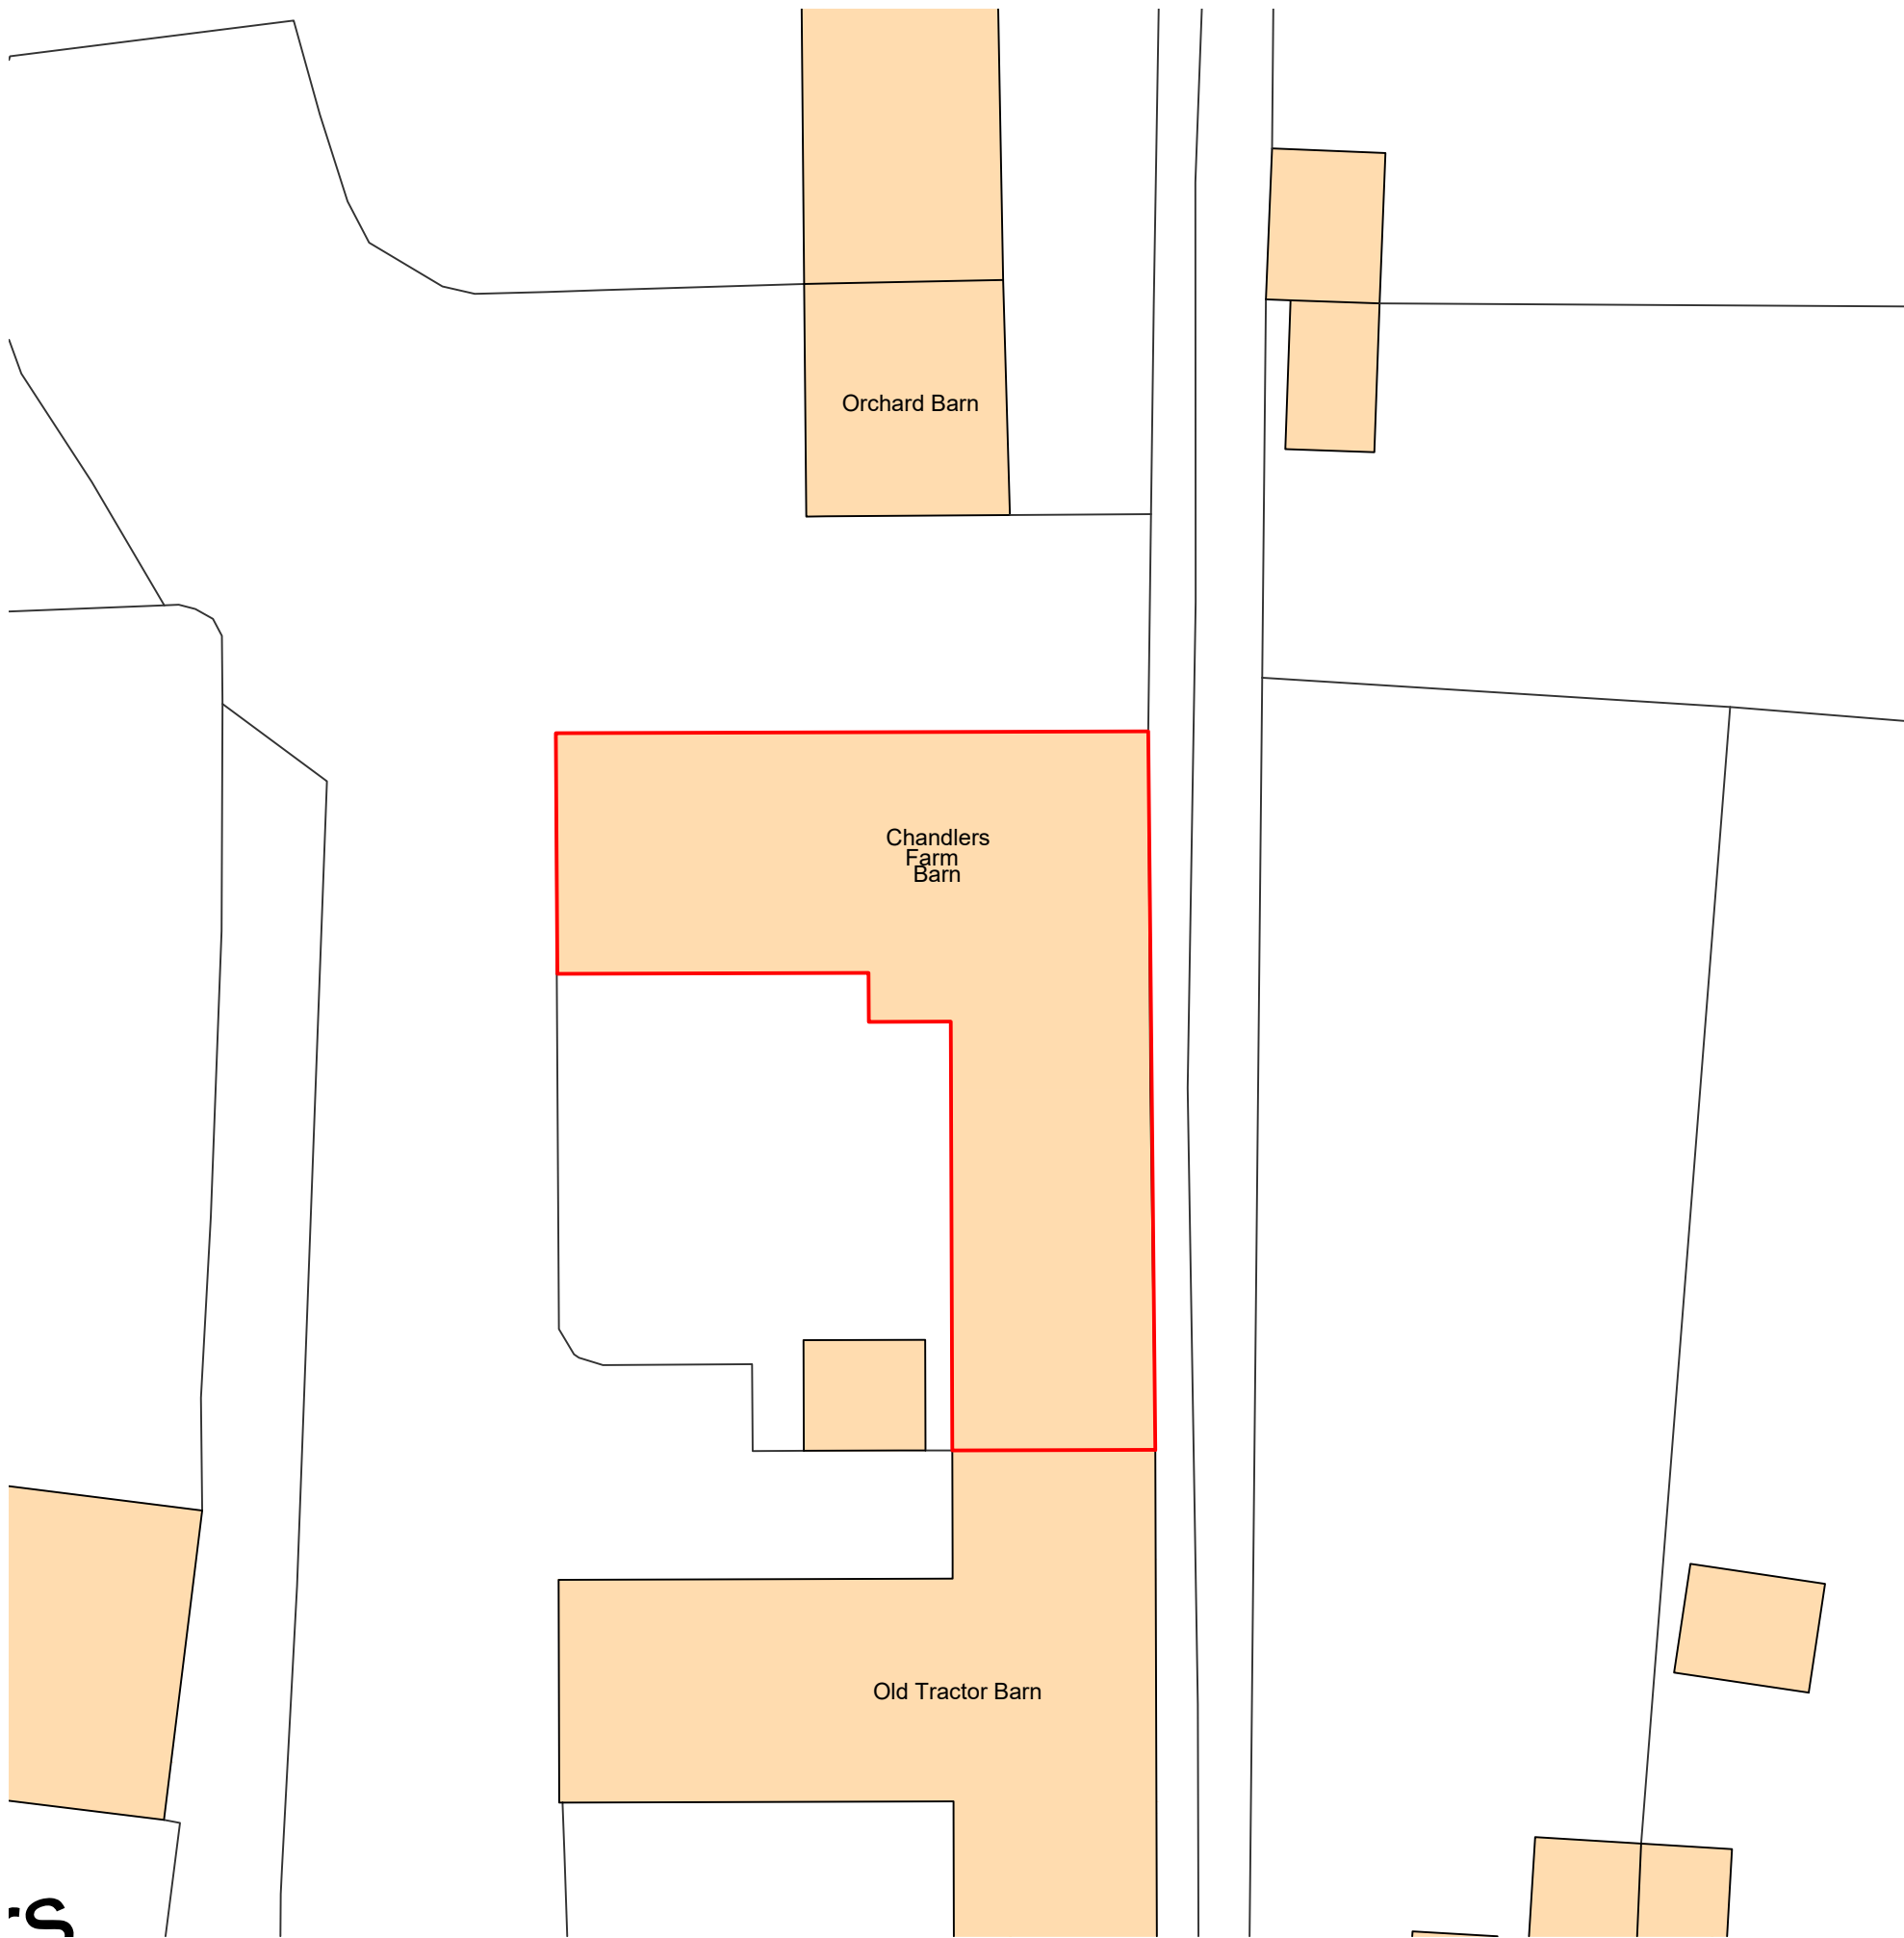


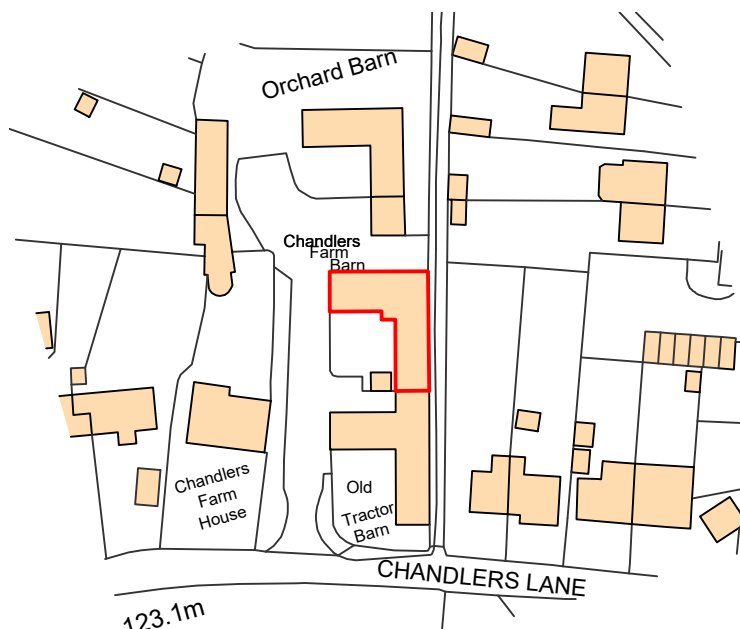


Ordnance Survey, (c) Crown Copyright 2025. All rights reserved. Licence number 100022432



SITE PLAN
Scale 1:200

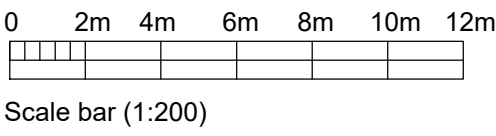



LOCATION PLAN
Scale 1:1250

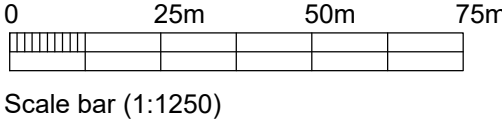


EXISTING ROOF PLAN
Scale 1:100

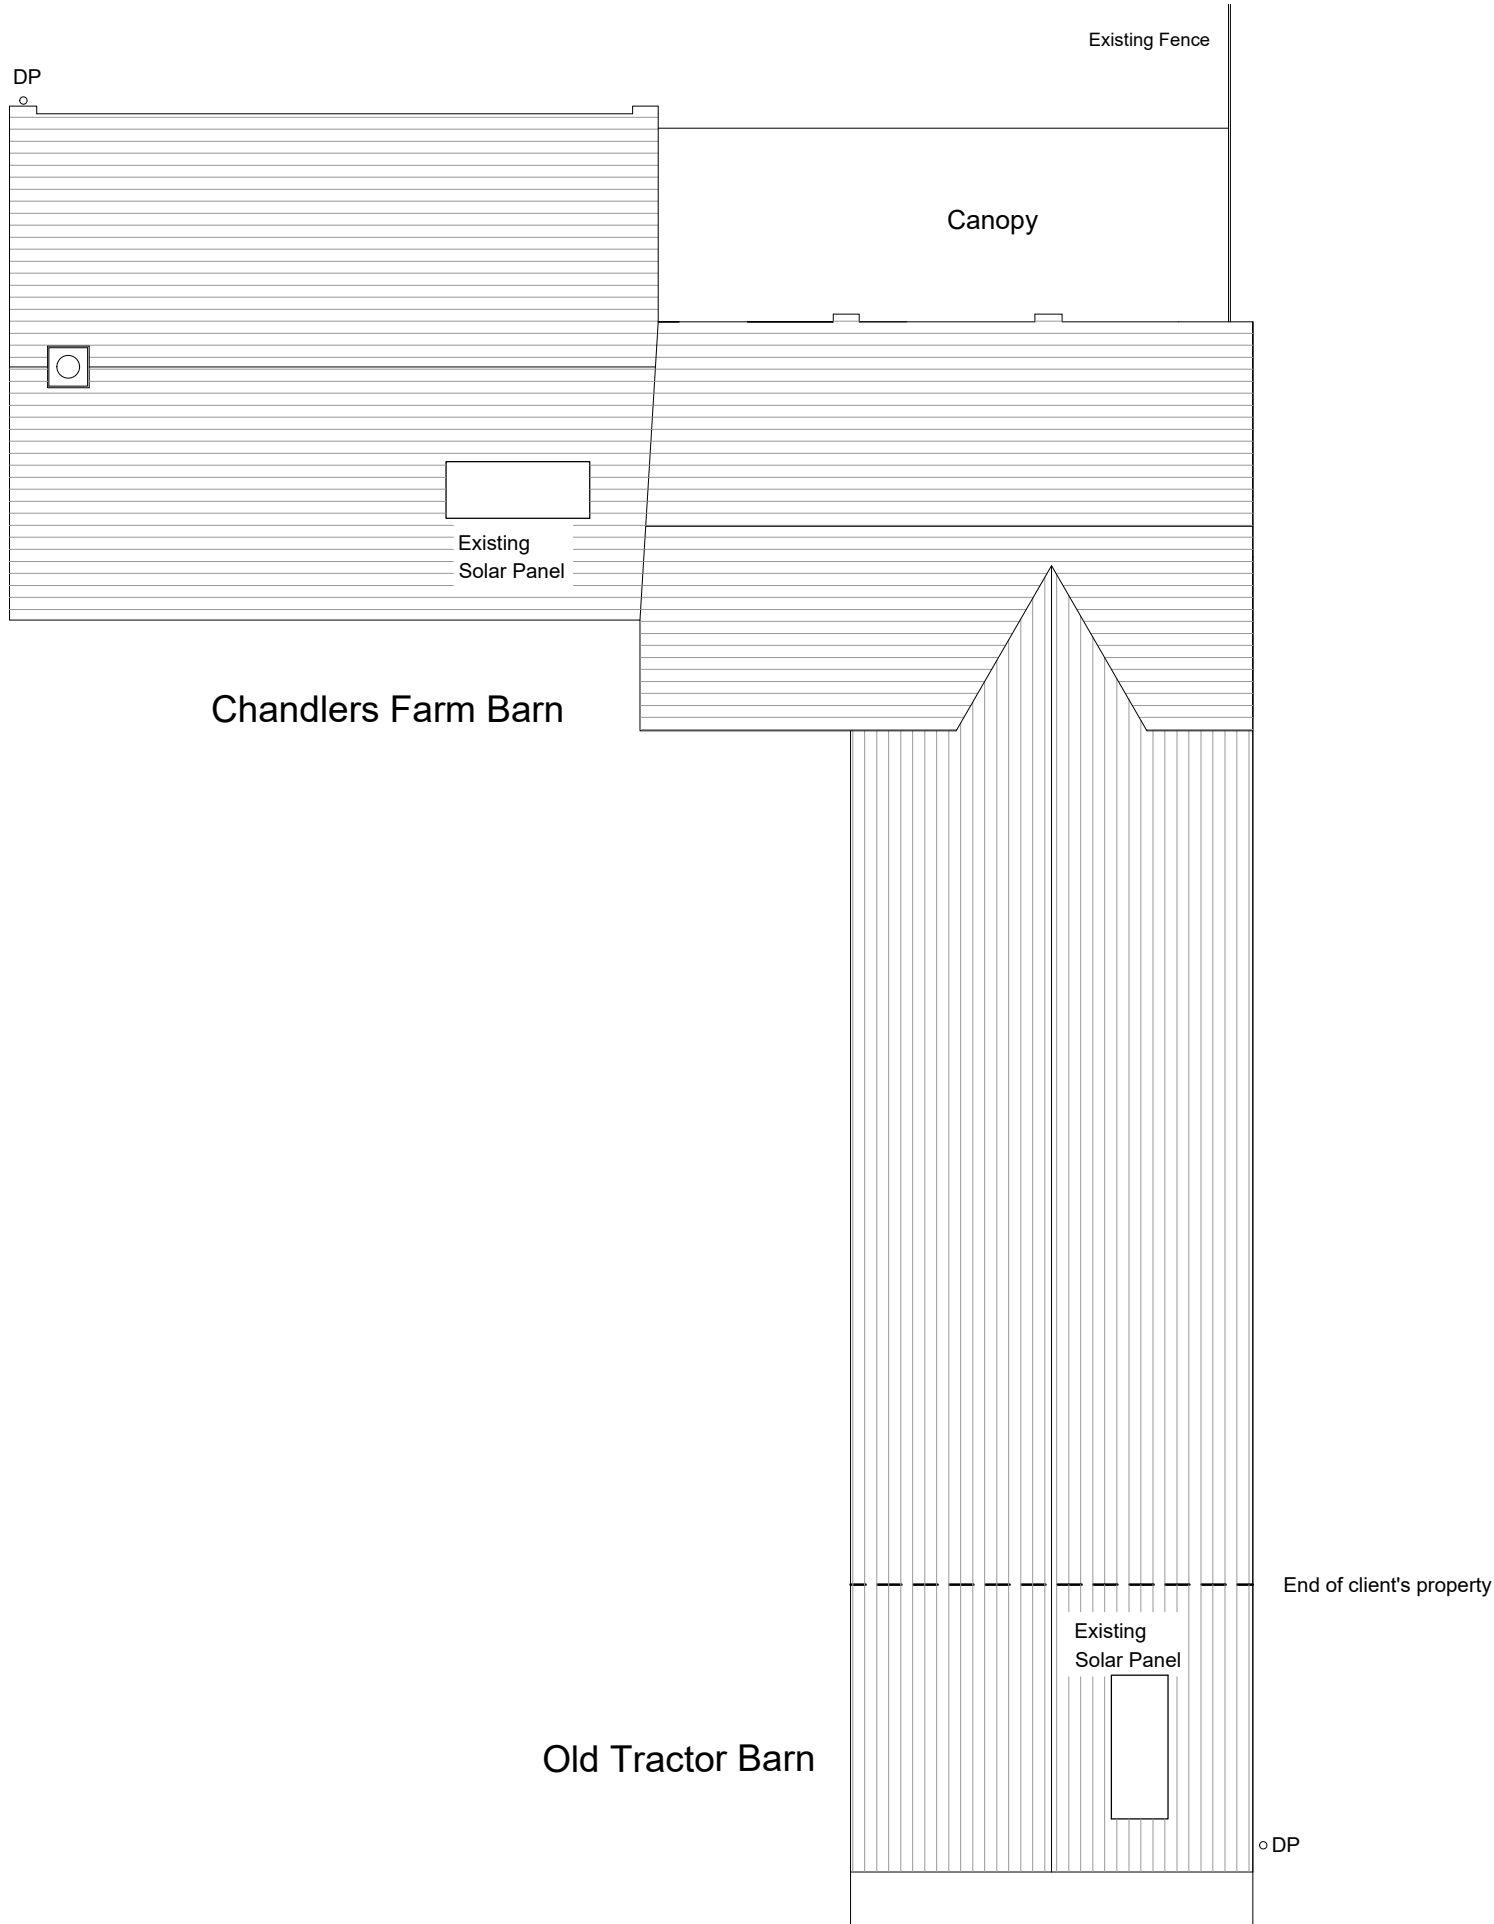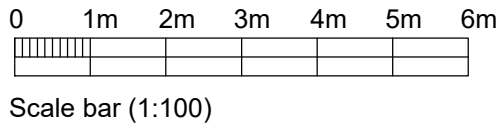

PROPOSED ROOF PLAN
Scale 1:100

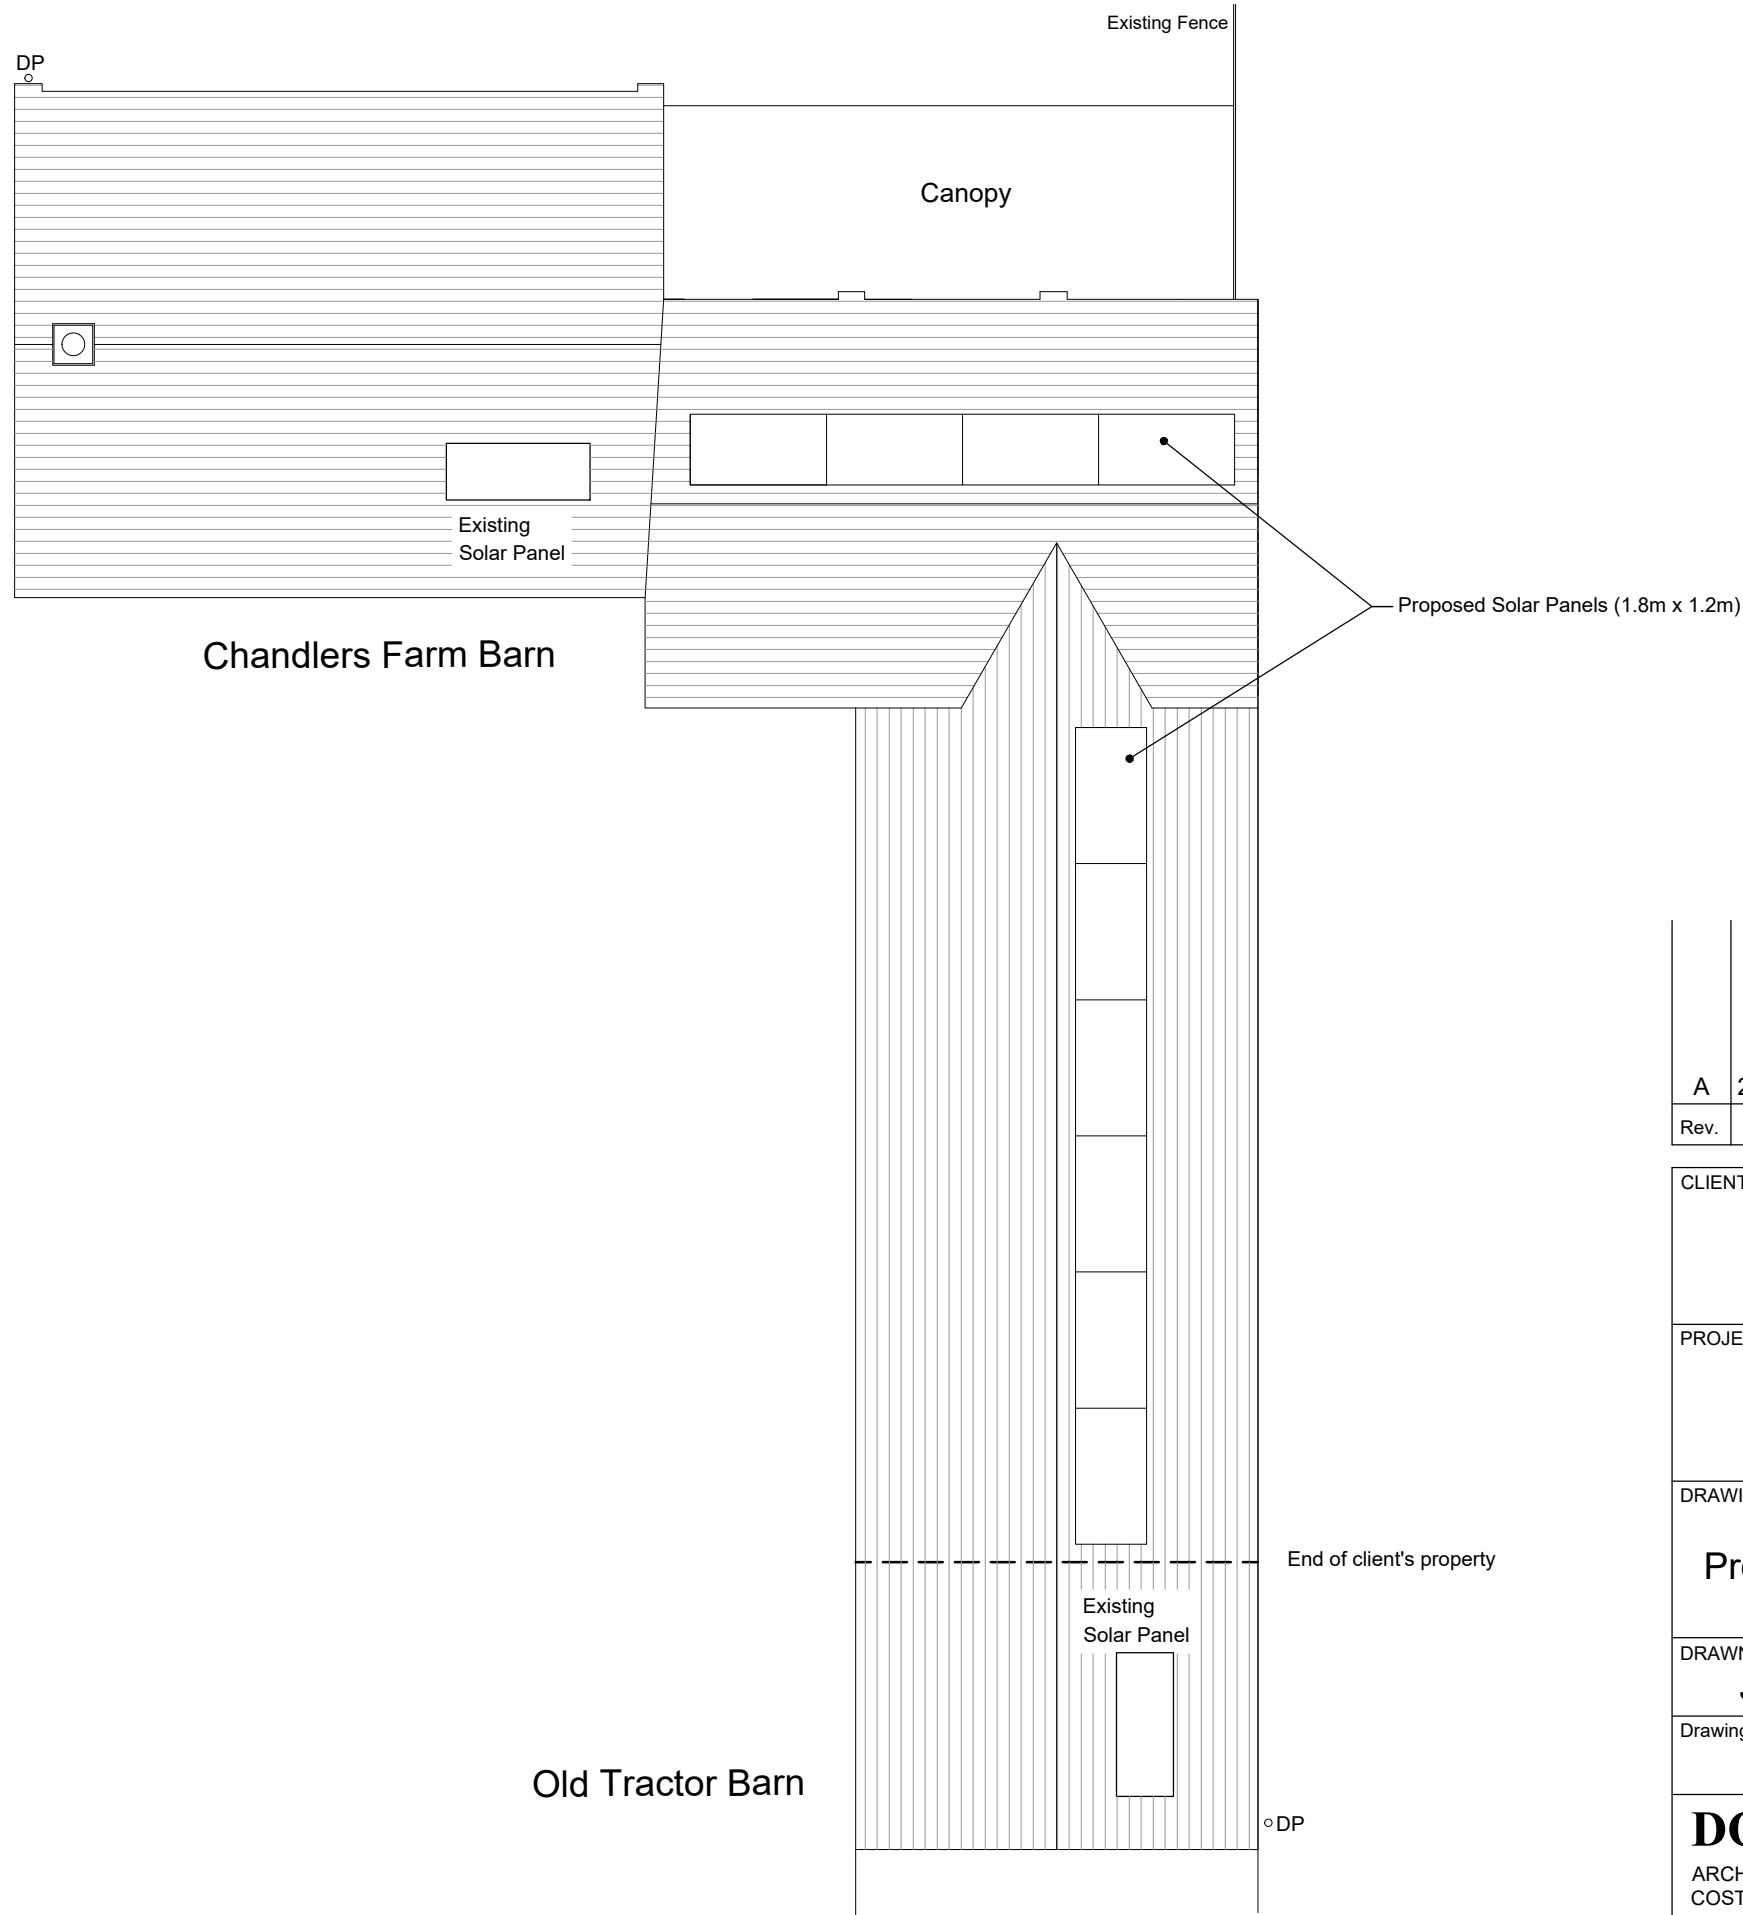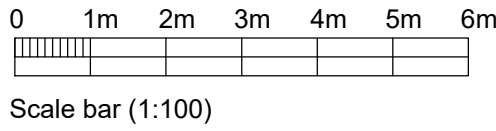

THIS DRAWING IS COPYRIGHT
Contractor must take site sizes
Any discrepancies between the
drawing and site conditions
should be reported to the
Principal Designer

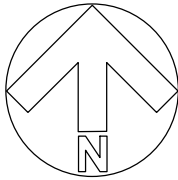

A	22/10/25	Solar panel layout amended	JAG
Rev.	Date		Init
CLIENT Mr C Butcher Chandlers Farm Barn, Chandlers Lane, All Cannings, SN10 3PG			
PROJECT Proposed Solar Panels to Chandlers Farm Barn			
DRAWING Location and Site Plan Proposed and Existing Roof Plan			
DRAWN: JAG	Date: 15/10/2025	Scale: As stated @ A1	Rev. A
Drawing number: 4436 - 01			
DOLMAN ARCHITECTURAL DESIGNERS BUILDING SURVEYORS COST CONSULTANTS CDM PRINCIPAL DESIGNERS Sussex House Bath Road Devizes Wiltshire SN10 2AF			
Tel: 01380 729456 Web: www.dolmansurveyors.co.uk Email: info@dolmansurveyors.co.uk			