


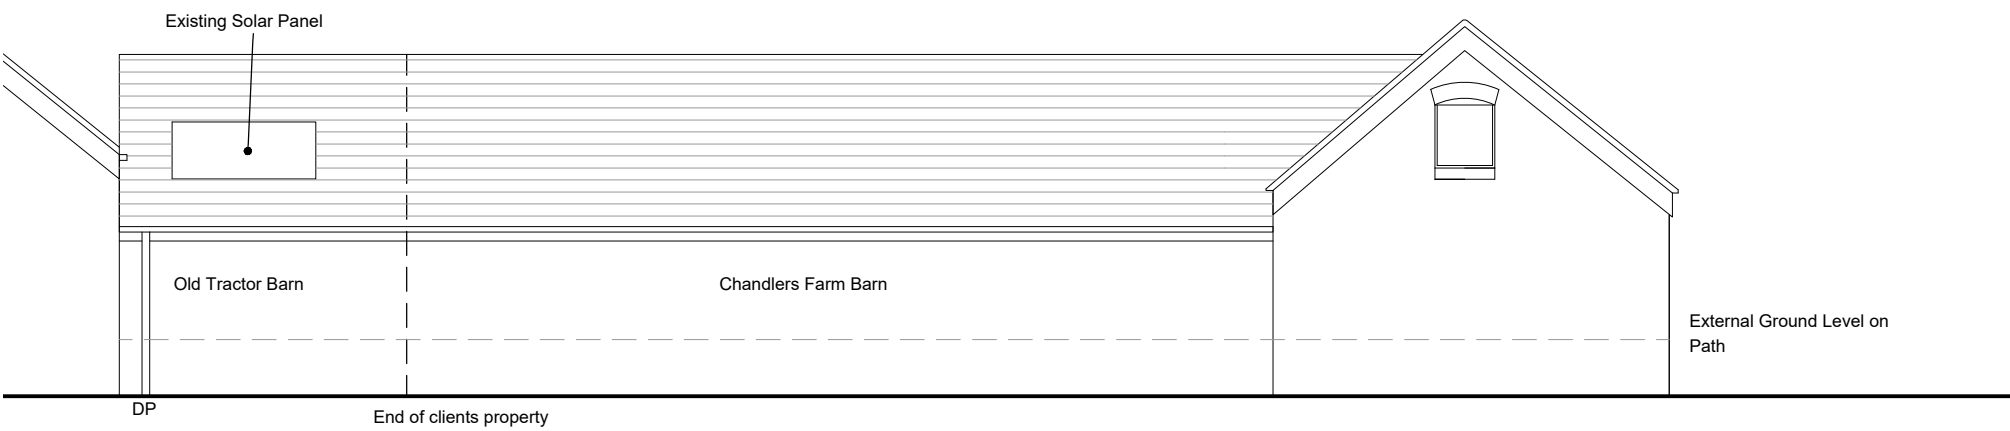


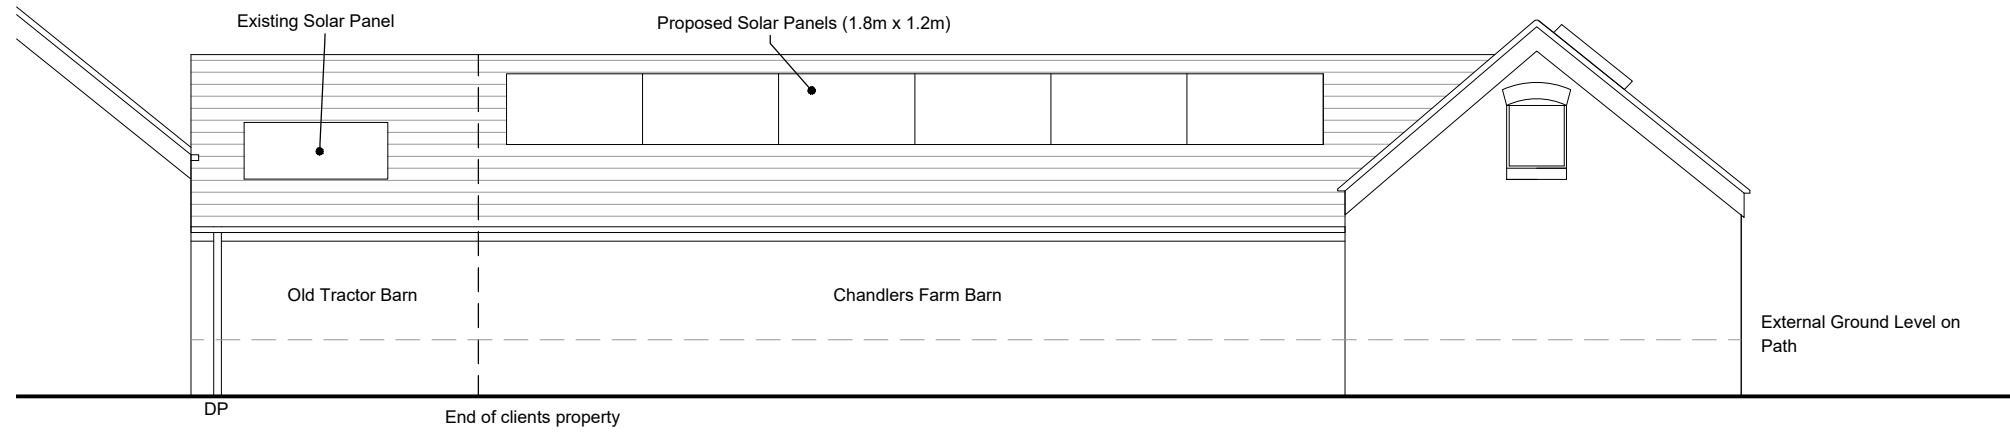

EXISTING EAST ELEVATION  
Scale 1:100

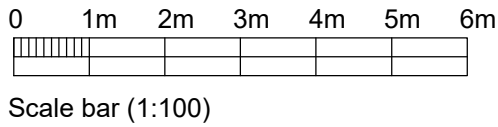


PROPOSED EAST ELEVATION  
Scale 1:100

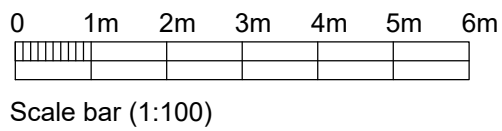


EAST ELEVATION




EXISTING NORTH ELEVATION  
Scale 1:100

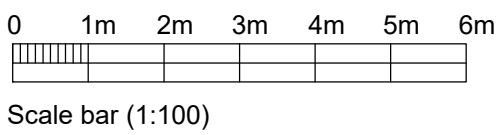


PROPOSED NORTH ELEVATION  
Scale 1:100

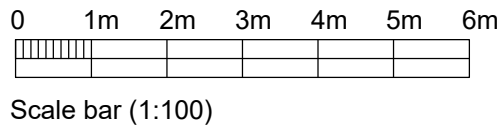

NORTH ELEVATION

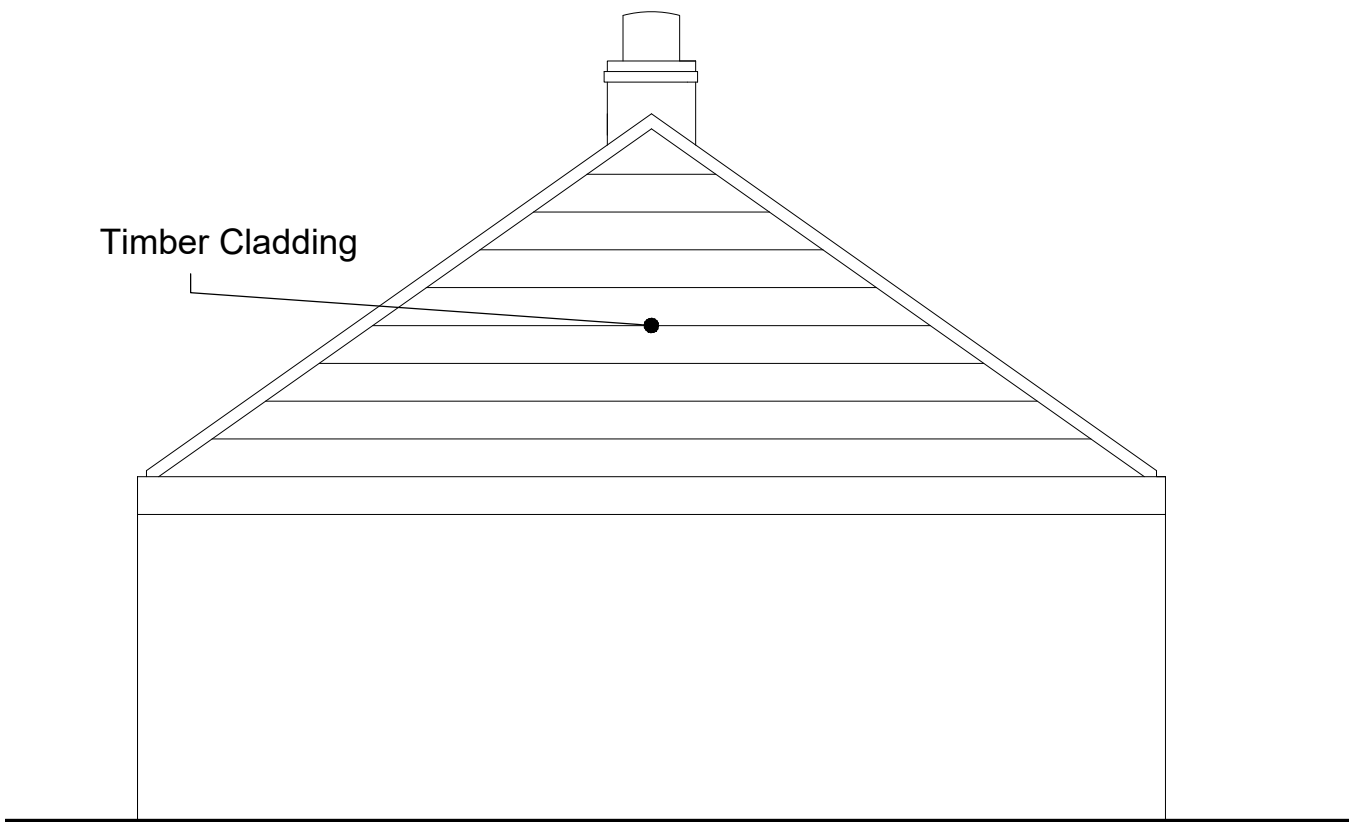

EXISTING WEST ELEVATION  
Scale 1:50

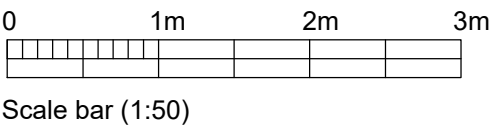

WEST ELEVATION

|      |          |                            |      |      |      |      |      |
|------|----------|----------------------------|------|------|------|------|------|
| Rev. | Date     | Rev.                       | Date | Rev. | Date | Rev. | Date |
| A    | 22/10/25 | Solar panel layout amended | JAG  |      |      |      |      |

|                                      |            |                                                                                          |   |
|--------------------------------------|------------|------------------------------------------------------------------------------------------|---|
| CLIENT                               |            | Mr C Butcher<br>Chandlers Farm Barn,<br>Chandlers Lane, All Cannings,<br>SN10 3PG        |   |
| PROJECT                              |            | Proposed Solar Panels to<br>Chandlers Farm Barn                                          |   |
| DRAWING                              |            | Existing and Proposed North,<br>East & West Elevations                                   |   |
| DRAWN:                               | Date:      | Scale:                                                                                   |   |
| JAG                                  | 13/10/2025 | As stated<br>@ A1                                                                        |   |
| Drawing number:                      | 4436 - 02  | Rev.                                                                                     | A |
| DOLMAN                               |            |                                                                                          |   |
| ARCHITECTURAL DESIGNERS              |            | BUILDING SURVEYORS                                                                       |   |
| COST CONSULTANTS                     |            | CDM PRINCIPAL DESIGNERS                                                                  |   |
| Sussex House<br>Bath Road<br>Devizes |            | Tel: 01380 729456<br>Web: www.dolmansurveyors.co.uk<br>Email: info@dolmansurveyors.co.uk |   |
| Wiltshire SN10 2AF                   |            |                                                                                          |   |