



note. rear rooms not material to works, partially surveyed as a result

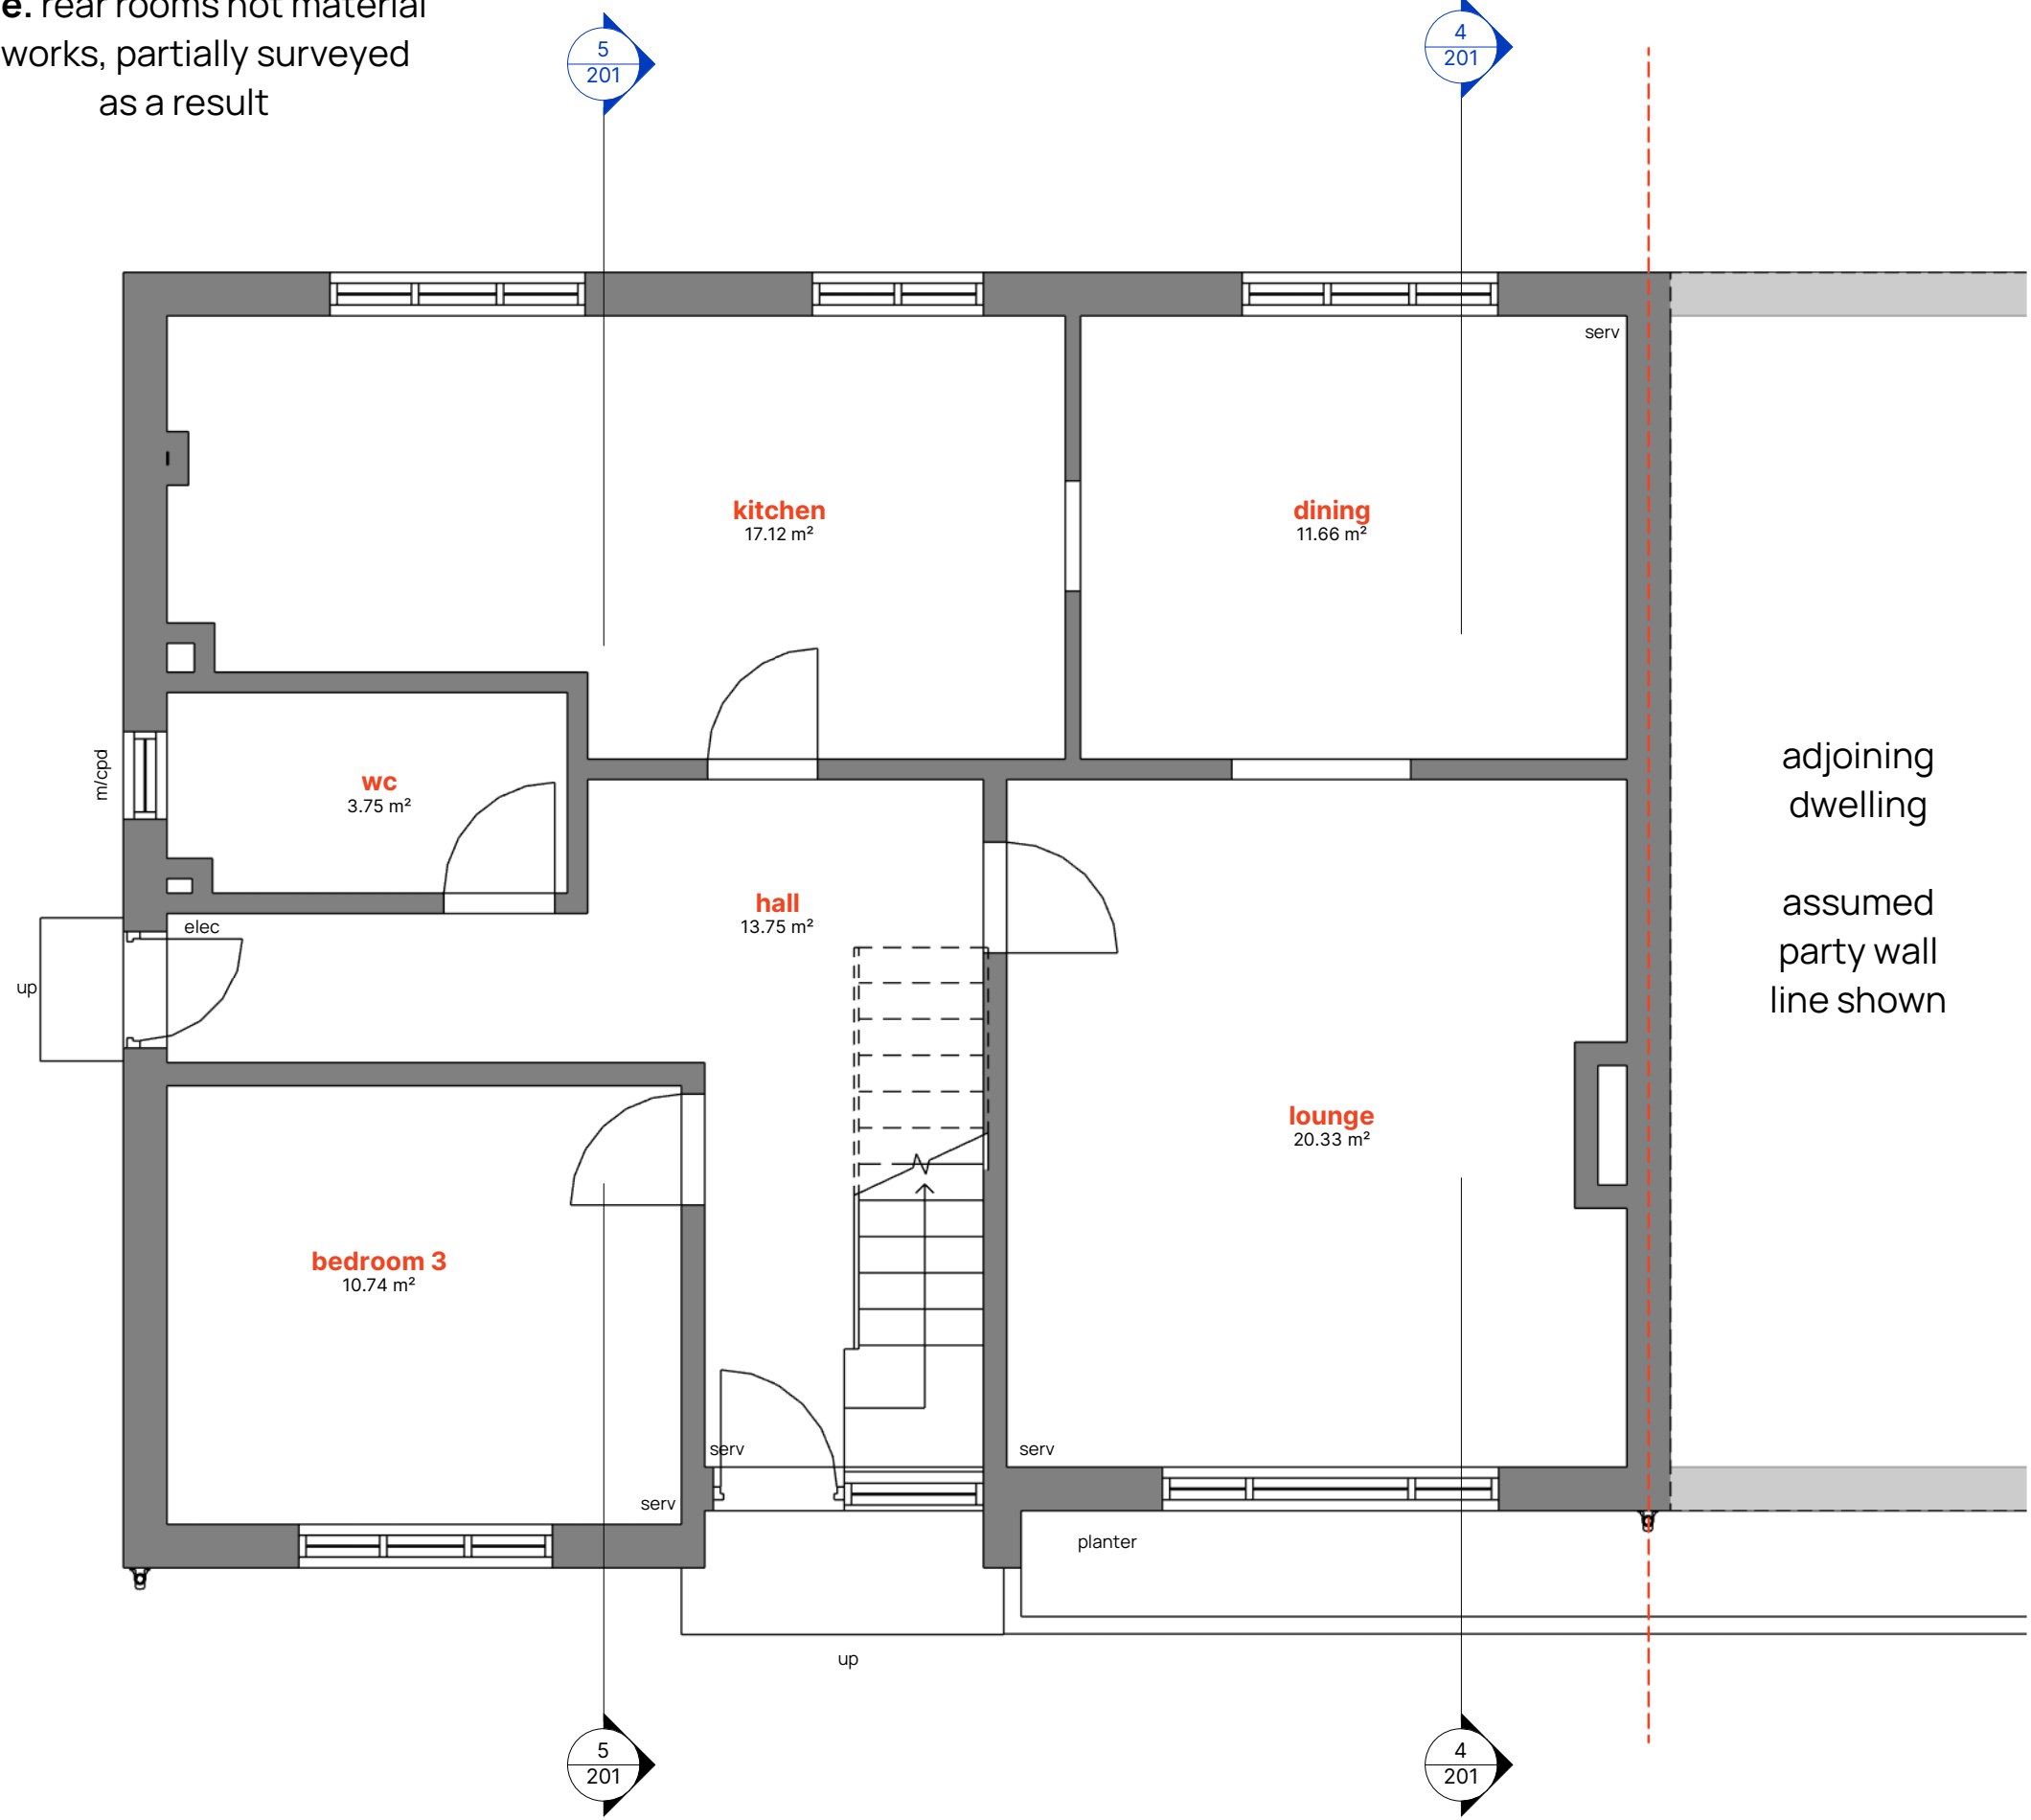


1 EXISTING GROUND FLOOR PLAN
1 : 50

3 EXISTING ROOF PLAN
1 : 50

note. existing retained chimneys and rear dormer shown indicatively

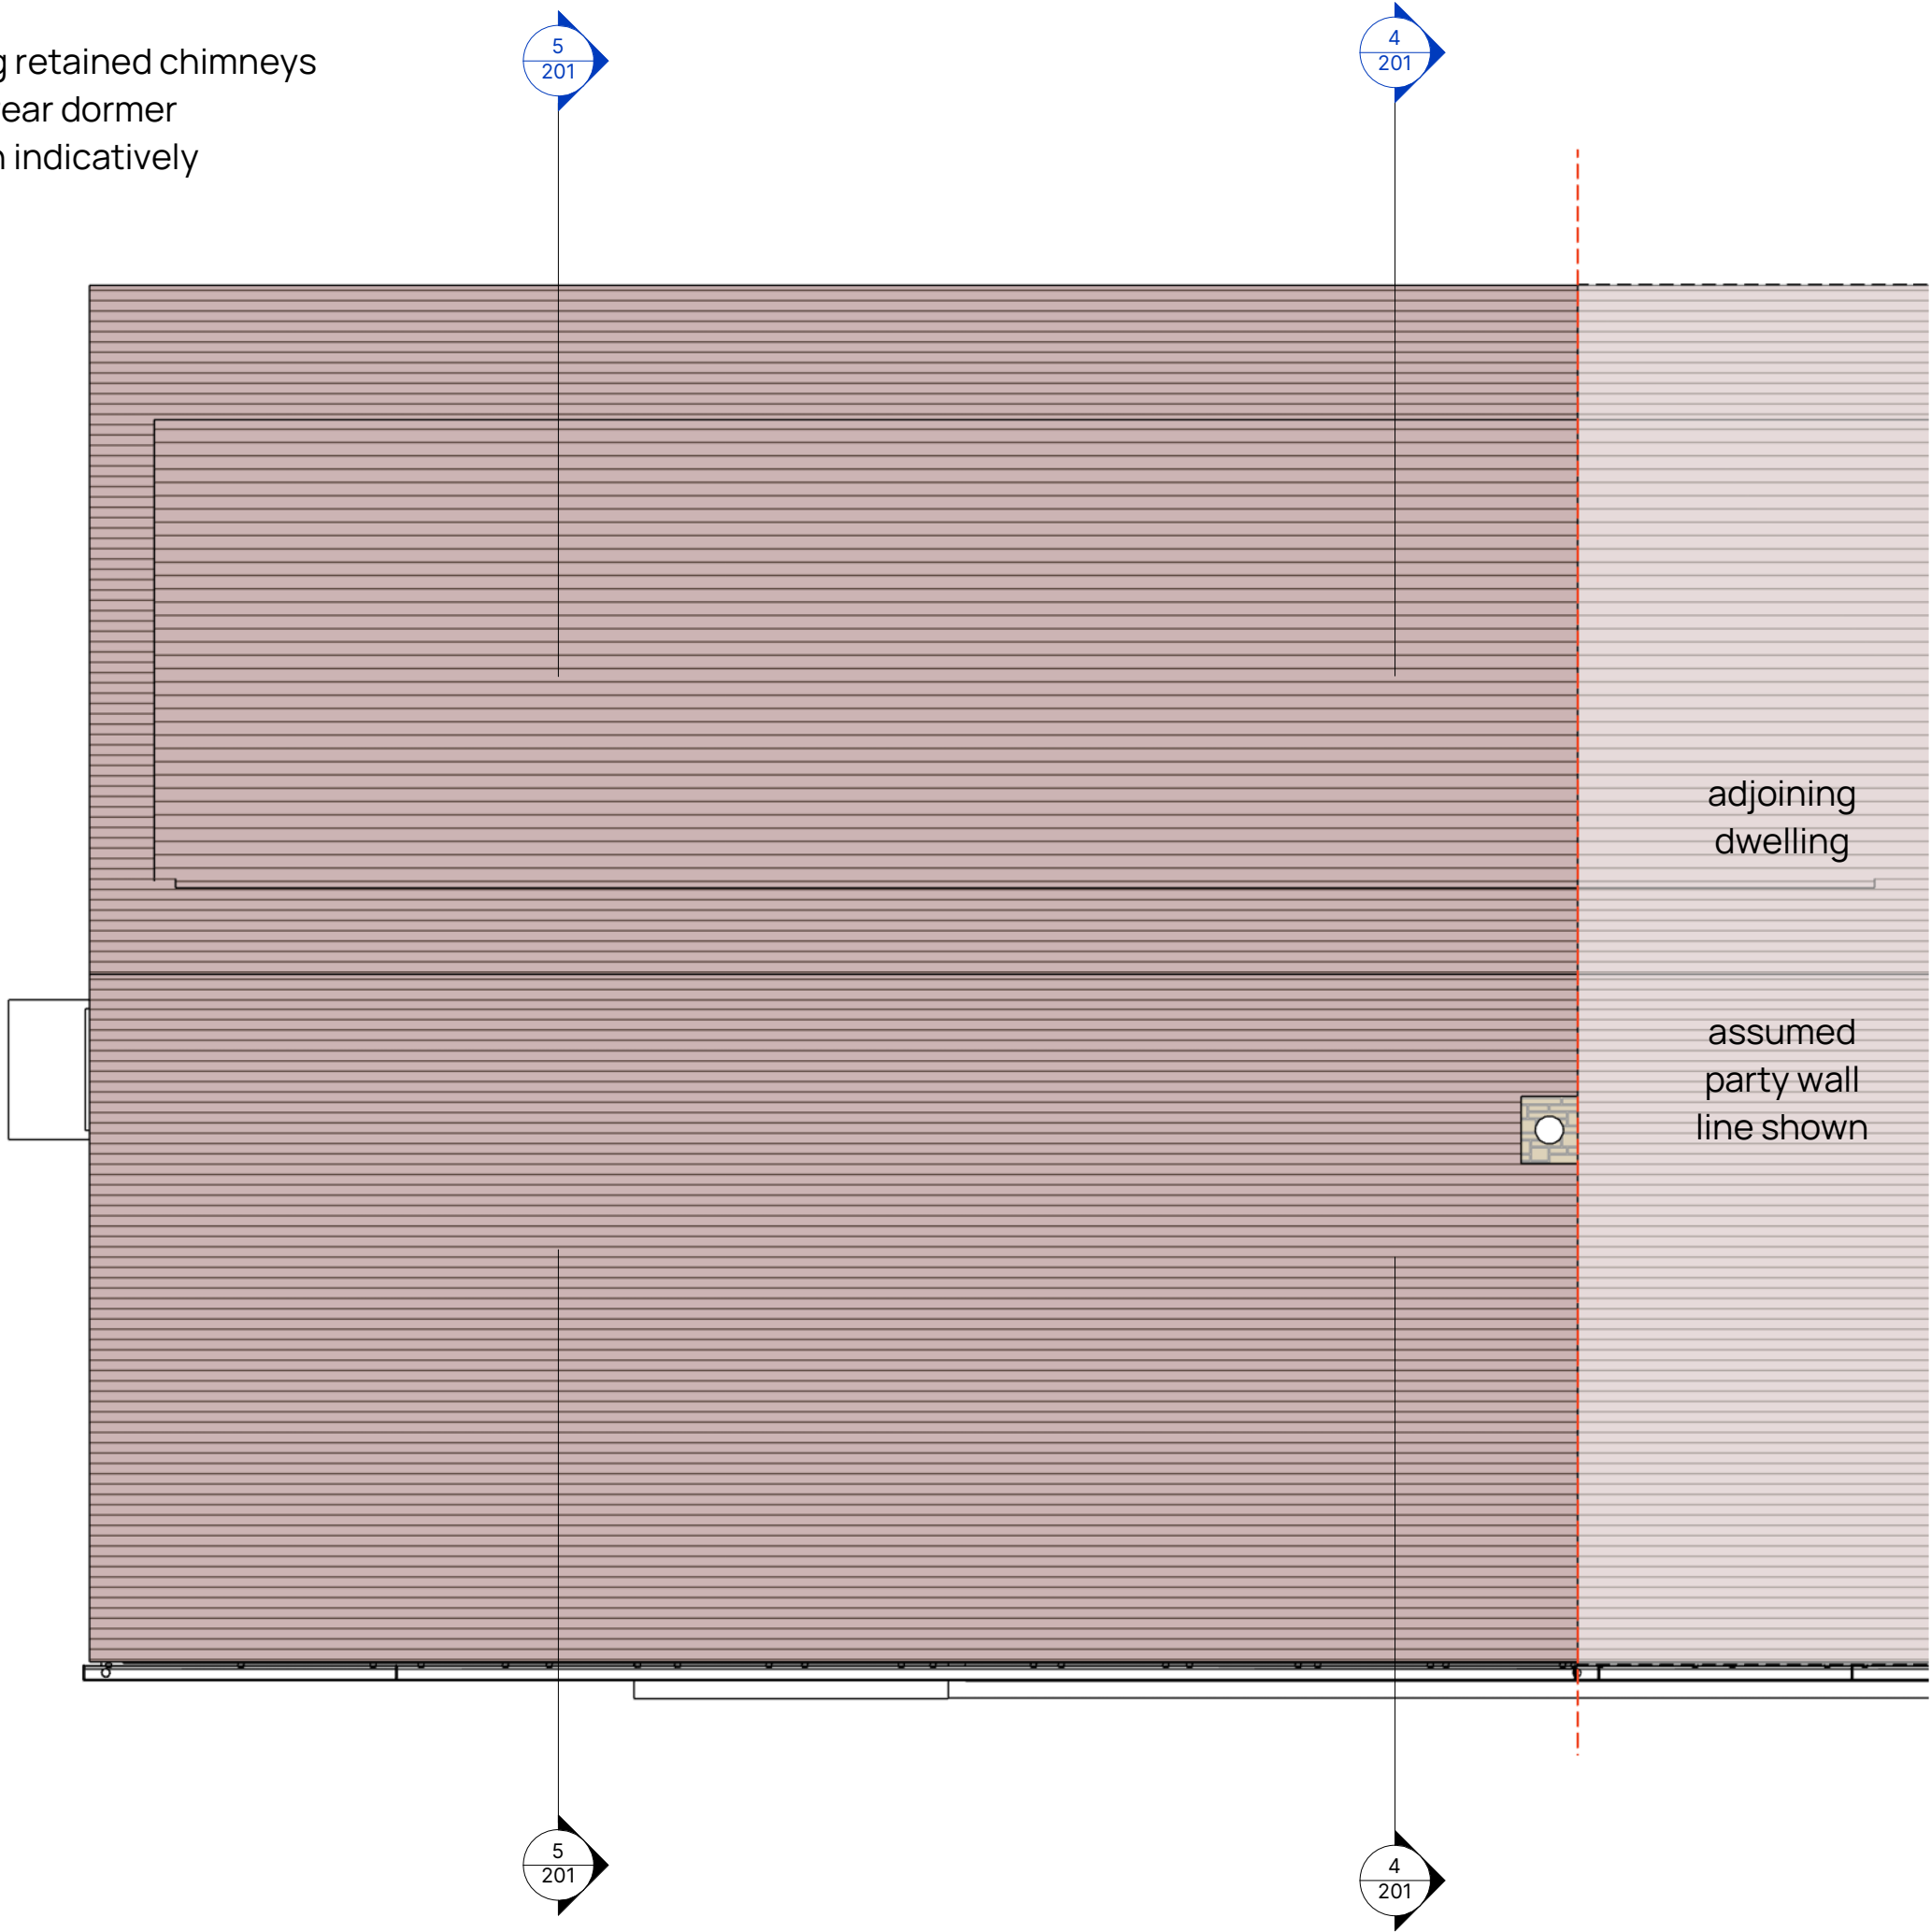

note. rear rooms not material to works, partially surveyed as a result

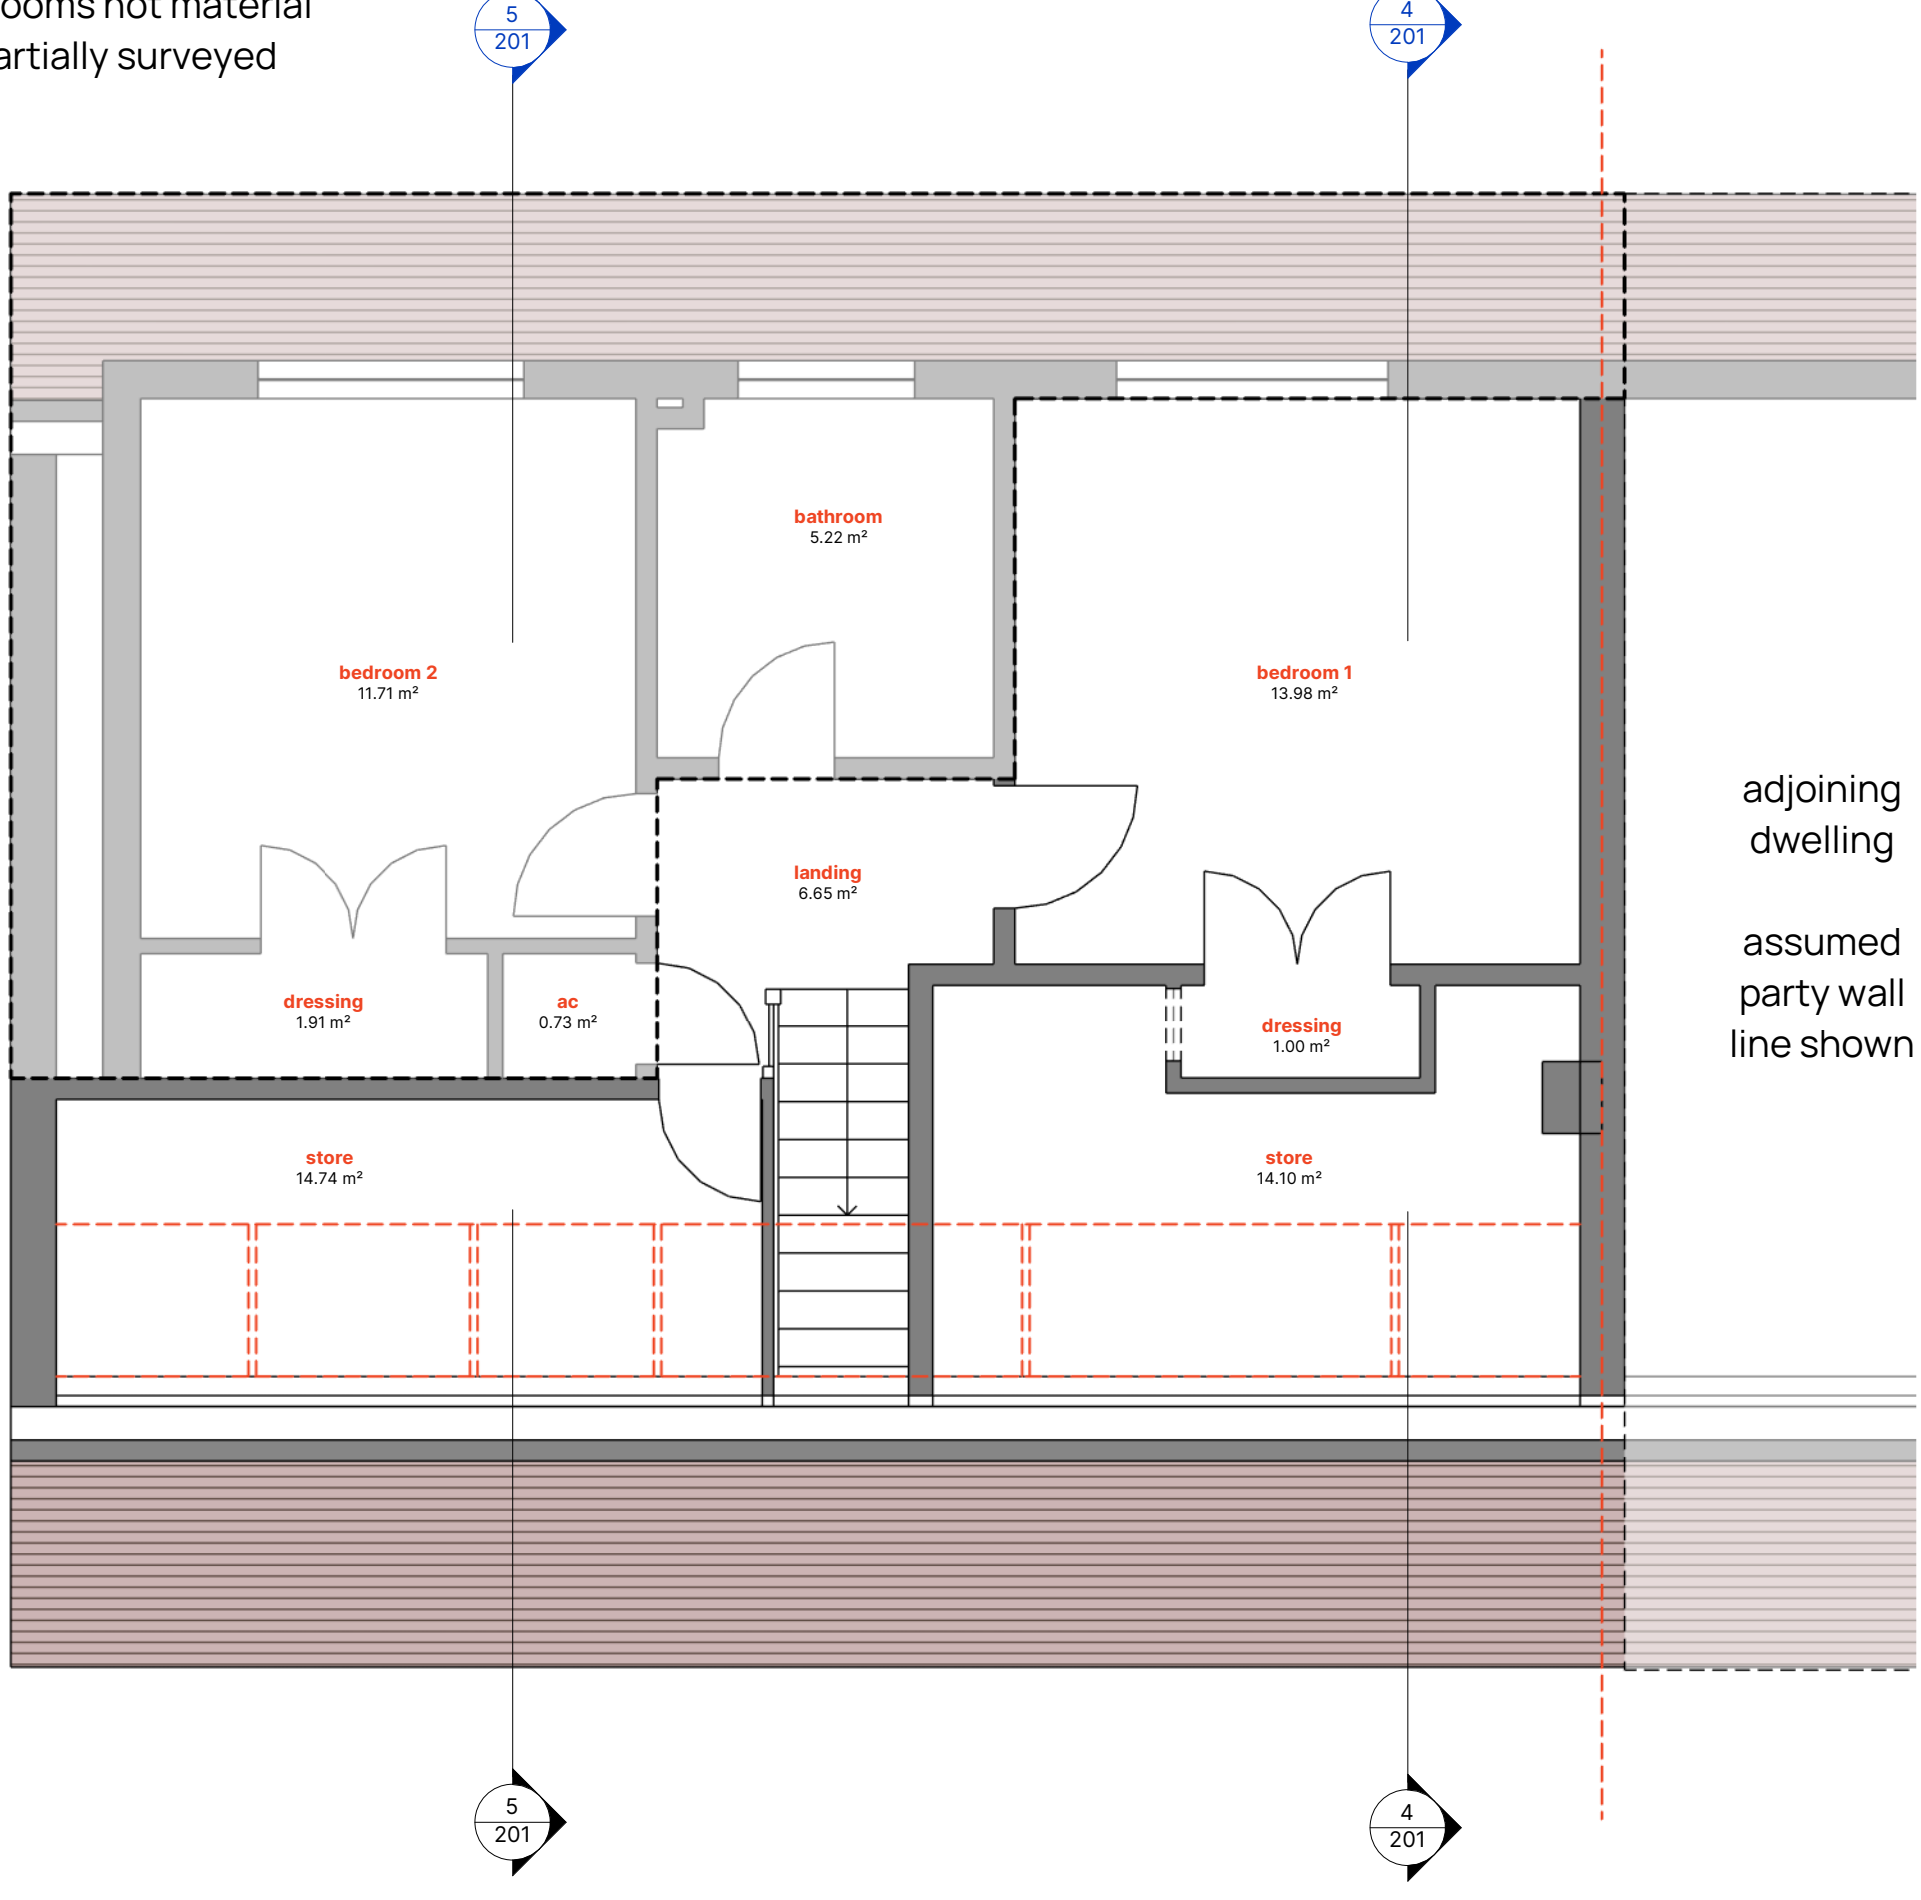

2 EXISTING FIRST FLOOR PLAN
1 : 50

Responsibility is not accepted for errors made by others in scaling from this drawing.
All construction information should be taken from figured dimensions only.

0mm 50mm

ST	POS	DATE	REV	DATE	DESCRIPTION	REVISED BY
CLIENT						LC
Alex and Ellie						WB

LXW architects.
lxwarchitects.co.uk

PROJECT
TEFFONT
ADDRESS
Spring View, Teffont, Salisbury, SP3 5RU.

DRAWING TITLE
EXISTING FLOOR PLANS

DRAWING PURPOSE
EXISTING
SCALE
1 : 50@A1

S3 : Suitable for review and comment

PROJECT ORIGINATOR VOLUME LEVEL TYPE ROLE NUMBER
P2520-LXW-ZZ-XX-DR-A-101 P01.01

1-50
@ A1 0 5m