



note. rear rooms not material to works, partially surveyed as a result

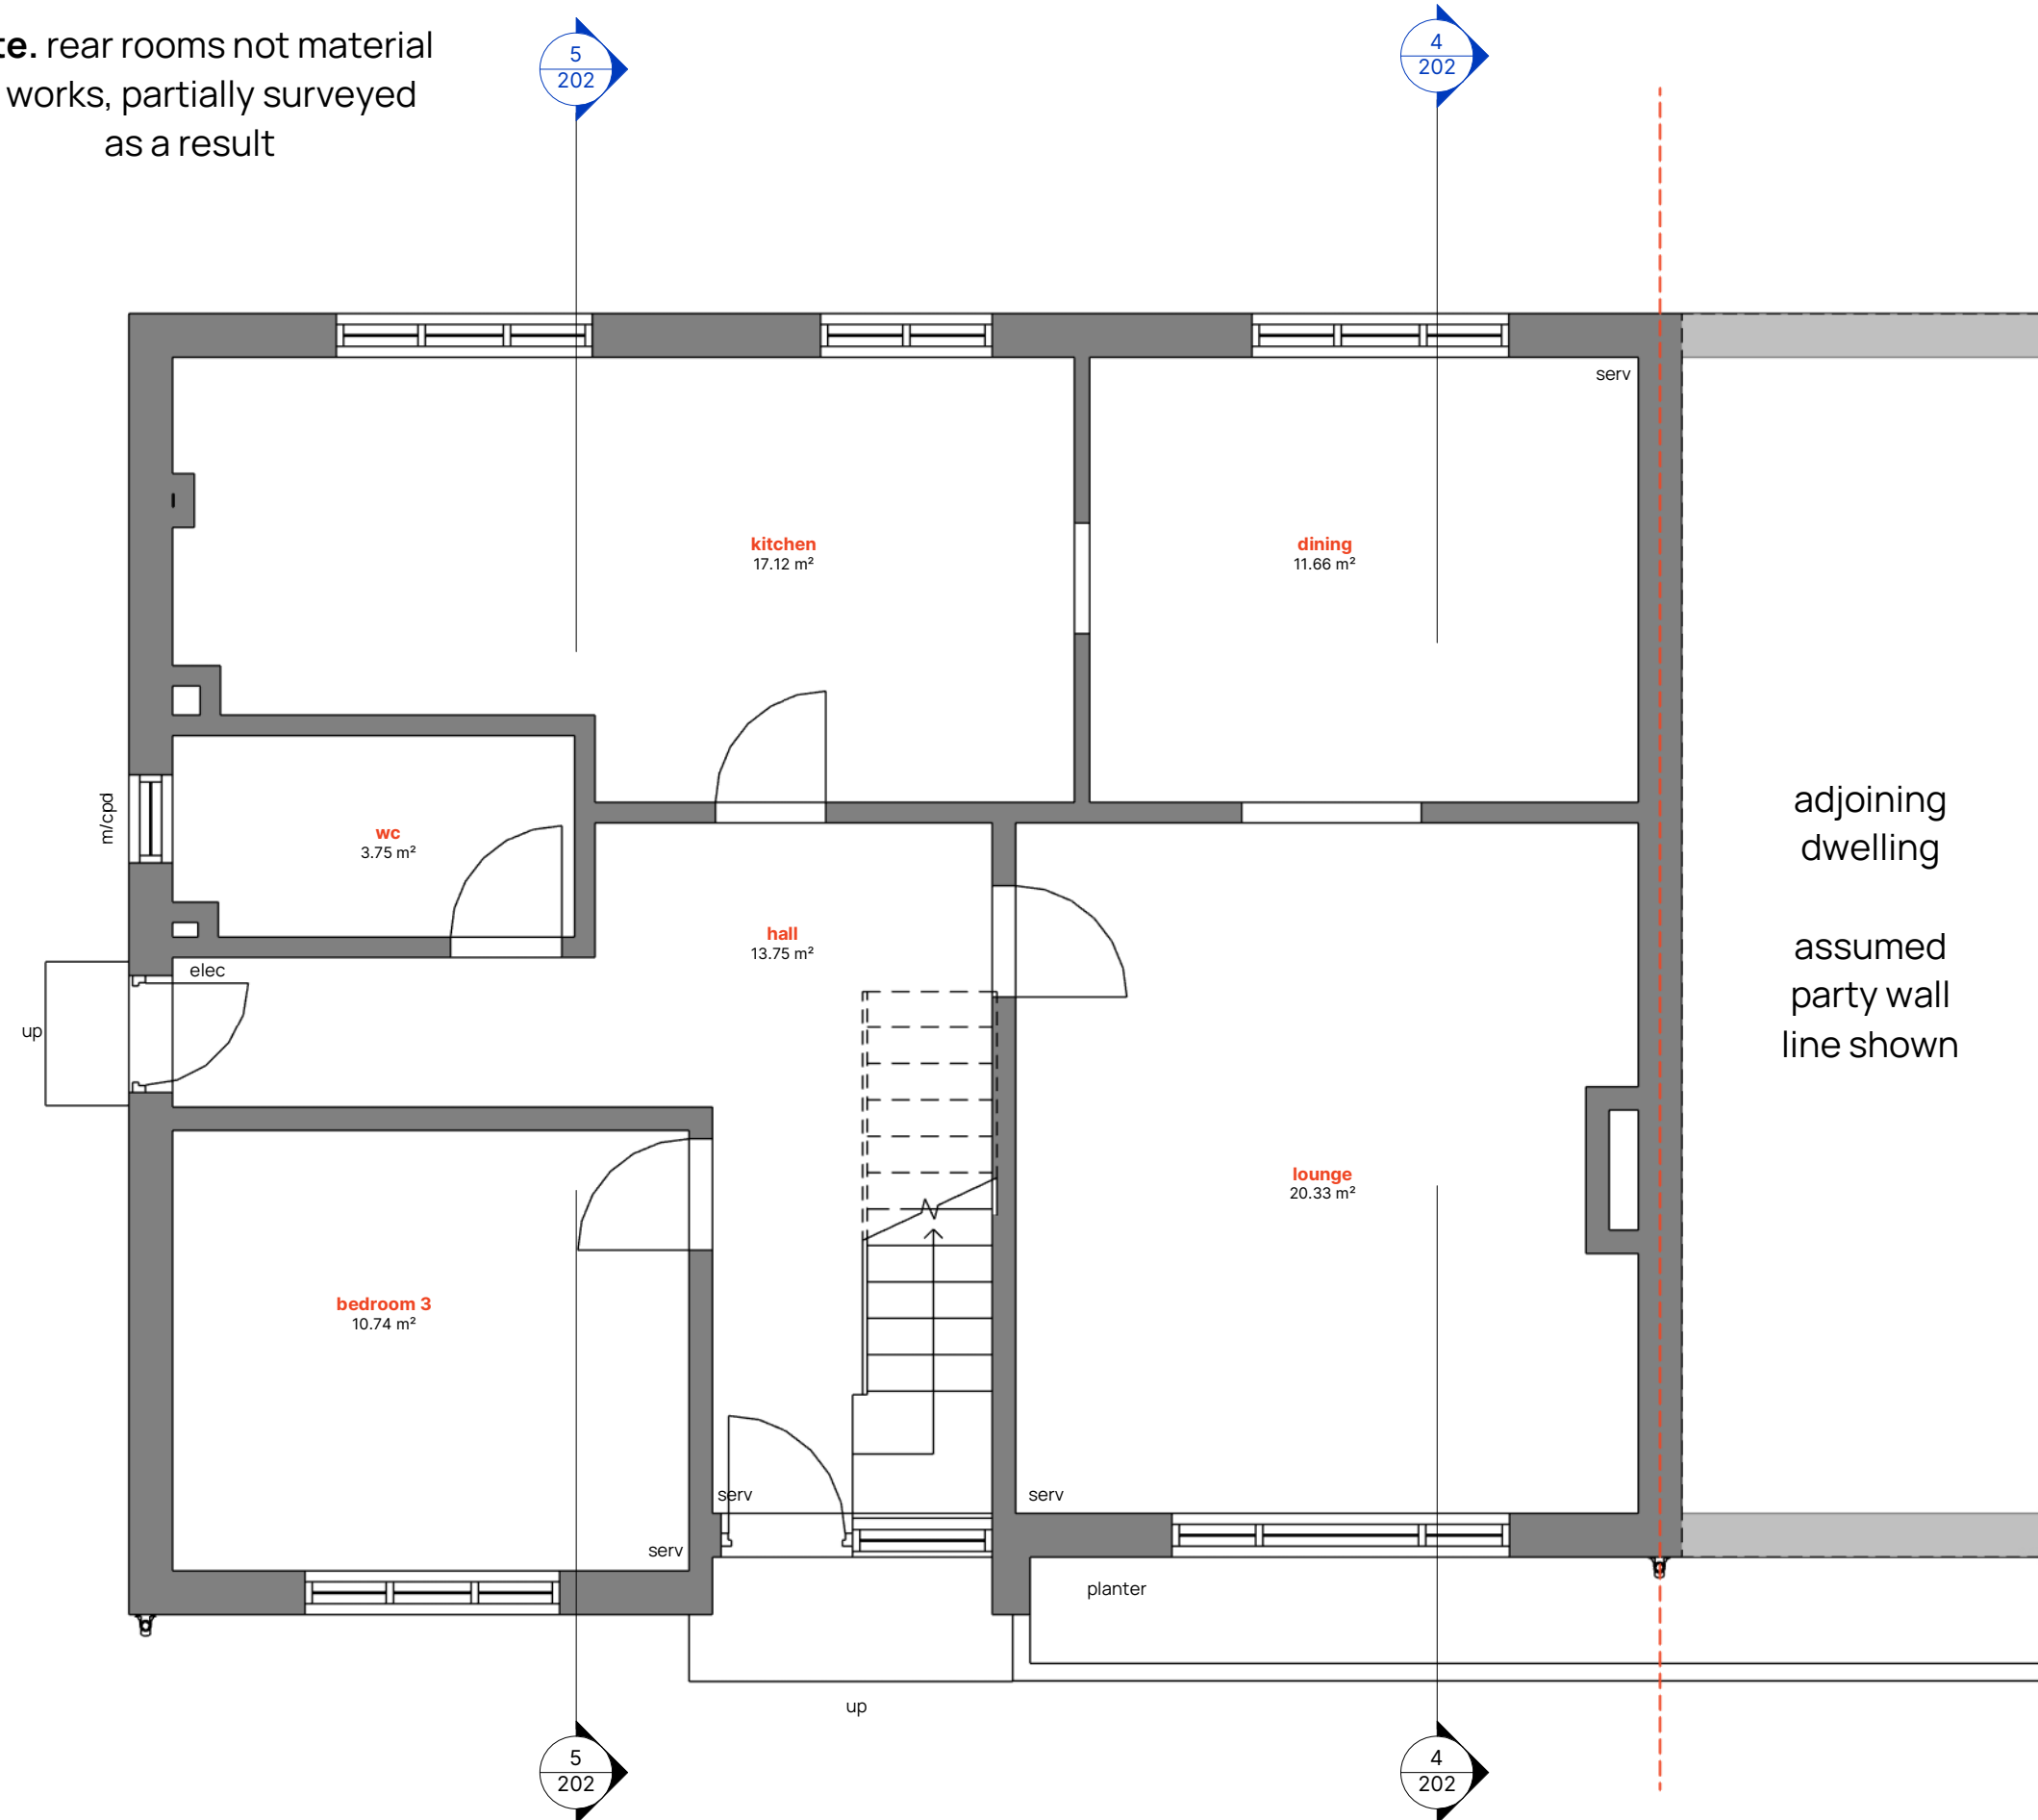

1 PROPOSED GROUND FLOOR PLAN
1: 50

3 PROPOSED ROOF PLAN
1: 50

note. existing retained chimneys and rear dormer shown indicatively

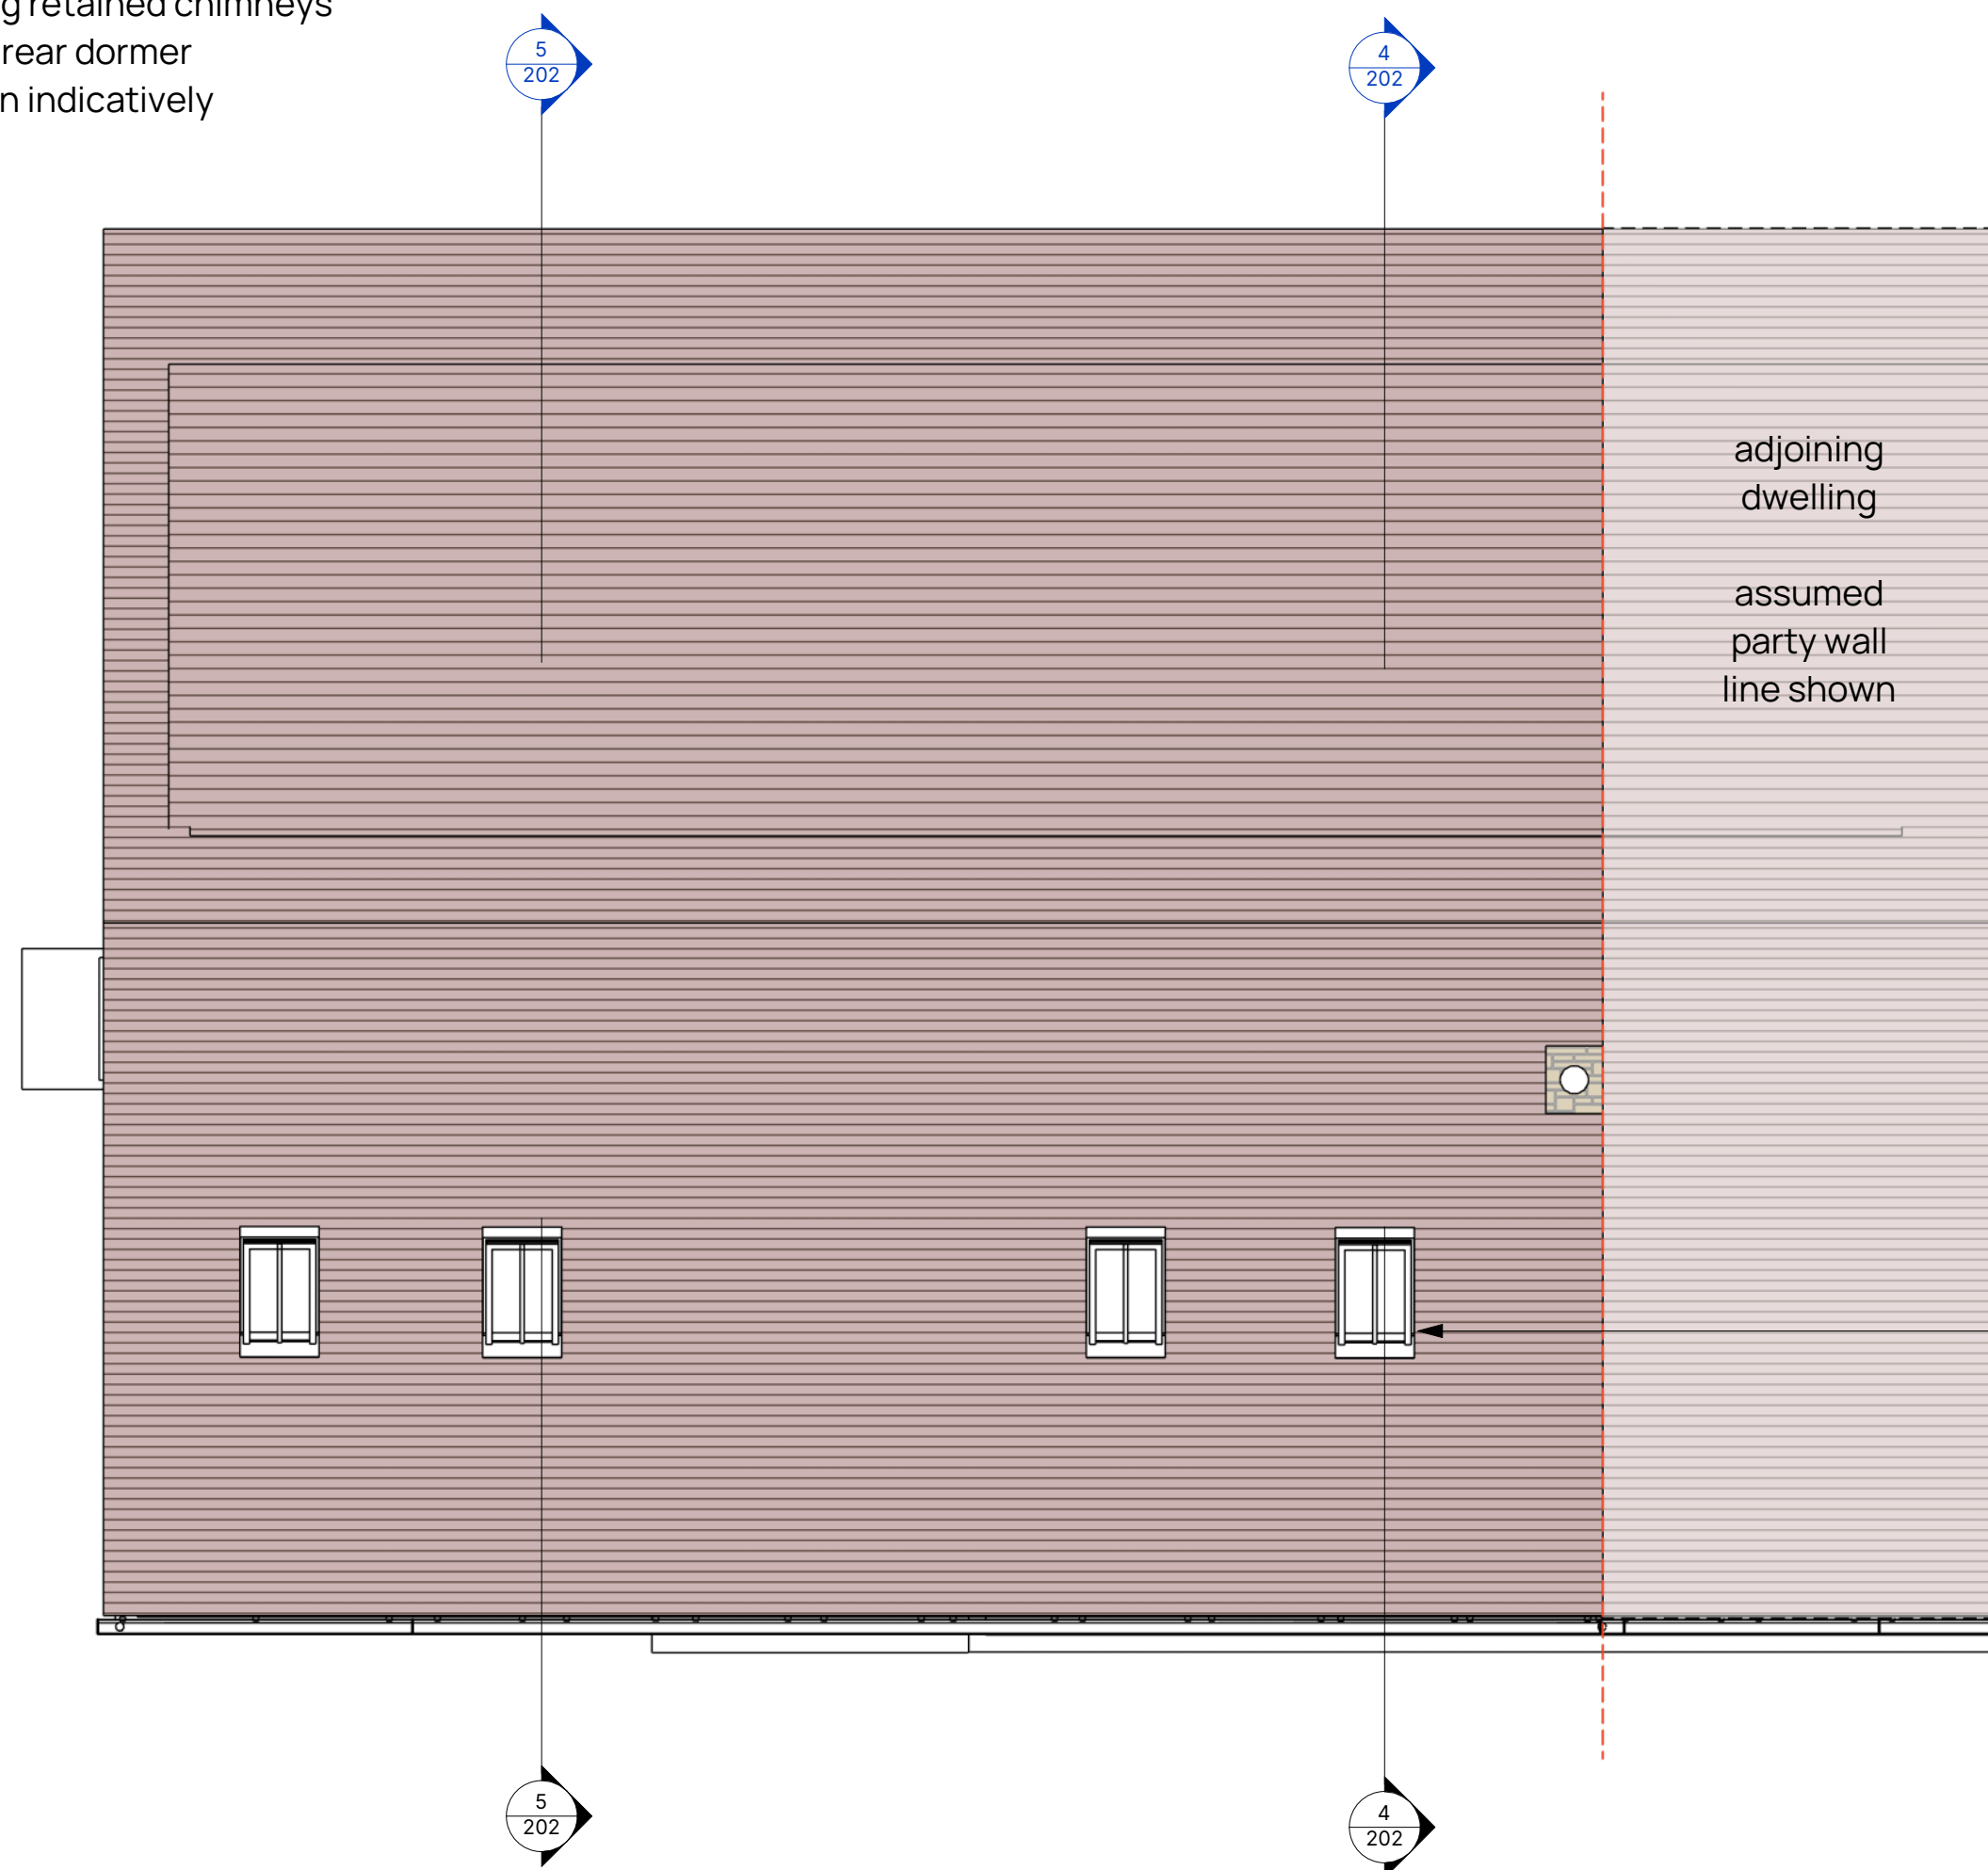


note. rooflight insertion under Class C, where the following conditions must be met:

- Any alteration to the project no more than 150 millimetres from the existing roof plane.
- No alteration to be higher than the highest part of the roof.

note. VELUX GGL Conservation Roof Window – Manual, Centre-pivot shown. Blinds to be fitted.

note. rear rooms not material to works, partially surveyed as a result

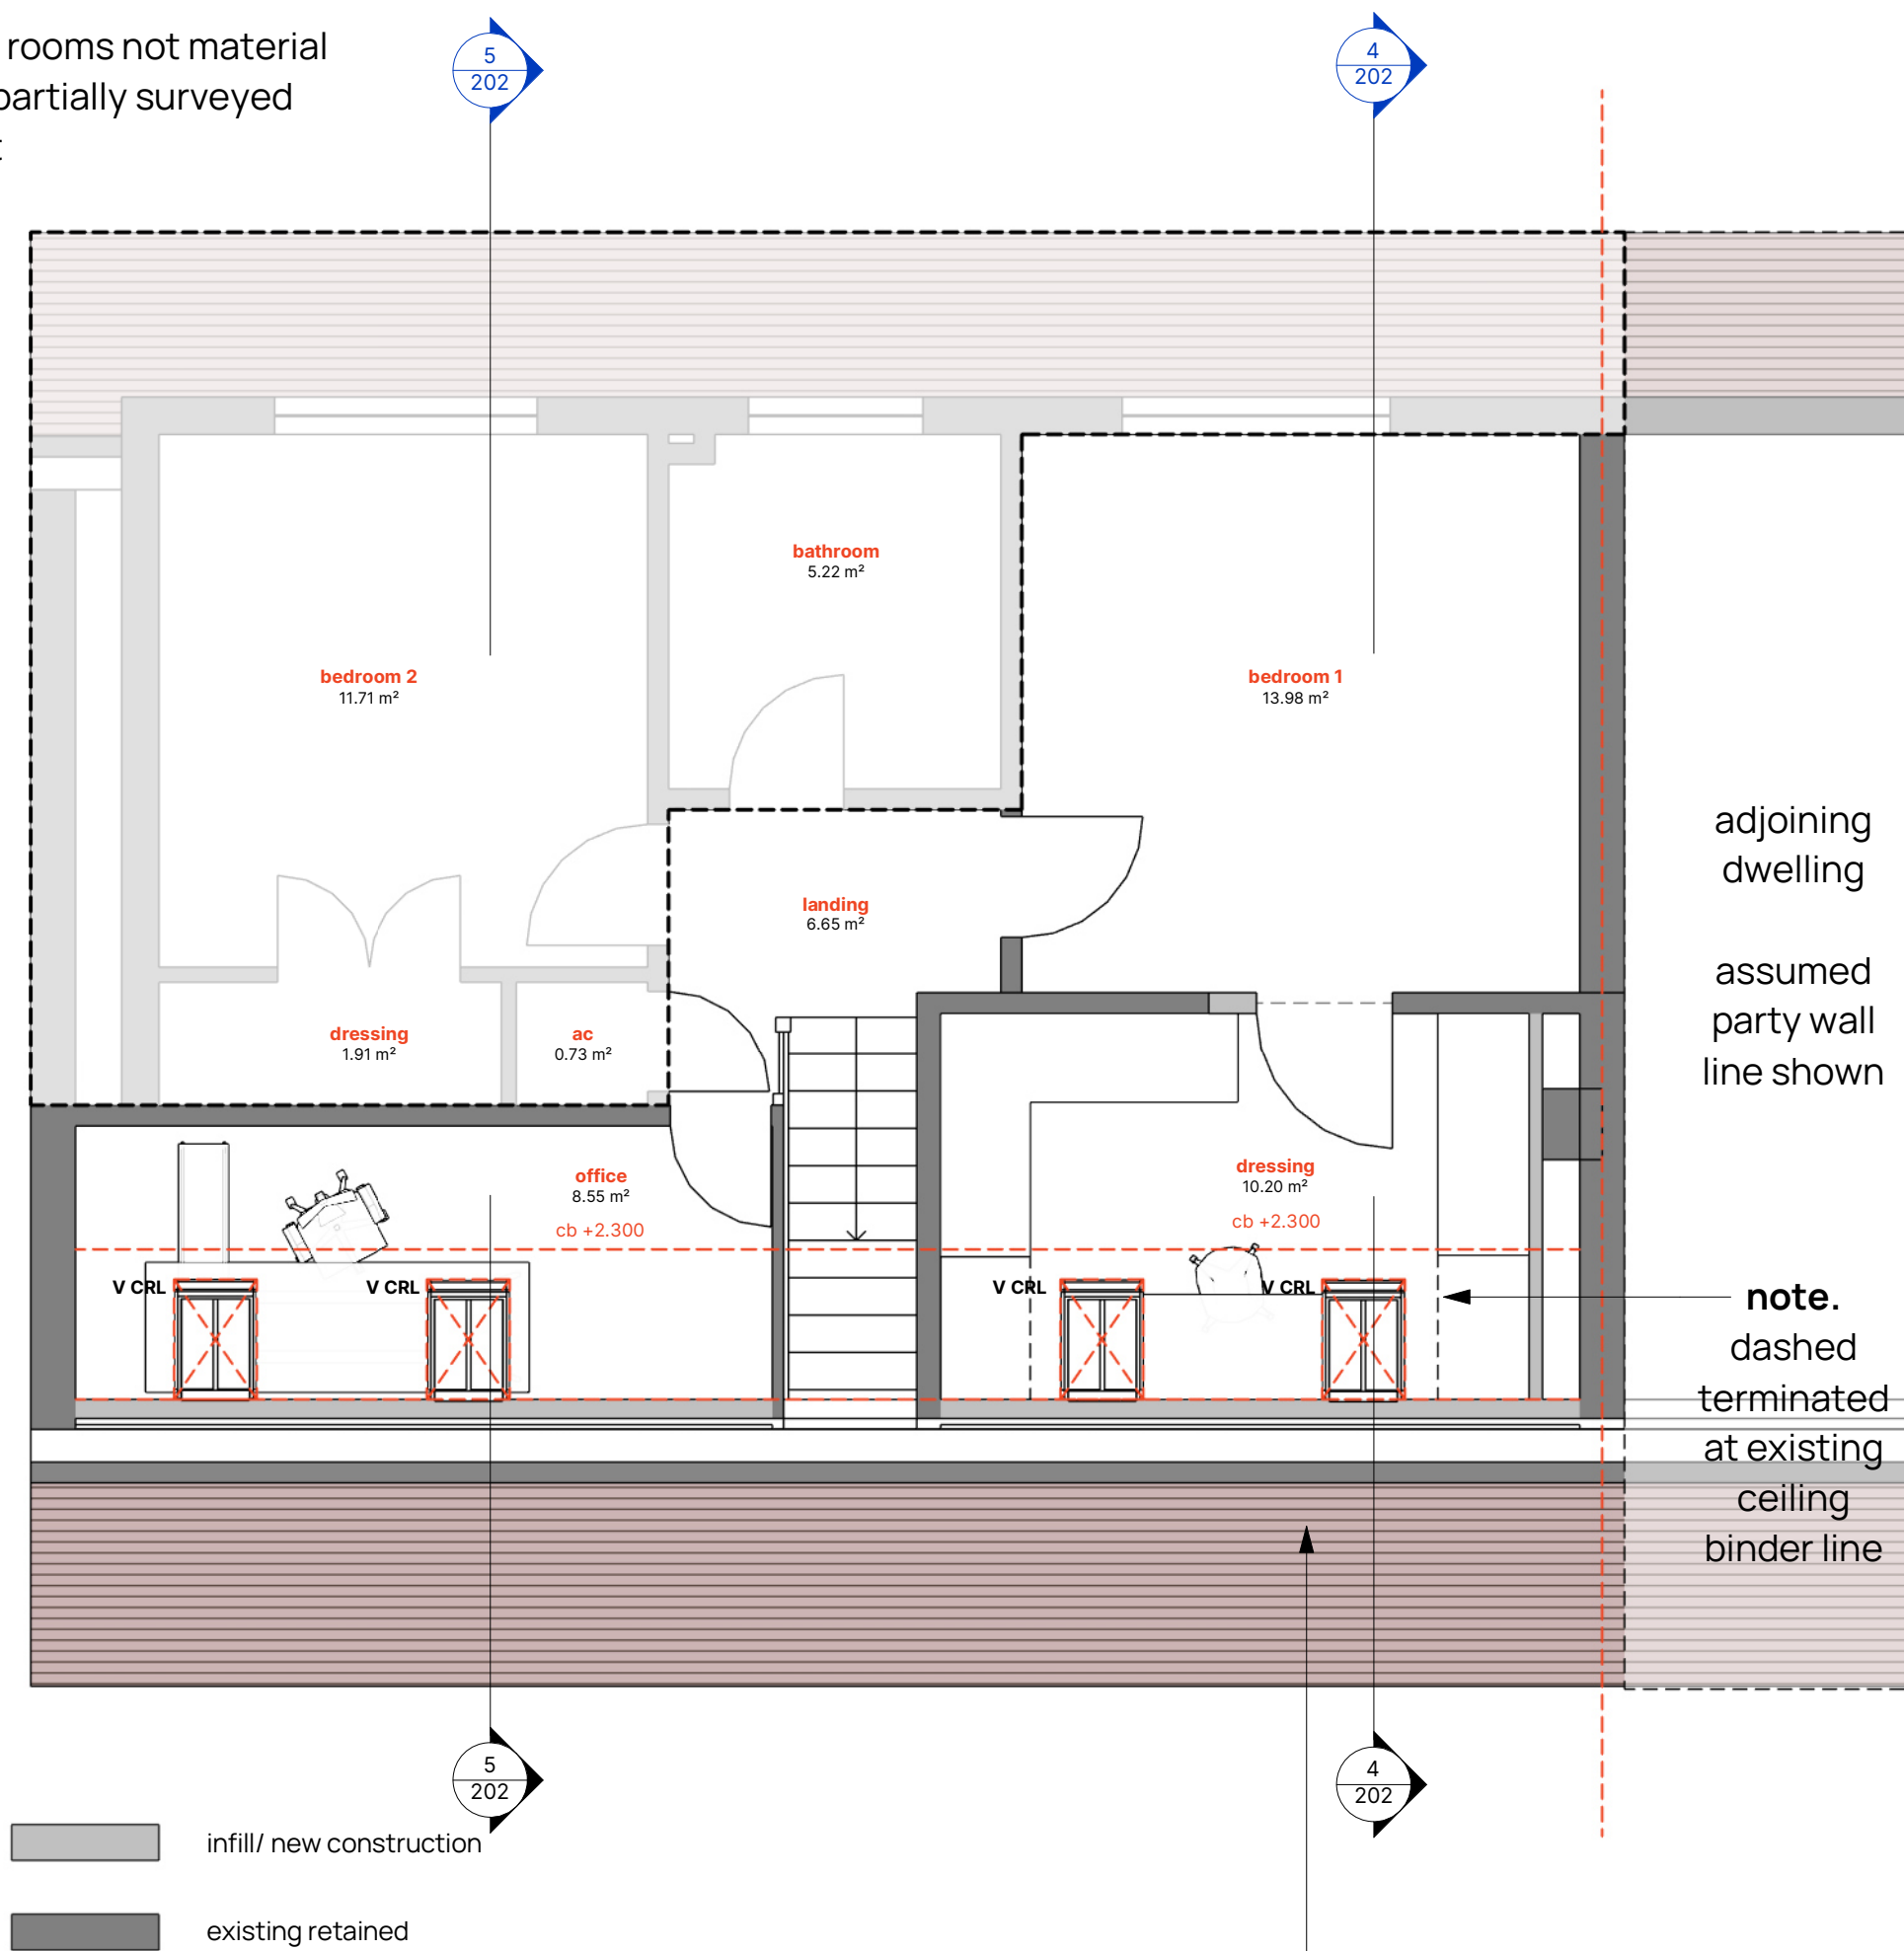

2 PROPOSED FIRST FLOOR PLAN
1: 50

note. works concern insertion of rooflights to provide secondary spaces to serve the existing accommodation of the dwelling

Note. Blinds shall be fitted to the roof windows in order to mitigate light pollution and preserve the quality of the protected dark skies.

Given the inclusion of the rooflights into the principal elevation, these are also proposed for privacy reasons.

Responsibility is not accepted for errors made by others in scaling from this drawing. All construction information should be taken from figured dimensions only.

0mm 50mm

ISS	P02	21/10/2025	CLIENT COMMENT - ISS
ISS	P01.01	09/10/2025	FIRST ISSUE - ISS
STATUS	REV	DATE	DESCRIPTION
CLIENT	Alex and Ellie		
REVISOR	LC		
CHECKED BY	WBJ		

LXW architects.
lxwarchitects.co.uk

PROJECT
TEFFONT
ADDRESS
Spring View, Teffont, Salisbury, SP3 5RU.

DRAWING TITLE
PROPOSED FLOOR PLANS

DRAWING PURPOSE
PROPOSED
SCALE
1: 50@A1

SUITABILITY STATUS
PL : Authorized and accepted

PROJECT - ORIGINATOR - VOLUME - LEVEL - TYPE - ROLE - NUMBER
P2520-LXW-ZZ-XX-DR-A-102
REVISION
P02