

GENERAL NOTES:
1. This drawing is the copyright of KSA Architects Ltd and may not be copied, altered or reproduced in any form or passed on to a third party without written consent. If in doubt ASK.
2. This drawing has been produced as a guide, and is subject to further detailed information being provided, including but not limited to a full topographical survey, service enquires and an arboriculture study.



Side Elevation



Rear Elevation



Side Elevation




Key Plan
Scale 1:1250




Front Elevation



Ground Floor Plan

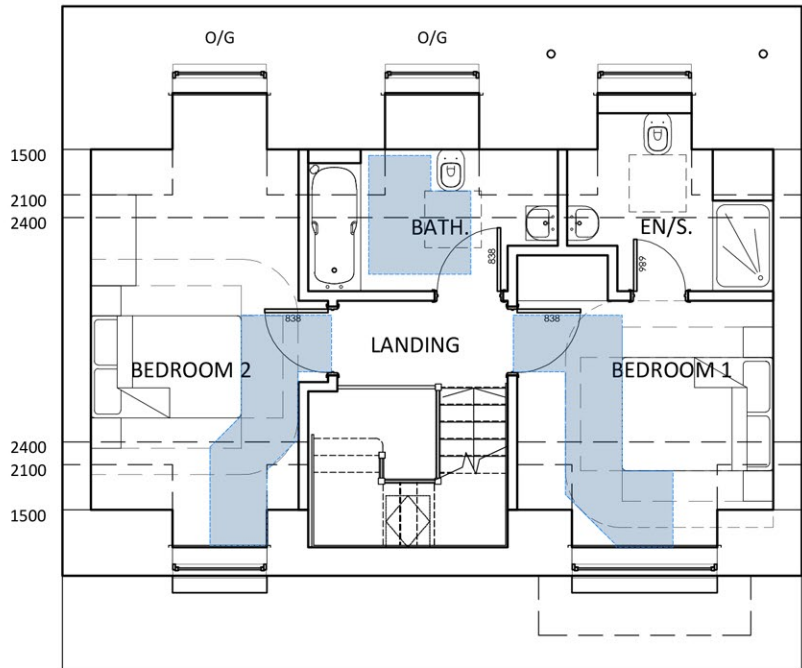

First Floor Plan

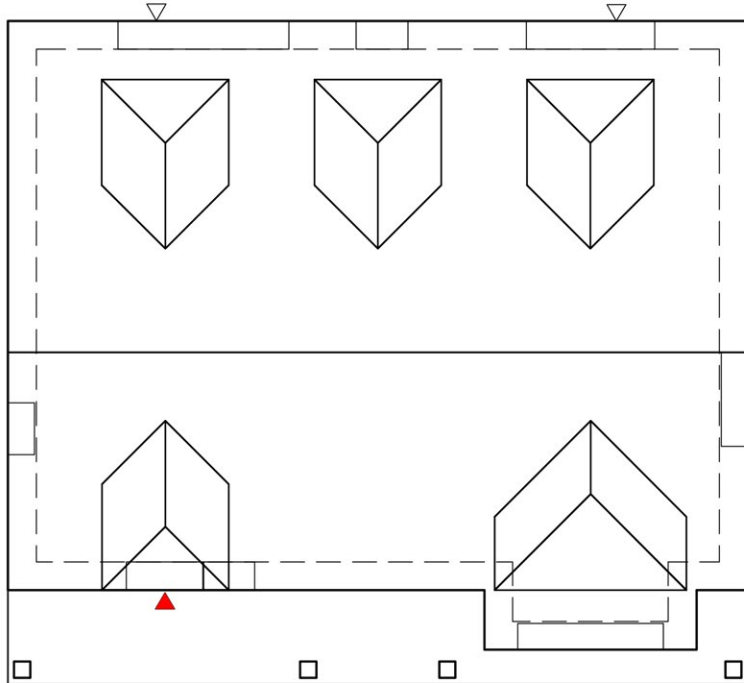

Roof Plan

B	23.10.25	Amended as per Client Comments	CG	DRK
A	10.10.25	Planning issue	CG	DRK
Rev	Date	Description	Rev By	Ckd By

KSA The people orientated placemakers.

Client

BARGATE

Project
LAND SOUTH OF ROMSEY ROAD
WHITEPARISH
SALISBURY
WILTSHIRE

Drawing Title
PLOT 9
PLANS AND ELEVATIONS

Drawing Status	Scale
PLANNING	1:100 @ A1
Document Ref.	Revision
1371 PD205	B
	CG

RIBA KSA Architects Ltd, Concept House 35 Kingston Crescent, North End Portsmouth, Hampshire, PO2 8AA Phone: 023 9267 3618 Email: info@ksaltd.co.uk Web: www.ksaltd.co.uk