



GENERAL NOTES:  
1. This drawing is the copyright of KSA Architects Ltd and may not be copied, altered or reproduced in any form or passed on to a third party without written consent. If in doubt ASK.  
2. The drawing reflects current standards and legislation agreed for this project at the time of original issue.

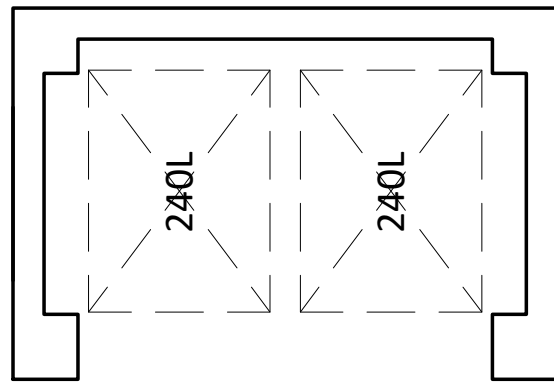


Plan


Plot 01 & 02 Bin Store

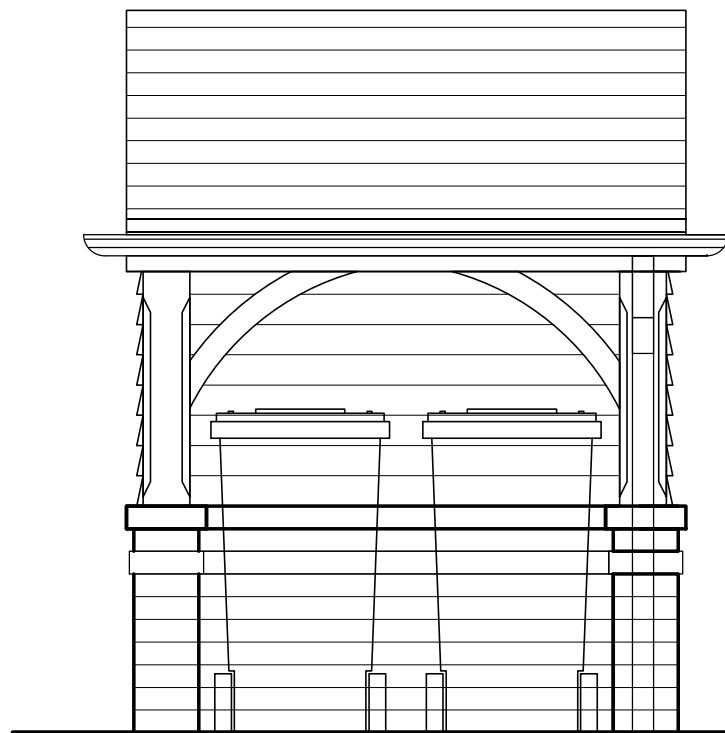

Front Elevation

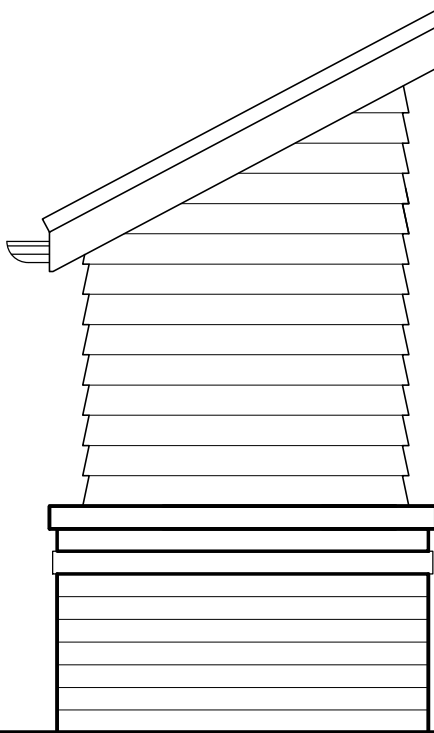


Side Elevation

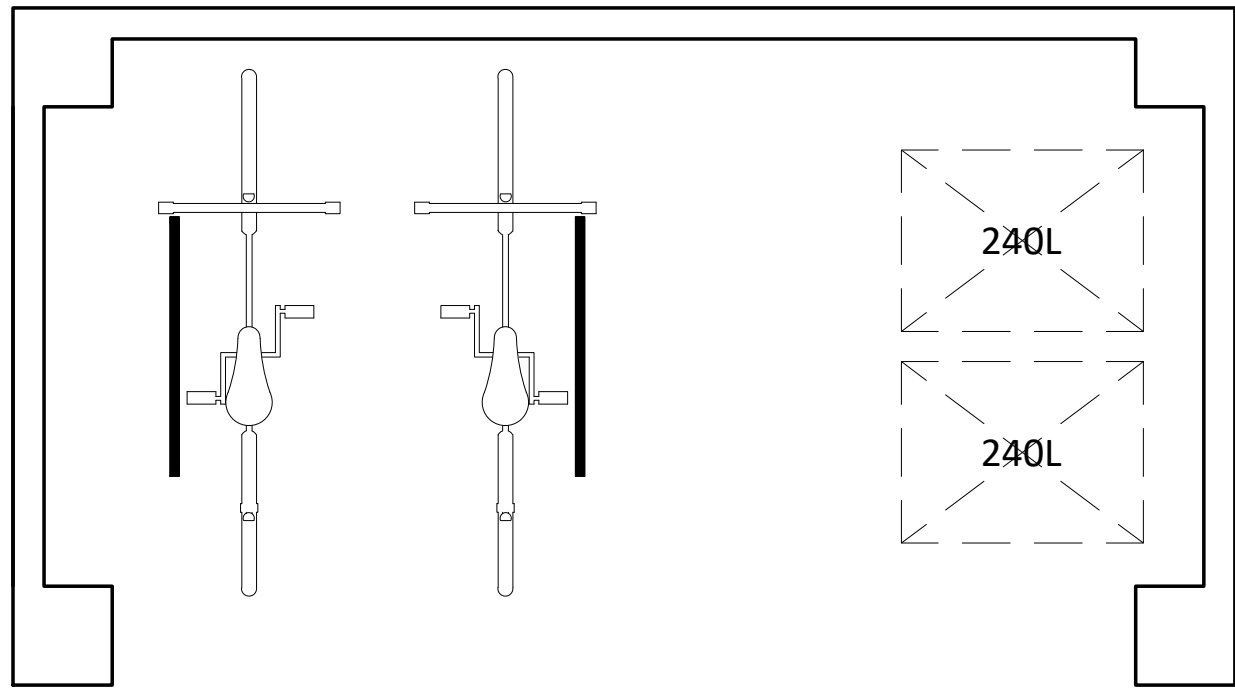


Plan


Bin & Bike Store

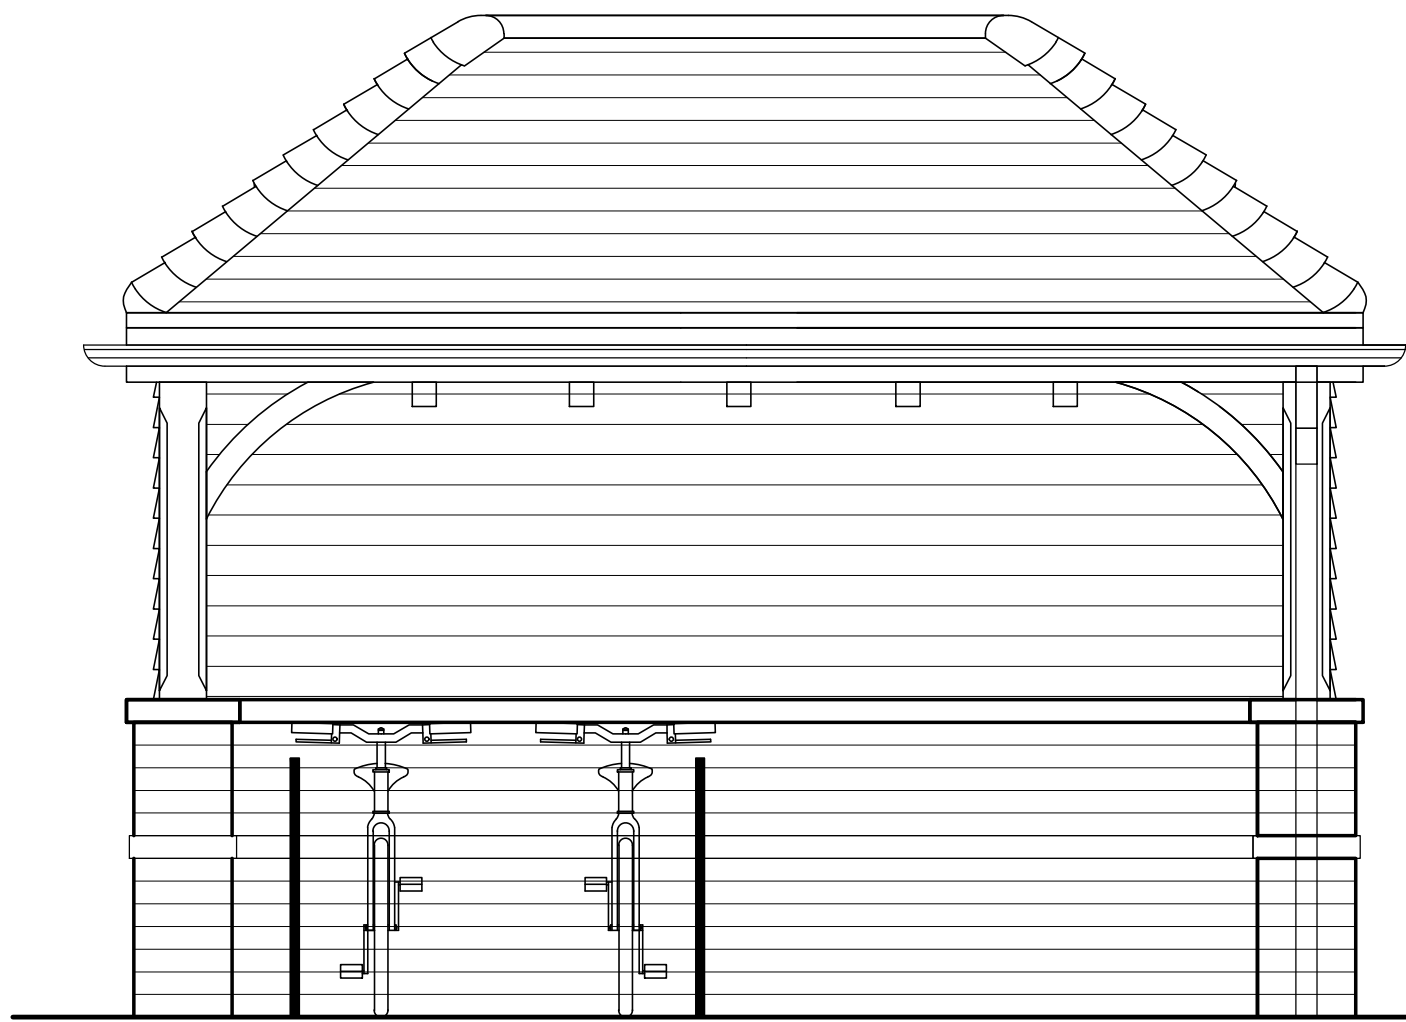

Front Elevation

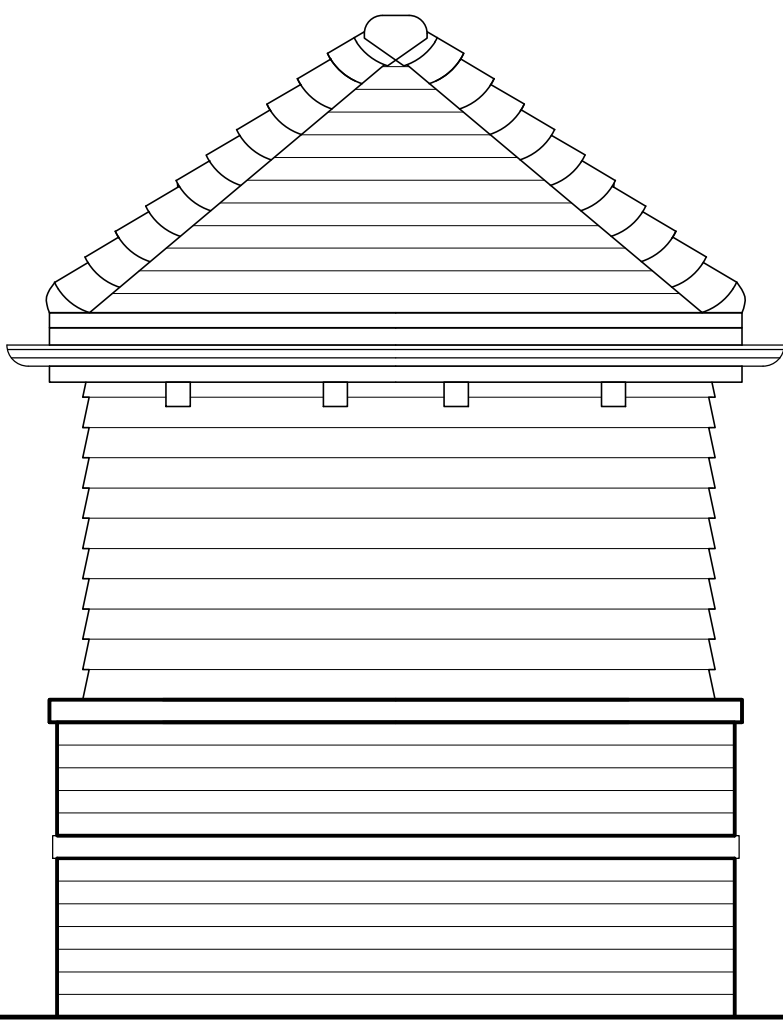


Side Elevation

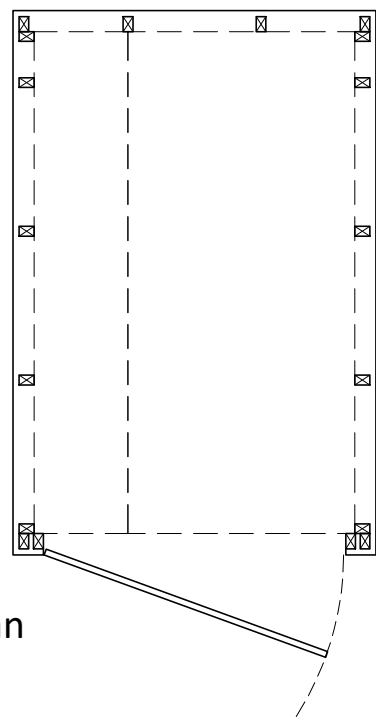


Plan


Shed Storage Provision

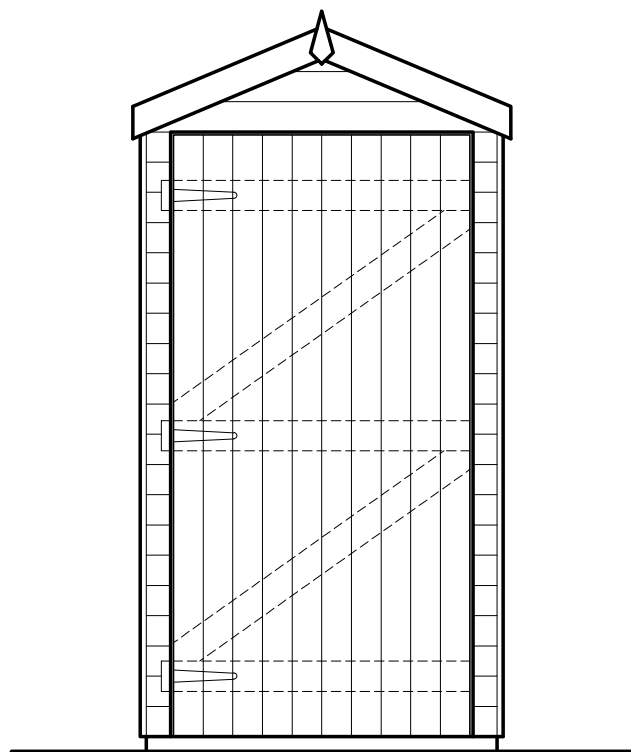

Front Elevation

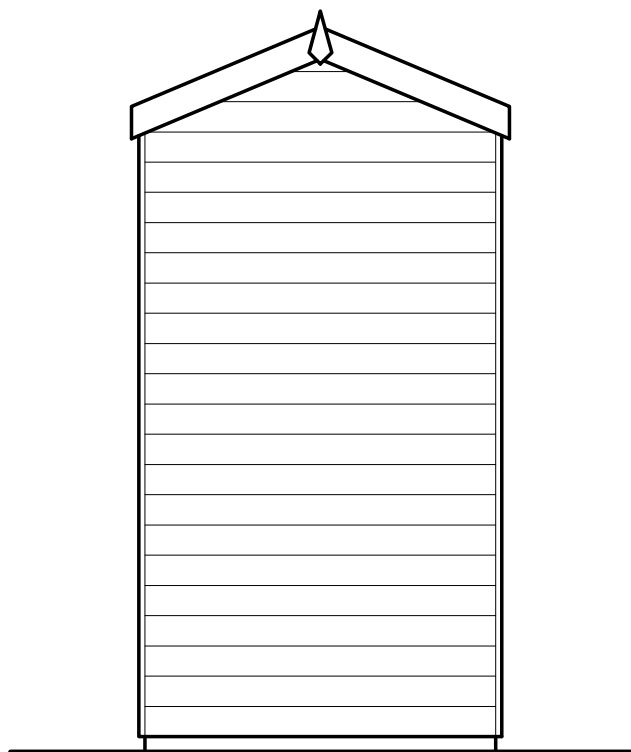

Rear Elevation

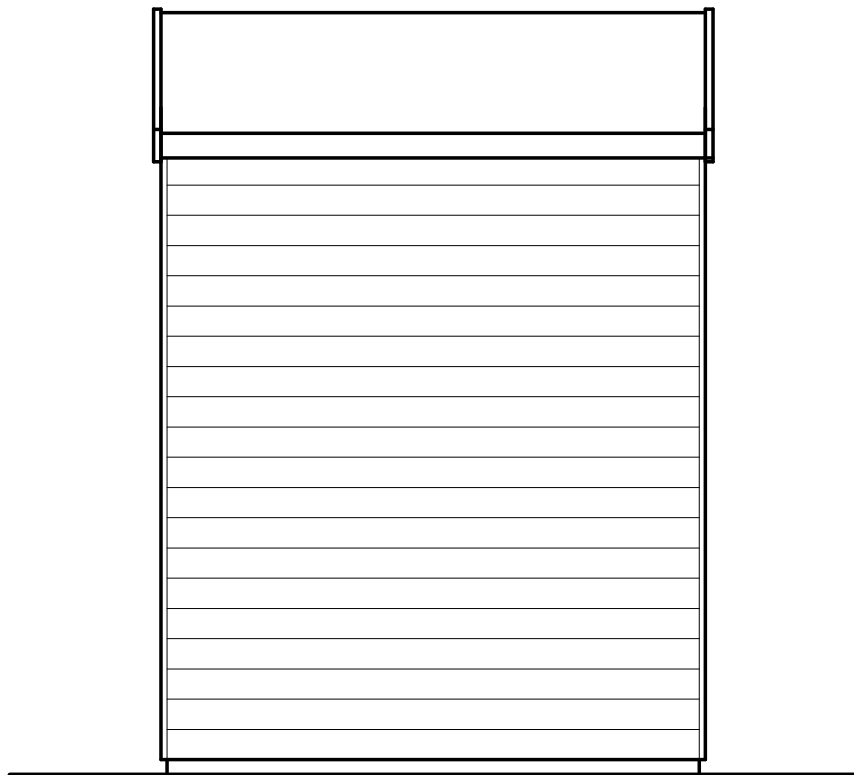

Side Elevation

|     |          |                                |        |        |
|-----|----------|--------------------------------|--------|--------|
| B   | 23.10.25 | Updated as per Client Comments | CG     | DRK    |
| A   | 10.10.25 | First issue                    | CG     | DRK    |
| Rev | Date     | Description                    | Rev By | Ckd By |



The people orientated placemakers.

Client

BARGATE

Project  
LAND SOUTH OF ROMSEY ROAD  
WHITEPARISH  
SALISBURY  
WILTSHIRE

Drawing Title  
Typical Shed, and Bin & Bike Store

Drawing Status  
PLANNING

Scale  
1:25 @ A1

Document Ref.  
1371-PD402

Revision  
B

Drawn By  
CG

RIBA

KSA Architects Ltd. Concept House  
35 Kingston Crescent, North End  
Portsmouth, Hampshire, PO2 8AA  
Phone: 023 9267 3618  
Email: info@ksaltd.co.uk  
Web: www.ksaltd.co.uk

Chartered Practice

SGS

