




GENERAL NOTES:
1. This drawing is the copyright of KSA Architects Ltd and may not be copied, altered or reproduced in any form or passed on to a third party without written consent. If in doubt ASK.
2. The drawing reflects current standards and legislation agreed for this project at the time of original issue.

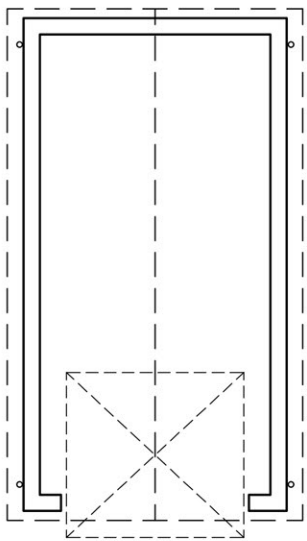


Floor Plan
(roof line dotted over)

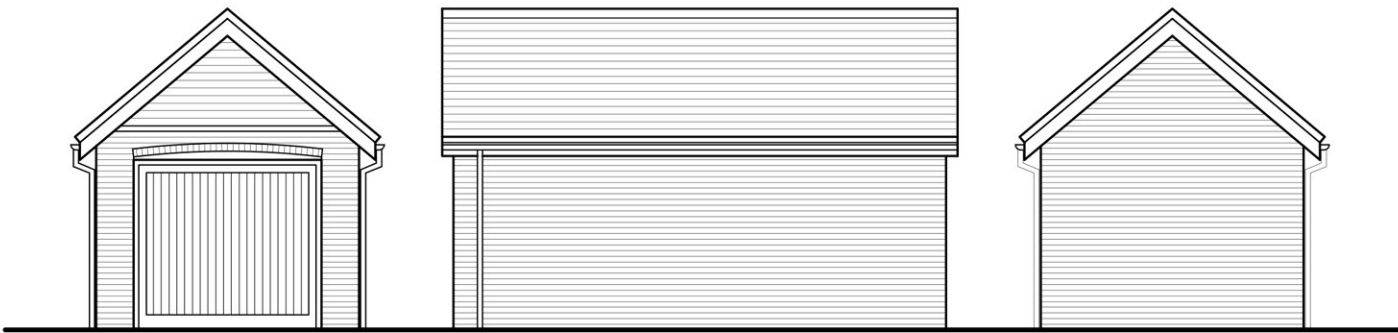


Front Elevation Side Elevation Rear Elevation

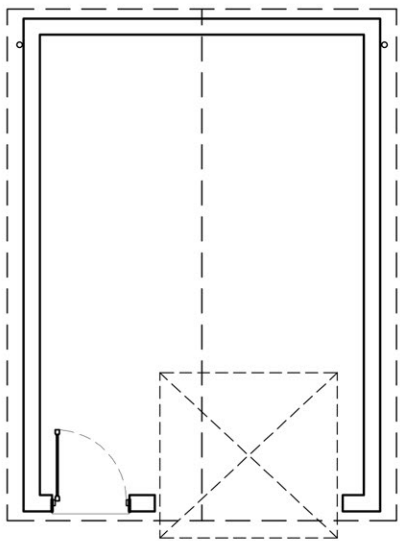


Floor Plan
(roof line dotted over)

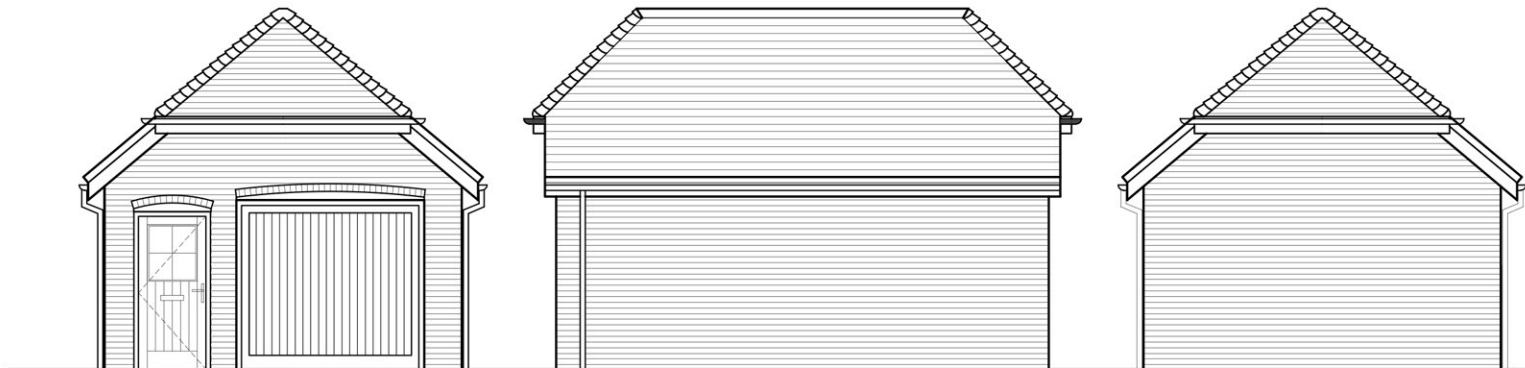


Front Elevation Side Elevation Rear Elevation

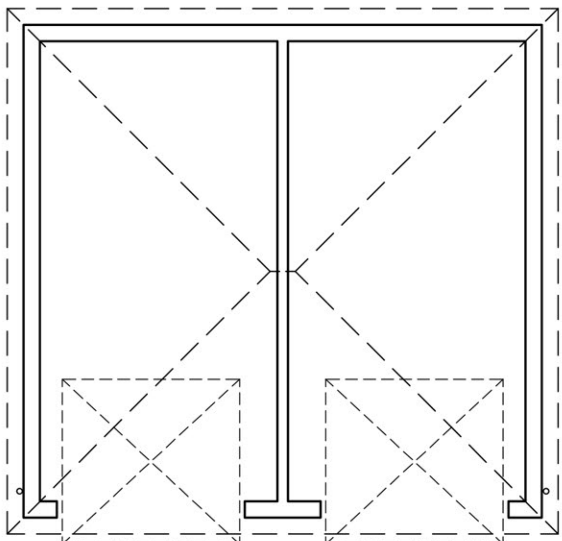

Floor Plan
(roof line dotted over)

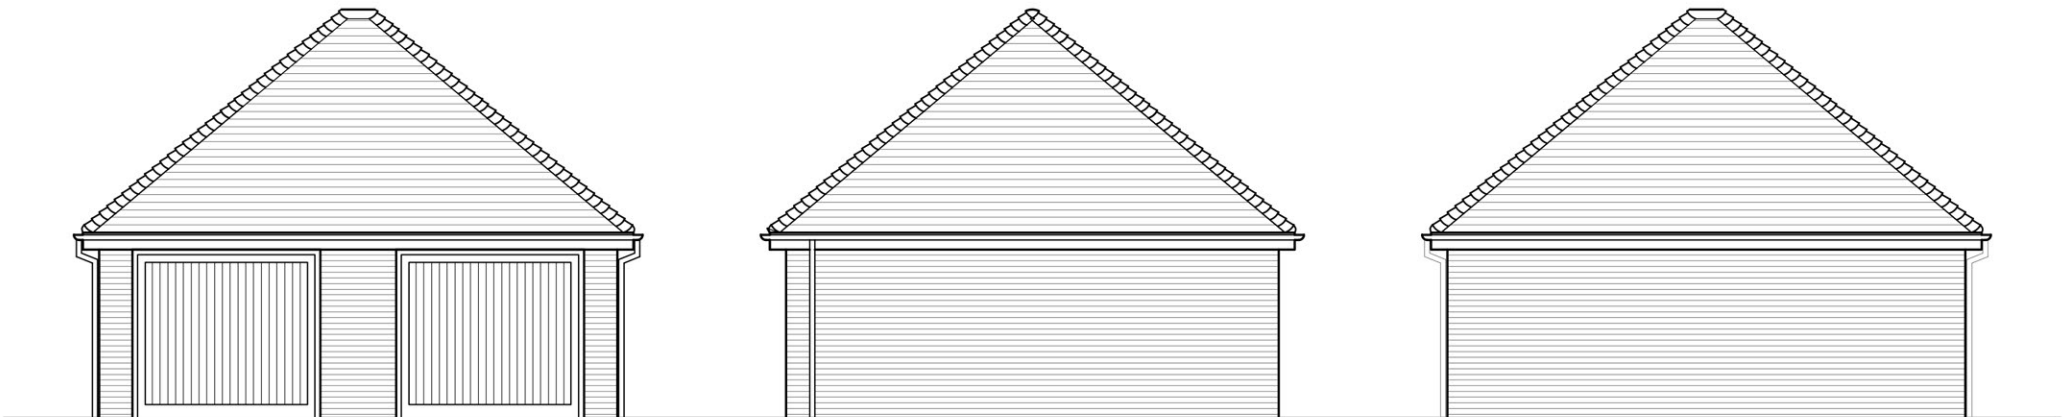

Front Elevation Rear Elevation Front Elevation

 

B	23.10.25	Updated as per client comments	CG	DRK
A	10.10.25	First issue	EG	DK
Rev	Date	Description	Rev By	Ckd By



The people
orientated
placemakers.

.....

Client

BARGATE

Project
LAND SOUTH OF ROMSEY ROAD
WHITEPARISH
SALISBURY
WILTSHIRE

Drawing Title
Garages

Drawing Status PLANNING	Scale 1:100 @ A2
Document Ref. 1371-PD404	Revision B
RIBA 	Drawn By EG
KSA Architects Ltd, Concept House 35 Kingston Crescent, North End Portsmouth, Hampshire, PO2 8AA	Phone: 023 9267 3618 Email: info@ksaltd.co.uk Web: www.ksaltd.co.uk

