

Plots 01 & 02



Side Elevation - Plot 02


Rear Elevation

Side Elevation - Plot 01


NB:
Plots 01 & 02 to have painted bricks with Grey coloured Window & Door frames.
See Materials Schedule and Design and Access Statement for further Details




Front Elevation

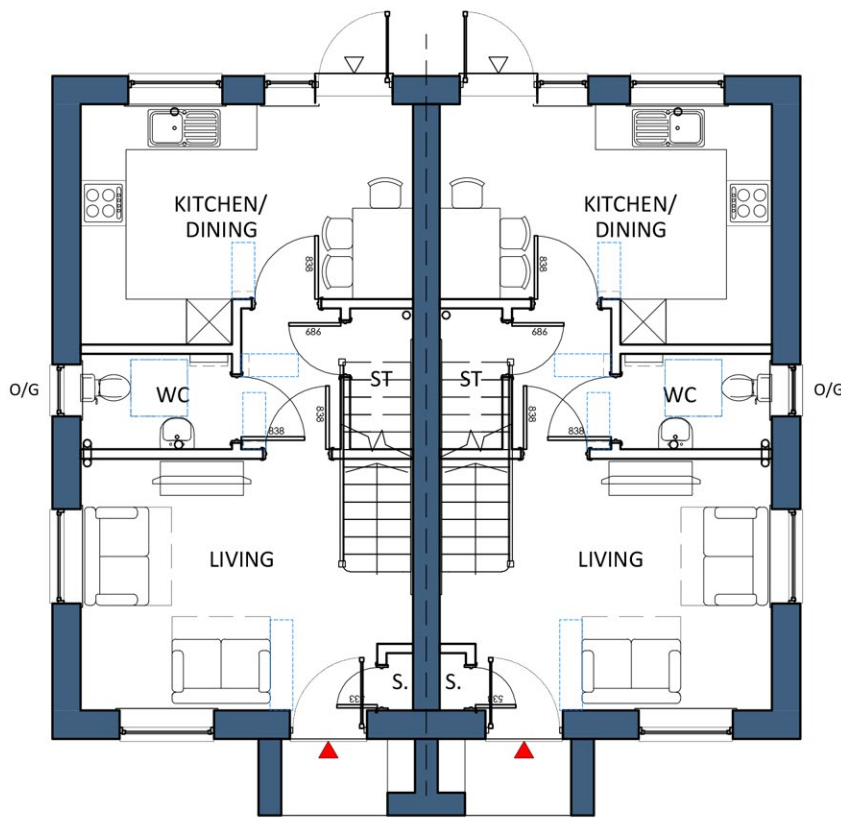

Ground Floor Plan

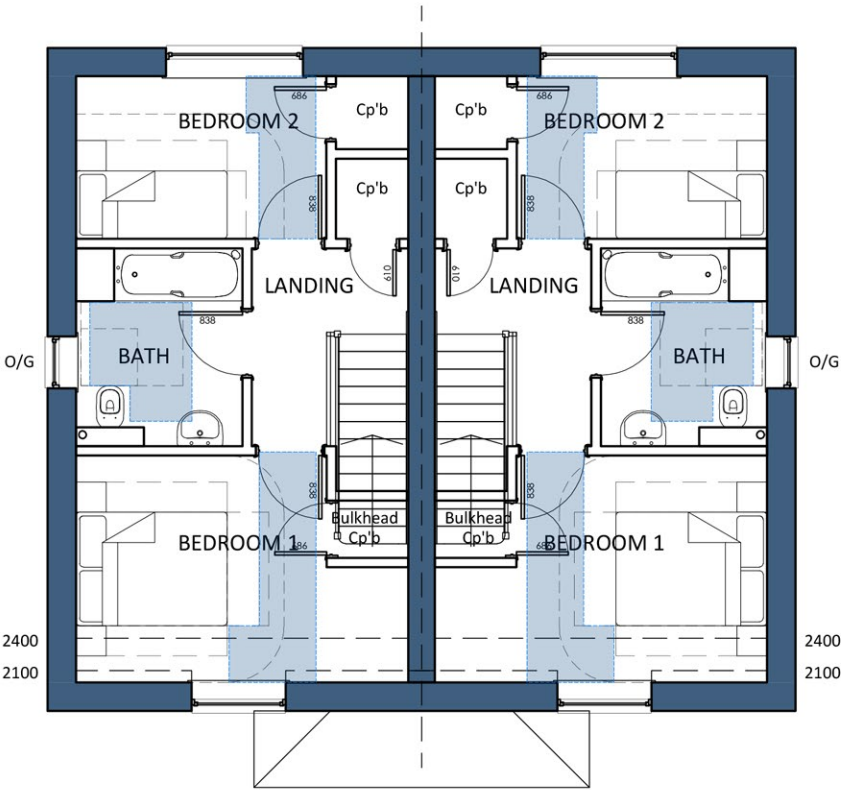

First Floor Plan

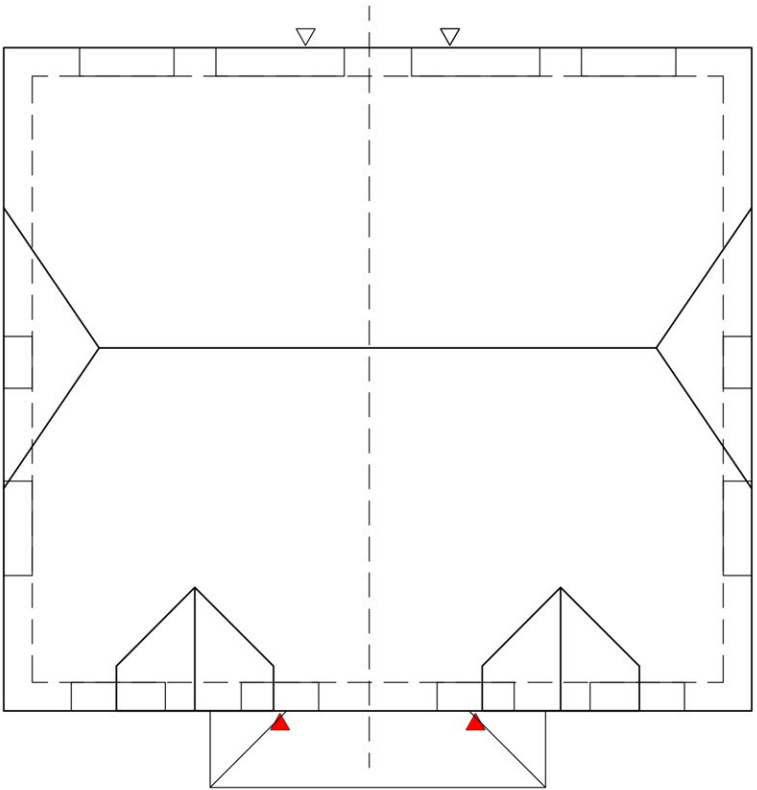

Roof Plan



Key Plan
Scale 1:1250



B	23.10.25	Amended as per Client Comments	CG	DRK
A	10.10.25	Planning issue	CG	DRK
Rev	Date	Description	Rev By	Ckd By



The people
orientated
placemakers.

Client

BARGATE

Project

LAND SOUTH OF ROMSEY ROAD
WHITEPARISH
SALISBURY
WILTSHIRE

Drawing Title

**PLOT 01 & 02
PLANS AND ELEVATIONS**

Drawing Status	Scale
PLANNING	1:100 @ A1
Document Ref.	Revision
1371 PD200	B
	Drawn By
	CG