

Plots 23, 24 & 25



Side Elevation

Rear Elevation


Side Elevation




Front Elevation




Key Plan  
Scale 1:1250

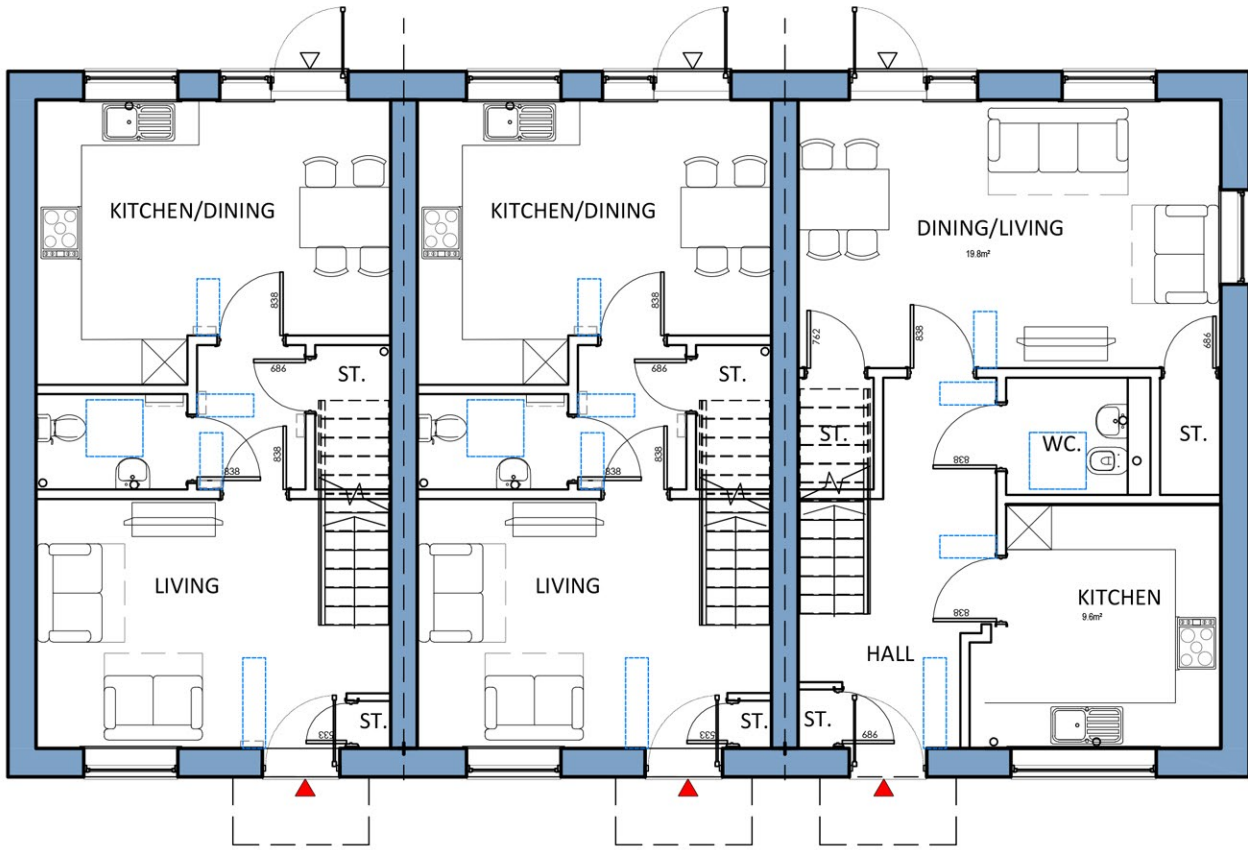

Ground Floor Plan

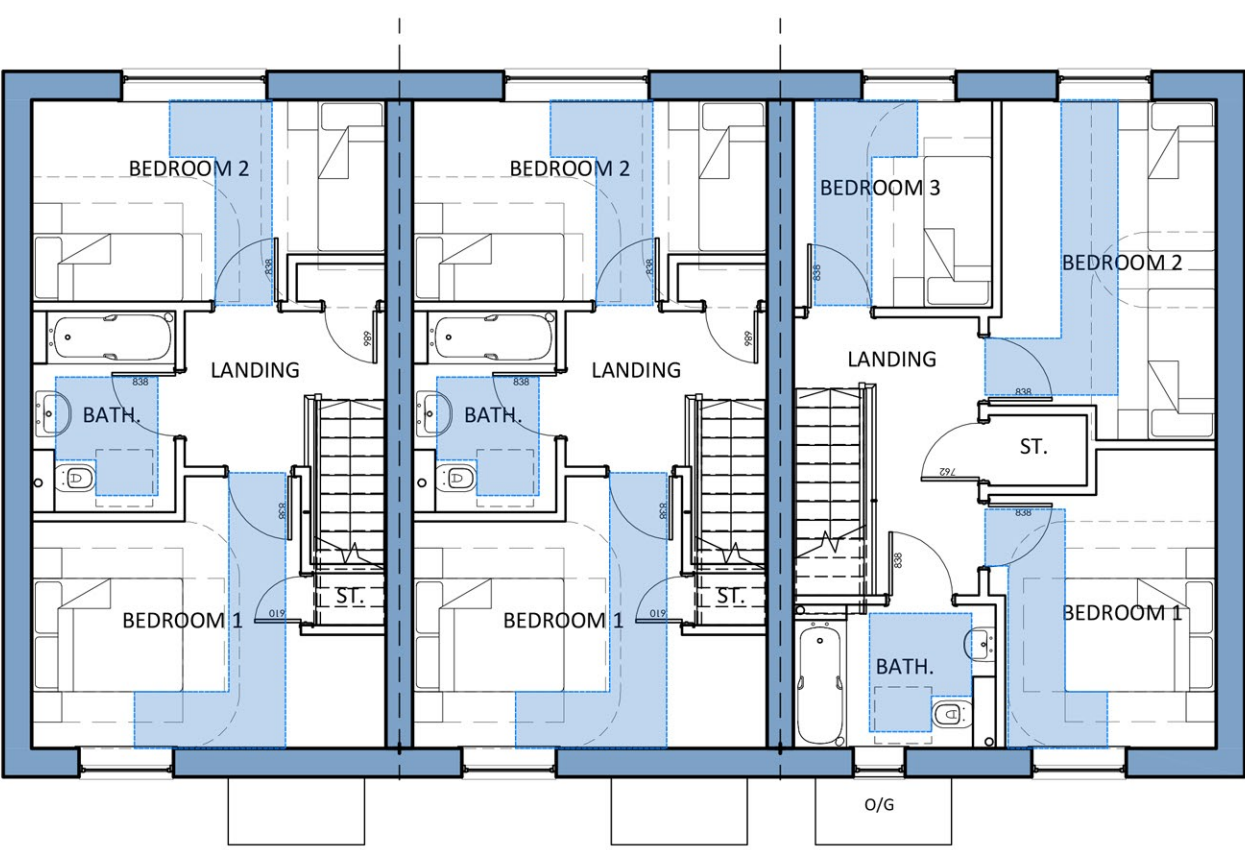

First Floor Plan

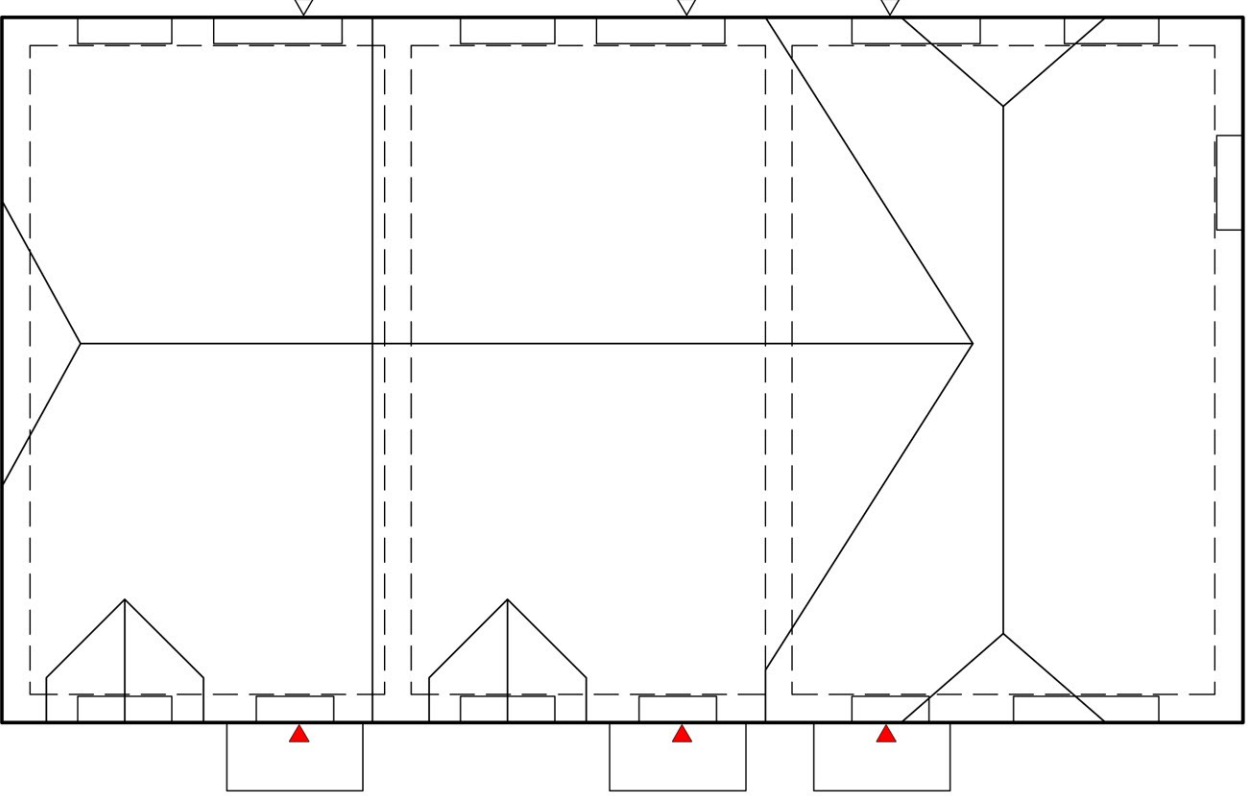

Roof Plan

- GENERAL NOTES:
1. This drawing is the copyright of KSA Architects Ltd and may not be copied, altered or reproduced in any form or passed on to a third party without written consent, if in doubt ASK.
  2. This drawing has been produced as a guide, and is subject to further detailed information being provided, including but not limited to a full topographical survey, service enquires and an arboriculture study.

| B   | 23.10.25 | Amended as per Client Comments | CG     | DRK    |
|-----|----------|--------------------------------|--------|--------|
| A   | 10.10.25 | Planning issue                 | CG     | DRK    |
| Rev | Date     | Description                    | Rev By | Ckd By |



The people  
orientated  
placemakers.

Client

BARGATE

Project  
LAND SOUTH OF ROMSEY ROAD  
WHITEPARISH  
SALISBURY  
WILTSHIRE

Drawing Title  
PLOTS 23-25  
PLANS AND ELEVATIONS

|                |            |
|----------------|------------|
| Drawing Status | Scale      |
| PLANNING       | 1:100 @ A1 |
| Document Ref.  | Revision   |
| 1371 PD217     | B          |
|                | CG         |

RIBA  KSA Architects Ltd, Concept House  
35 Kingston Crescent, North End  
Portsmouth, Hampshire, PO2 8AA  
Chartered Practice  
Phone: 023 9267 3618  
Email: info@ksaltd.co.uk  
Web: www.ksaltd.co.uk

