

Plot 16




Side Elevation

Rear Elevation


Side Elevation




Front Elevation

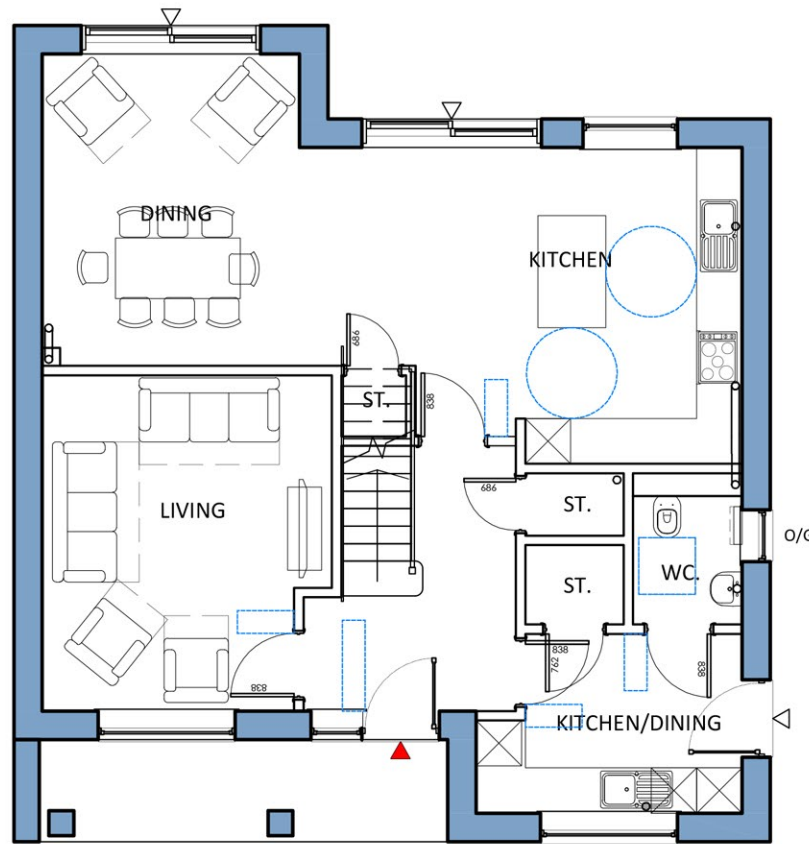

Ground Floor Plan

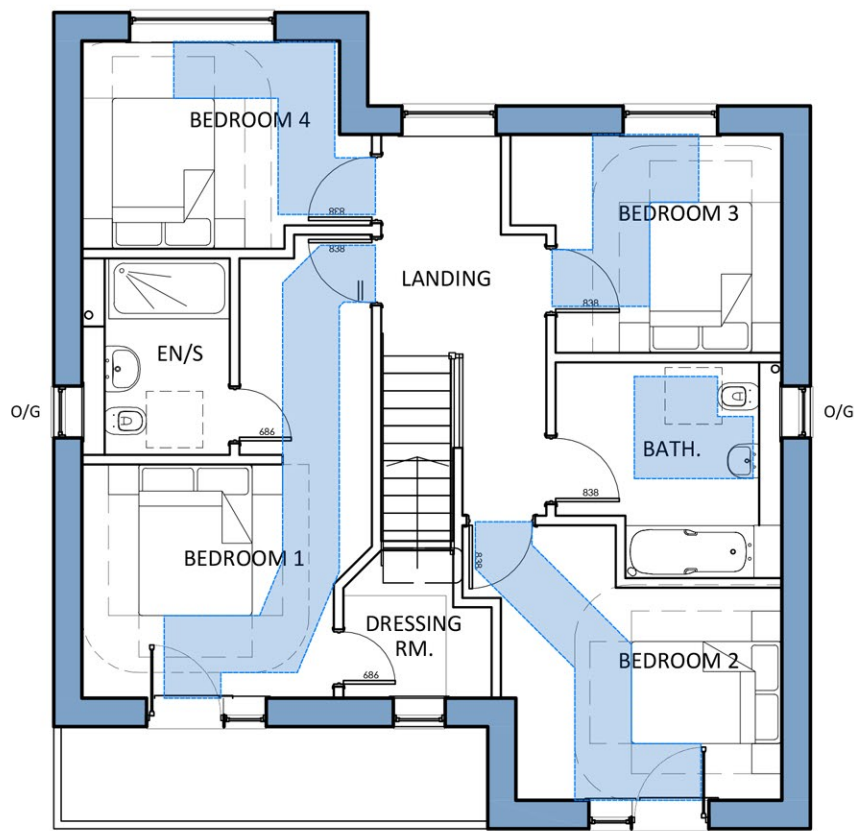

First Floor Plan

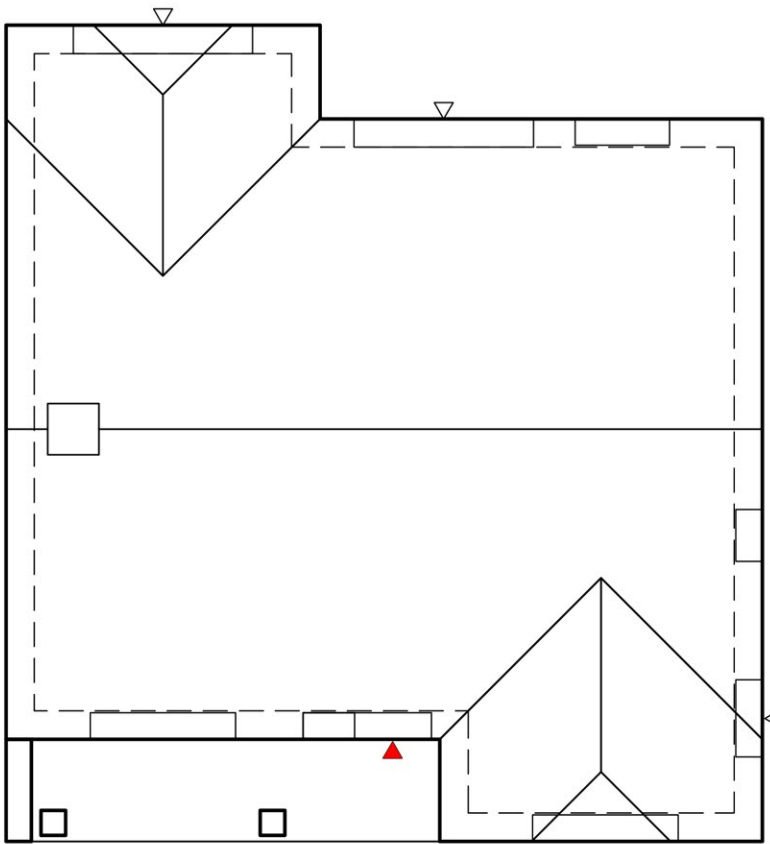


Roof Plan



Key Plan
Scale 1:1250

- GENERAL NOTES:
1. This drawing is the copyright of KSA Architects Ltd and may not be copied, altered or reproduced in any form or passed on to a third party without written consent. If in doubt ASK.
 2. This drawing has been produced as a guide, and is subject to further detailed information being provided, including but not limited to a full topographical survey, service enquires and an arboriculture study.

 

B	23.10.25	Amended as per Client Comments	CG	DRK
A	10.10.25	Planning issue	CG	DRK
Rev	Date	Description	Rev By	Ckd By



The people
orientated
placemakers.

Client

BARGATE

Project
LAND SOUTH OF ROMSEY ROAD
WHITEPARISH
SALISBURY
WILTSHIRE

Drawing Title
PLOT 16
PLANS AND ELEVATIONS

Drawing Status	Scale
PLANNING	1:100 @ A1
Document Ref.	Revision
1371 PD212	B
	CG



Chartered Practice



KSA Architects Ltd. Concept House
35 Kingston Crescent, North End
Portsmouth, Hampshire, PO2 8AA
Web: www.ksaltd.co.uk



Phone: 023 9267 3618
Email: info@ksaltd.co.uk
Web: www.ksaltd.co.uk