

Plot 17




Side Elevation

Rear Elevation


Side Elevation




Front Elevation

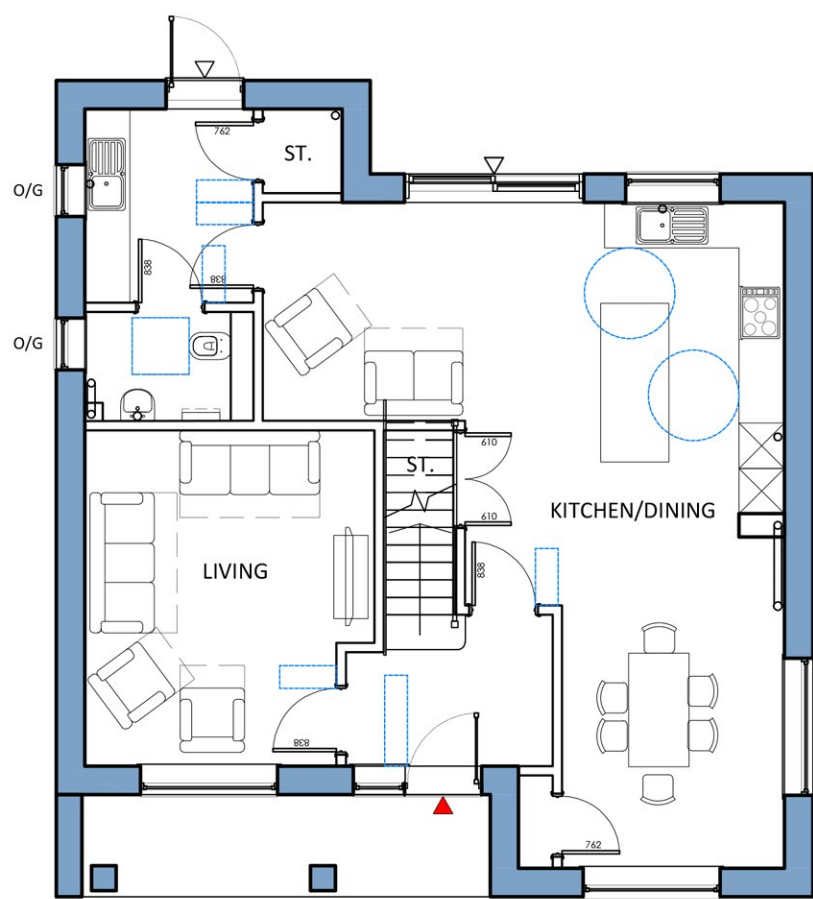

Ground Floor Plan

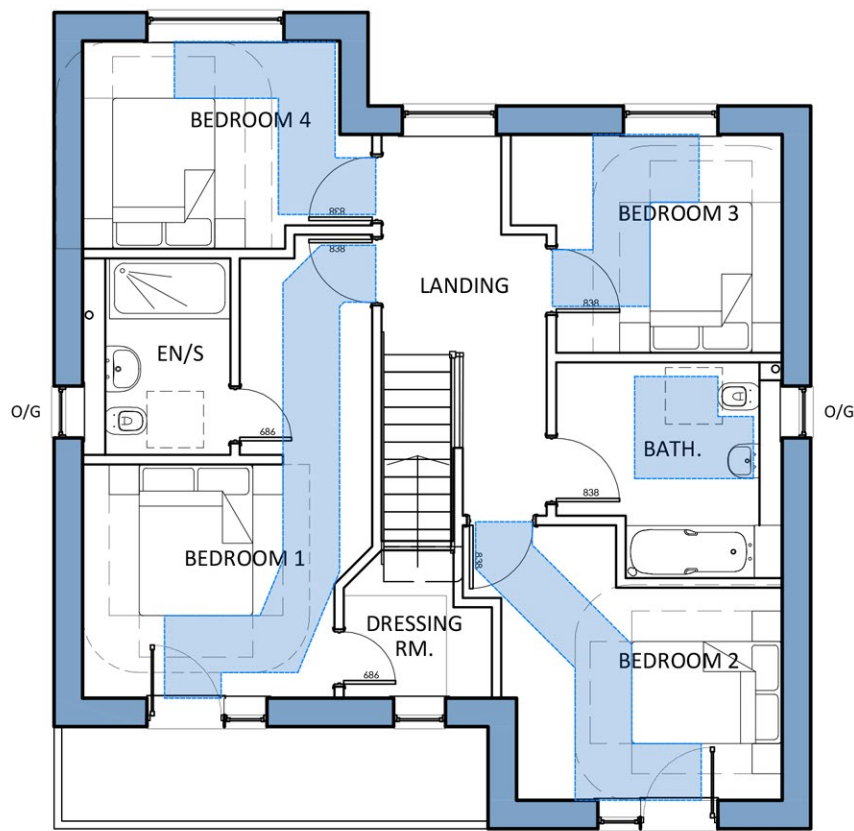

First Floor Plan

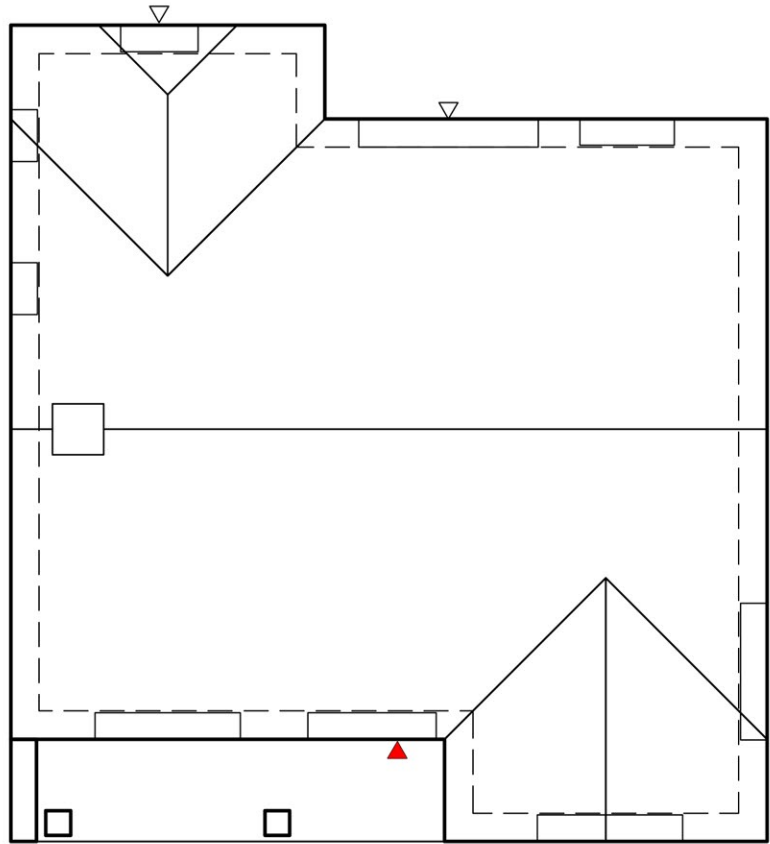


Roof Plan



Key Plan
Scale 1:1250

- GENERAL NOTES:
1. This drawing is the copyright of KSA Architects Ltd and may not be copied, altered or reproduced in any form or passed on to a third party without written consent. If in doubt ASK.
 2. This drawing has been produced as a guide, and is subject to further detailed information being provided, including but not limited to a full topographical survey, service enquires and an arboriculture study.

 

B	23.10.25	Amended as per Client Comments	CG	DRK
A	10.10.25	Planning issue	CG	DRK
Rev	Date	Description	Rev By	Ckd By

KSA The people orientated placemakers.

Client **BARGATE**

Project
**LAND SOUTH OF ROMSEY ROAD
WHITEPARISH
SALISBURY
WILTSHIRE**

Drawing Title
**PLOT 17
PLANS AND ELEVATIONS**

Drawing Status	Scale
PLANNING	1:100 @ A1
Document Ref.	Revision
1371 PD213	B
	Drawn By
	CG