

Plots 05 & 06

- GENERAL NOTES:
1. This drawing is the copyright of KSA Architects Ltd and may not be copied, altered or reproduced in any form or passed on to a third party without written consent. If in doubt ASK.
 2. This drawing has been produced as a guide, and is subject to further detailed information being provided, including but not limited to a full topographical survey, service enquires and an arboriculture study.



Side Elevation - Plot 06

Rear Elevation


Side Elevation - Plot 05



Front Elevation




Key Plan
Scale 1:1250

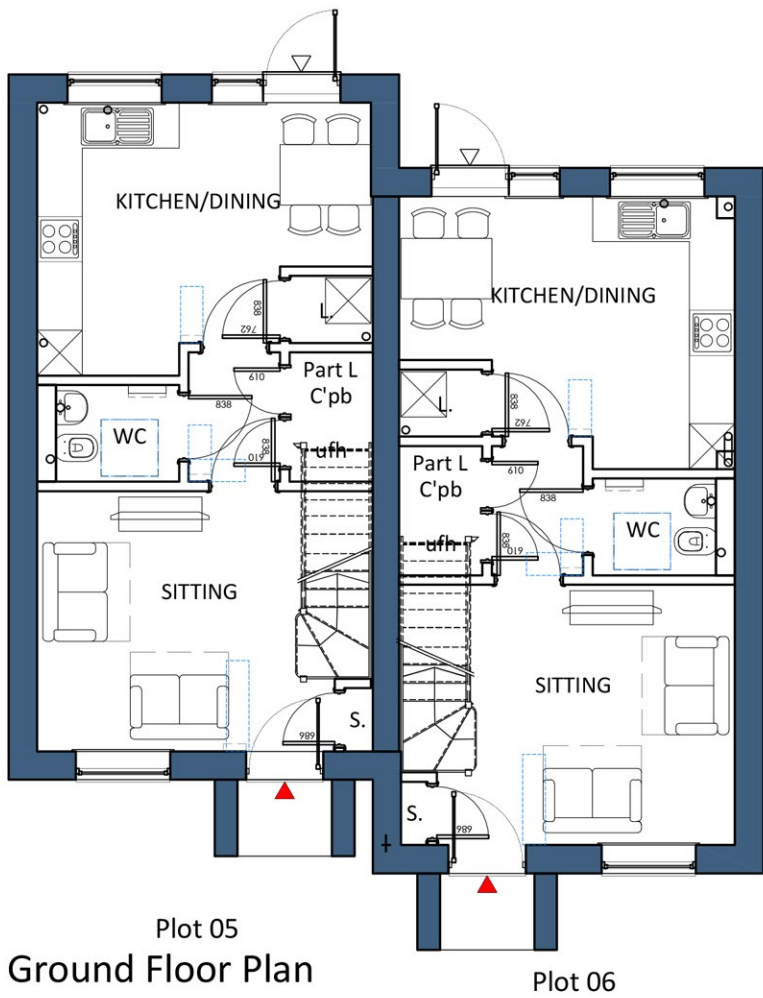

Ground Floor Plan



First Floor Plan

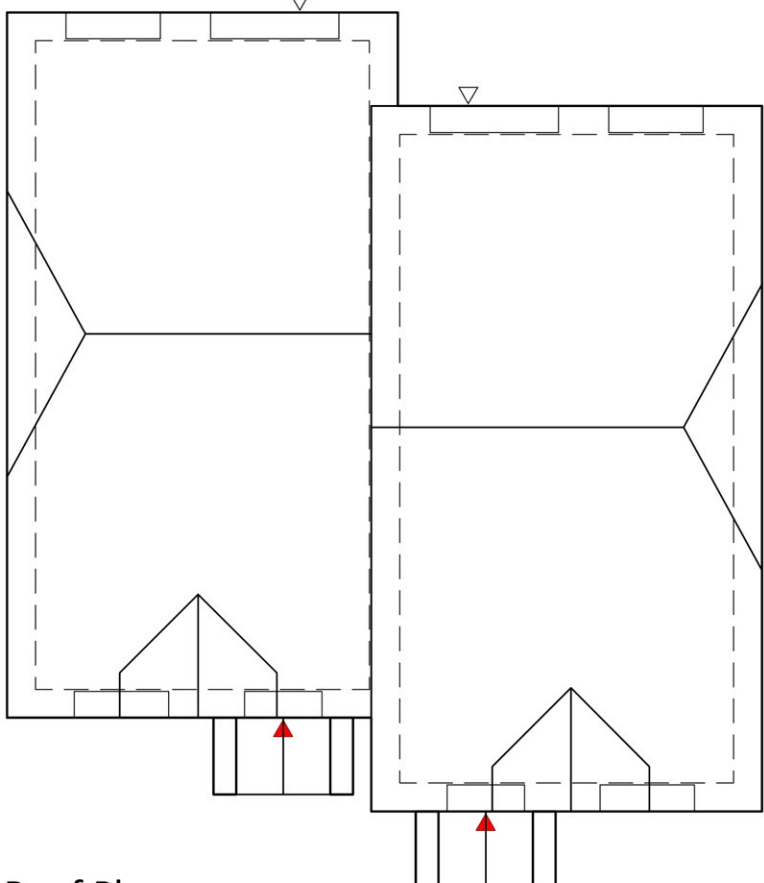

Roof Plan

B	23.10.25	Amended as per Client Comments	CG	DRK
A	10.10.25	Planning issue	CG	DRK
Rev	Date	Description	Rev By	Ckd By



The people
orientated
placemakers.

Client

BARGATE

Project
LAND SOUTH OF ROMSEY ROAD
WHITEPARISH
SALISBURY
WILTSHIRE

Drawing Title
PLOT 05 & 06
PLANS AND ELEVATIONS

Drawing Status
PLANNING

Scale
1:100 @ A1

Document Ref.
1371 PD202

Revision
B

Drawn By
CG

RIBA  KSA Architects Ltd. Concept House 35 Kingston Crescent, North End Portsmouth, Hampshire, PO2 8AA Phone: 023 9267 3618 Email: info@ksaltd.co.uk Web: www.ksaltd.co.uk



0 1 2 5 10
(SCALE 1:100)