


GENERAL NOTES:
1. This drawing is the copyright of KSA Architects Ltd and may not be copied, altered or reproduced in any form or passed on to a third party without written consent. If in doubt ASK.
2. This drawing has been produced as a guide, and is subject to further detailed information being provided, including but not limited to a full topographical survey, service enquires and an arboriculture study.

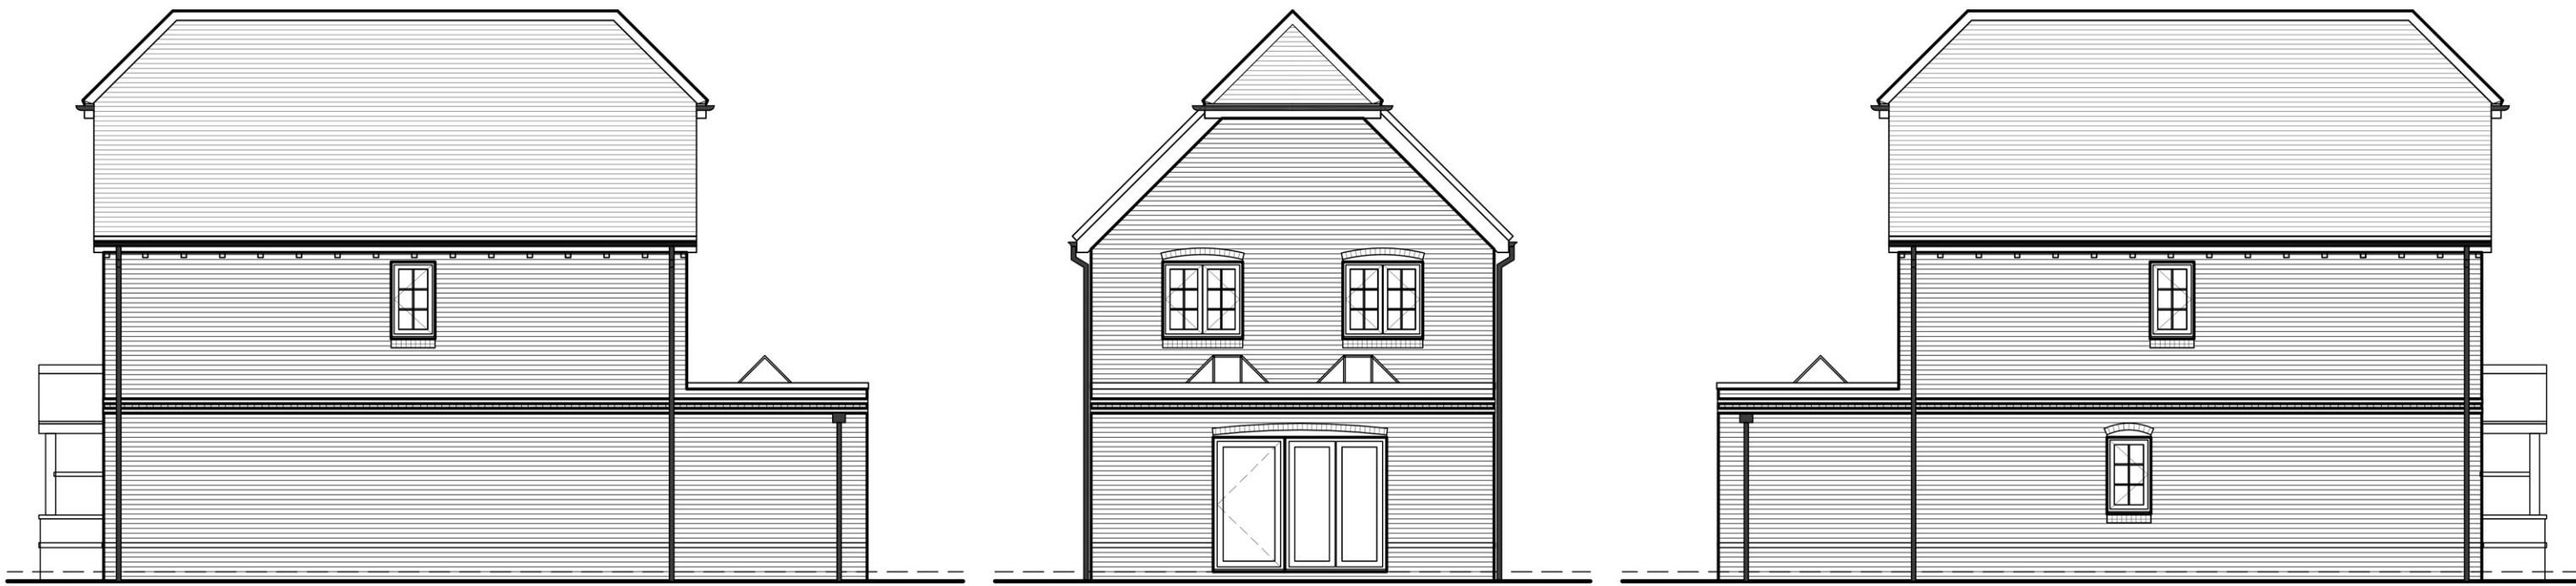

Side Elevation

Rear Elevation


Side Elevation




Key Plan
Scale 1:1250




Front Elevation

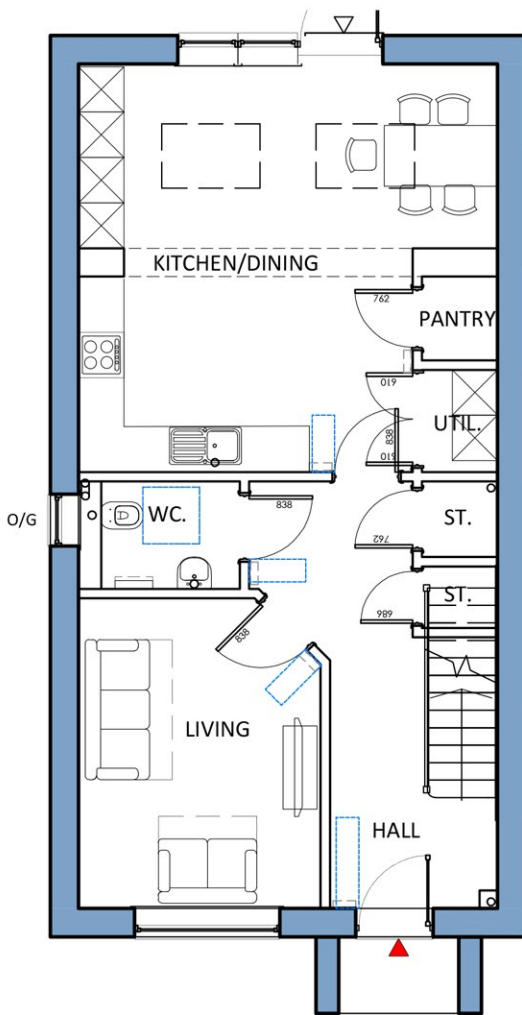


Ground Floor Plan

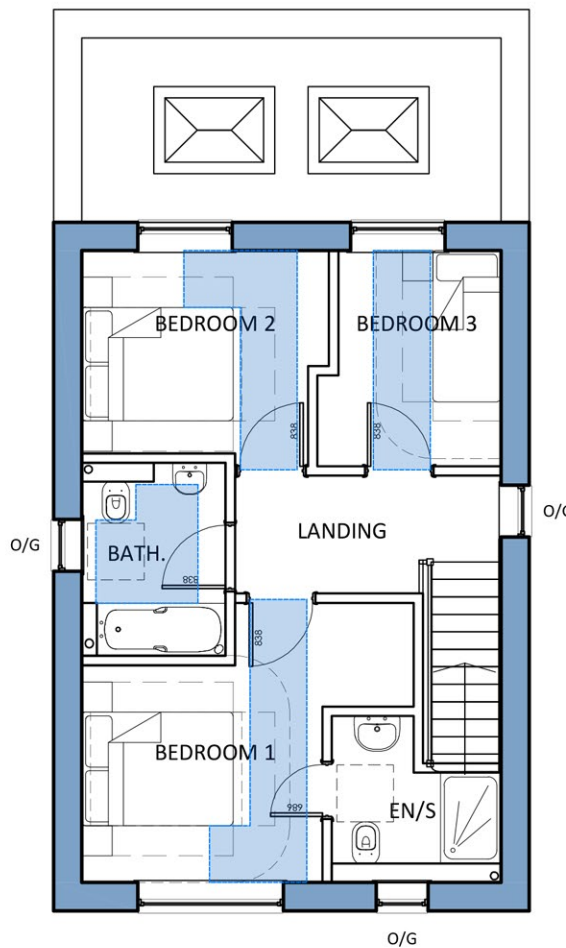

First Floor Plan

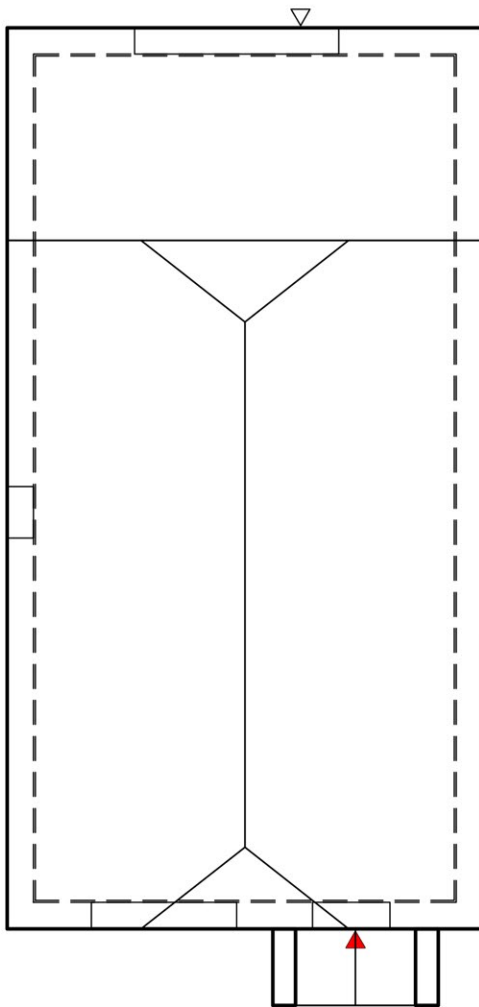

Roof Plan

 

B	23.10.25	Amended as per Client Comments	CG	DRK
A	10.10.25	Planning issue	CG	DRK
Rev	Date	Description	Rev By	Ckd By



The people
orientated
placemakers.

.....
Client

BARGATE

Project
LAND SOUTH OF ROMSEY ROAD
WHITEPARISH
SALISBURY
WILTSHIRE

Drawing Title
PLOT 19
PLANS AND ELEVATIONS

Drawing Status	Scale
PLANNING	1:100 @ A1
Document Ref.	Revision
1371 PD215	B
	CG