




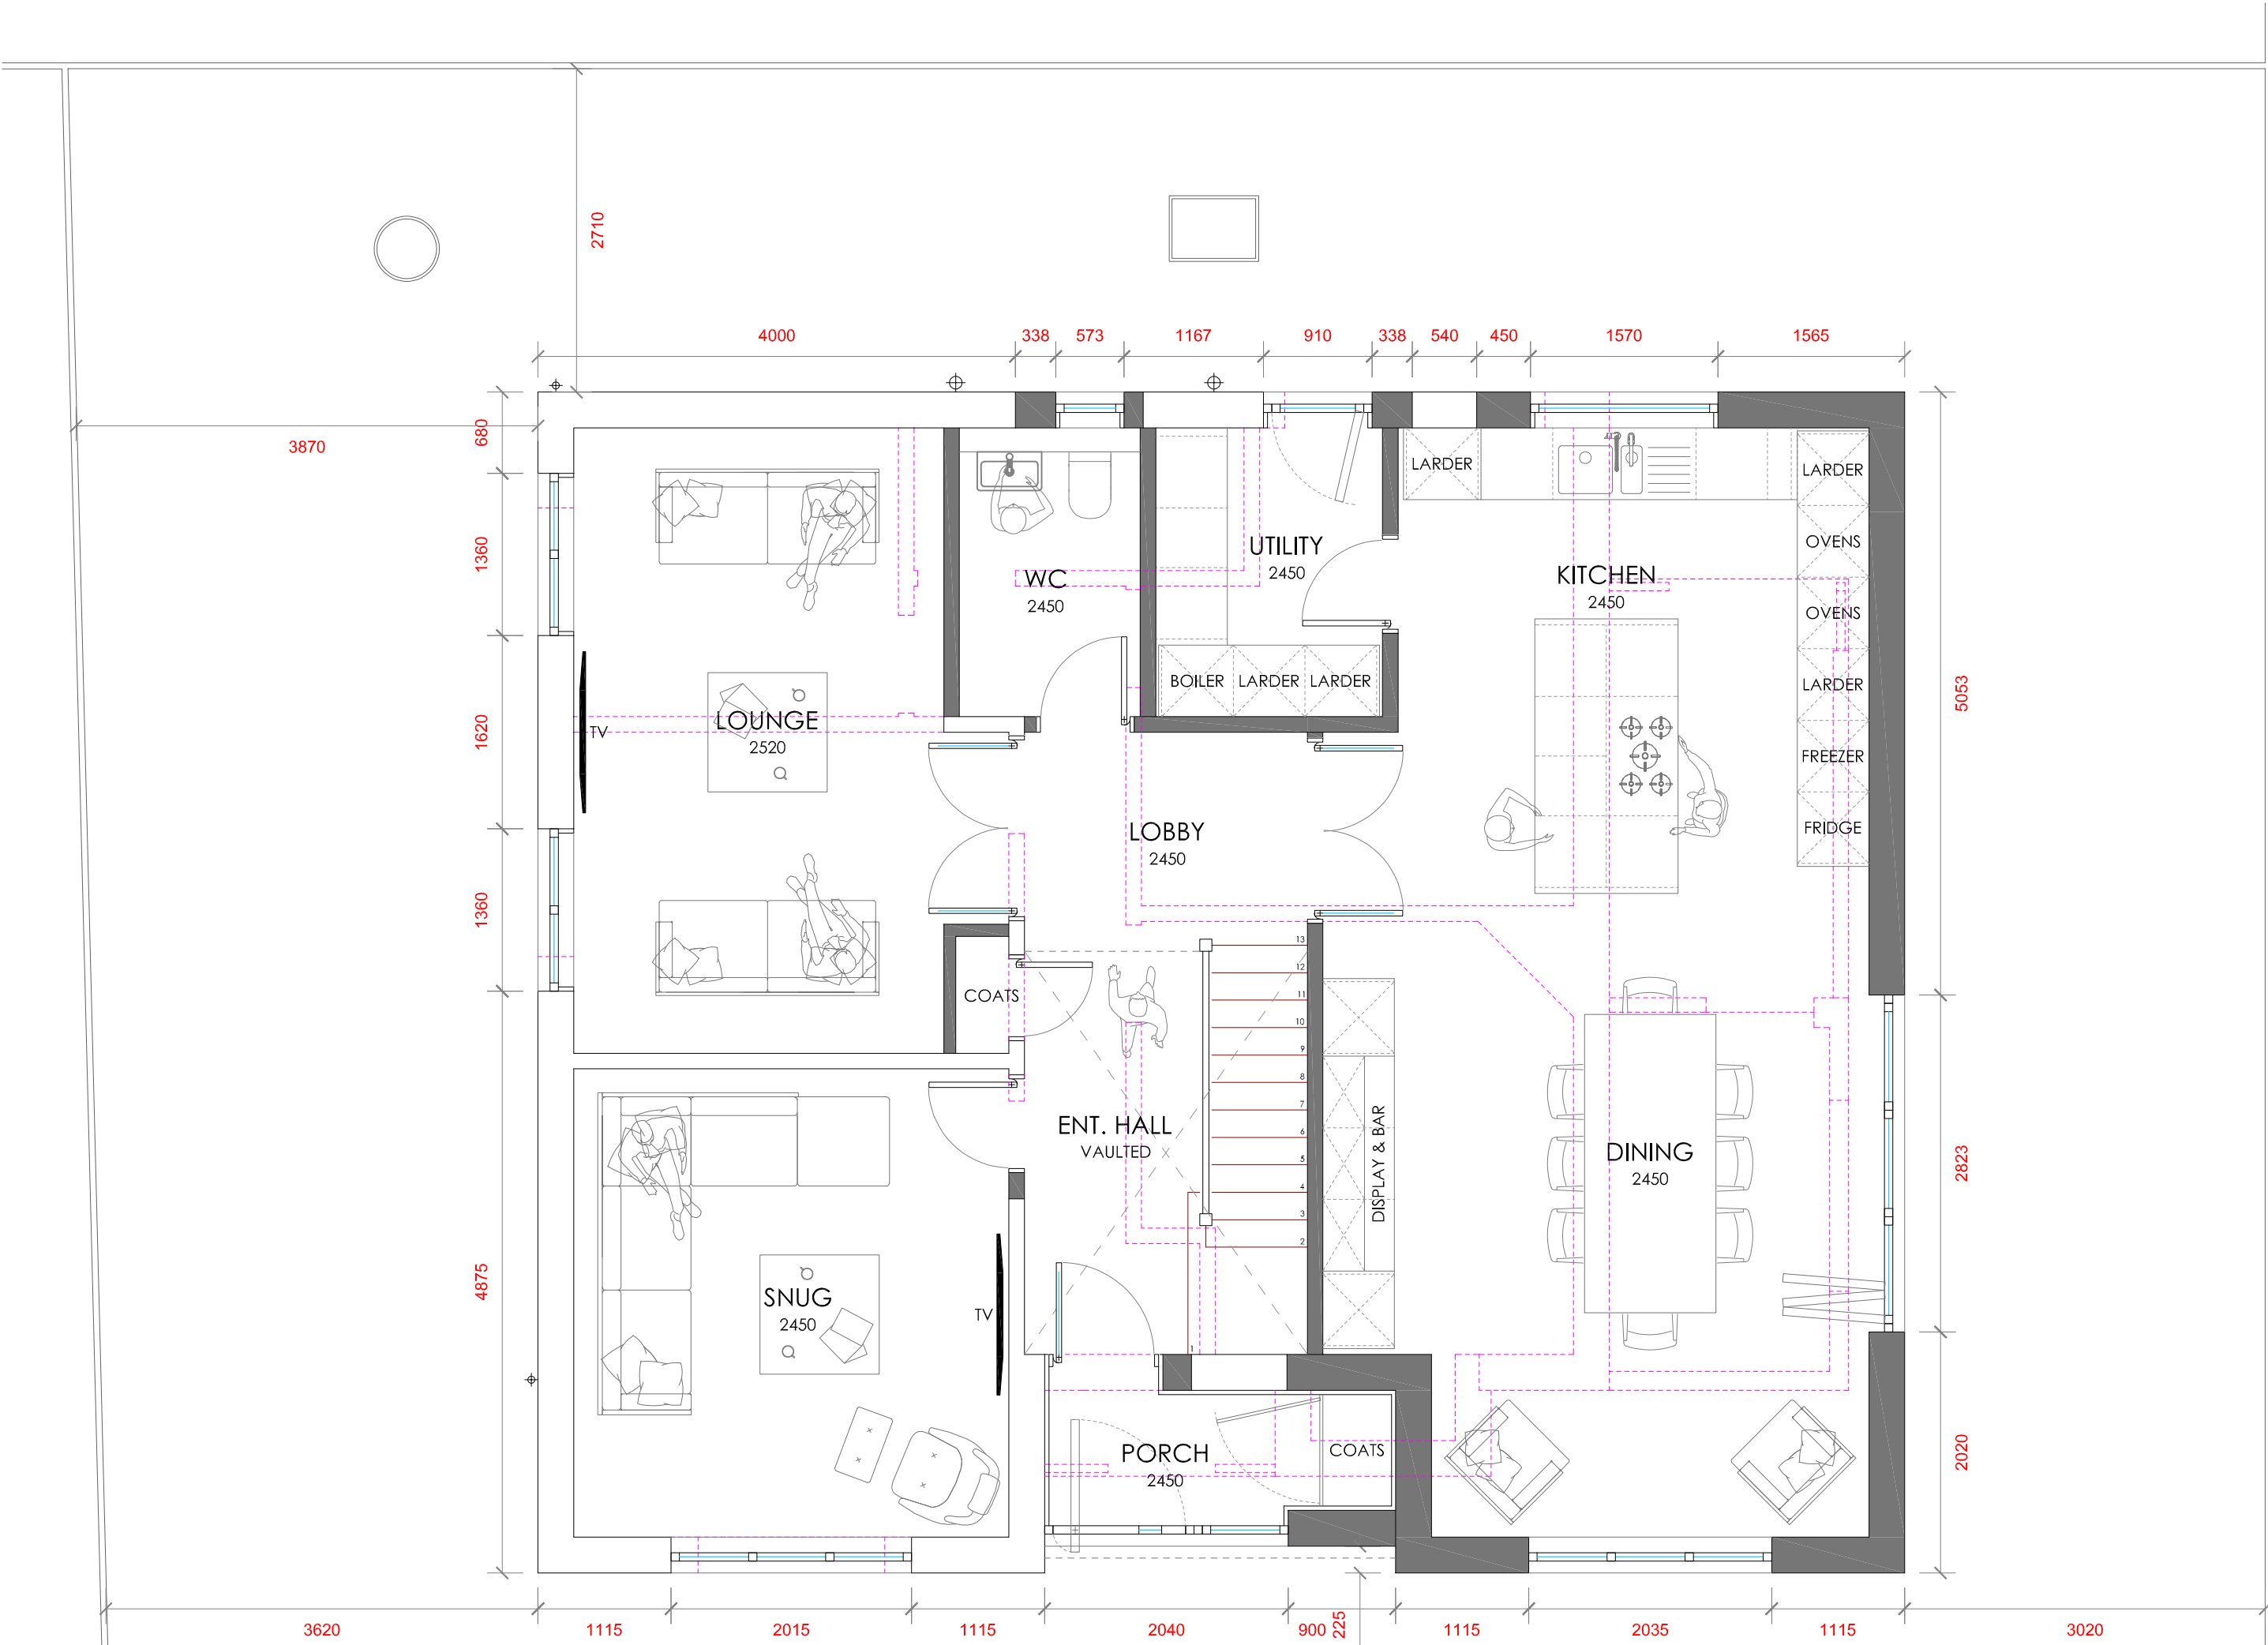

GROUND FLOOR

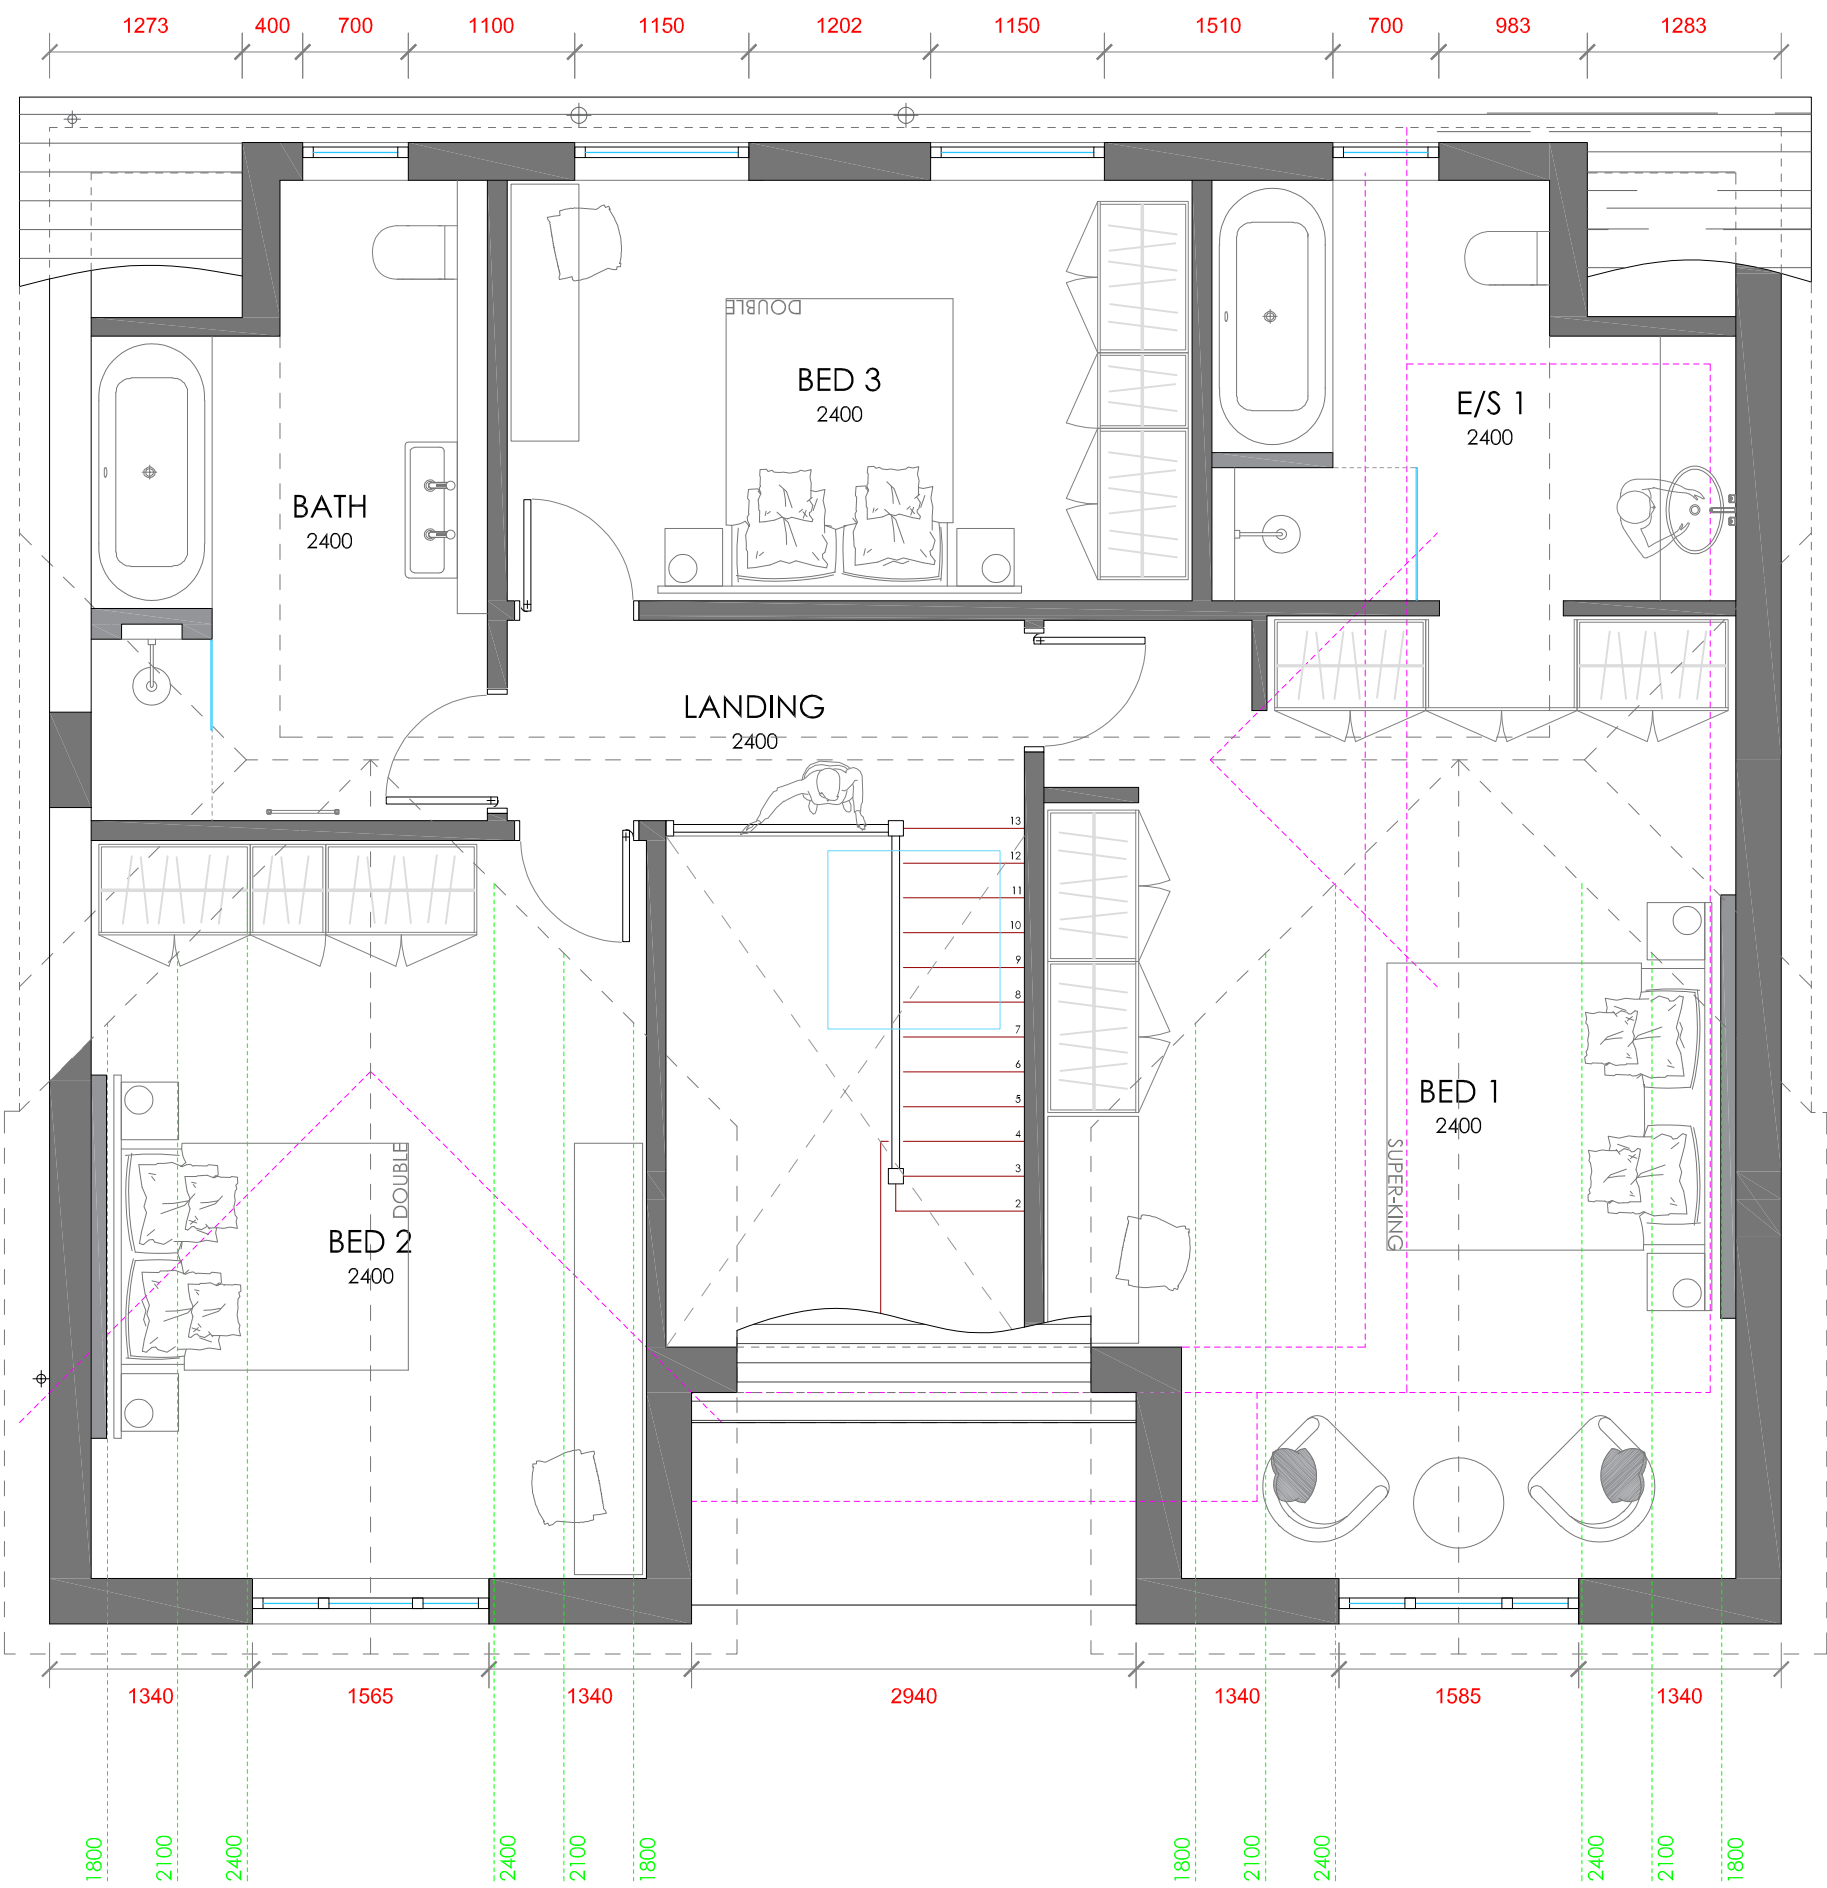

FIRST FLOOR

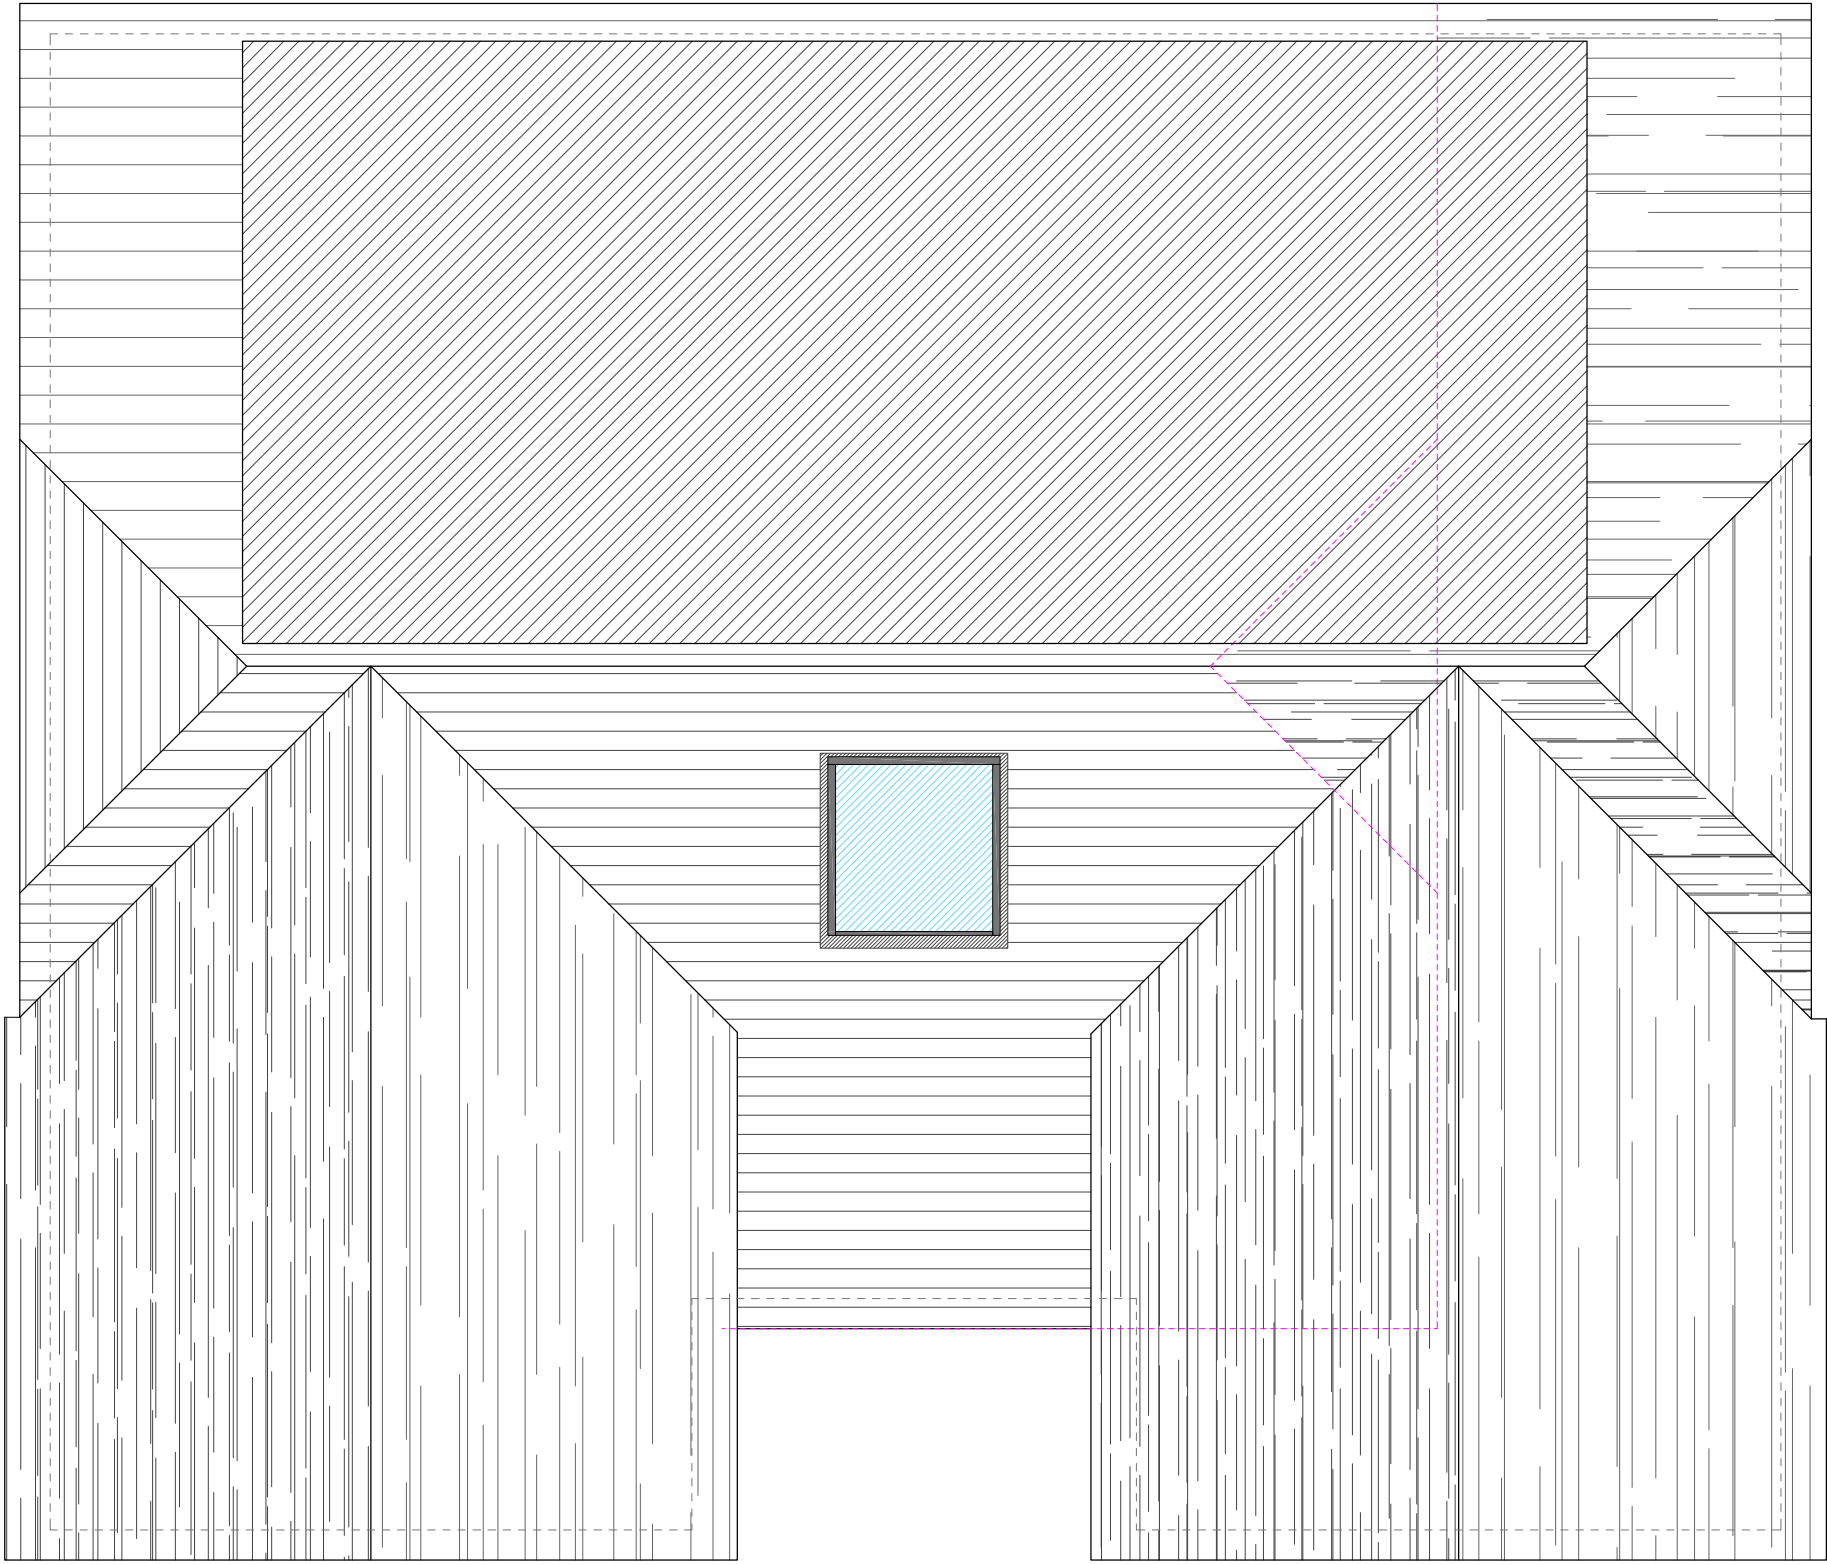

ROOF PLAN

PROJECT REF
25043

DRAWING REF
201

SCALE
1:50 @ A1

DATE
JULY '25

CIENT
MR JJ BARNEY
THE CHALET
PORTON ROAD
AMESBURY
SP4 7LL

PROJECT
TWO STOREY SIDE EXTENSION
INTERNAL REMODELLING
EXTERNAL REMODELLING

DRAWING TITLE
PROPOSED FLOOR PLANS
PLANNING

ISSUED FOR PLANNING APPROVAL 02.10.25

BLUECHIP ARCHITECTURE

07999 294 675
DESIGN@BLUECHIP-ARCHITECTURE.CO.UK
WWW.BLUECHIP-ARCHITECTURE.CO.UK

18 BOTANY ROAD | WORSLEY | MANCHESTER | M30 8JS
COPYRIGHT PROTECTED & ISSUED UNDER LICENCE TO THE CLIENT NAMED ABOVE. ALL INFORMATION CONTAINED WITHIN IS NON-TRANSFERABLE WITHOUT APPROVAL FROM BLUECHIP ARCHITECTURE (2018) LTD.