


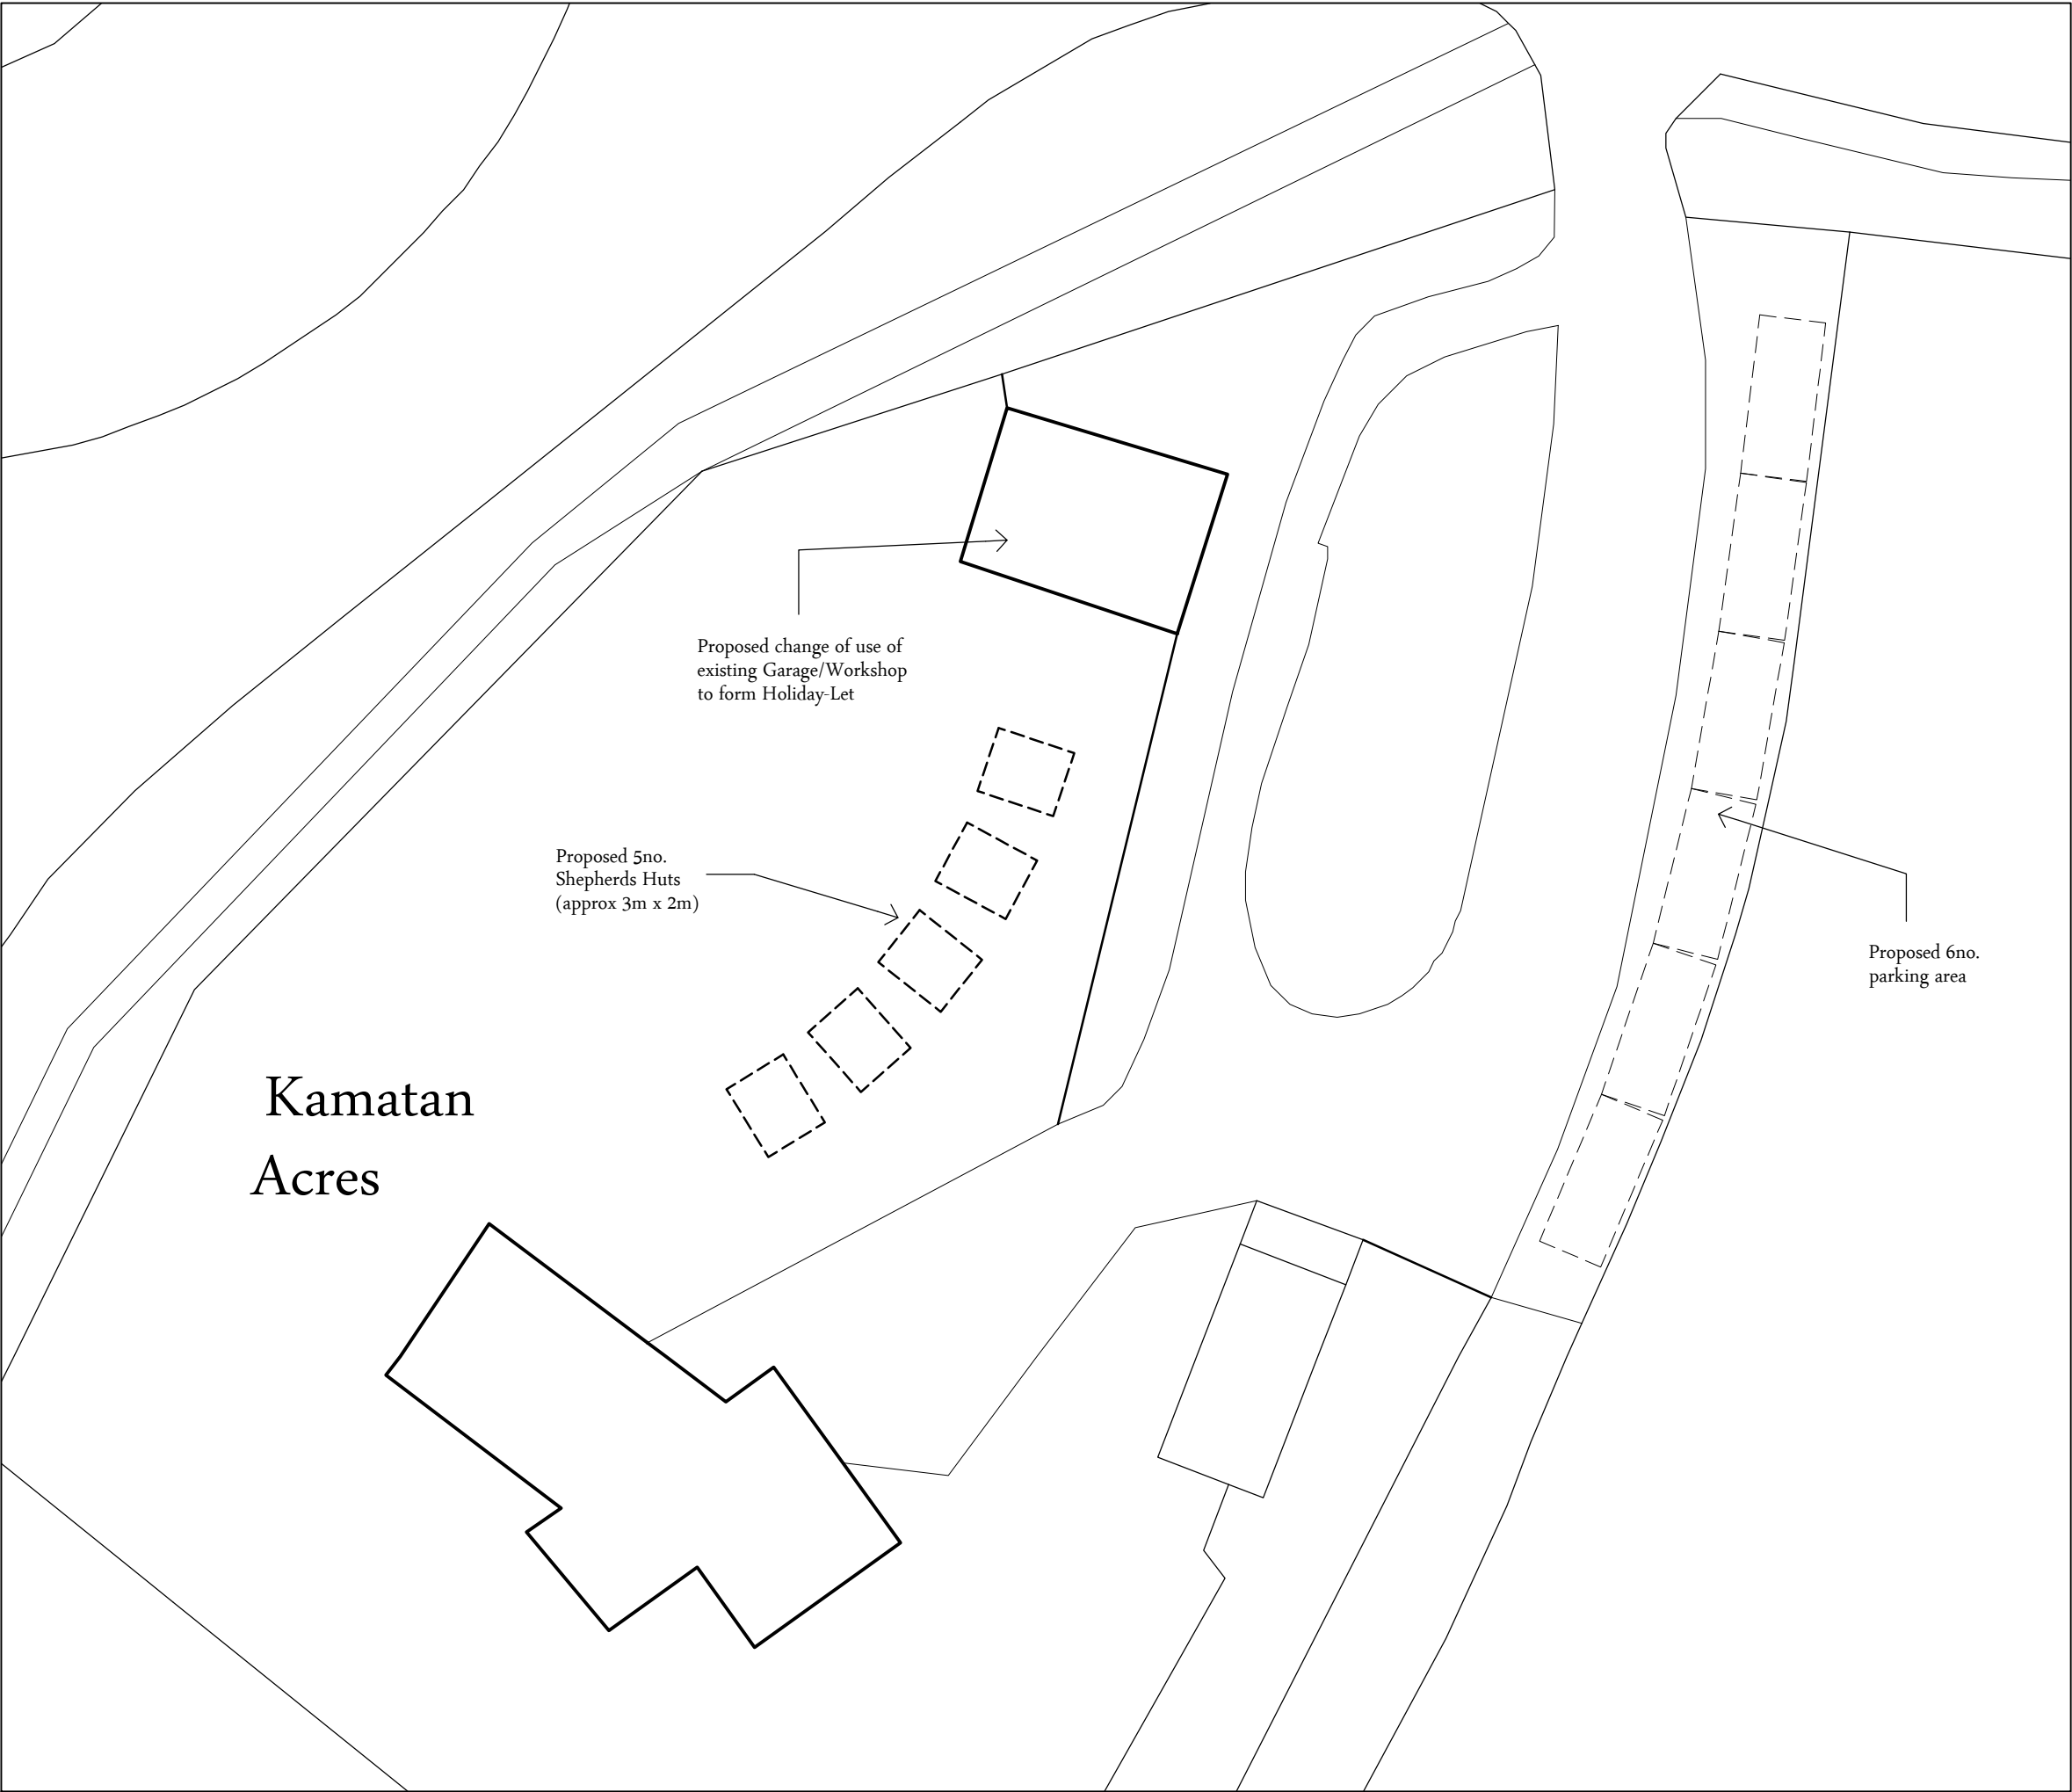

NOTES:

1. This drawing is copyright of Larkham Design Ltd and must not be used without their permission.
2. This drawing has been produced to support a planning application and should not be used for any other purpose

N

Metres
0 2 4 6 8

Scale Bar (1:250 at A3)

Rev	Amendment	Date
	Planning Issue	

LARKHAM DESIGN LTD
ARCHITECTURAL SERVICES

Field View Barn, Longhedge, Salisbury, Wilts. SP4 6RS
Tel: 01722 322193 info@larkhamdesign.co.uk
www.larkhamdesign.co.uk

Client & Project Address:

Kamatan Acres
Larkhill Road,
Durrington,
Salisbury.
SP4 8BH

Project Description:

Proposed 5no. Shepherds Huts &
change of use of Garage/Workshop
to form Holiday Let

Drawing Title:

Proposed Site Plan

Scale: 1:250 at A3

Drawing Ref:	Rev:
1010/PL/02	