



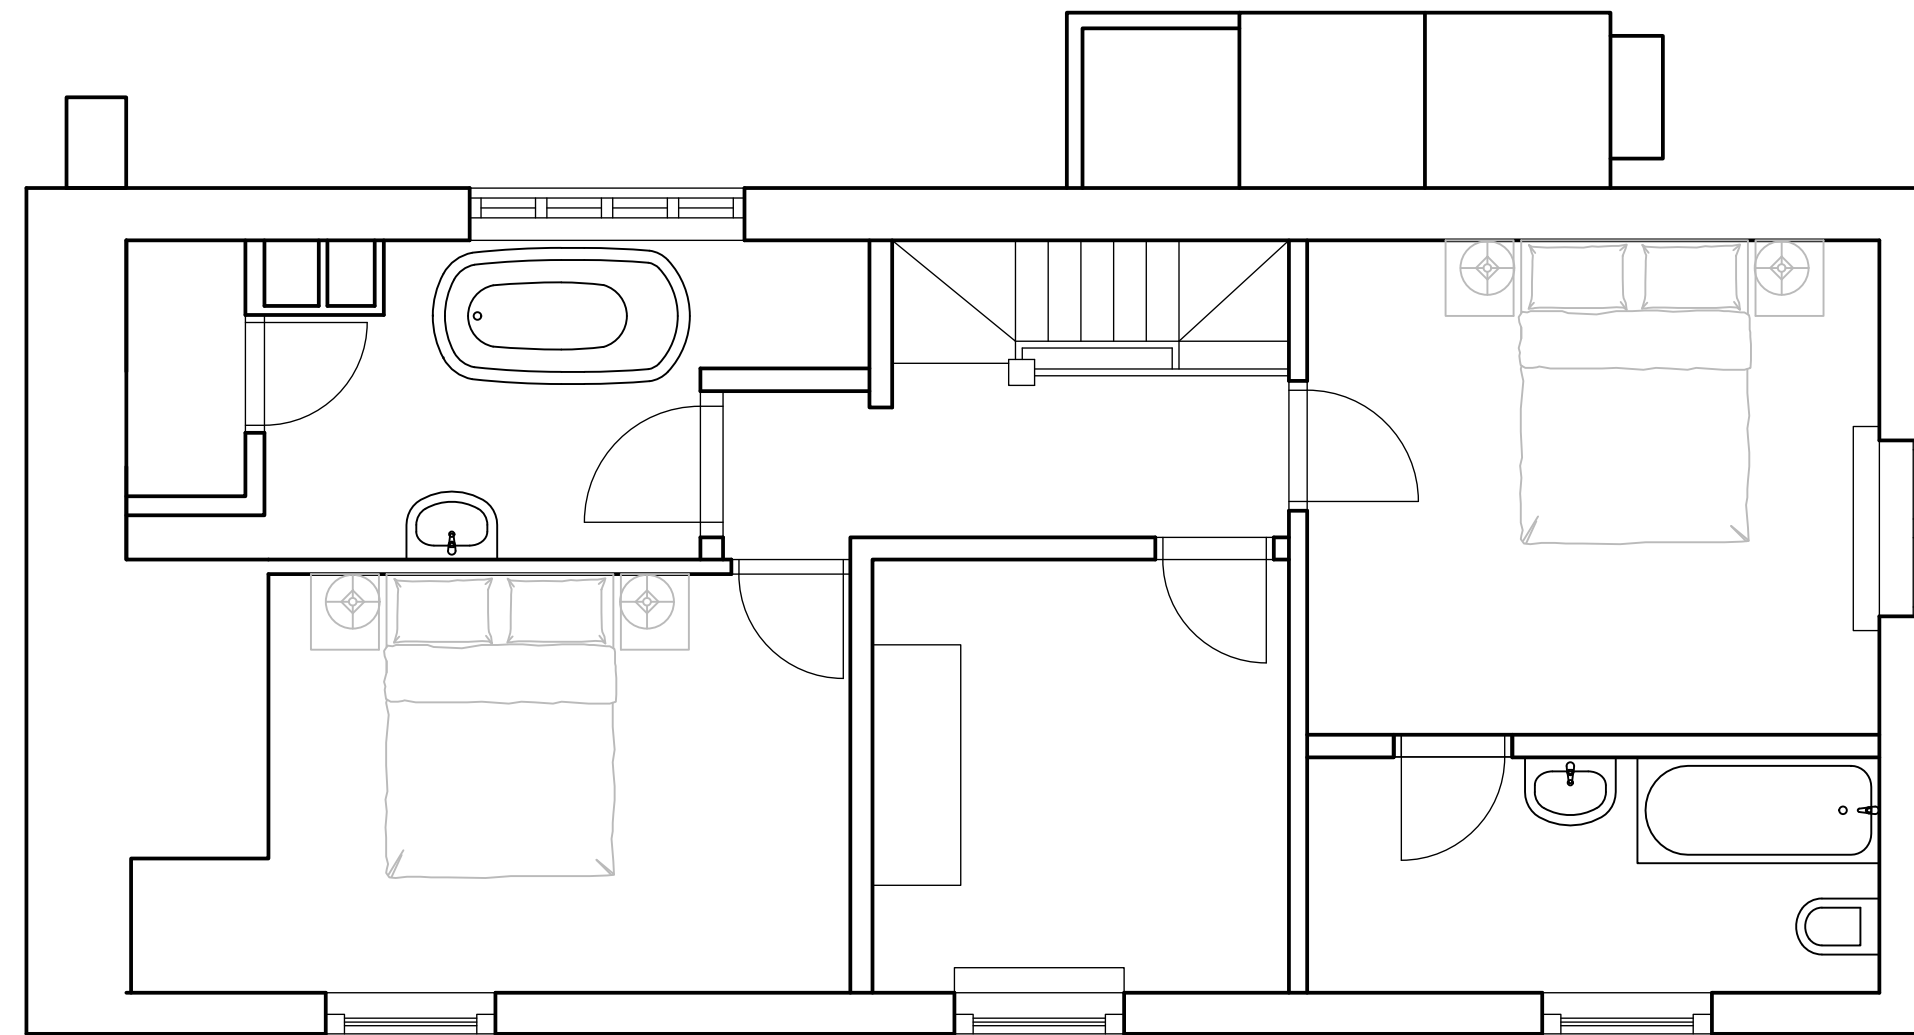

EXISTING AND PROPOSED FIRST FLOOR PLAN 1:50

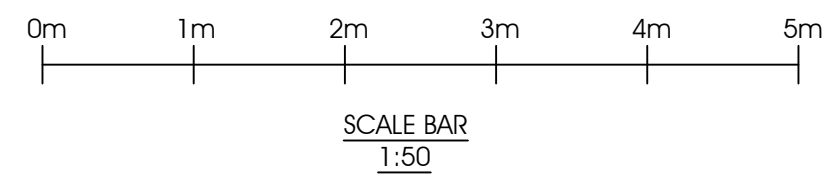

mark lovell DESIGN ENGINEERS	client:	project:	drg. title:	scale:	checked:	notes:
	Mrs. NANCY HOLLENDONER	NEW DINING ROOM/ ENSUITE EXTENSION TO OLD BENGERS	FIRST FLOOR PLAN ES EXISTING AND AS PROPOSED	AS SHOWN @ A2	ML	24.02.2025. - P1 - ISSUED FOR PRE-APPLICATION ADVICE
						10.10.2025. - P1 - ISSUED FOR CLIENT'S APPROVAL
						27.10.2025. - PL - ISSUED FOR PLANNING APPROVAL & LISTED BUILDING CONSENT
6 HIGH STREET, DEVIZES, WILTSHIRE, SN10 1AT. TEL: 01380 724 213 FAX: 01380 721 753 WEB: www.mide.co.uk	job no./drg. no.: 2268/E02-P02		drawn by: SL	date: FEBRUARY 2025	approved: ML	