



EAST ELEVATION




NORTH ELEVATION

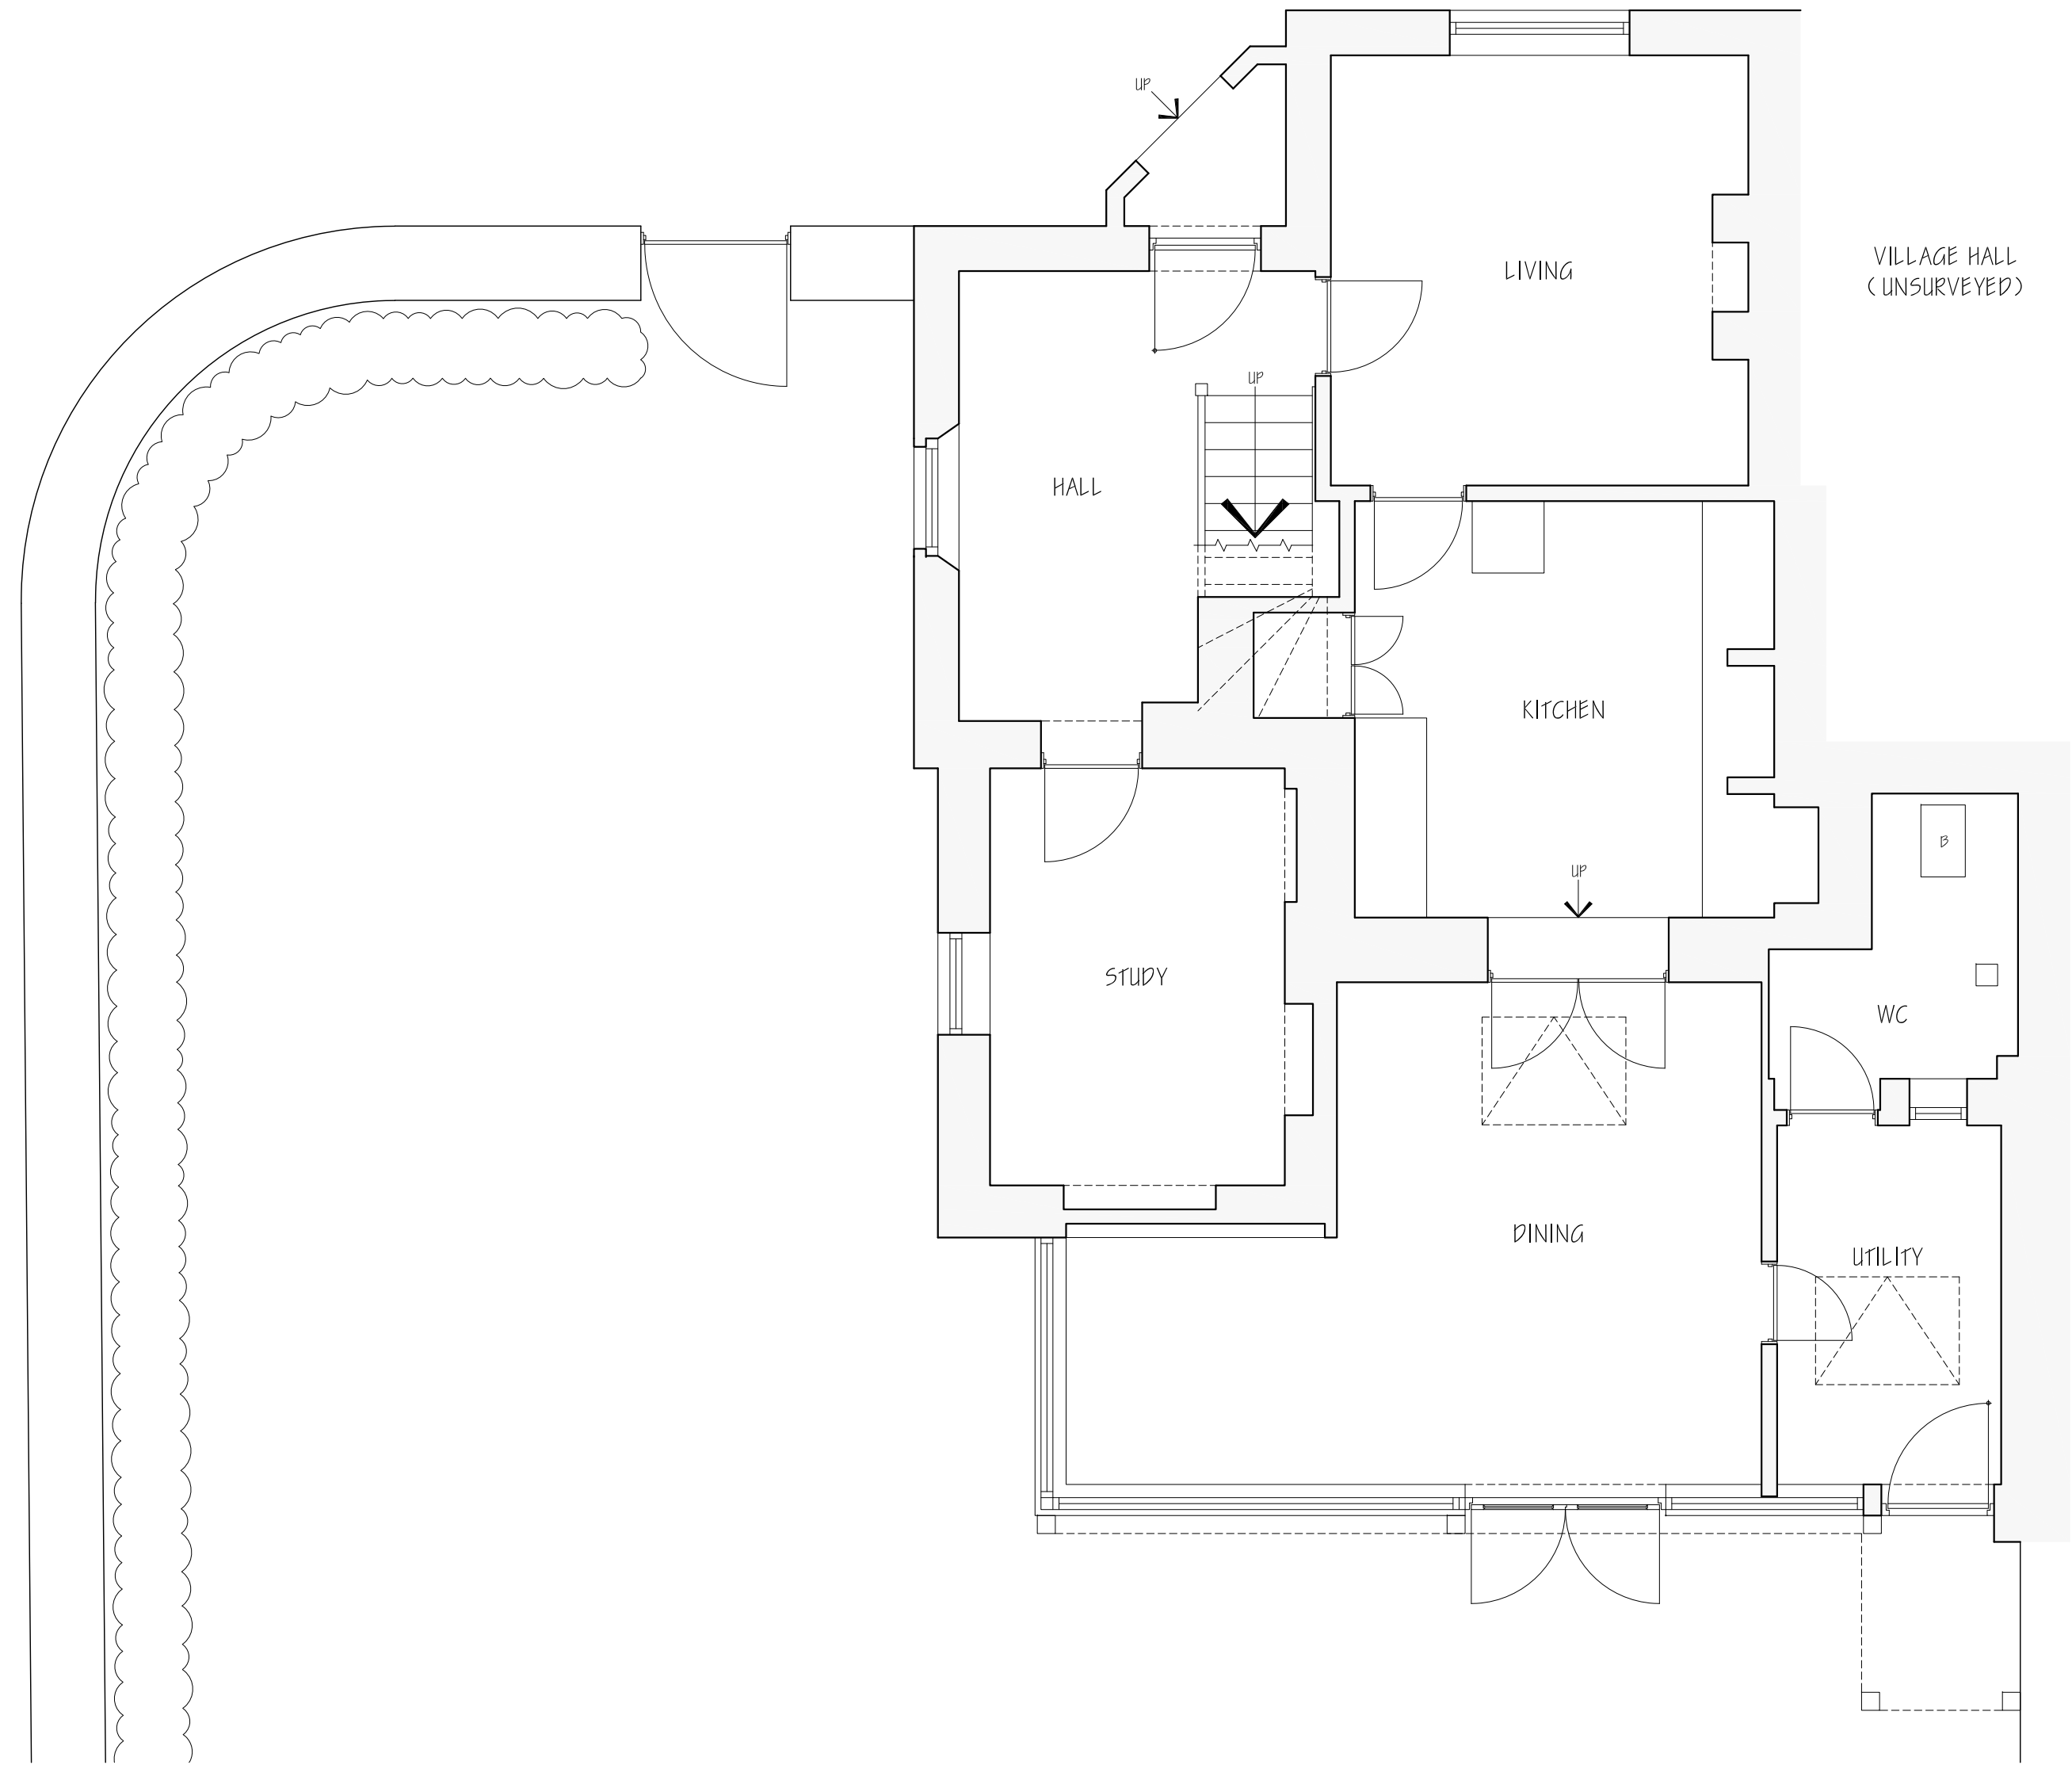

GROUND FLOOR PLAN

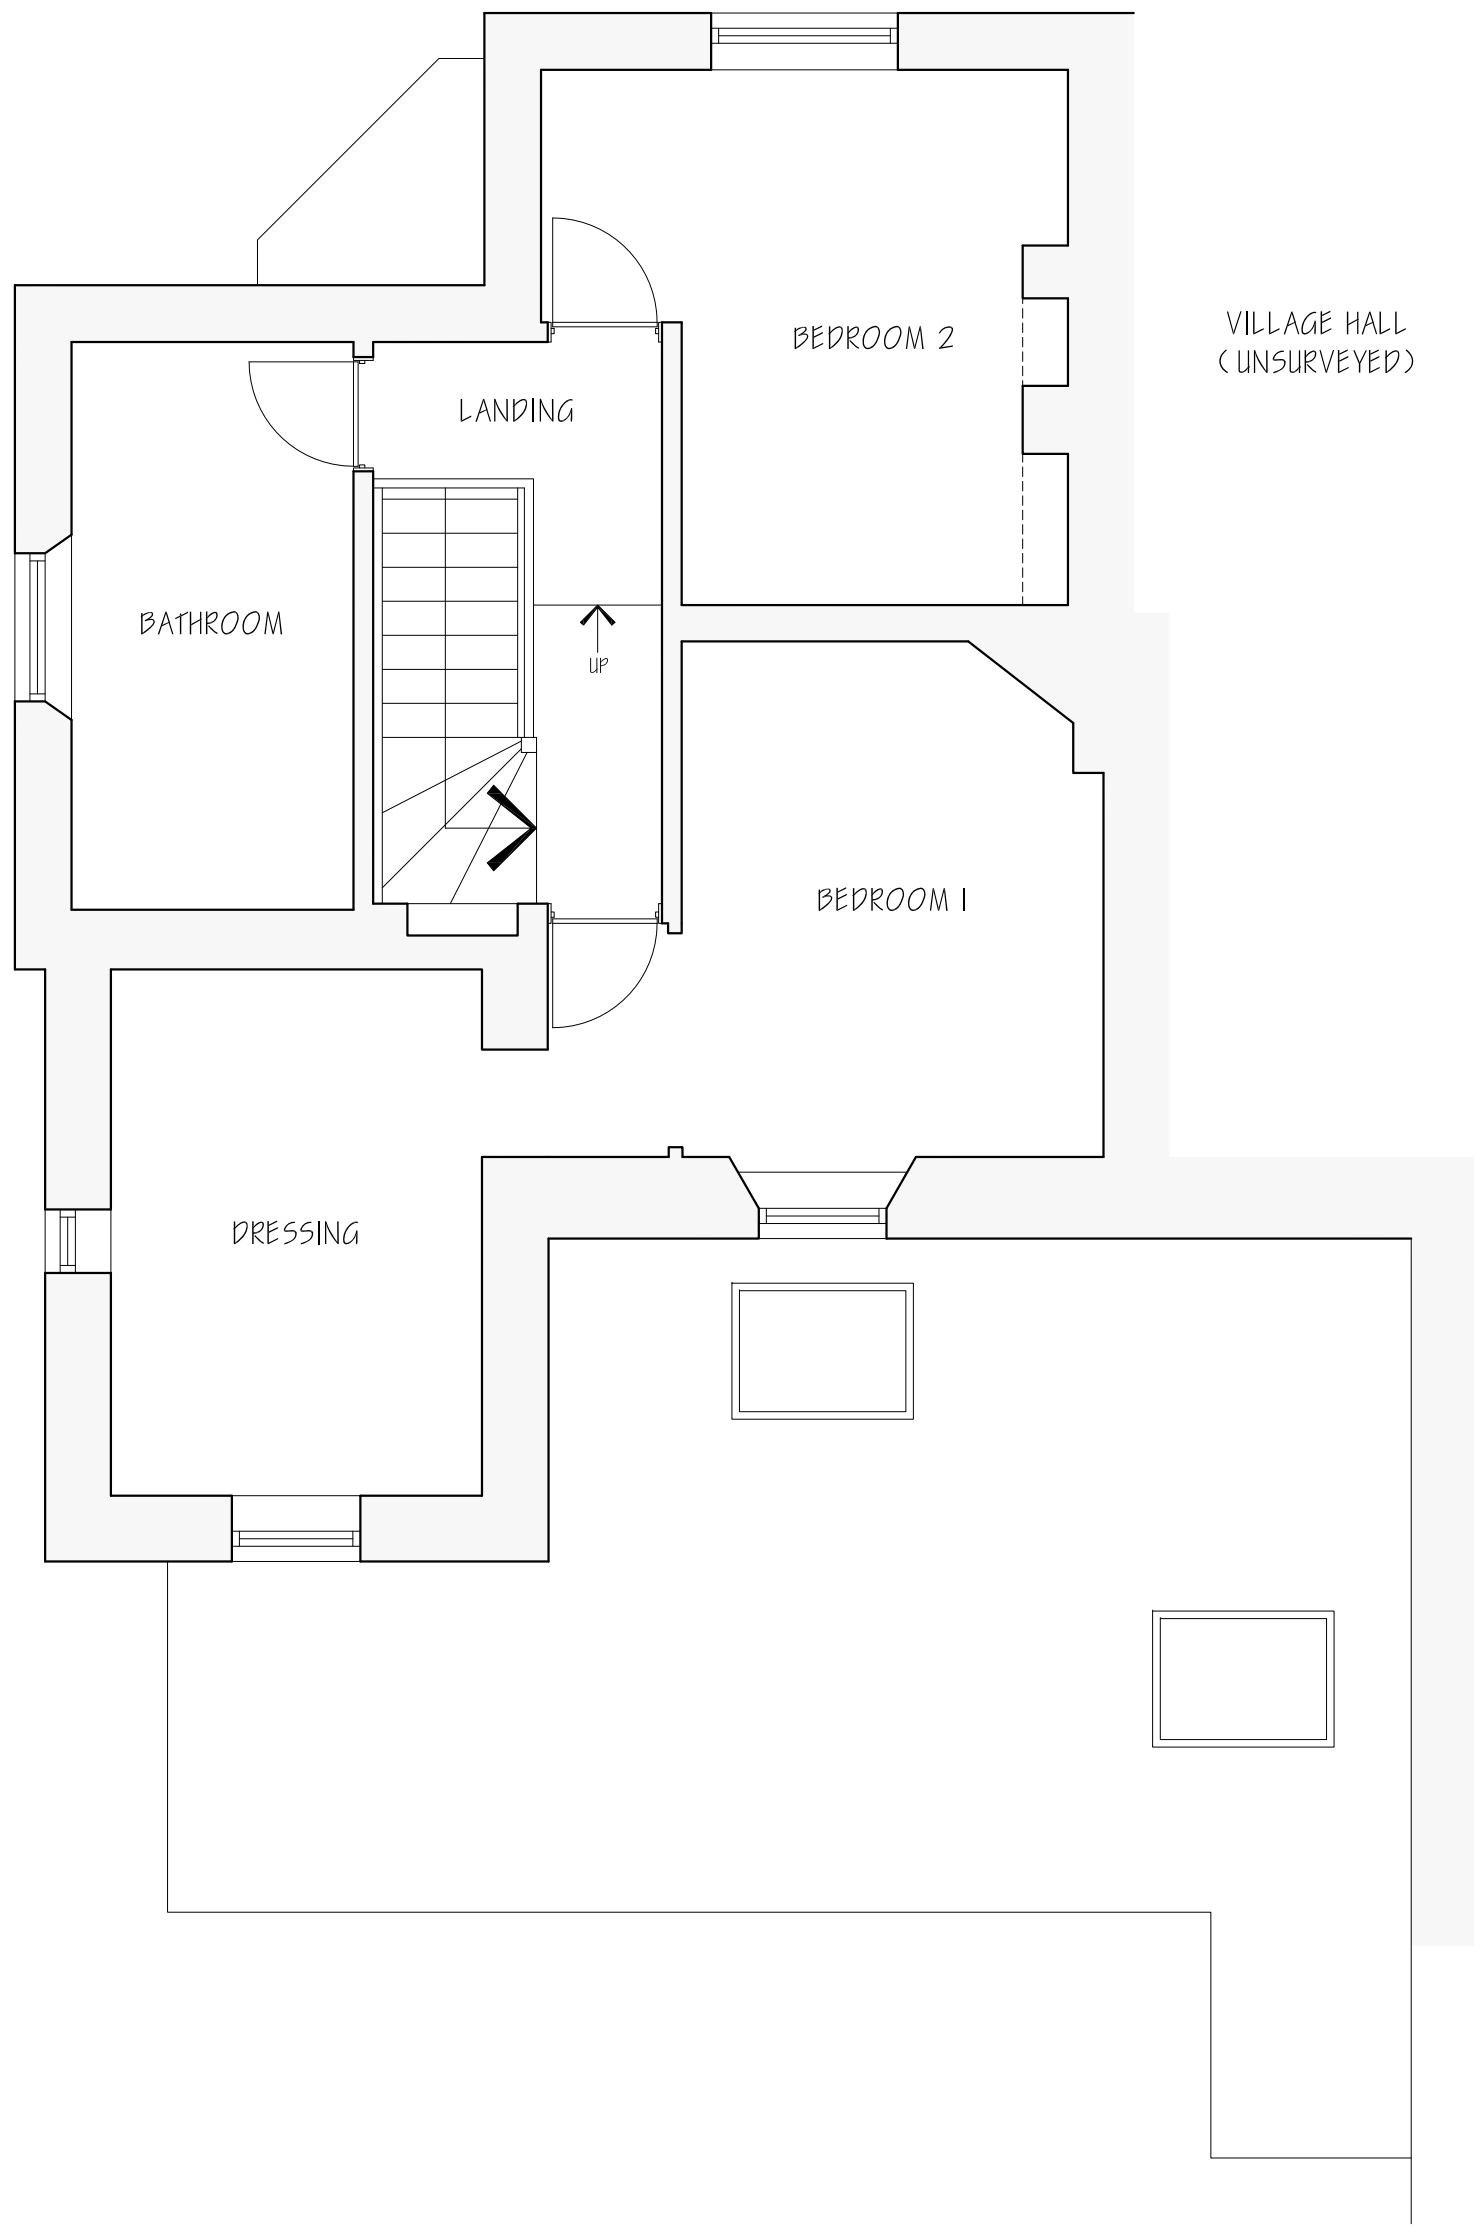

FIRST FLOOR PLAN

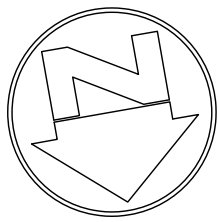

This drawing is copyright of CLARK & MASLIN Ltd and may not be copied or reproduced without permission.
Figured dimensions are to be taken in preference to scaled dimensions.
Large scale drawings to have preference to small scale drawings.
Dimensions for fixed-in items are to be checked on site prior to manufacture.

REV	DETAIL OF REVISION	BY	DATE
-----	--------------------	----	------

SURVEY DRAWING

 CLARK & MASLIN Unit 5, Charlton Business Park Crudwell Road, Malmesbury Wiltshire, SN16 9RU Telephone: 01464 822911 www.clarkandmaslin.co.uk Planning Architecture Conservation			
Client: MRS M. SELLS			
Project: PROPOSED EXTENSION & ALTERATIONS AT SCHOOL HOUSE, SOPWORTH, CHIPPENHAM, SN14 6PS			
Description: EXISTING FLOOR PLANS AND ELEVATIONS			
Scale: 1:50	PG Size: A1	Drawn: DN	Date: AUG '25
Drawing No: 5818/01			Revision: -