



This drawing is copyright of CLARK & MASLIN Ltd & may not be copied or reproduced without permission. Figured dimensions are to be taken in preference to scaled dimensions. Large scale dwgs to have preference to small scale dwgs. Dimensions for fixed-in items are to be checked on site prior to manufacture.

REV.	DETAIL OF REVISION	BY	DATE

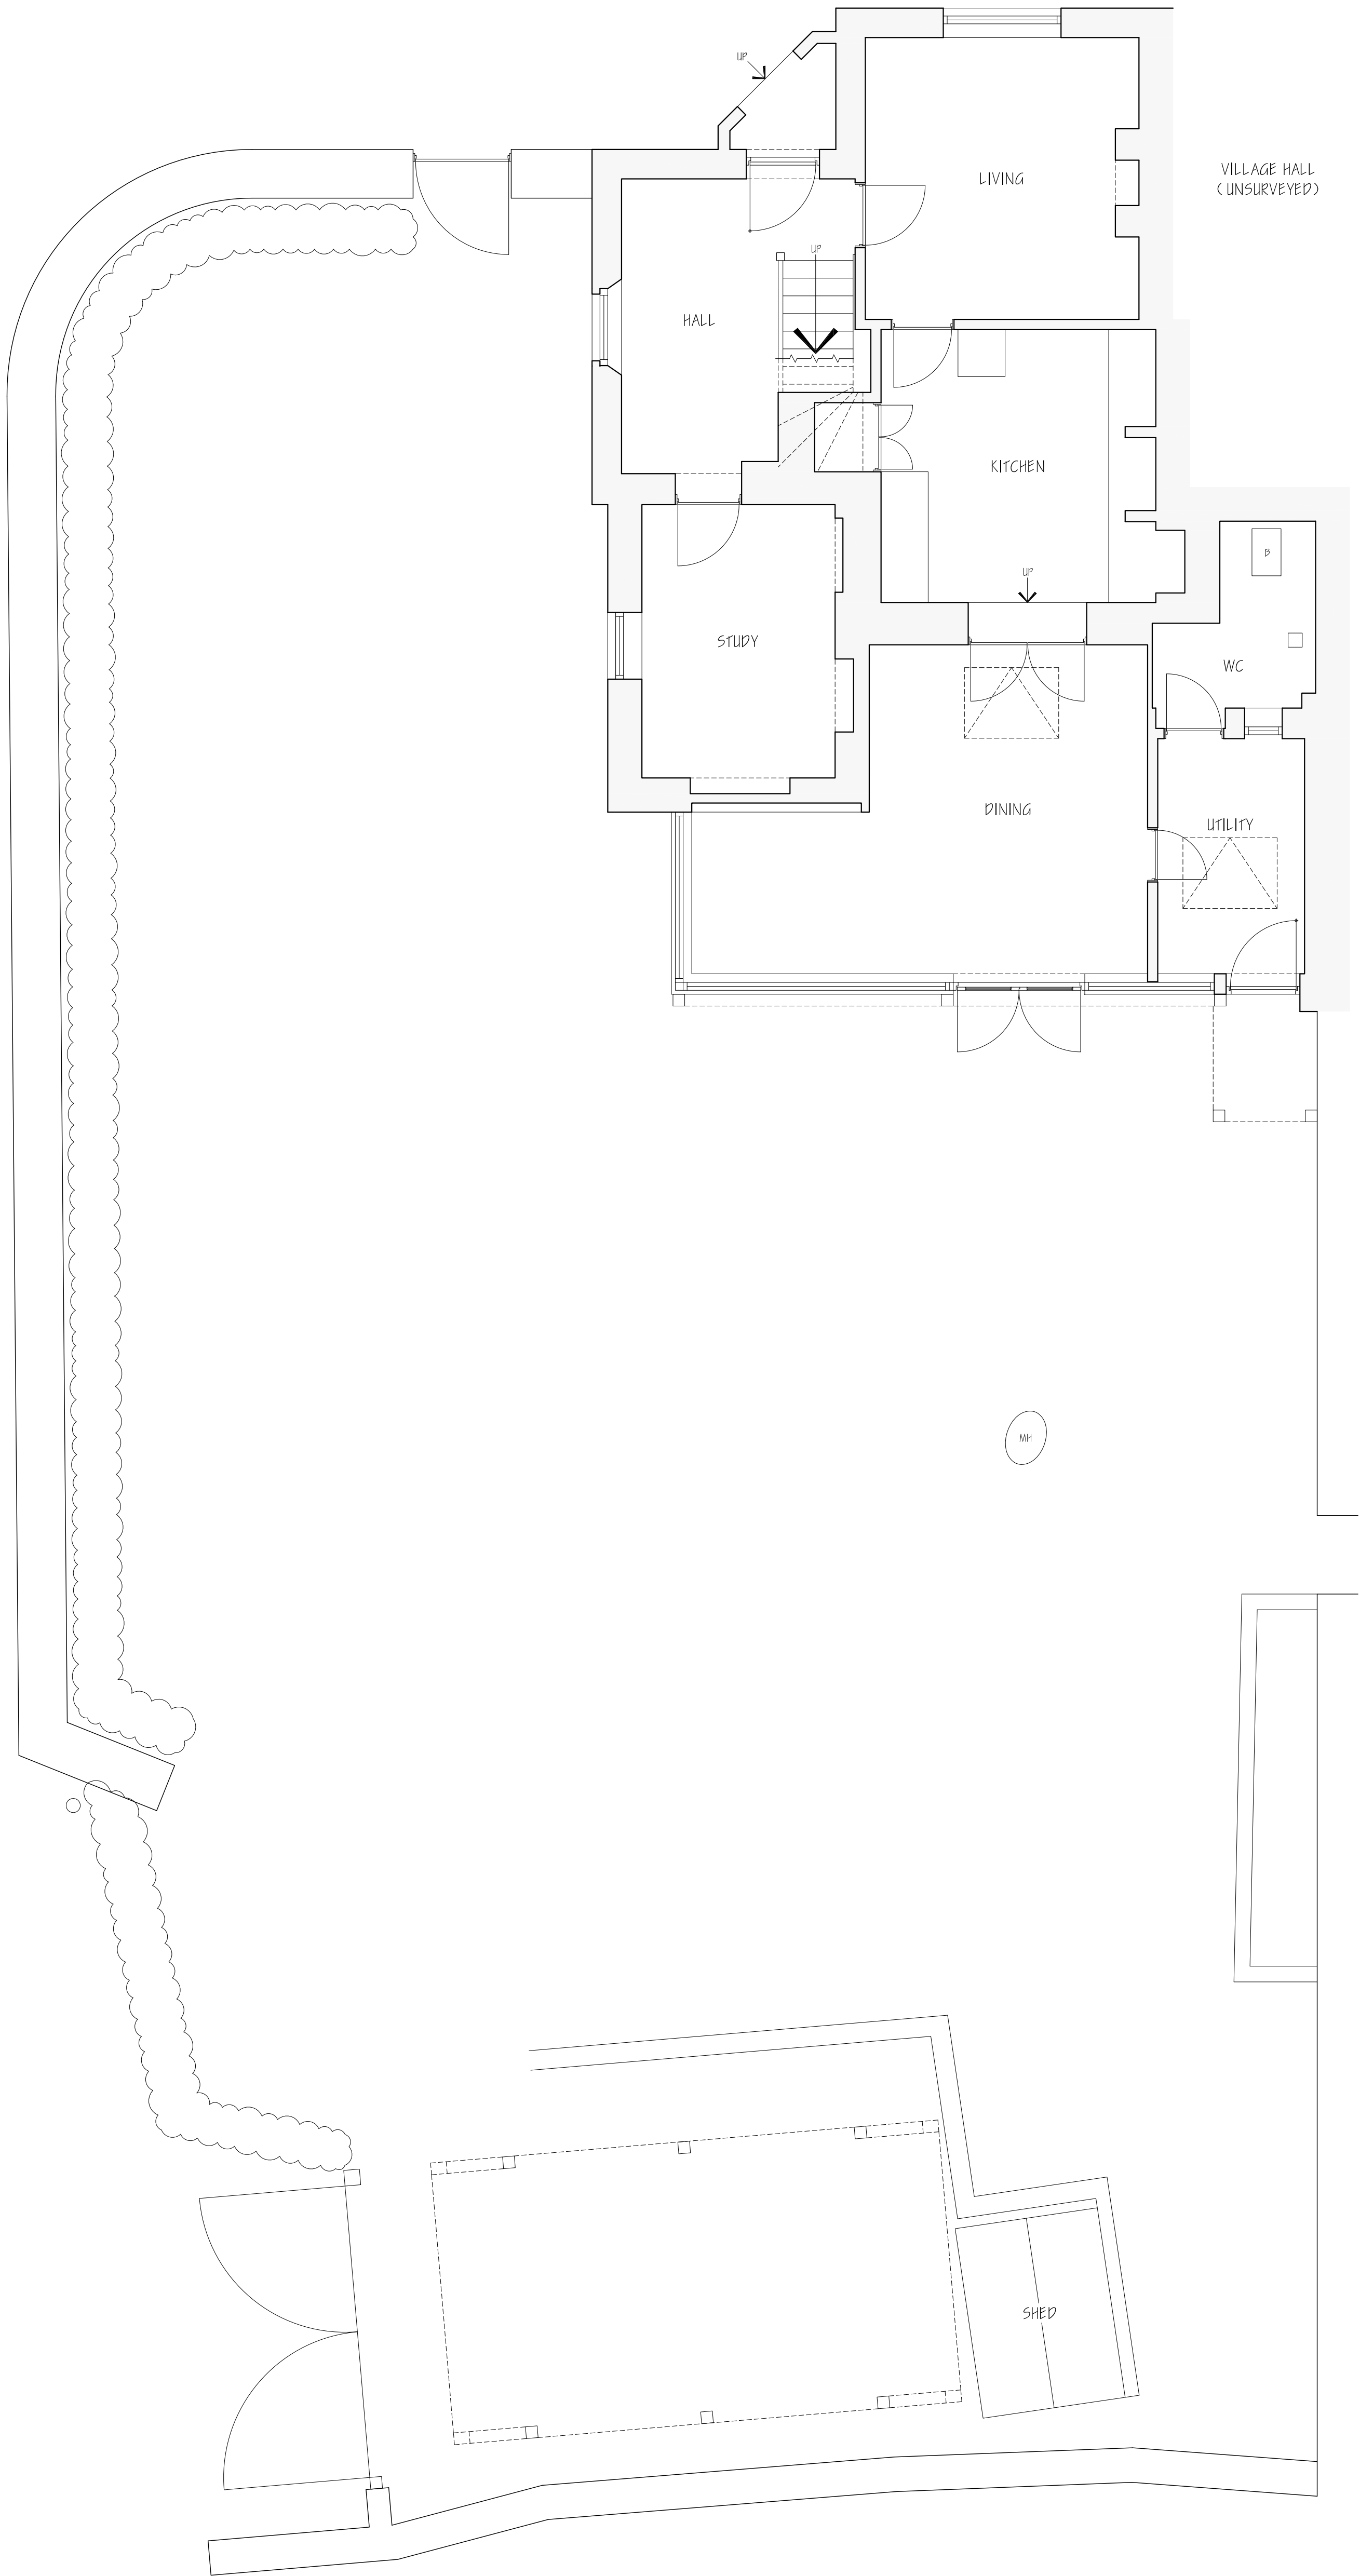

GROUND FLOOR PLAN

SURVEY DRAWING

 



CLARK & MASLIN

Unit 5, Charlton Business Park
Crudwell Road, Malmesbury
Wiltshire, SN14 9RU
Telephone: 01666 822911
www.clarkandmaslin.co.uk

Planning Architecture Conservation

Project
PROPOSED EXTENSION & ALTERATIONS
AT SCHOOL HOUSE, SOPWORTH,
CHIPPENHAM, SN14 6PS

Description
EXISTING SITE PLAN

Client
MRS M. SELLS

Scale 1:50	PG Size A1	Drawn DN	Date AUG '25
---------------	---------------	-------------	-----------------

Drawing No 5818/02	Revision -
-----------------------	---------------