

EAST ELEVATION


TRADITIONAL TIMBER BALANCED CASEMENTS




NORTH ELEVATION

TRADITIONAL TIMBER DOORS

TRADITIONAL TIMBER DOORS

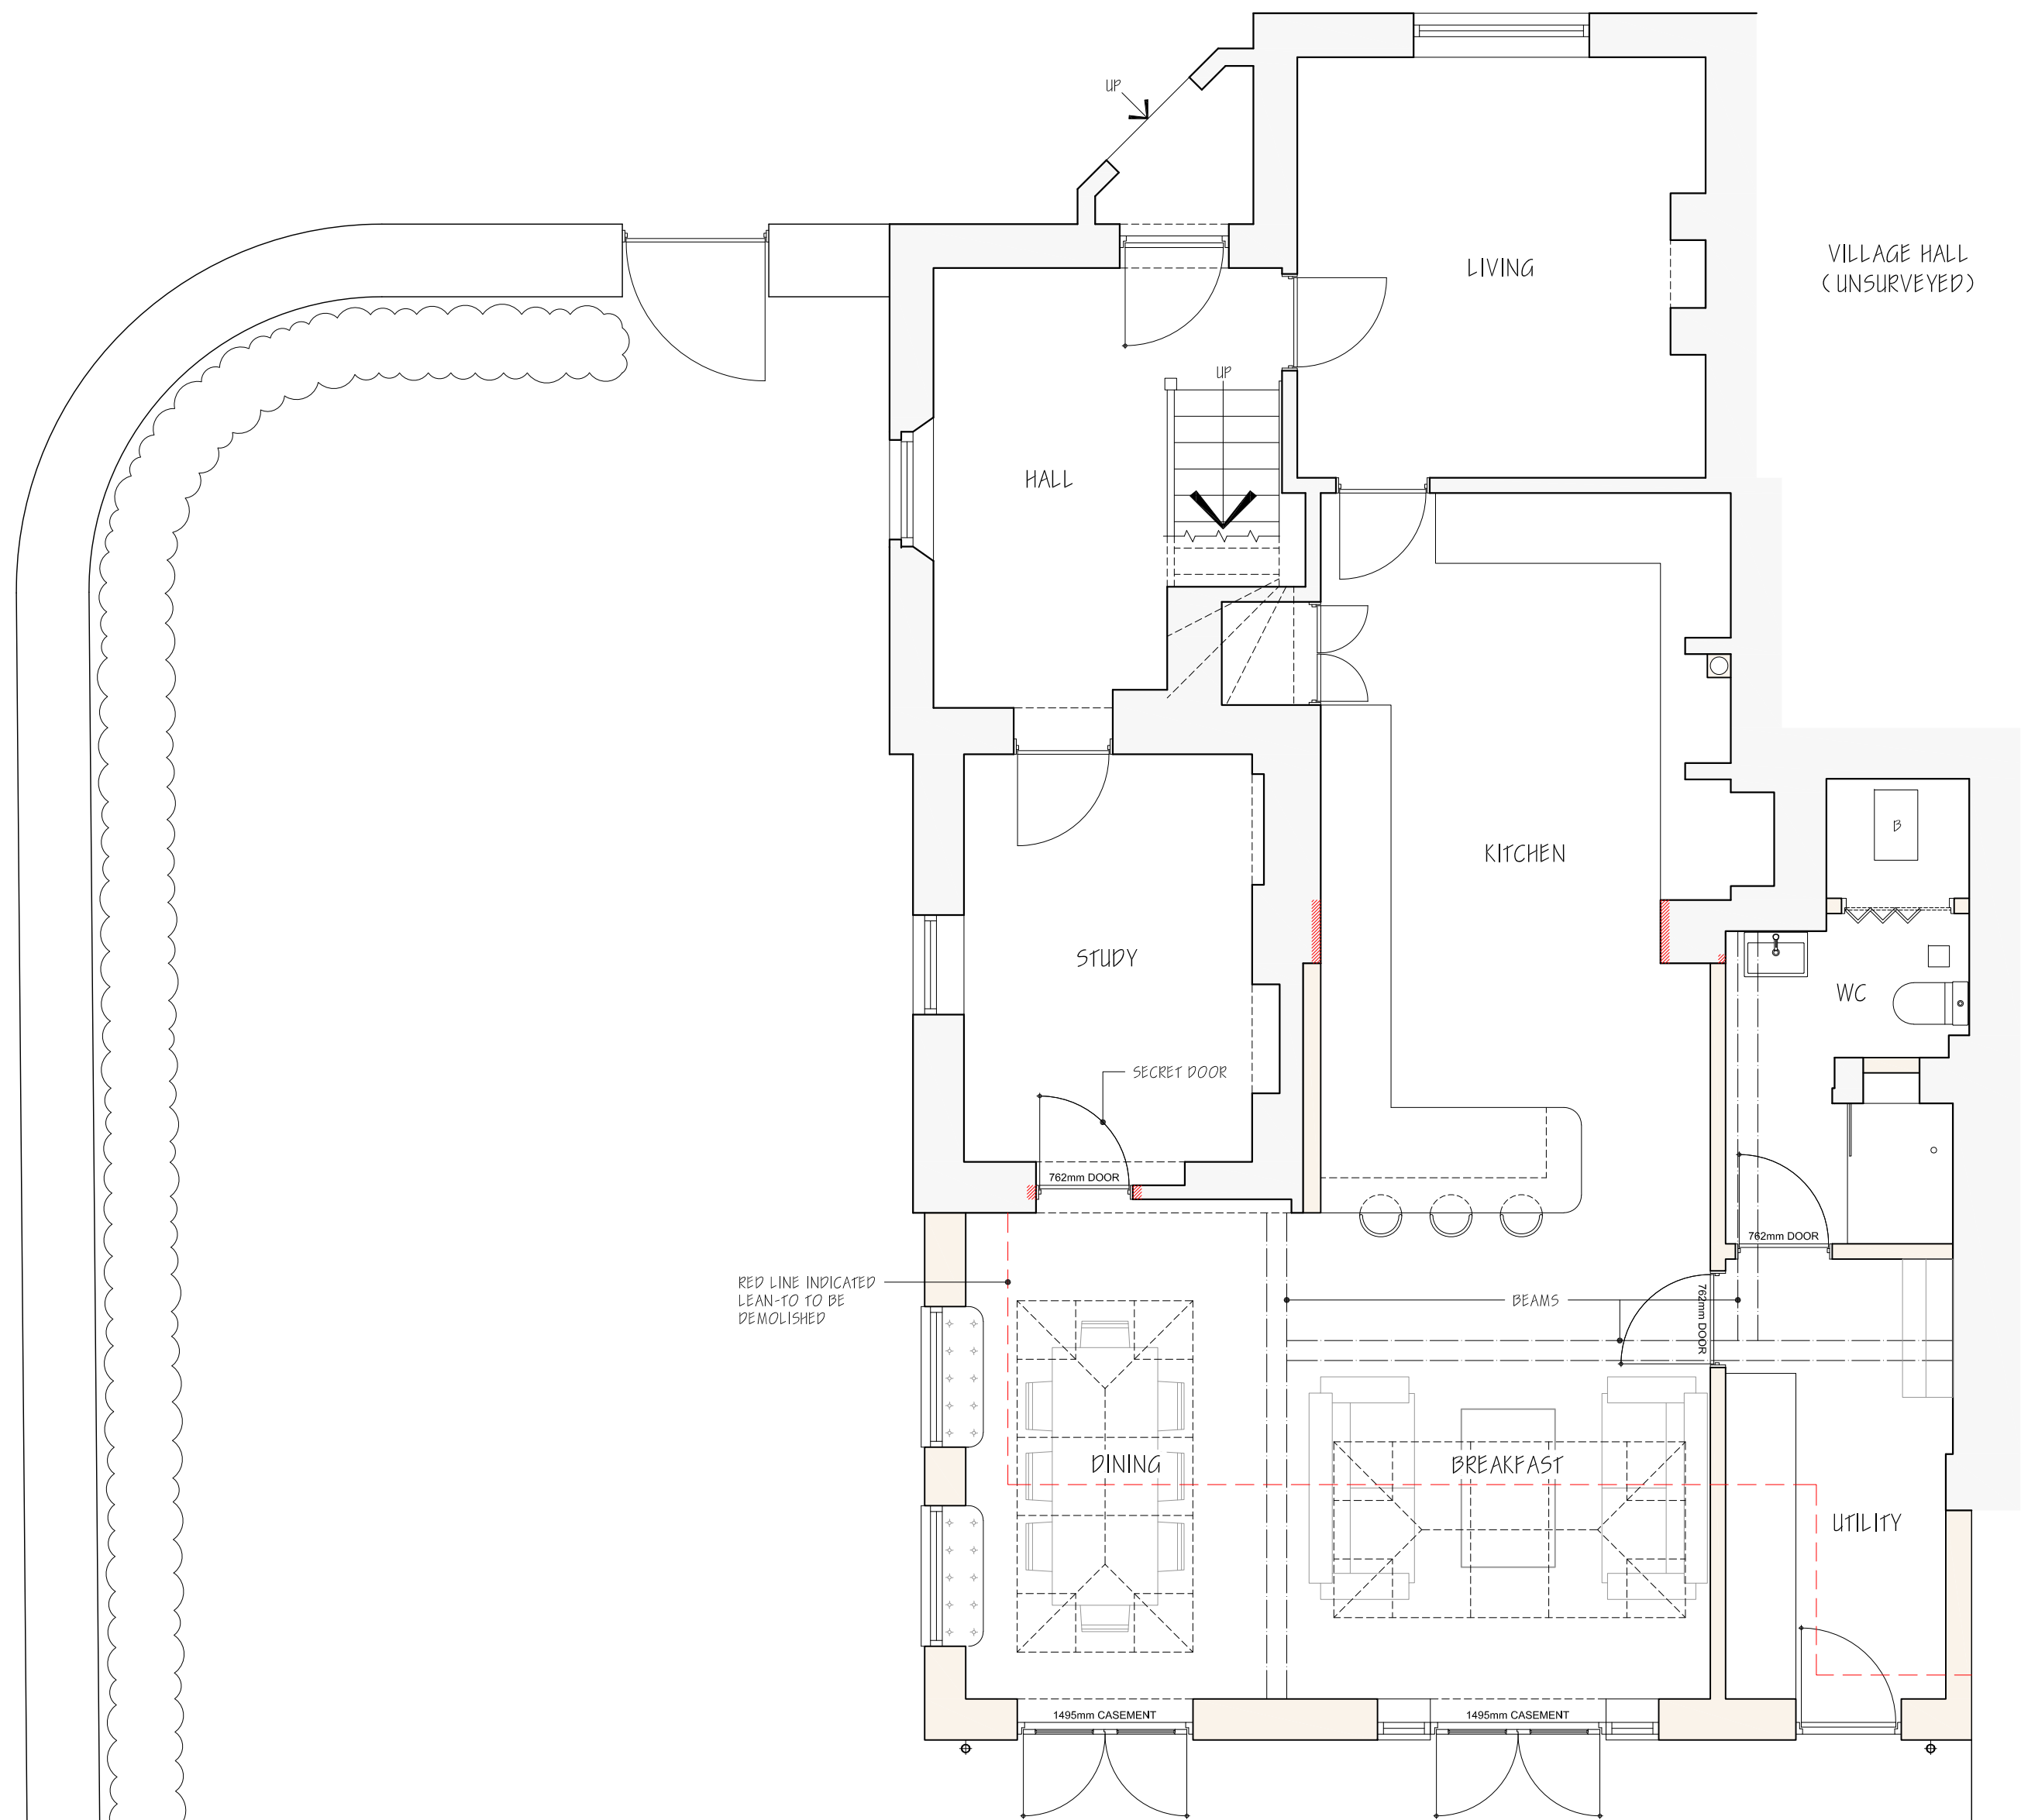

GROUND FLOOR PLAN

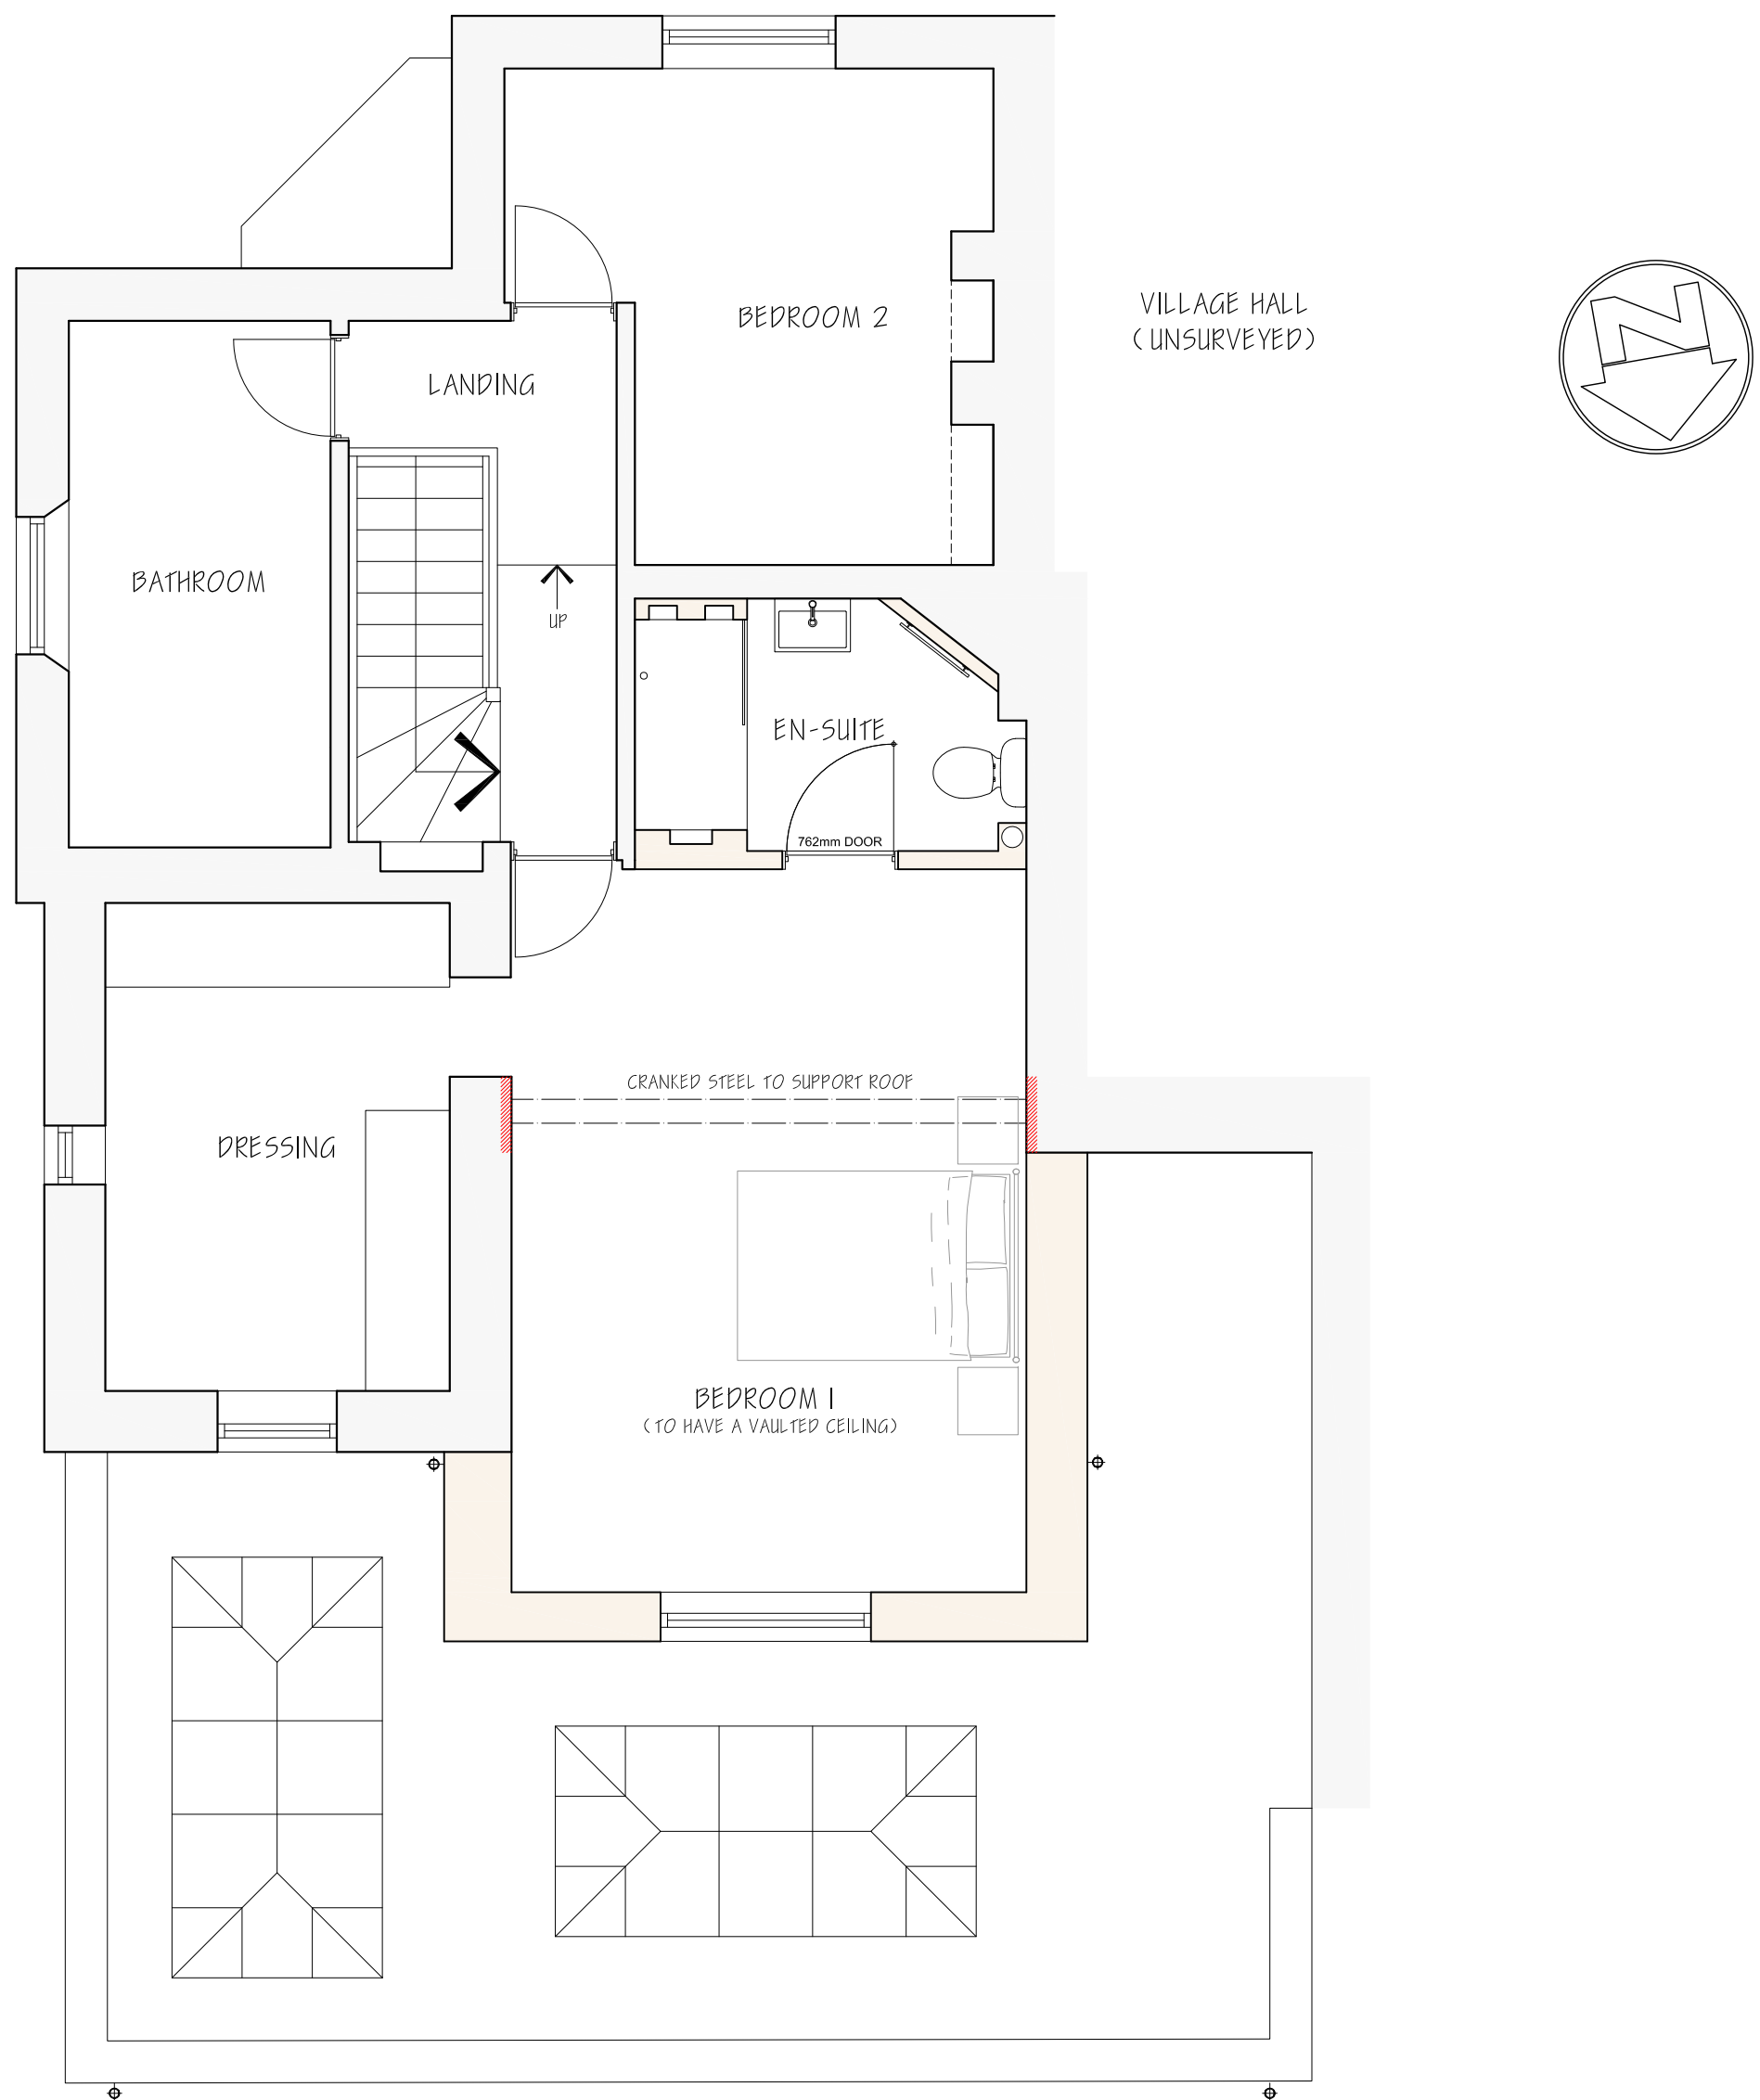

FIRST FLOOR PLAN

This drawing is copyright of CLARK & MASLIN Ltd and may not be copied or reproduced without permission.
Figured dimensions are to be taken in preference to scaled dimensions.
Large scale drawings to have preference to small scale drawings.
Dimensions for fixed-in items are to be checked on site prior to manufacture.

REV	DETAIL OF REVISION	BY	DATE
A	AMENDED TO CLIENTS REQUESTS	DN	21/10/25

PLANNING DRAWING



Client: MRS M. SELLS			
Project: PROPOSED EXTENSION & ALTERATIONS AT SCHOOL HOUSE, SOPWORTH, CHIPPENHAM, SN14 6PS			
Description: PROPOSED FLOOR PLANS AND ELEVATIONS			
Scale: 1:50	PG Size: A1	Drawn: DN	Date: AUG '25
Drawing No: 5818/50		Revision: A	