


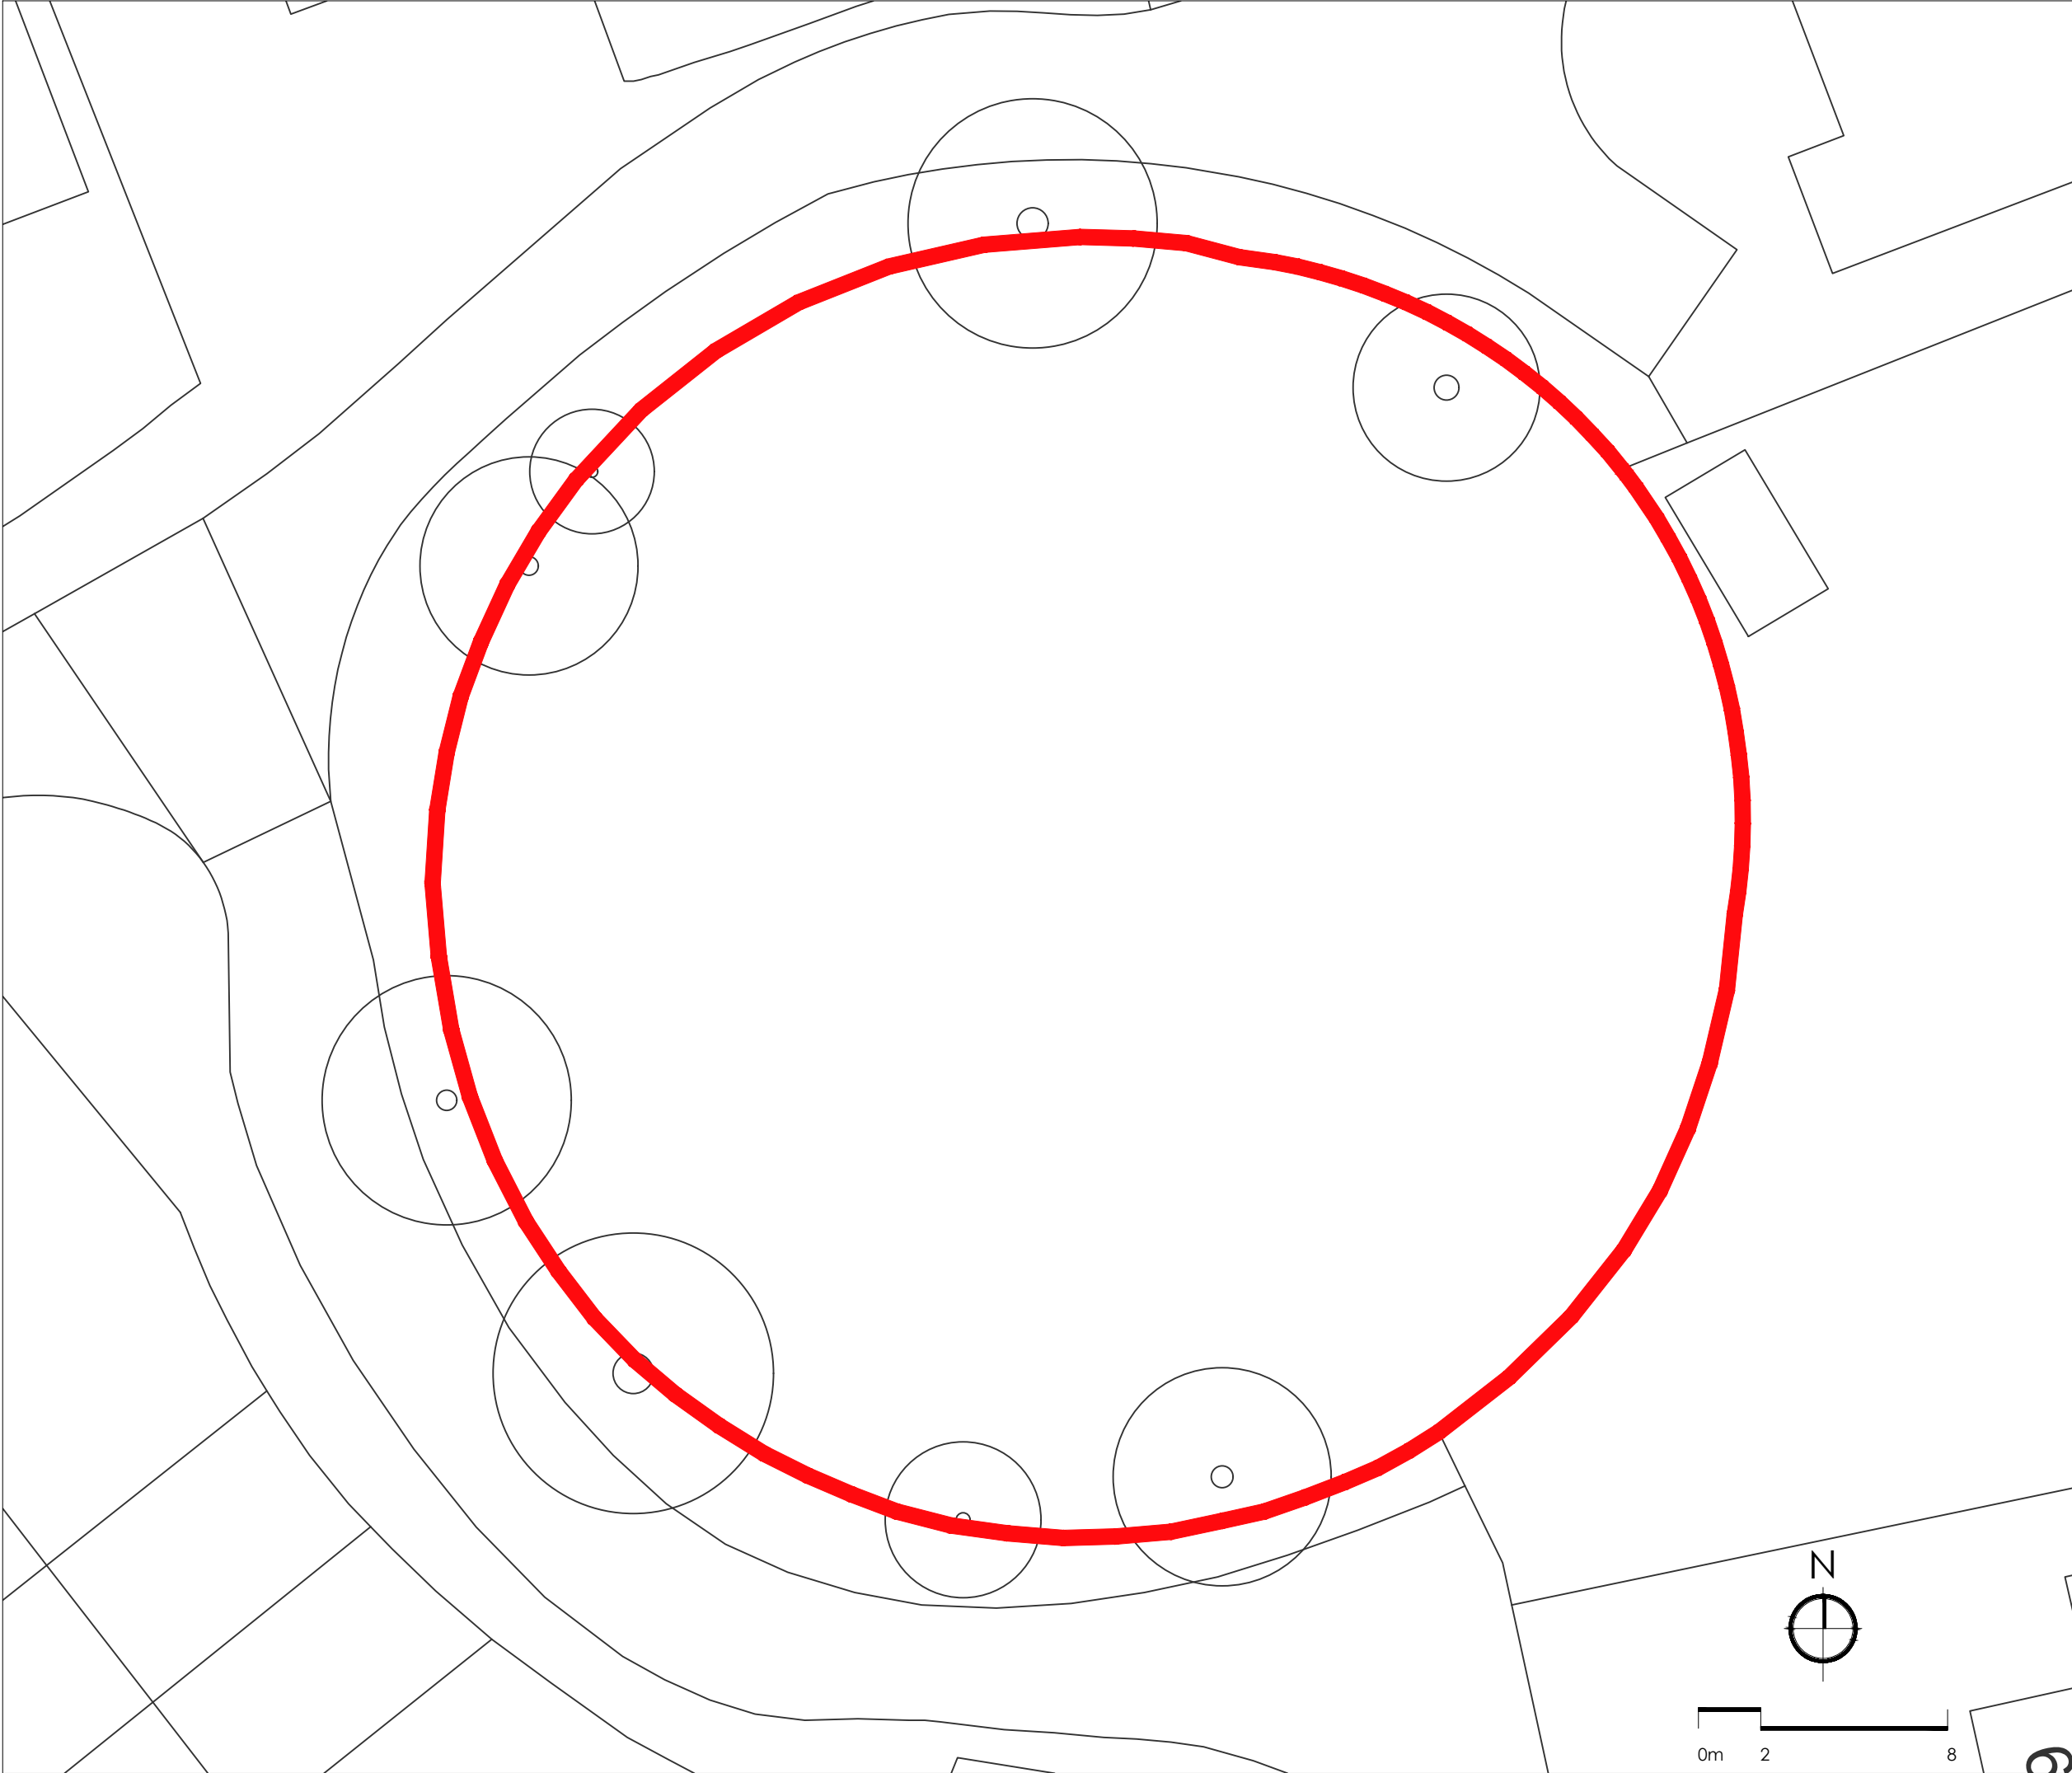

revisions	
Only figured dimensions are to be worked from.	
THIS DRAWING IS COPYRIGHT ©	
project OLD TENNIS COURTS CLARENDON ROAD TROWBRIDGE	
drawing name EXISTING SITE PLAN	
drawing no. 1042/002	revision -
scale 1:200	paper size A3
date 25.03.2014	
drawn by IM	approved by --