


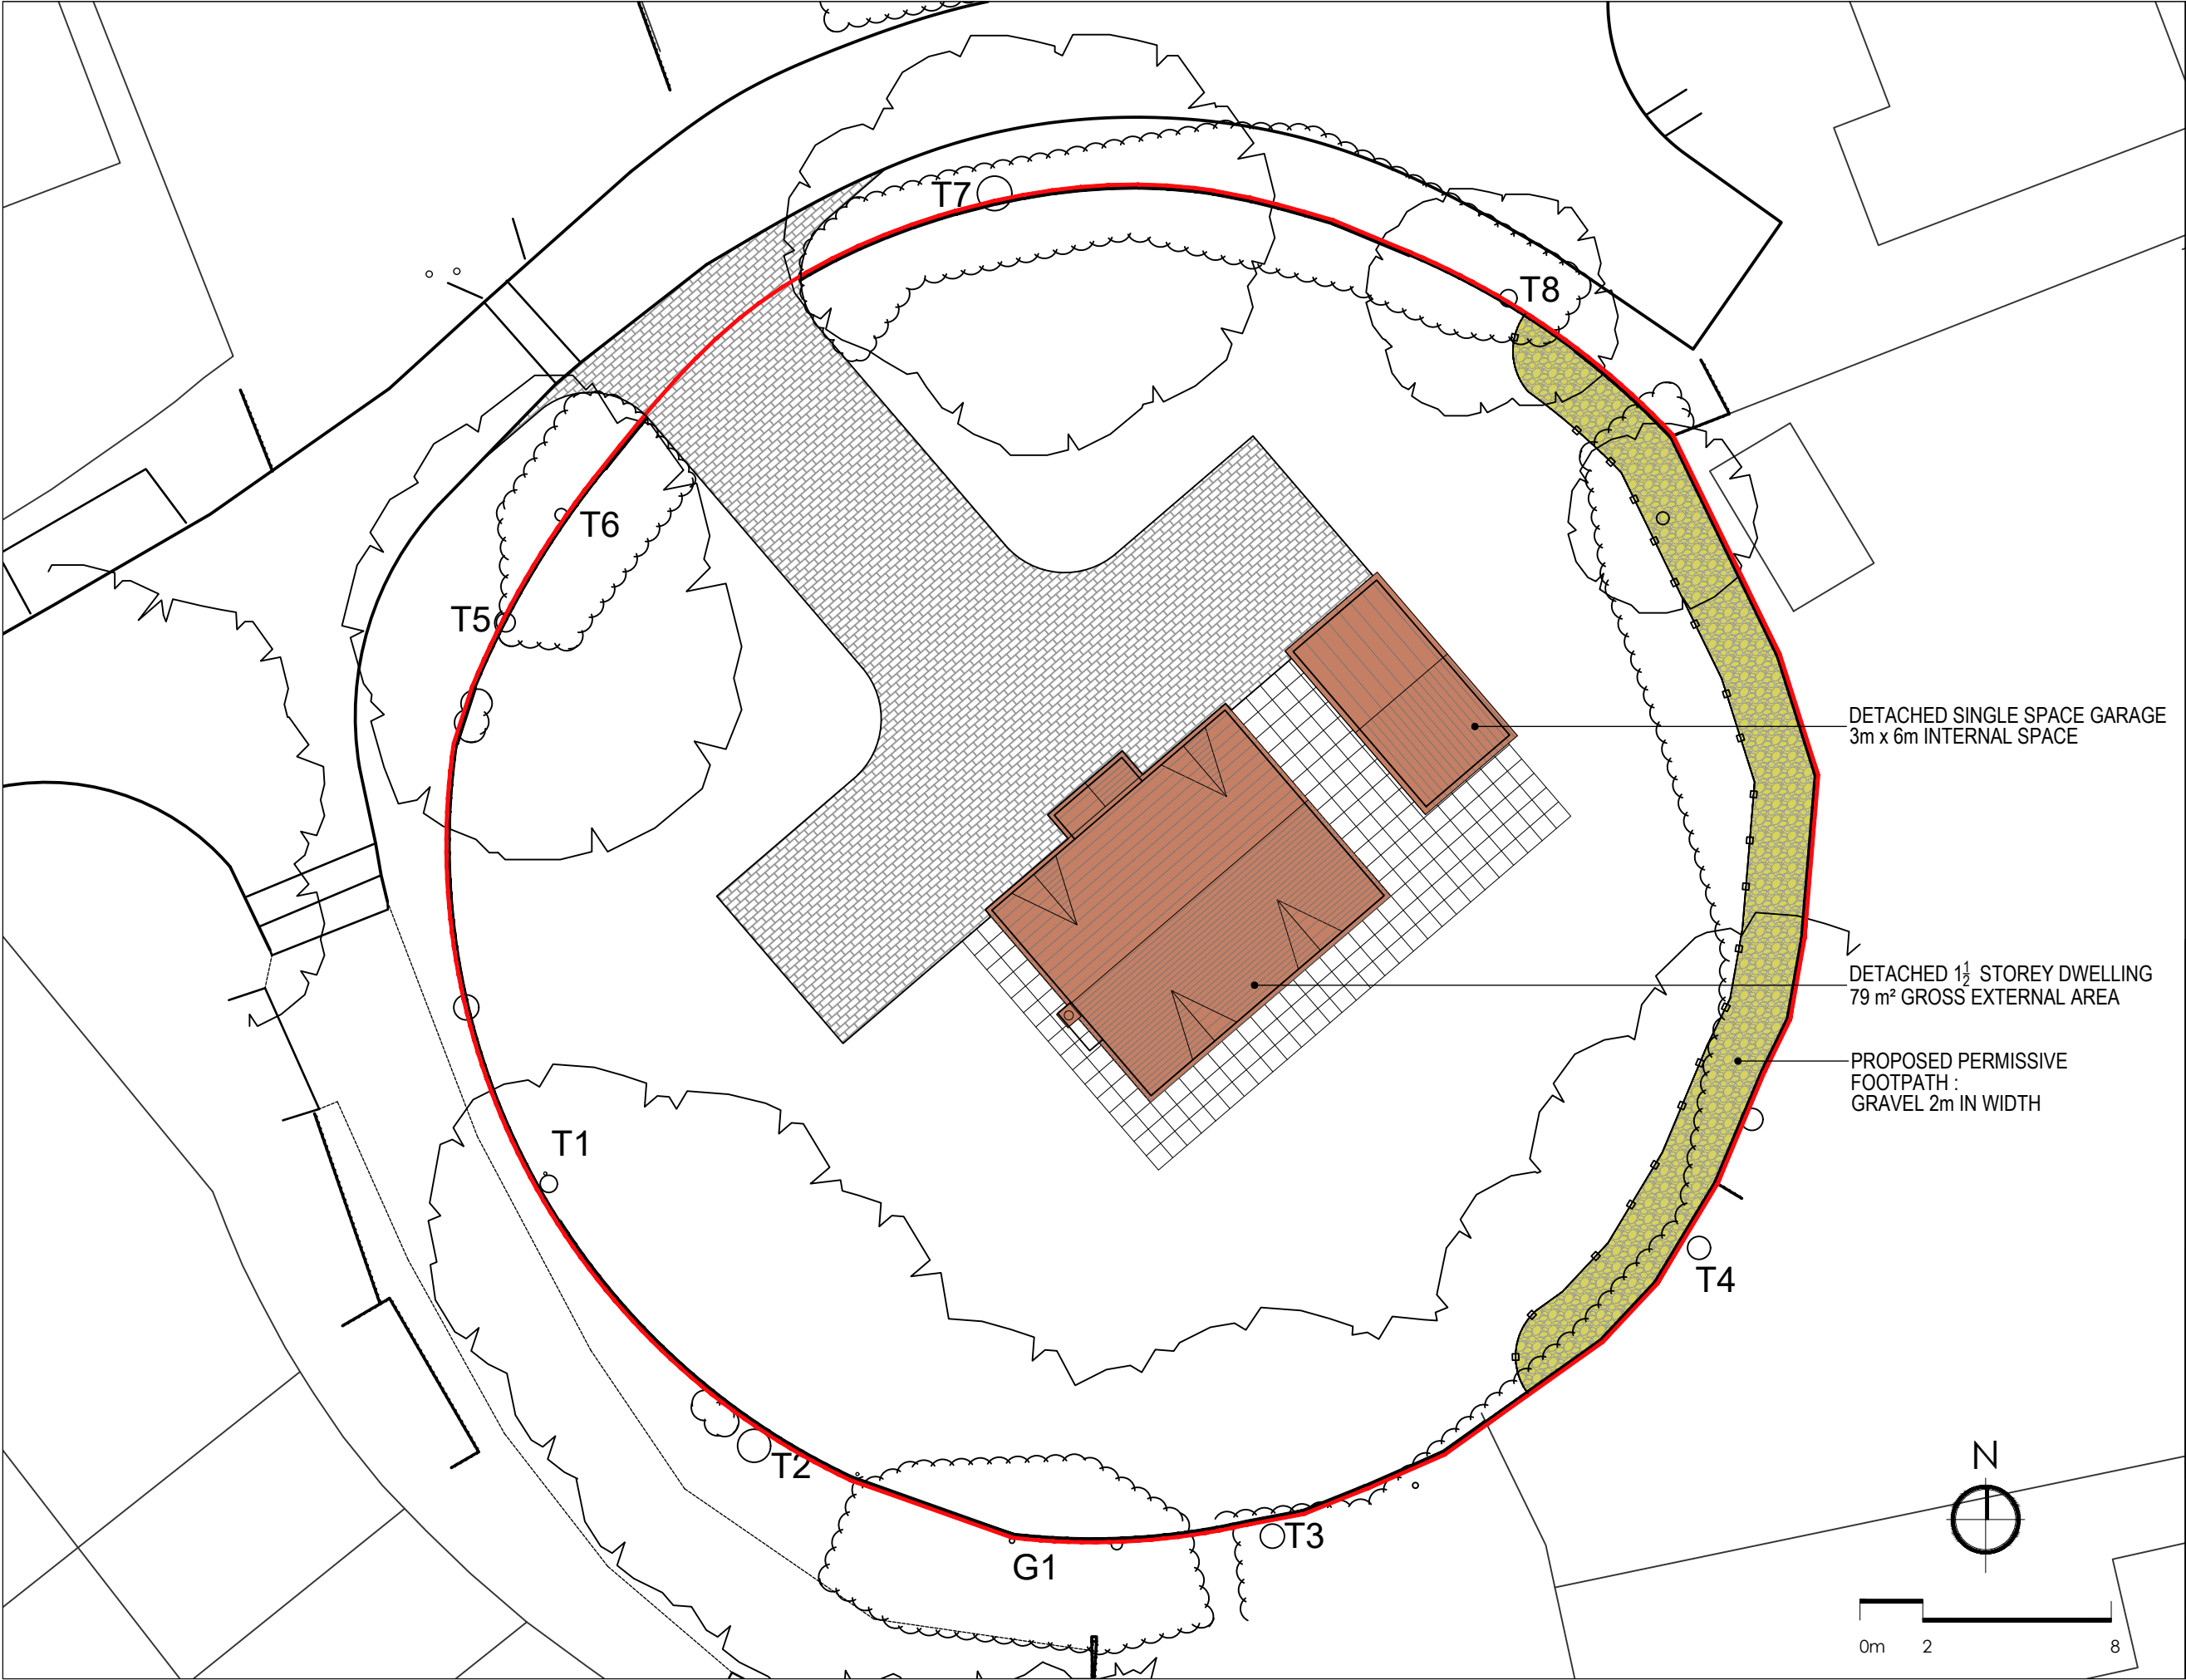

D 09-10-2025 - hard standing area reduced, footpath note amended C 02-10-2025 - attenuation tank removed, gravel footpath and fence line shown, B 30-05-2014 - updated to suit topographical survey A 24-04-2014 - attenuation tank shown revisions	
Only figured dimensions are to be worked from. THIS DRAWING IS COPYRIGHT ©	
project OLD TENNIS COURTS CLARENDON ROAD TROWBRIDGE	
drawing name PROPOSED SITE PLAN (ILLUSTRATIVE)	
drawing no. 1042/003	revision D
scale 1:200	paper size A3
date 02.10.25	
drawn by MEC	approved by