


This document and its contents are our exclusive property and must not be copied, reproduced, or used for purposes not expressly permitted by us

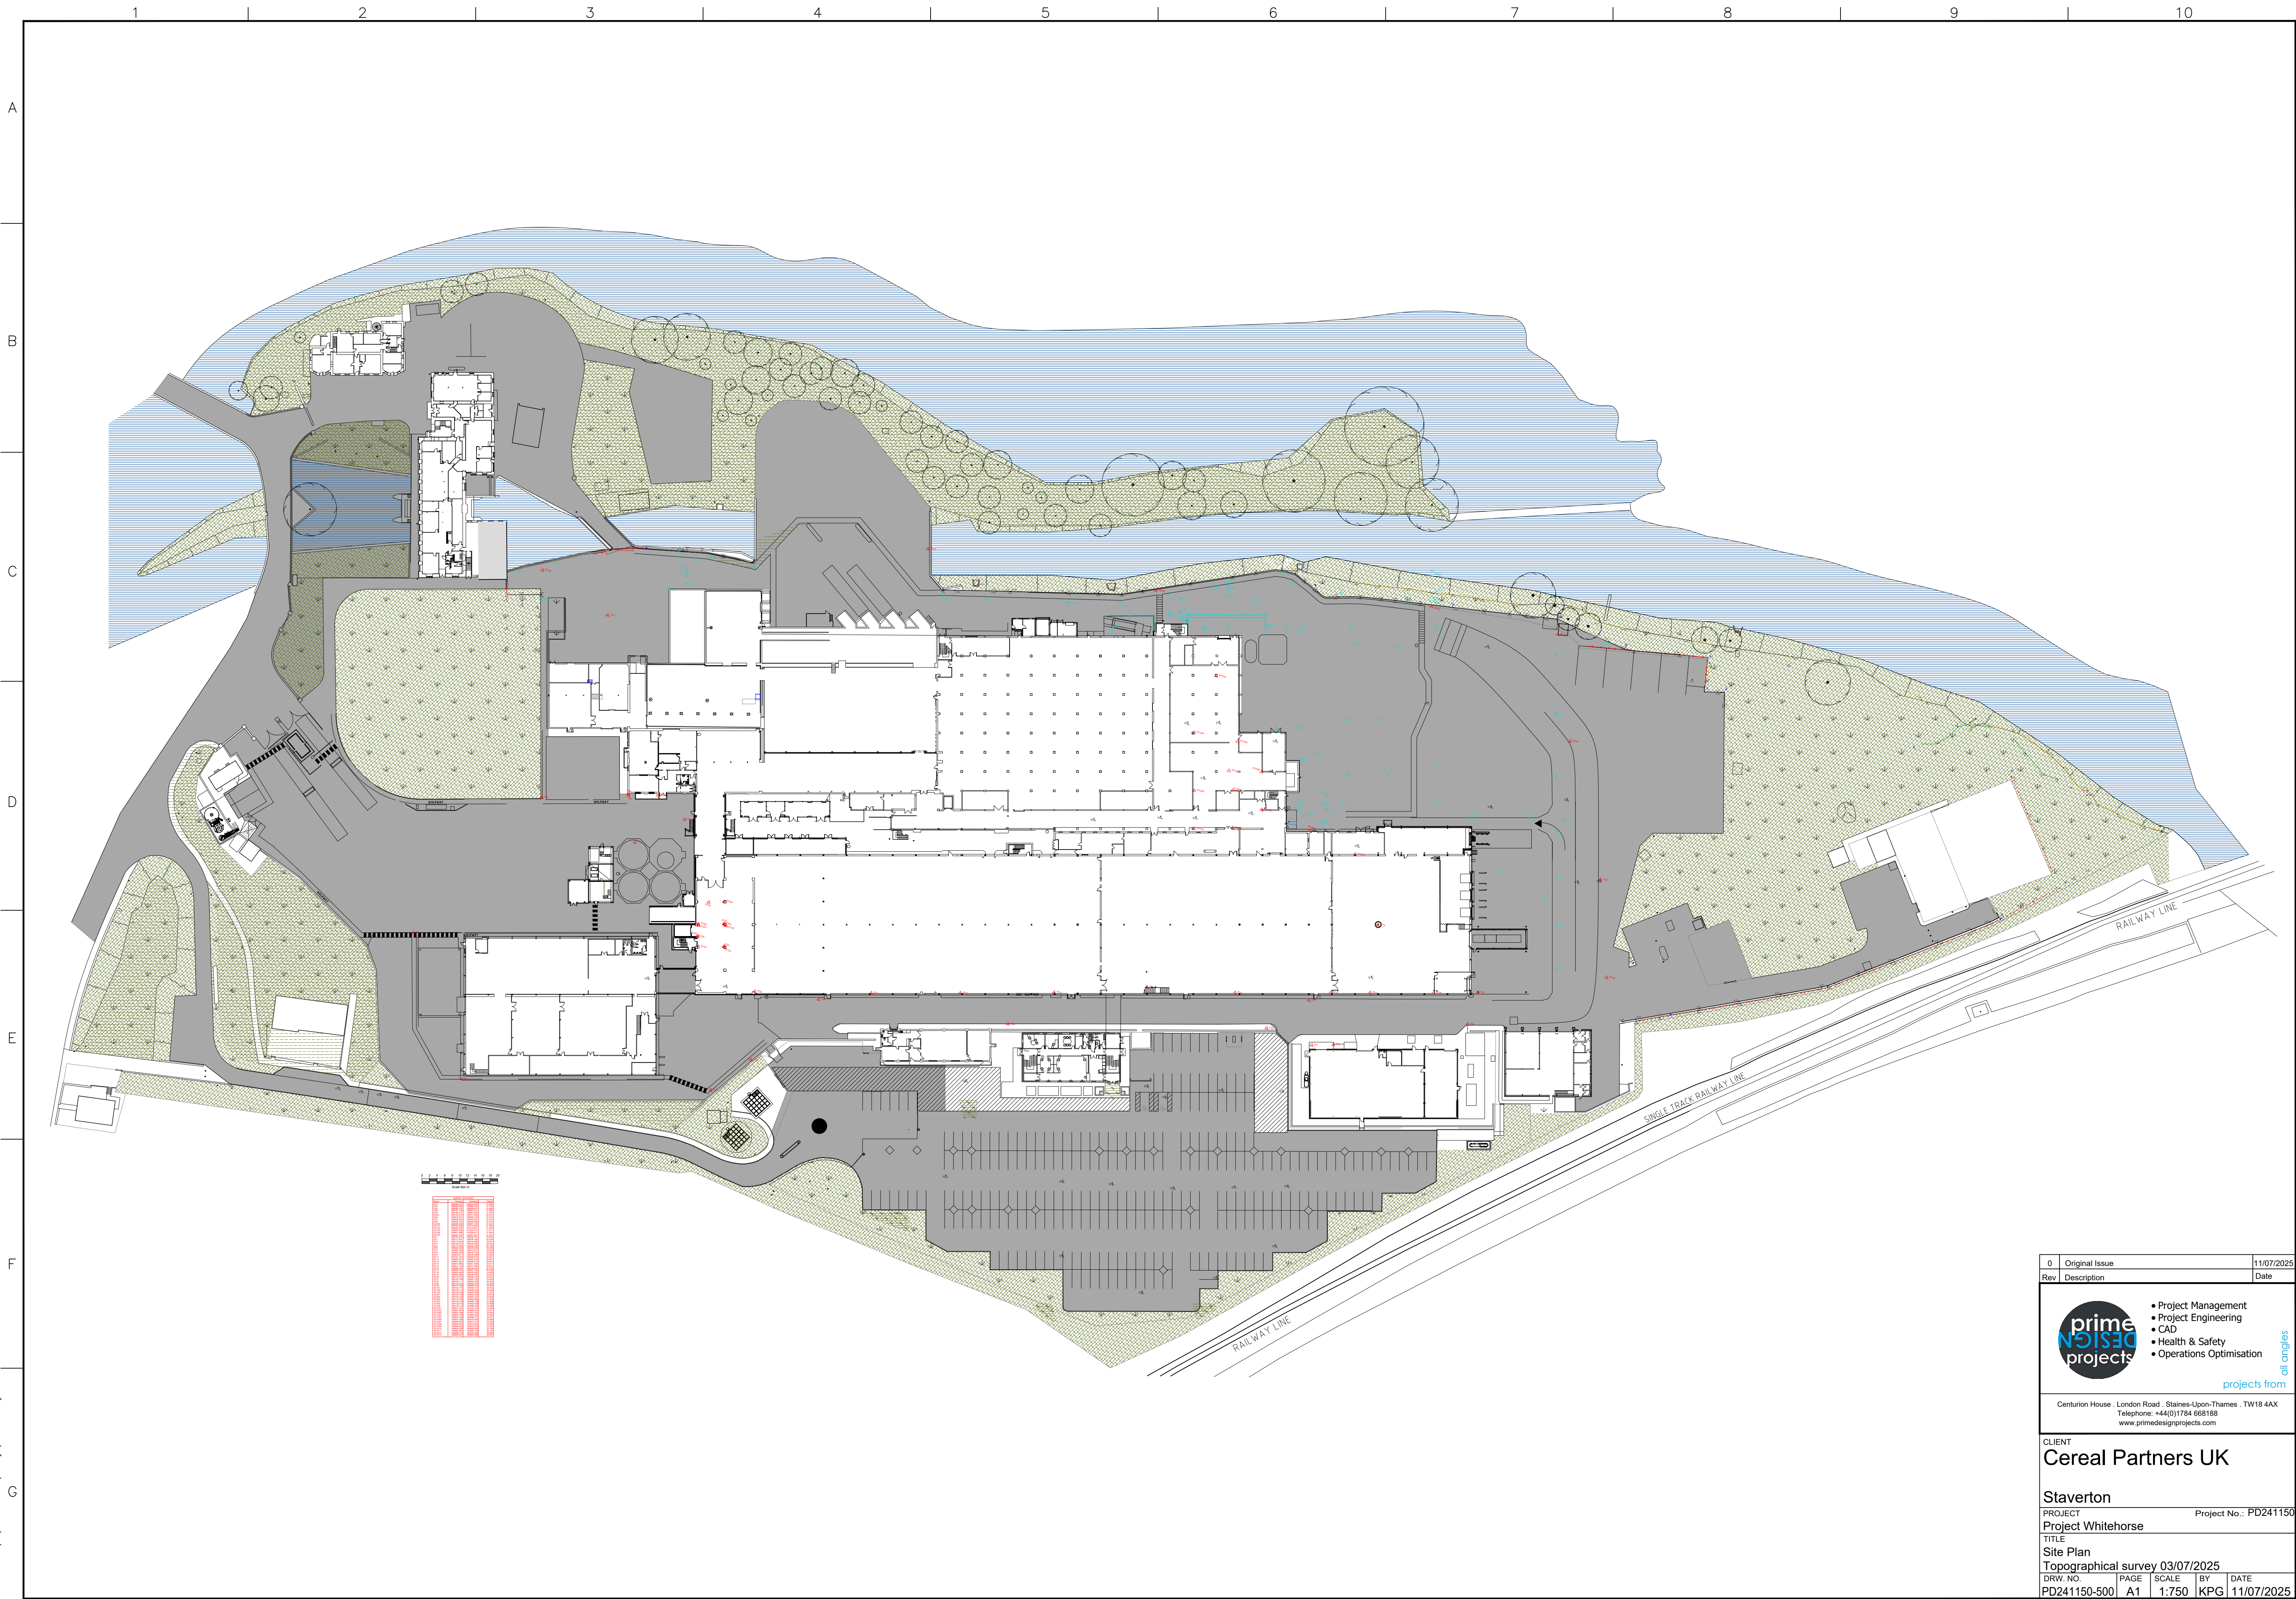

0 Original Issue		11/07/2025
Rev	Description	Date
prime design projects • Project Management • Project Engineering • CAD • Health & Safety • Operations Optimisation projects from all angles		
Centurion House · London Road · Staines-Upon-Thames · TW18 4AX Telephone: +44(0)1784 668188 www.primedesignprojects.com		
CLIENT Cereal Partners UK		
PROJECT Staverton		
Project Whitehorse		Project No.: PD241150
TITLE Site Plan		
Topographical survey 03/07/2025		
DRW. NO. PD241150-500	PAGE A1	SCALE 1:750
BY KPG	DATE 11/07/2025	