



NOTES:- THE POLY TUNNEL SIZE IS
4.88 M WIDE AND 1.52 M LONG.
HOOPS 50.80MM DIAMETER E370
GALVANISED HIGH TENSILE STEEL
HEAD ROOM AT EAVES 1.52M


OVERALL HEIGHT 2.54M
HOOP SPACINGS 1.83M
DOORS OPENING WIDTHS
2.29 M.
FOR PERSONEL USE ONLY.

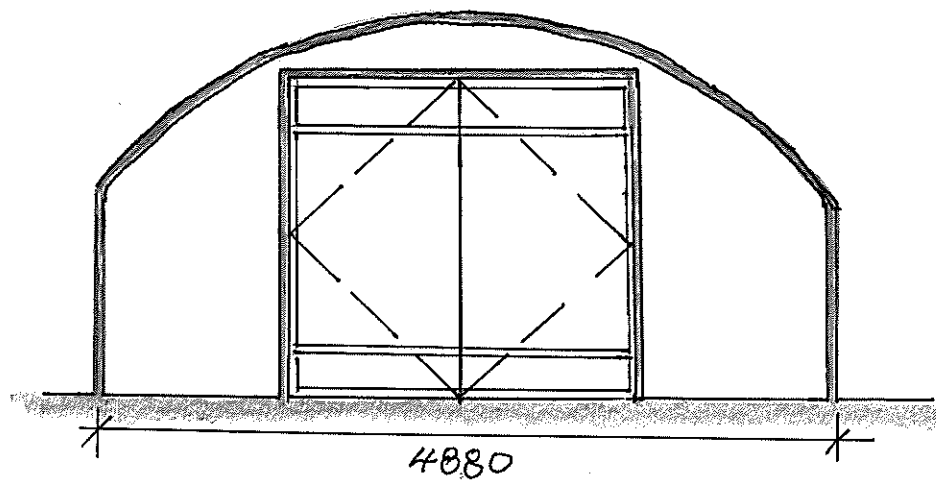


PROPOSED NORTH EAST ELEVATION

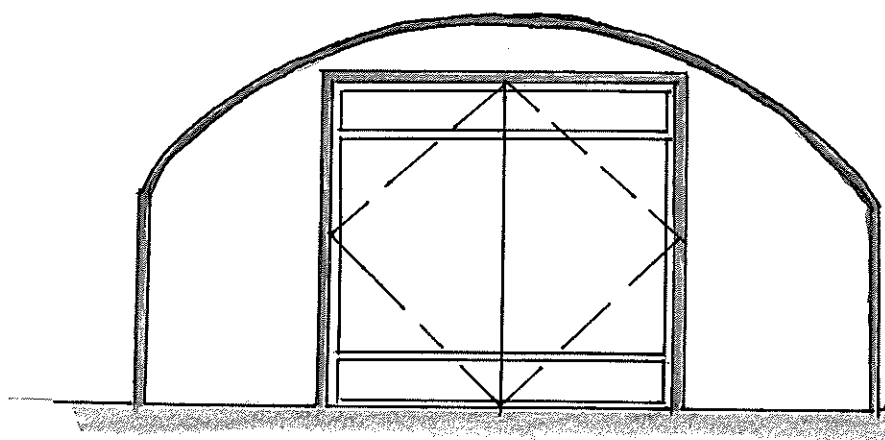


PROPOSED SOUTH WEST ELEVATION

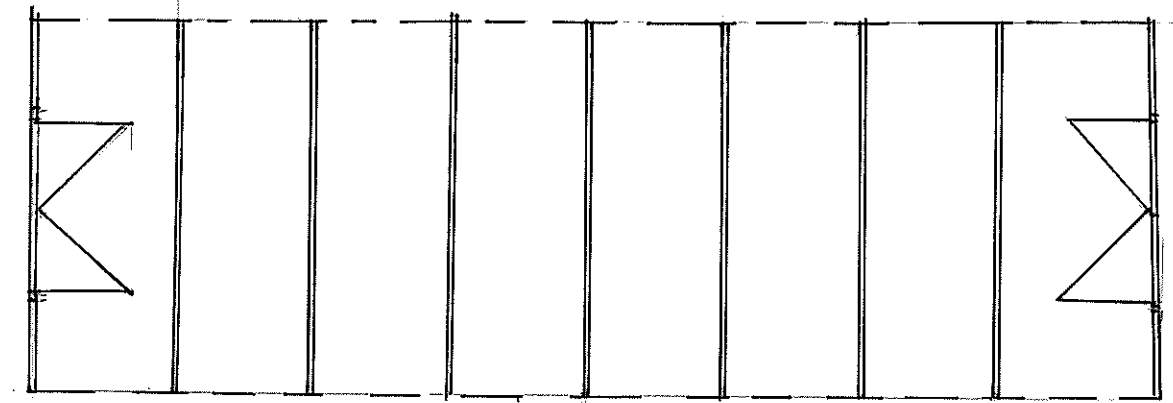

PROPOSED GROUND FLOOR PLAN SCALE 1:100

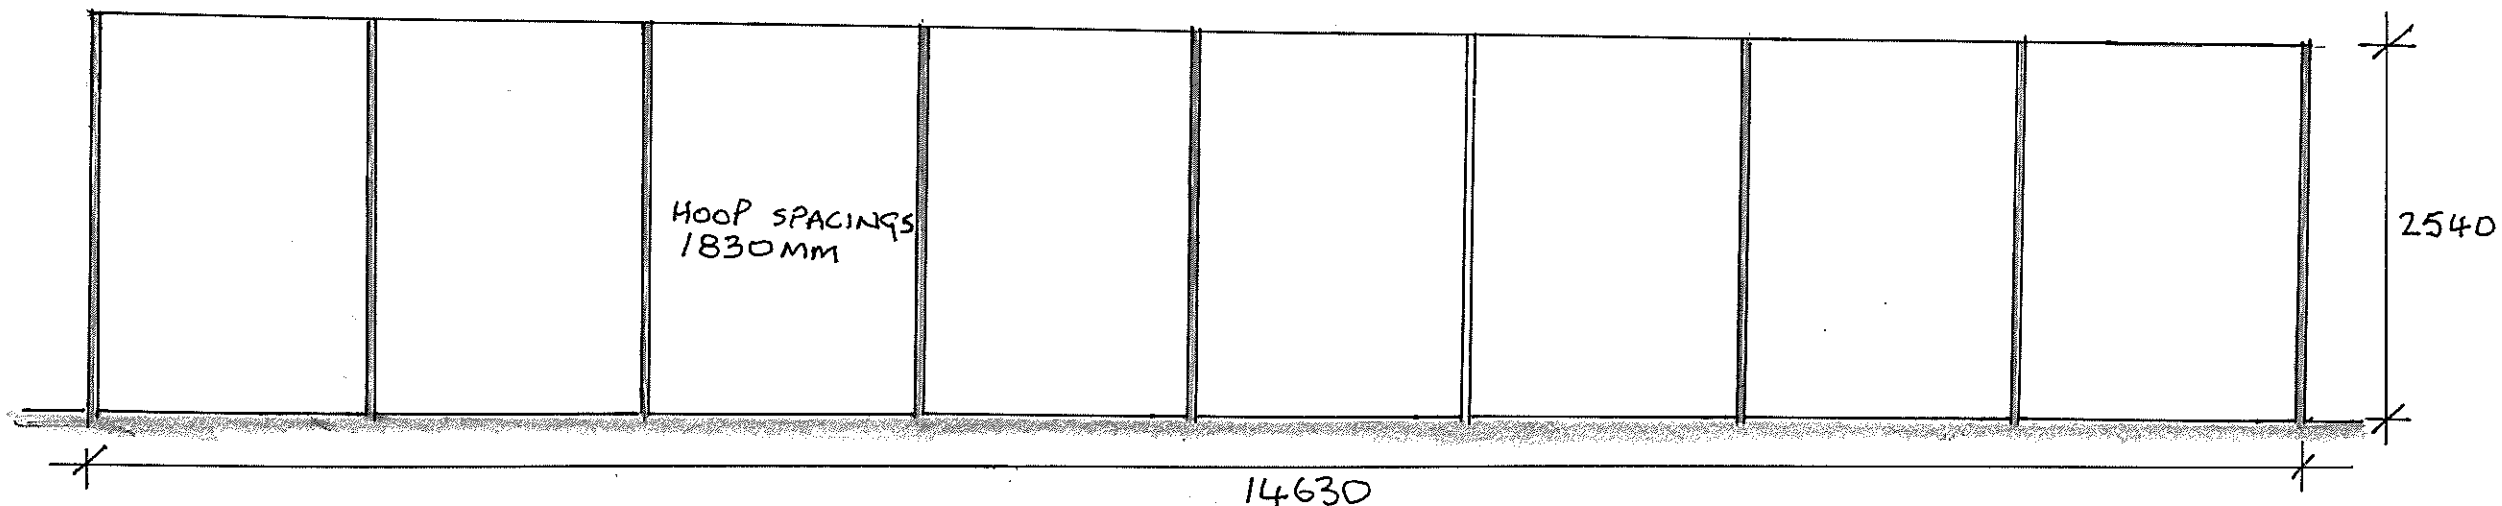


PROPOSED SOUTH EAST ELEVATION

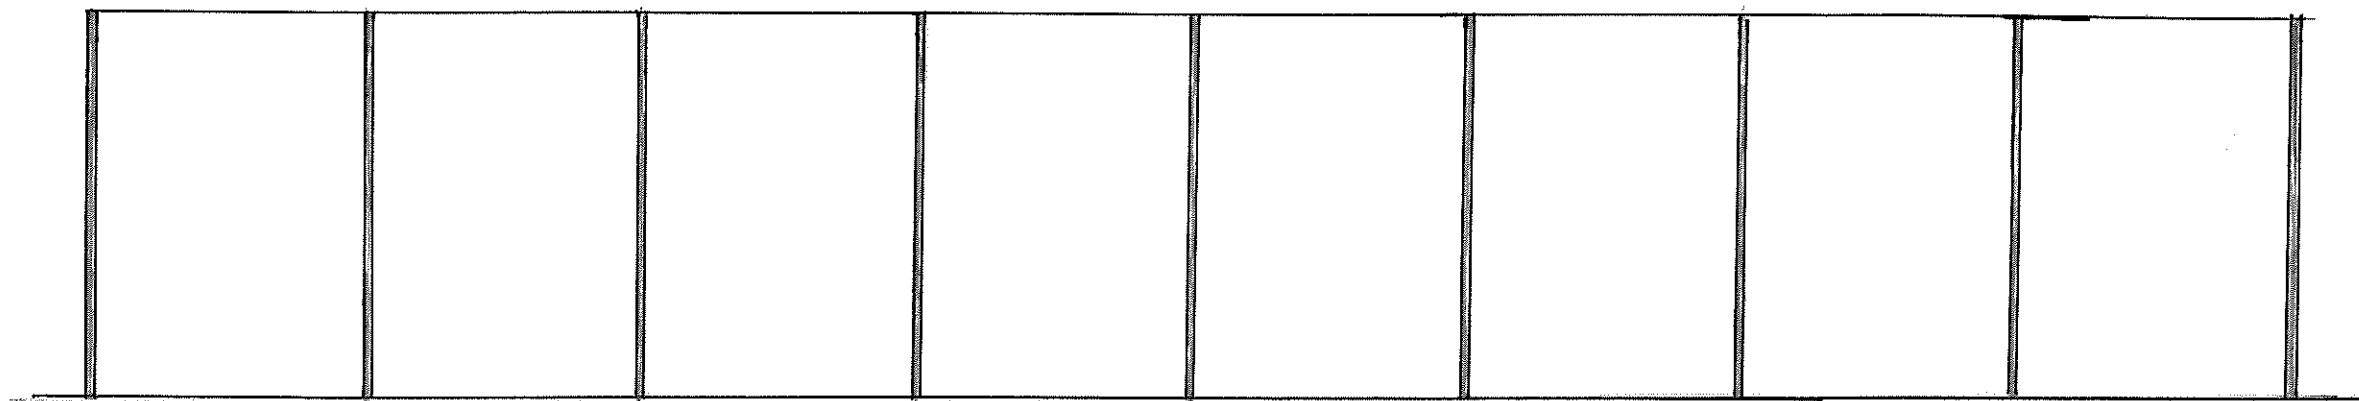

PROPOSED NORTH WEST ELEVATION

DRAWING A3 SIZE

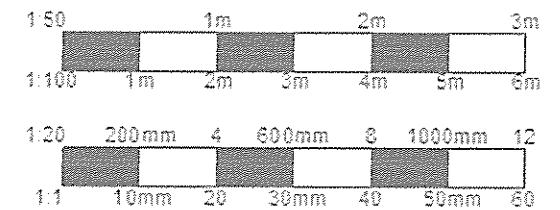

B		
A		
REVISION		DATE
CLIENT: MR. D. DI CLAUDIO		
PROJECT: PROPOSED POLY TUNNEL FOR HORTICULTURAL PURPOSES AND A WOOD SHED FOR POTTING AND GARDEN IMPLIMENTS		
TITLE: TO THE REAR OF NO 1 PHE CORNER, BOX, SN13 8ED PROPOSED POLY TUNNEL		
DRAWN: R.I.R.		SCALES:
CHECKED:		1:50
DATE: OCTOBER 25		
DRG. No. A1/25/11/07		REV:

**A1 PLANNING
SERVICES LTD.**

NO 16 STAINERS WAY
CEPEN PARK NORTH,
CHIPPENHAM
WILTSHIRE TEL 01666800002
SN14 6XT