


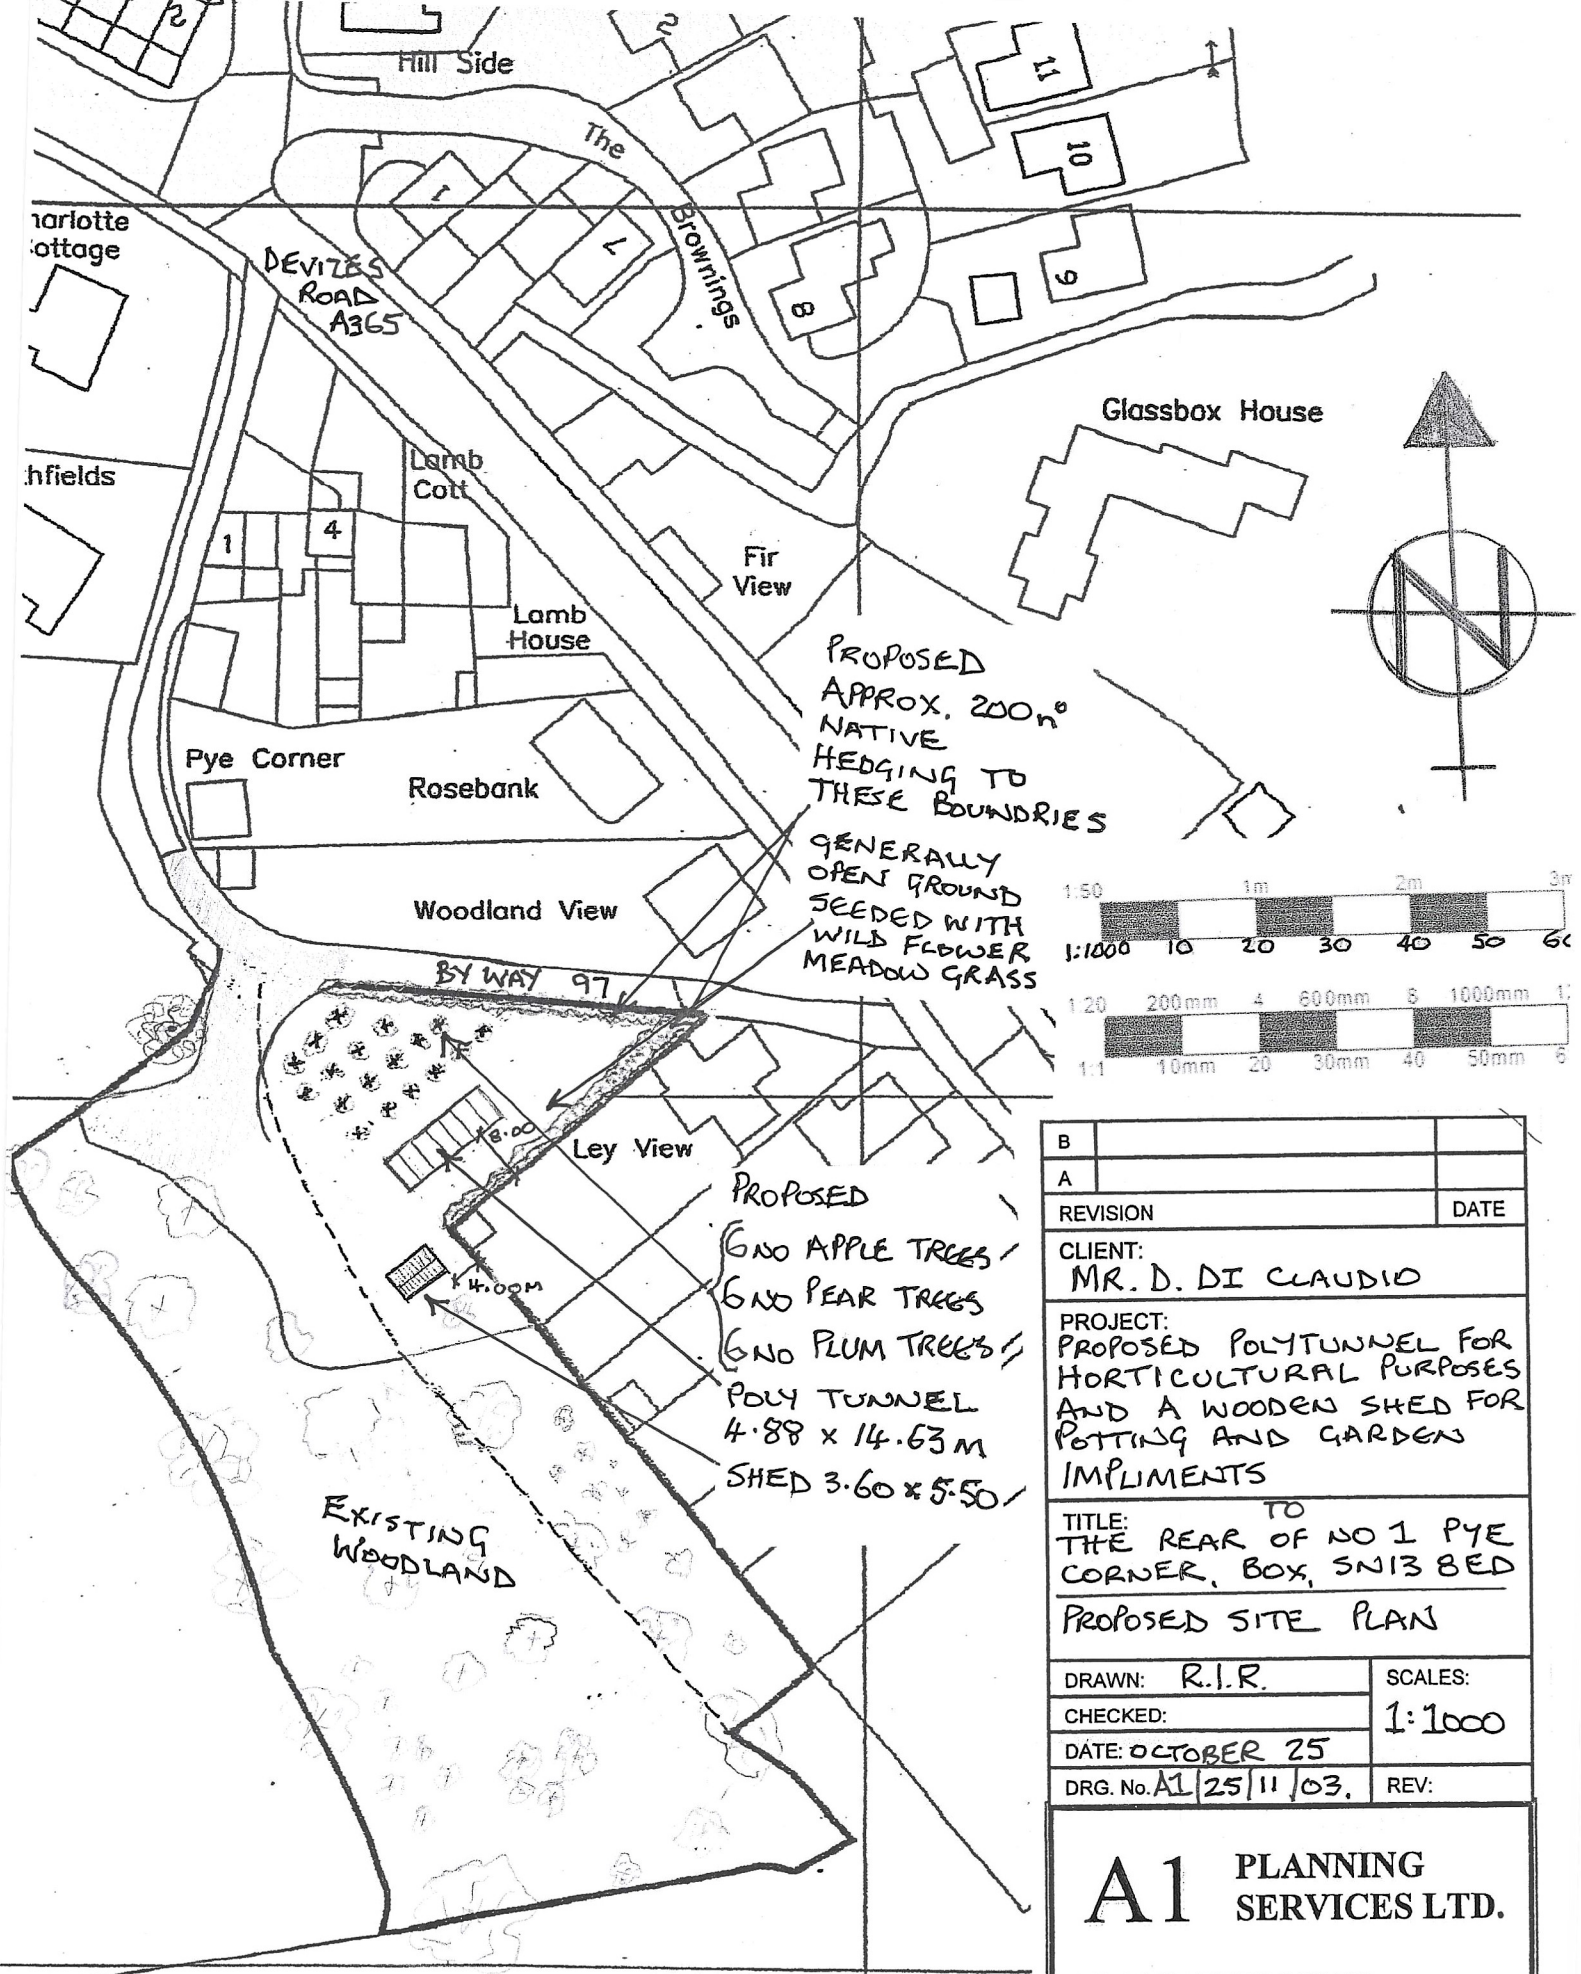

B		
A		
REVISION		DATE
CLIENT: MR. D. DI CLAUDIO		
PROJECT: PROPOSED POLYTUNNEL FOR HORTICULTURAL PURPOSES AND A WOODEN SHED FOR POTTING AND GARDEN IMPLIMENTS		
TITLE: TO THE REAR OF NO 1 PYE CORNER, BOX, SN13 8ED		
PROPOSED SITE PLAN		
DRAWN: R.I.R.		SCALES: 1:1000
CHECKED:		
DATE: OCTOBER 25		
DRG. No. A1/25/11/03.		REV:

A1 PLANNING SERVICES LTD.

NO 16 STAINERS WAY,
CEPEN PARK NORTH
CHIPPENHAM
WILTSHIRE TEL 01666 800002
SN14 6XT

A4 SIZE