




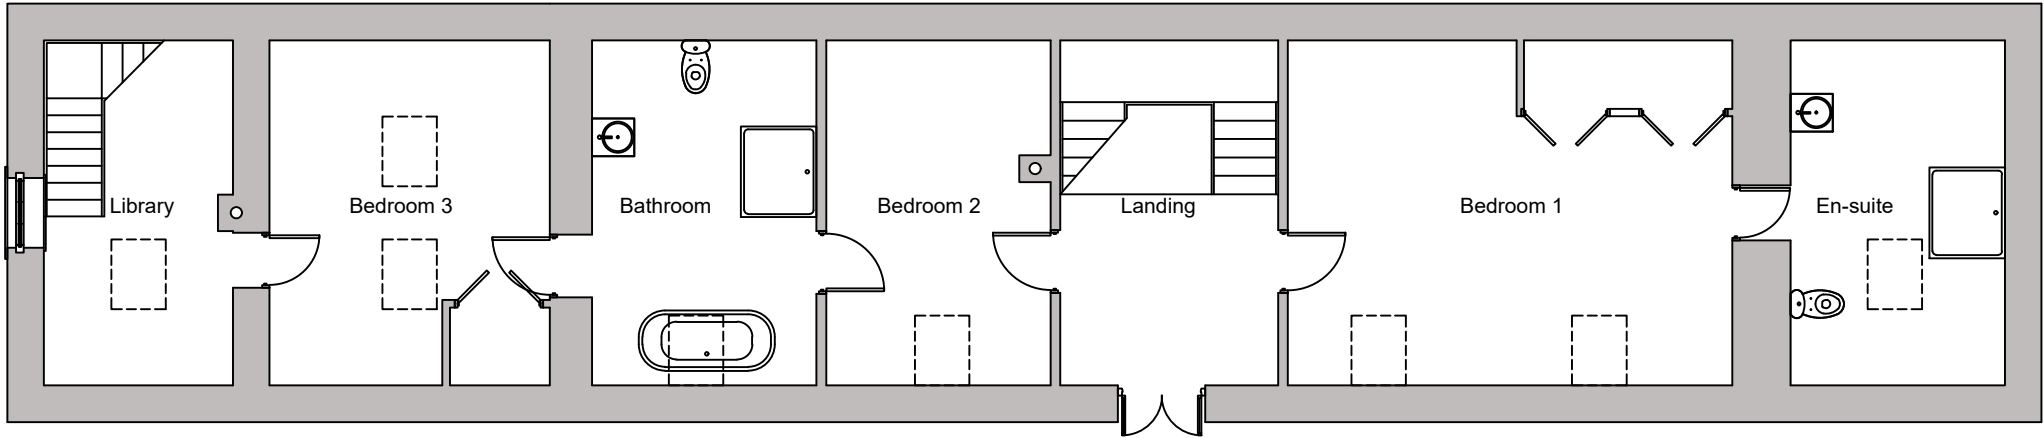

First Floor

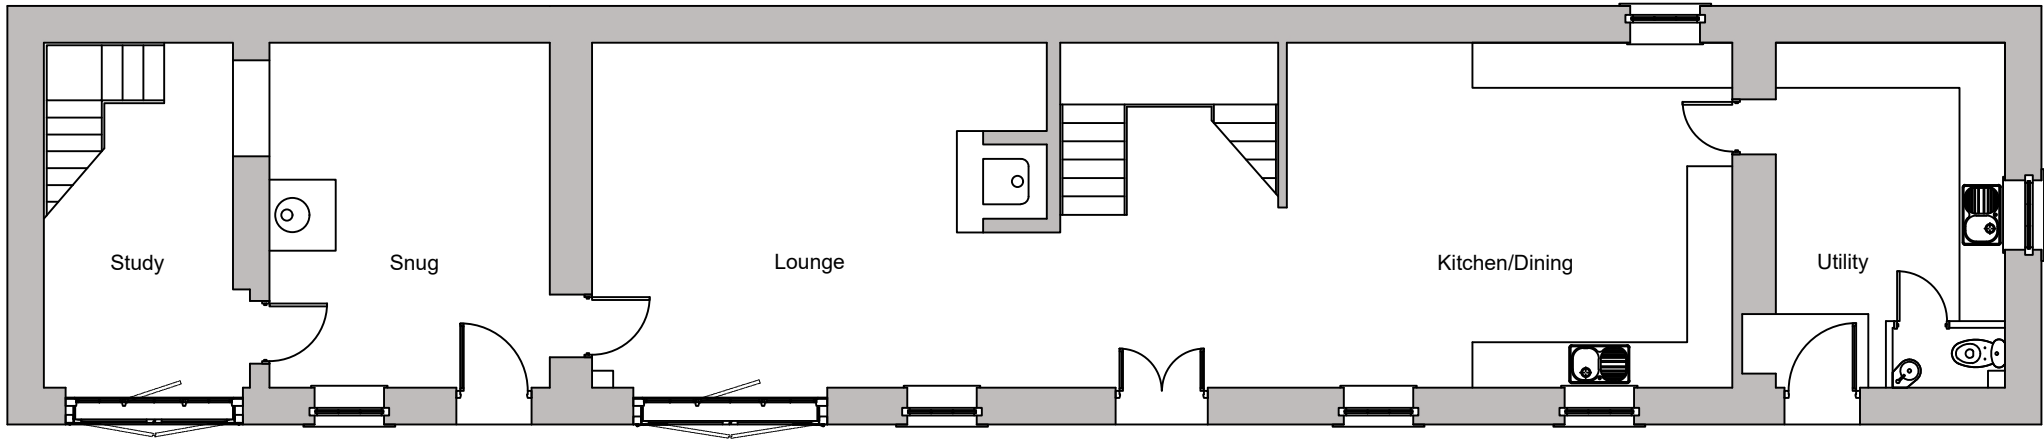


Ground Floor

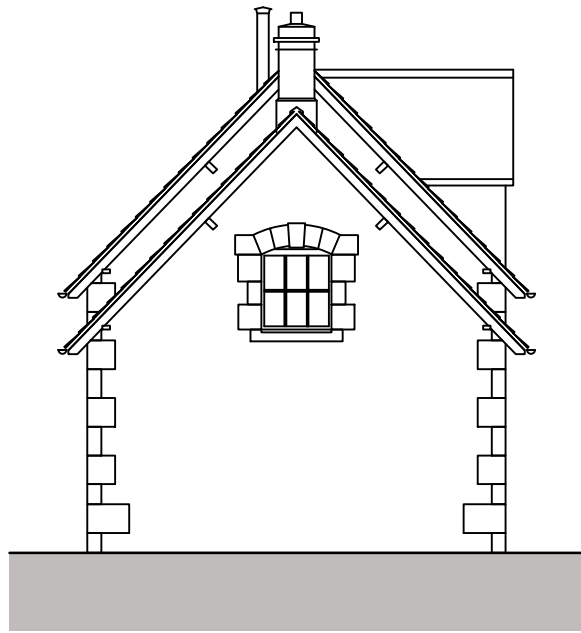


South East Elevation




North East Elevation

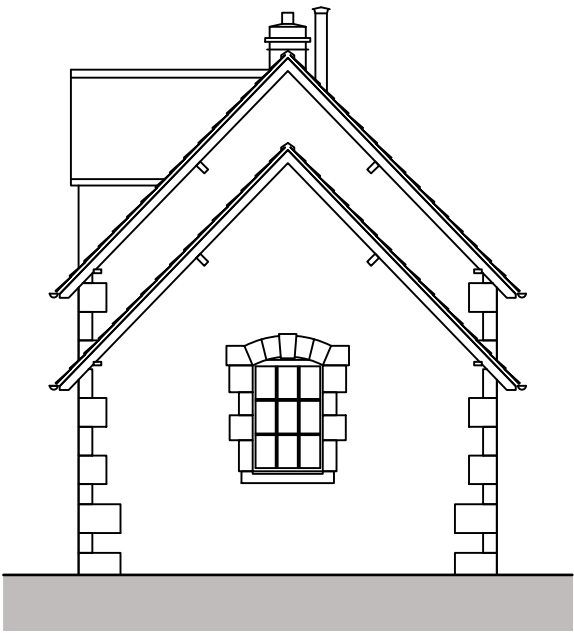


North West Elevation

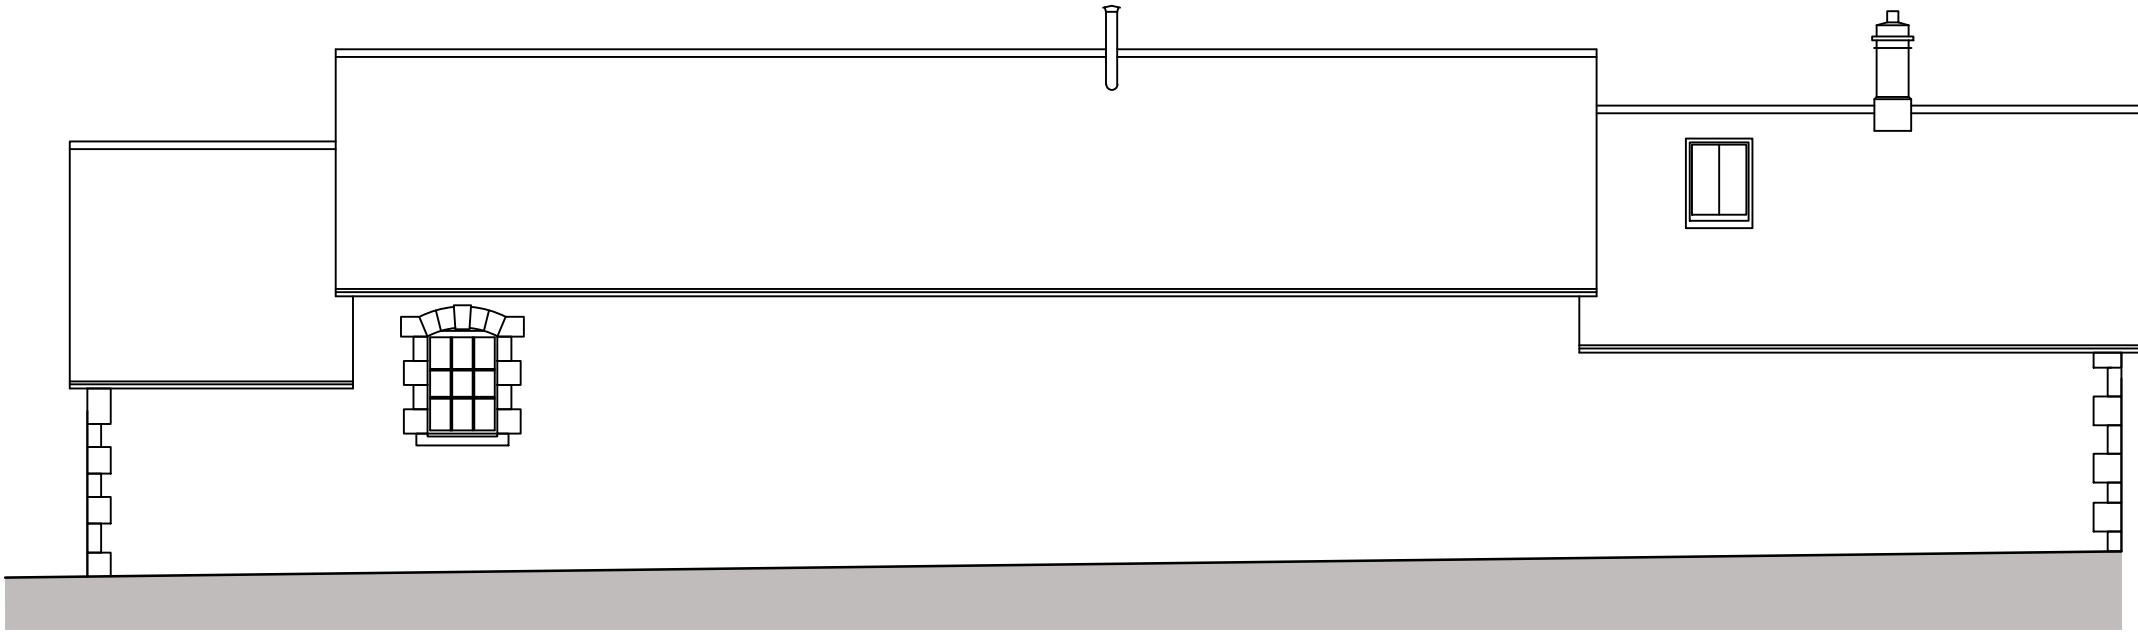

South West Elevation

 

Rev No.	Revision Note.	Date	Drawn	Checked
B	Room annotations updated	29.10.25	AW	AW

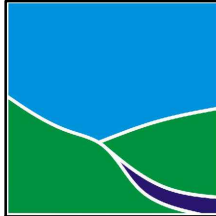NUMBER - REV - CLIENT - PROJECT 05350-01 - B - The Old Stables			BOURNE VALLEY ASSOCIATES ANDOVER LANE FARM FABERSTOWN ANDOVER HAMPSHIRE SP11 9PE Tel: 01264 850159 Email: info@bournevalley.co.uk		
TITLE Existing Plans					
DATE 29.10.25	SHEET 01	SCALE 1:100	PAPER SIZE A2		
DRN BY AW	CHK BY AW				

