




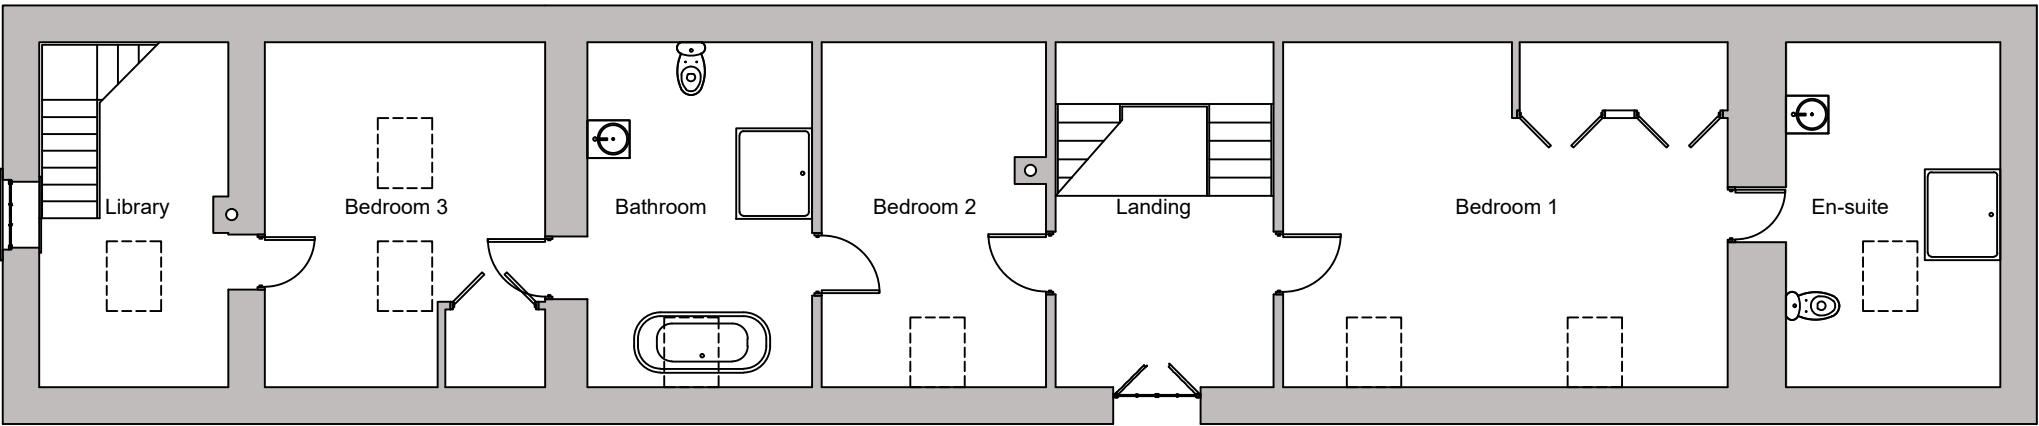

First Floor

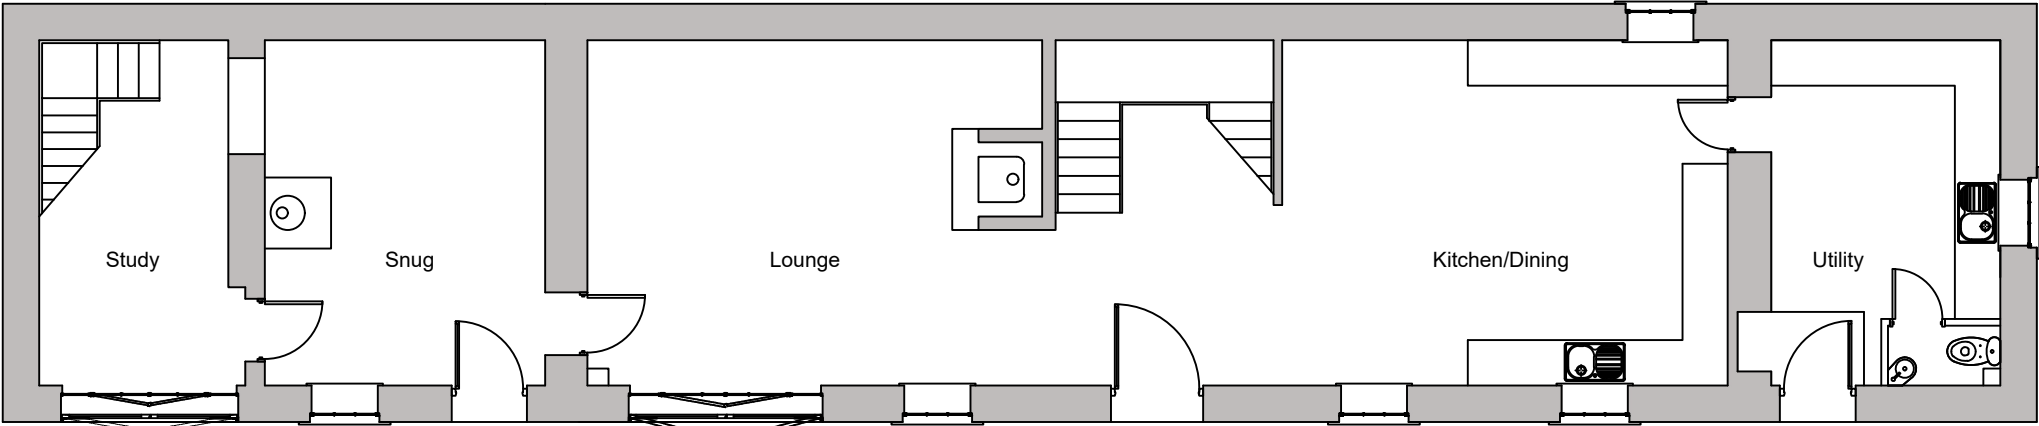

Ground Floor

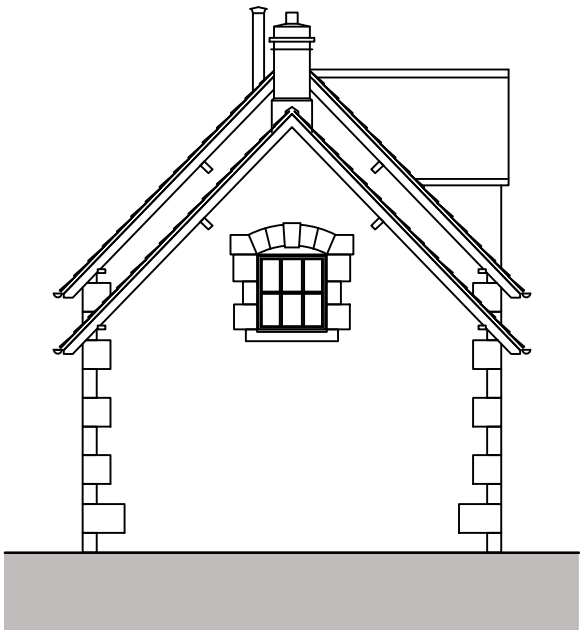

South East Elevation




North East Elevation


Timber stable door

Timber single door

Timber stable door

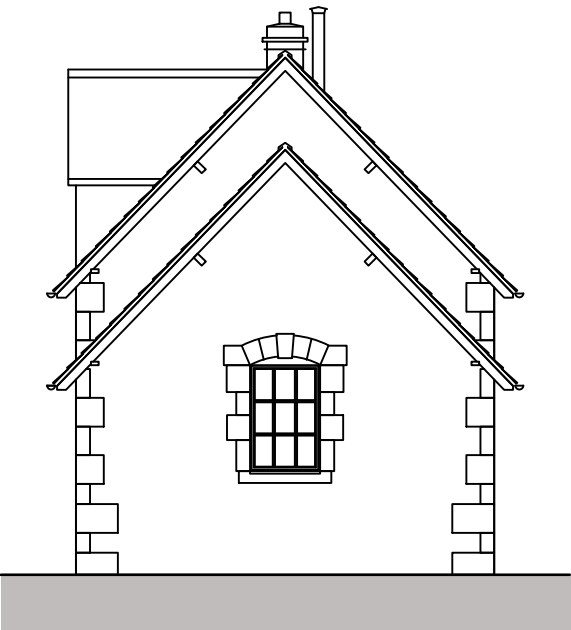

North West Elevation

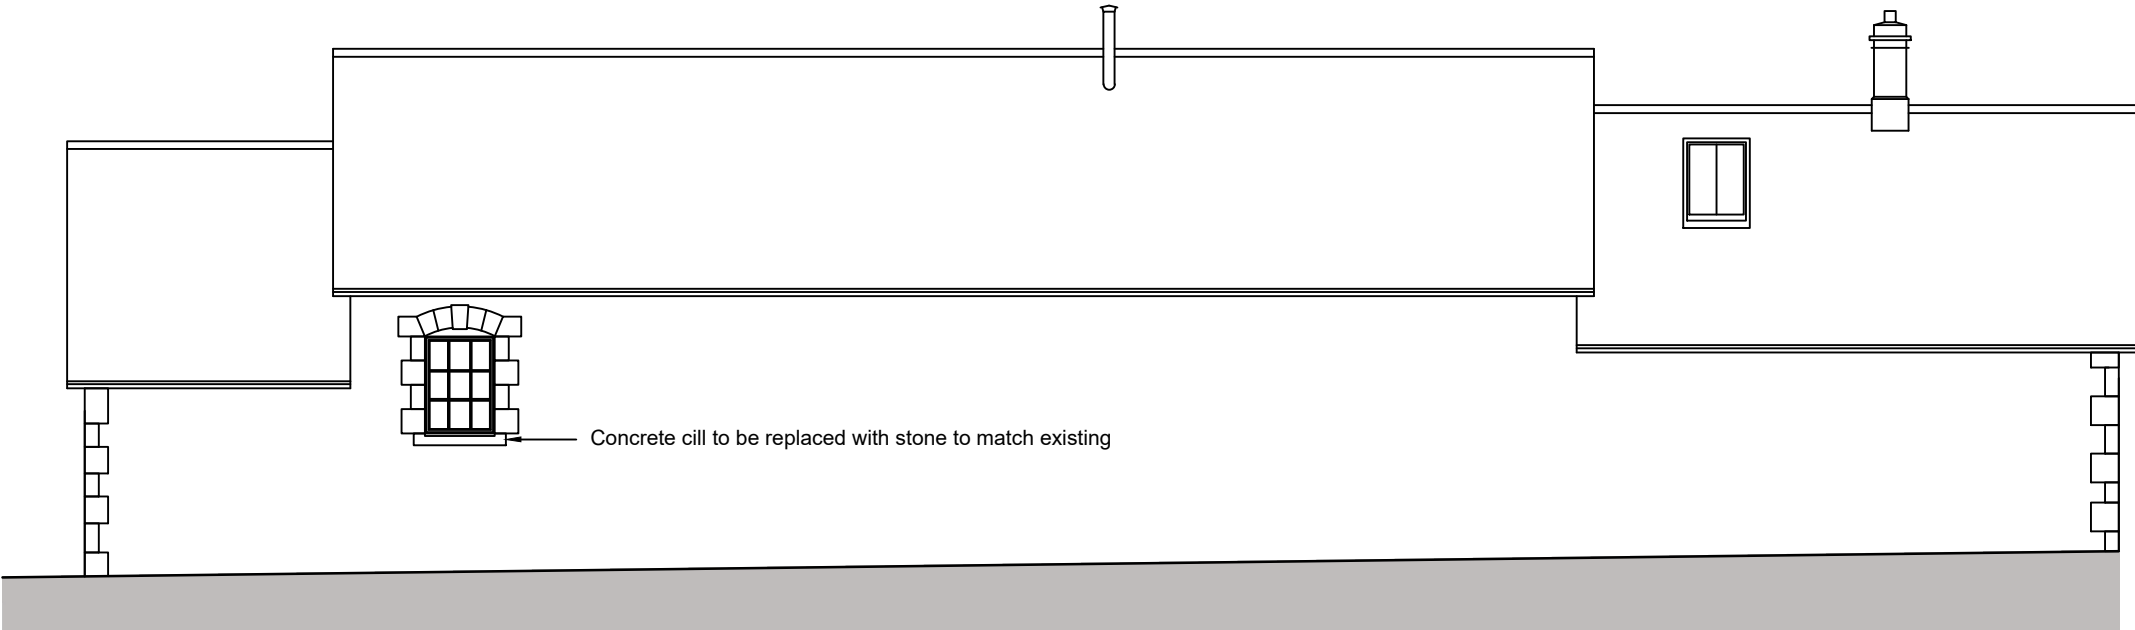

South West Elevation

Concrete cill to be replaced with stone to match existing



Rev No.	Revision Note.	Date	Drawn	Checked
B	Room annotations updated	29.10.25	AW	AW

NUMBER - REV - CLIENT - PROJECT
05350-01 - B - The Old Stables

TITLE
Proposed Plans

DATE
29.10.25

DRN BY
AW

SHEET
02

CHK BY
AW

SCALE
1:100

PAPER SIZE
A2

BOURNE VALLEY ASSOCIATES
ANDOVER LANE FARM
FABERSTOWN
ANDOVER
HAMPSHIRE
SP11 9PE
Tel: 01264 850159
Email: info@bournevalley.co.uk

